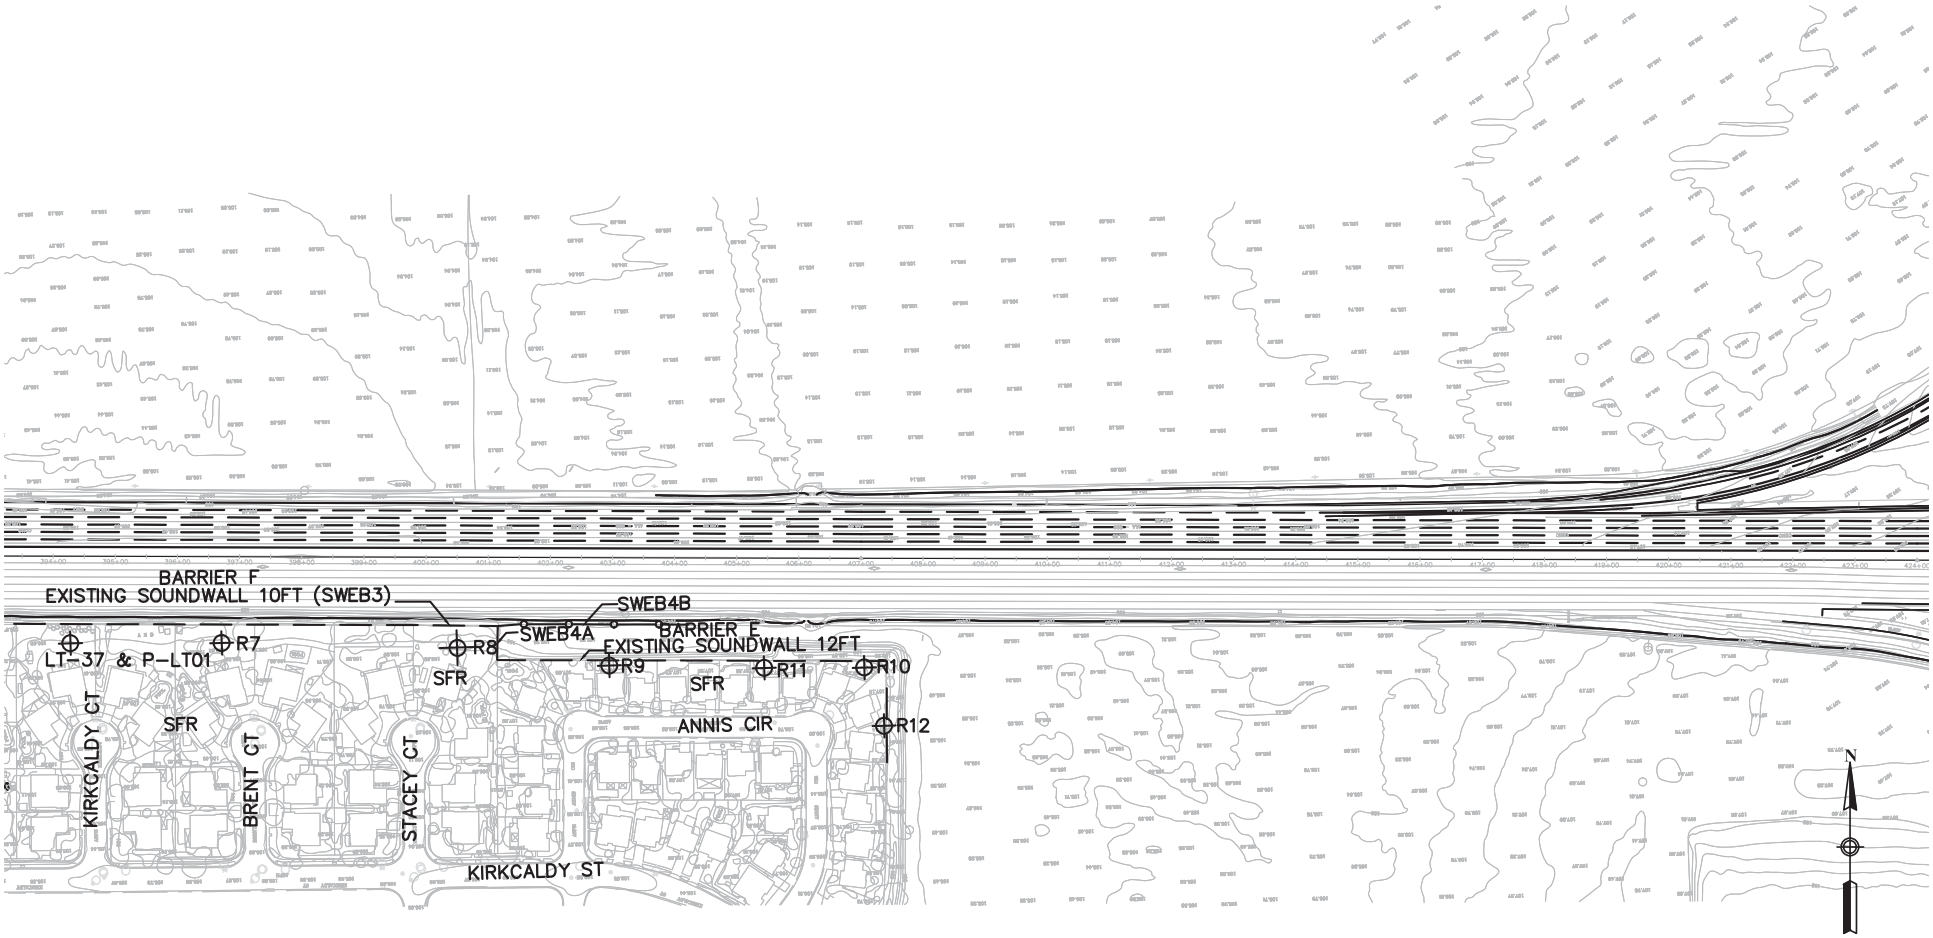

LEGEND

- MODEL RECIEVER LOCATION
- FEASIBLE SOUNDWALL
- EXISTING WALL

MH –MOBILE HOMES
SFR –SINGLE FAMILY RESIDENCE
MFR –MULTI-FAMILY RESIDENCE
COMM –COMMERCIAL

1:200
FEET

0 FT 200FT 400FT 800FT

I-580 HOV LANE IMPROVEMENT PROJECT
SENSITIVE RECEPTOR & NOISE BARRIER LOCATIONS

SHEET NO. 9 OF 24

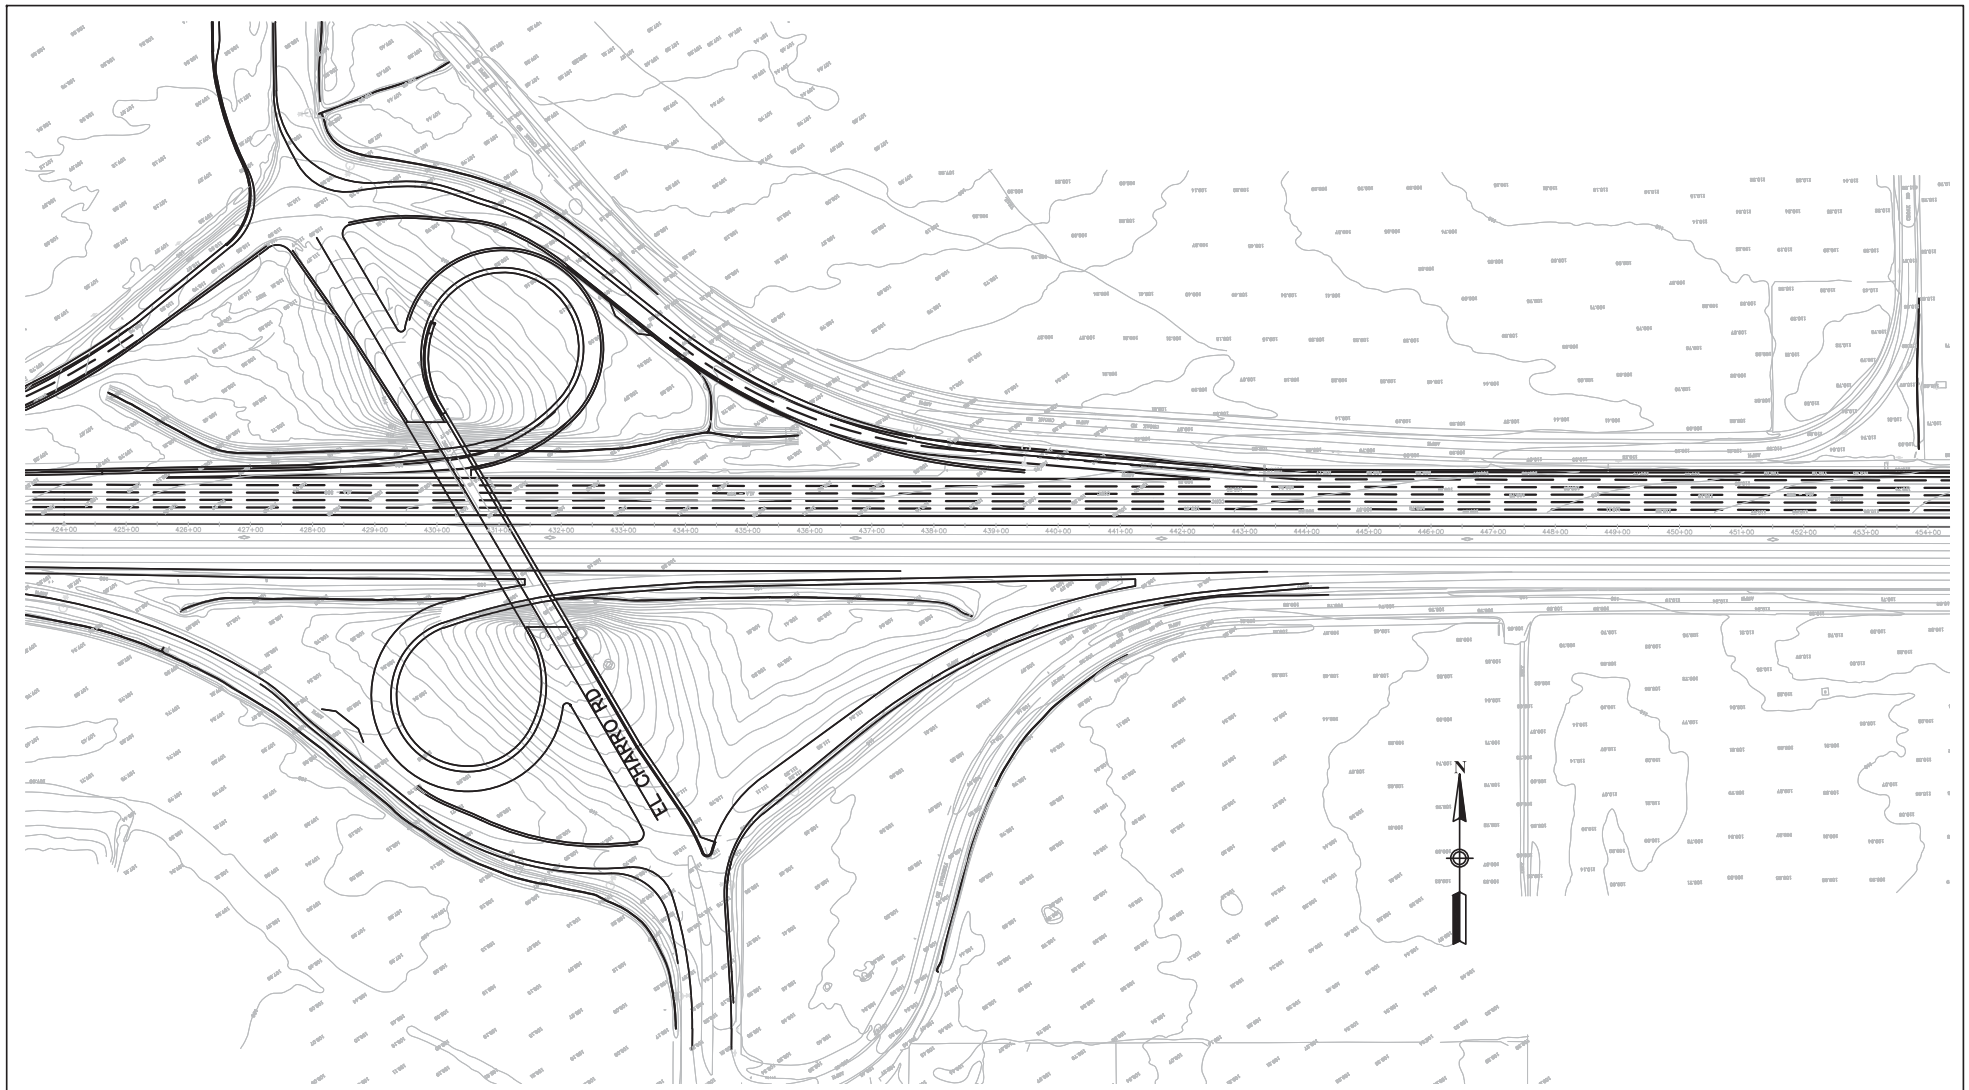

LEGEND

- MODEL RECIEVER LOCATION
- FEASIBLE SOUNDWALL
- EXISTING WALL

MH —MOBILE HOMES
SFR —SINGLE FAMILY RESIDENCE
MFR —MULTI—FAMILY RESIDENCE
COMM —COMMERCIAL

1:200
FEET

0 FT 200FT 400FT 800FT

I—580 HOV LANE IMPROVEMENT PROJECT SENSITIVE RECEPTOR & NOISE BARRIER LOCATIONS

SHEET NO. 10 OF 24

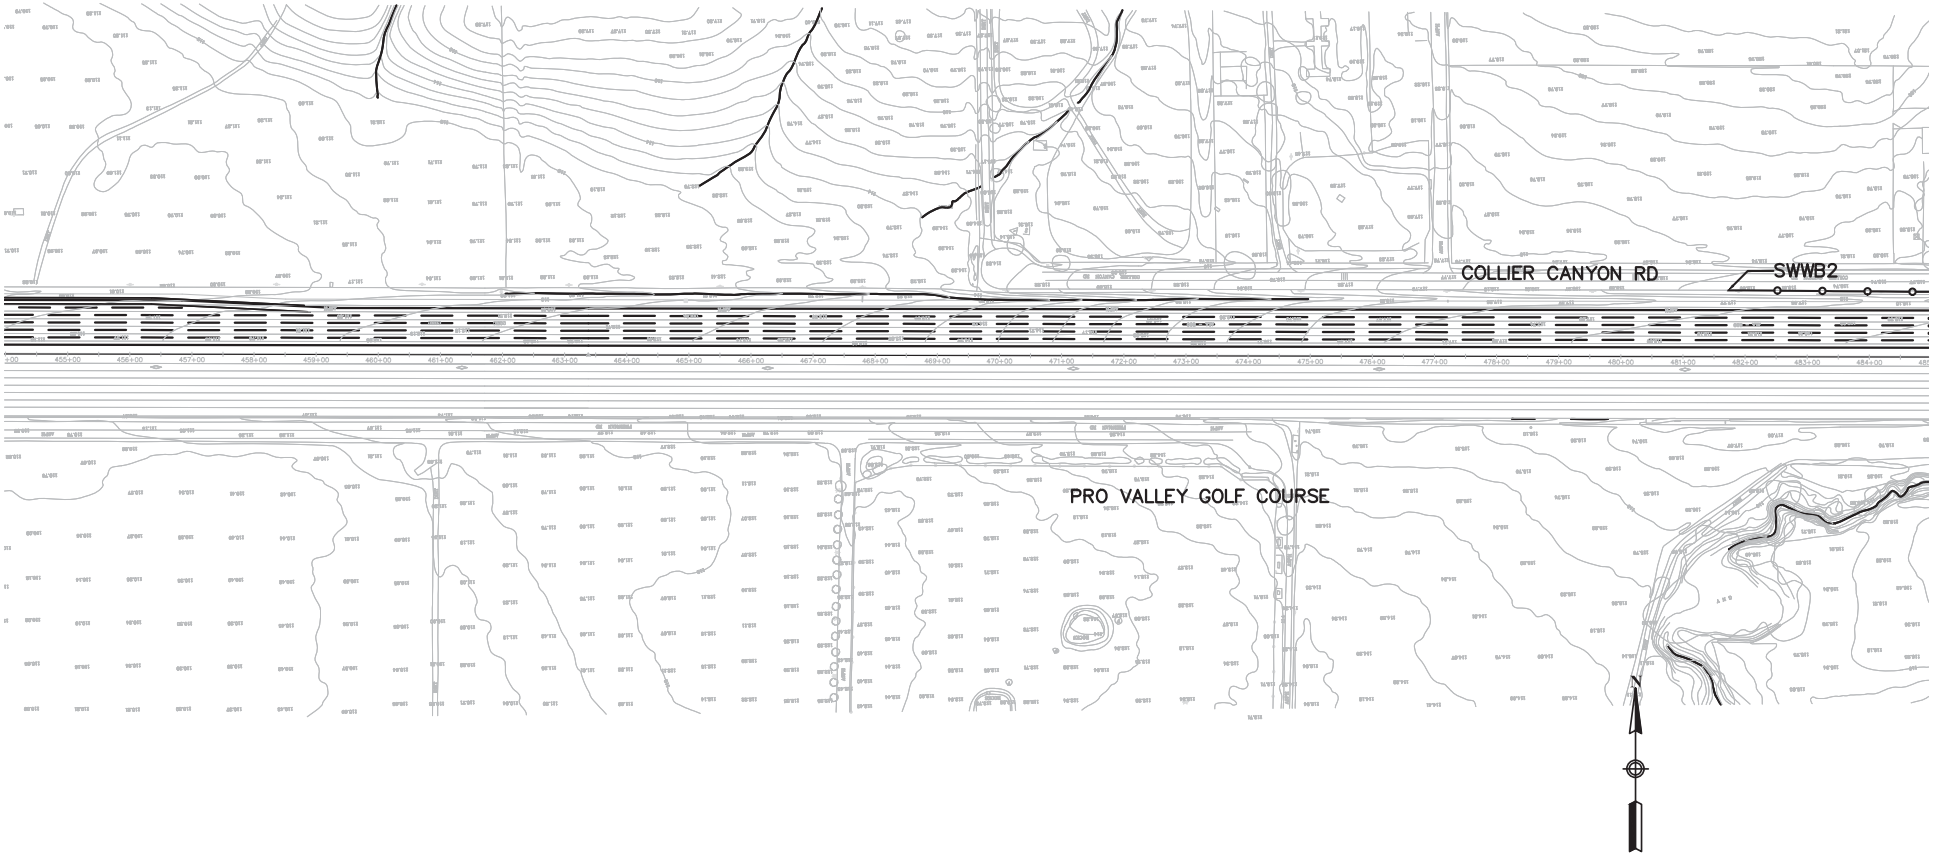

LEGEND

- MODEL RECIEVER LOCATION
- FEASIBLE SOUNDWALL
- EXISTING WALL

MH —MOBILE HOMES
SFR —SINGLE FAMILY RESIDENCE
MFR —MULTI-FAMILY RESIDENCE
COMM —COMMERCIAL

1:200
FEET

0 FT 200FT 400FT 800FT

I-580 HOV LANE IMPROVEMENT PROJECT SENSITIVE RECEPTOR & NOISE BARRIER LOCATIONS

SHEET NO. 11 OF 24

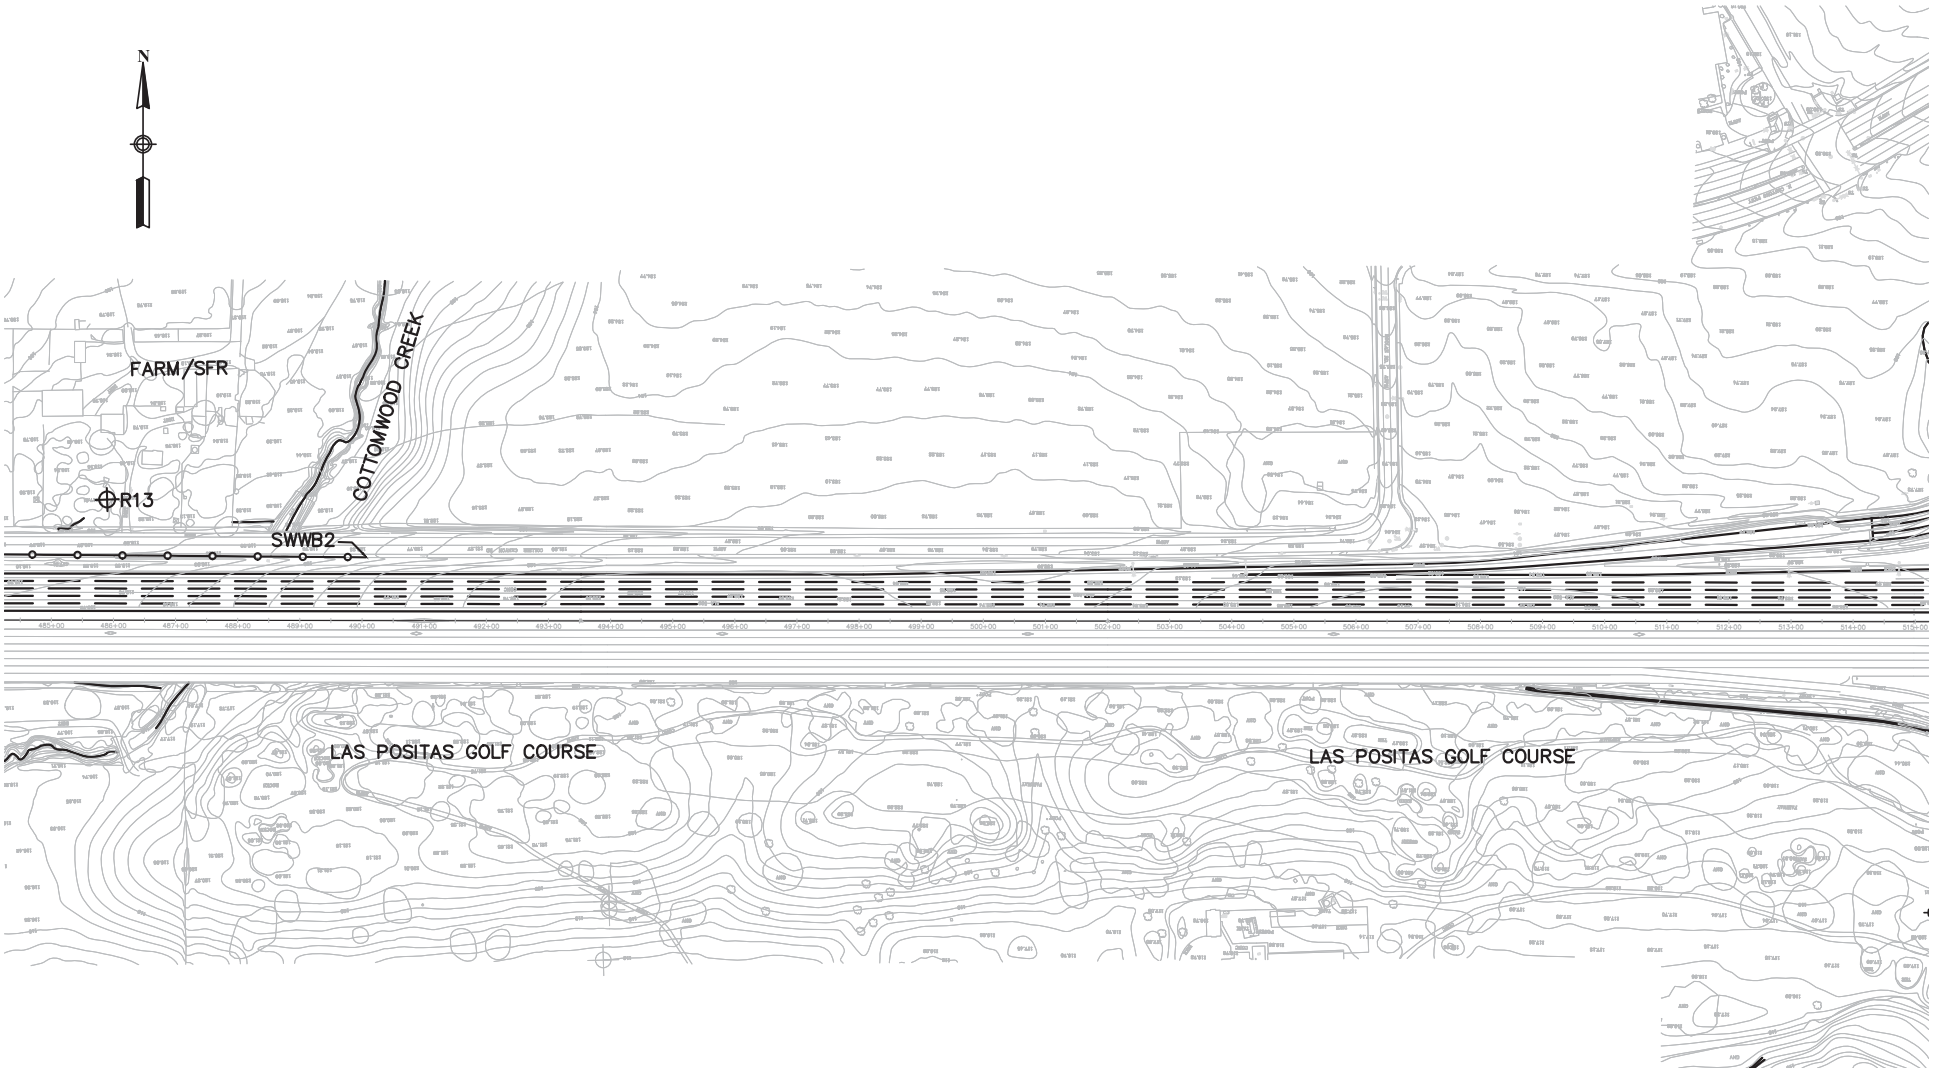

LEGEND

- MODEL RECIEVER LOCATION
- FEASIBLE SOUNDWALL
- EXISTING WALL

MH —MOBILE HOMES
SFR —SINGLE FAMILY RESIDENCE
MFR —MULTI—FAMILY RESIDENCE
COMM —COMMERCIAL

1:200
FEET

0 FT 200FT 400FT 800FT

I—580 HOV LANE IMPROVEMENT PROJECT SENSITIVE RECEPTOR & NOISE BARRIER LOCATIONS

SHEET NO. 12 OF 24

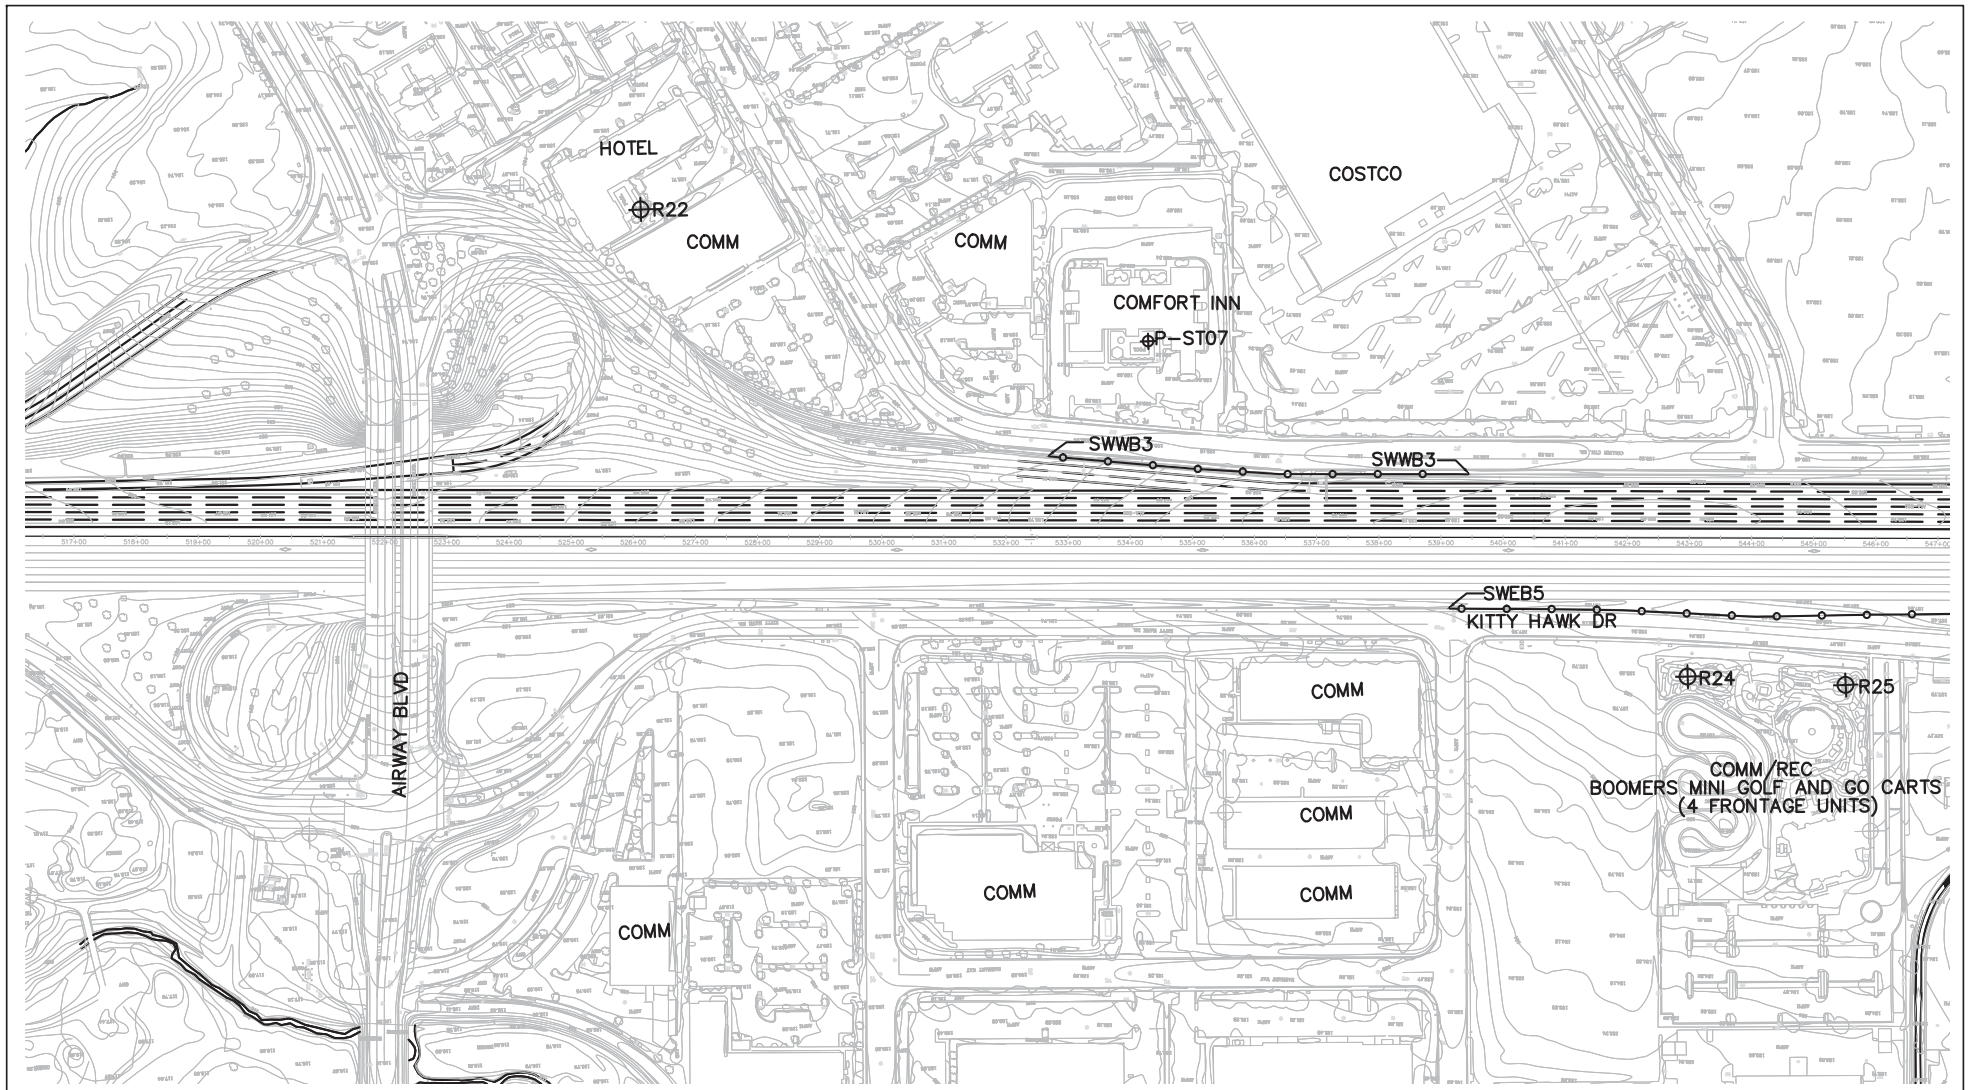

LEGEND

- MODEL RECIEVER LOCATION
- FEASIBLE SOUNDWALL
- EXISTING WALL

MH	–MOBILE HOMES
SFR	–SINGLE FAMILY RESIDENCE
MFR	–MULTI–FAMILY RESIDENCE
COMM	–COMMERCIAL

1:200
FEET

0 FT 200FT 400FT 800FT

I–580 HOV LANE IMPROVEMENT PROJECT
SENSITIVE RECEPTOR & NOISE BARRIER LOCATIONS

SHEET NO. 13 OF 24

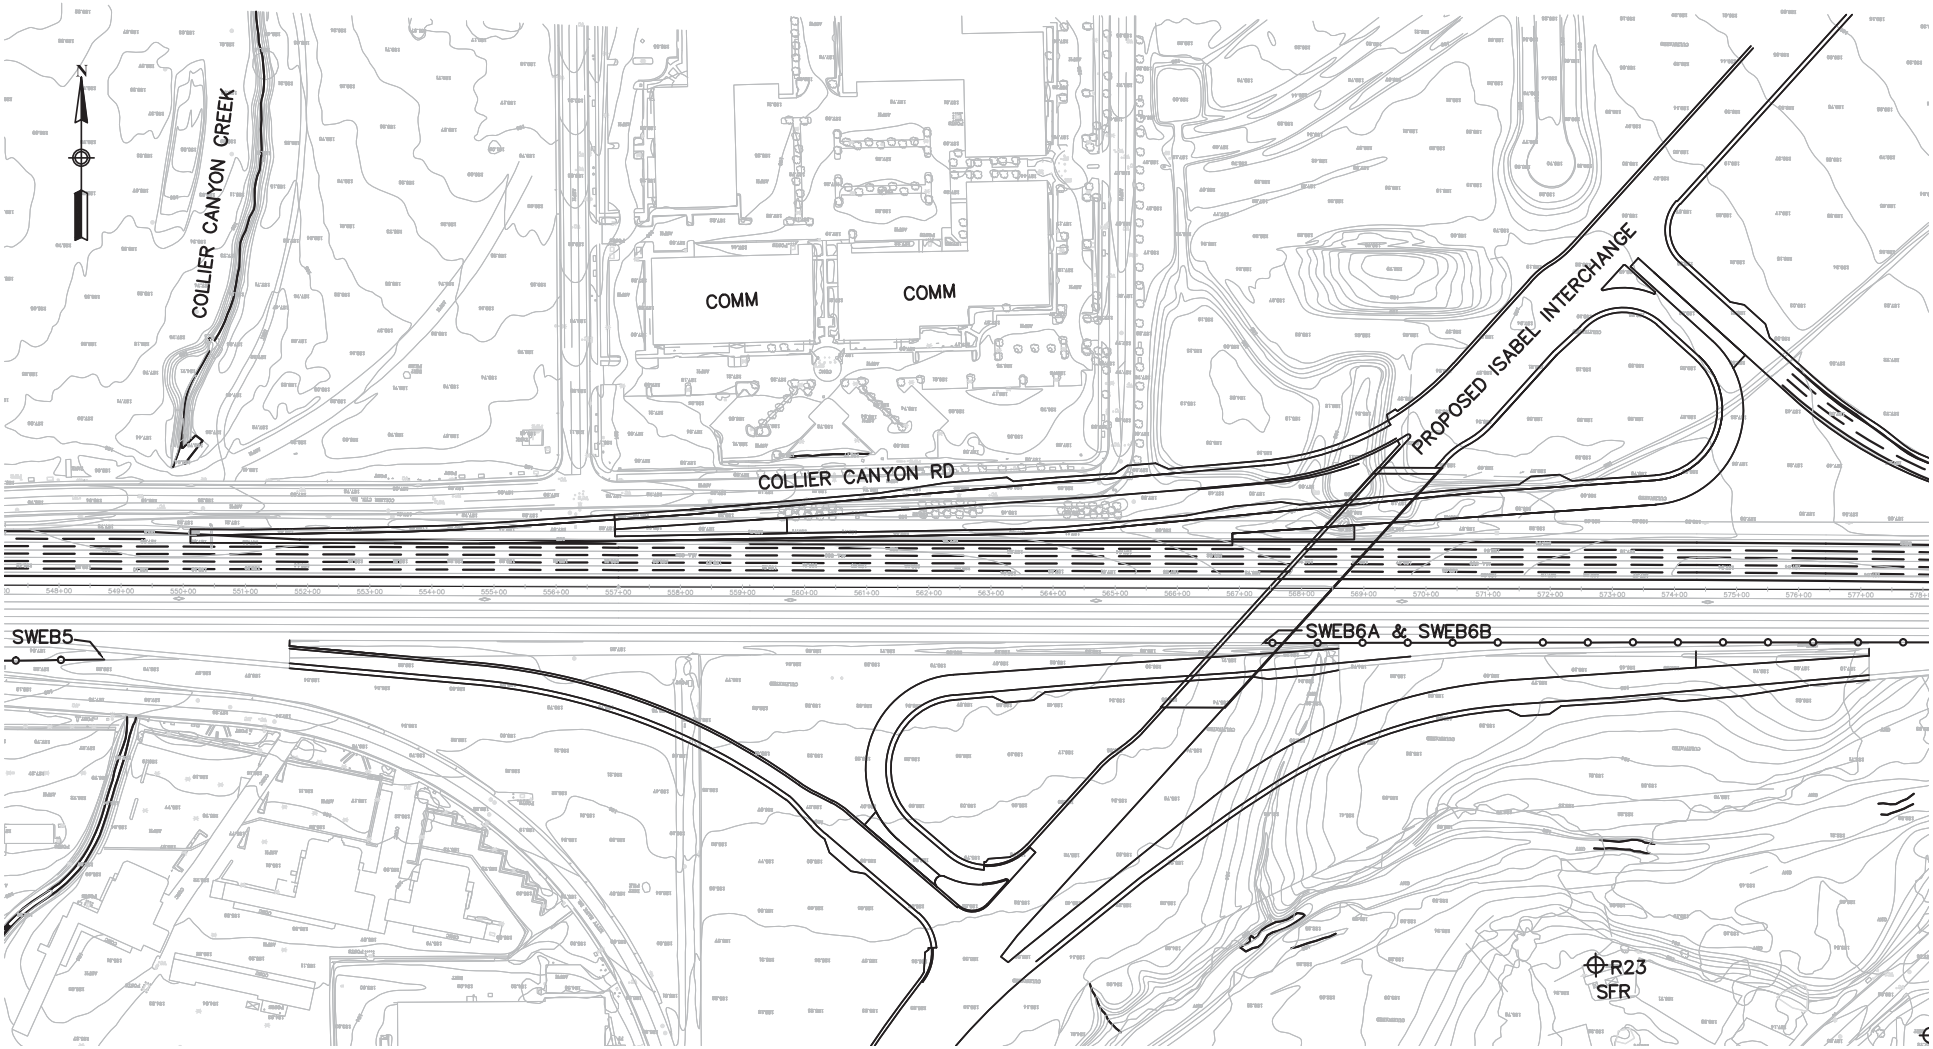

LEGEND

- MODEL RECIEVER LOCATION
- FEASIBLE SOUNDWALL
- EXISTING WALL

MH —MOBILE HOMES
SFR —SINGLE FAMILY RESIDENCE
MFR —MULTI—FAMILY RESIDENCE
COMM —COMMERCIAL

1:200
FEET

0 FT 200FT 400FT 800FT

I—580 HOV LANE IMPROVEMENT PROJECT SENSITIVE RECEPTOR & NOISE BARRIER LOCATIONS

SHEET NO. 14 OF 24