ATTACHMENT 10-30A

DIST	COUNTY	ROUTE	POST MILES TOTAL PROJECT	SHEET No	TOTAL SHEETS
02	Sha	5			

REGISTERED CIVIL ENGINEER X DATE

PLANS APPROVAL DATE

REGISTERED PROFESSIONAL ENGINEER Name No. Number Exp. Date CIVIL STATE OF CALIFORNIA

The State of California or its officers or agents shall not be responsible for the accuracy or completeness of electronic copies of this plan sheet.

To get to the Caltrans web site, go to: http://www.dot.ca.gov

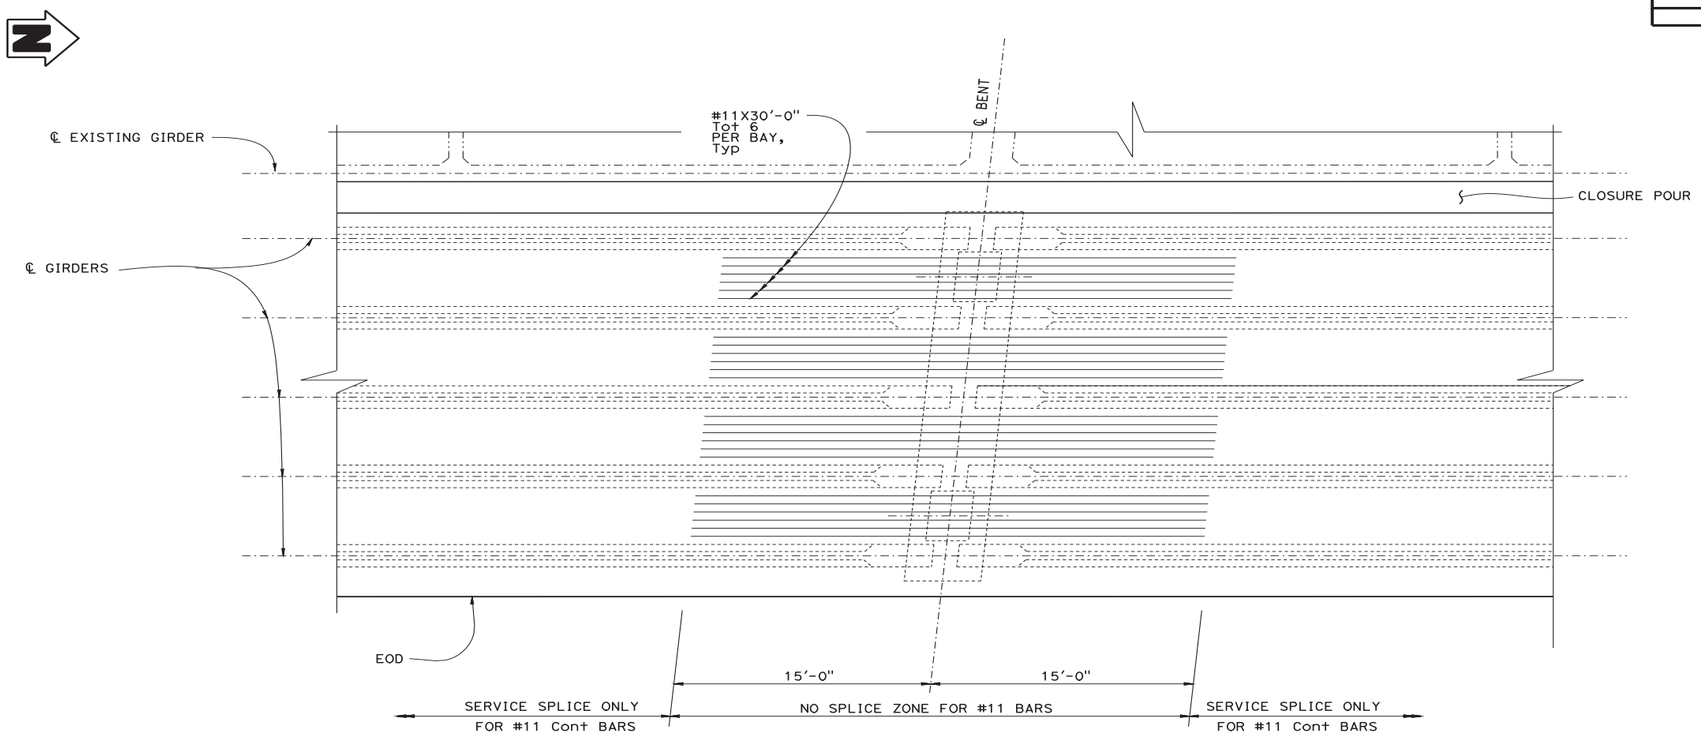

TOP SLAB REINFORCEMENT

1/4" = 1'-0"

NOTE:
THE CONTRACTOR SHALL VERIFY ALL CONTROLLING FIELD DIMENSIONS BEFORE ORDERING OR FABRICATING ANY MATERIAL.

NOTE:
1. Bent 3 shown, Bent 2 and 4 similar

SAME, ALWAYS

	BY	CHECKED
DESIGN	Name	Name
DETAILS	Name	Name
QUANTITIES	Name	Name

STATE OF CALIFORNIA
DEPARTMENT OF TRANSPORTATION

DIVISION OF ENGINEERING SERVICES
STRUCTURE DESIGN
DESIGN BRANCH

BRIDGE NO. 04-1111L
POST MILE 58.1

EAST MEET SEPARATION (WIDEN)
GIRDER REINFORCEMENT

STRUCTURES DESIGN DETAIL SHEET (ENGLISH) (REV. 10/25/05)

ORIGINAL SCALE IN INCHES FOR REDUCED PLANS 0 1 2 3

CU 03210
EA 3C1111

DISREGARD PRINTS BEARING EARLIER REVISION DATES

REVISION DATES: Date

SHEET X OF X

FILE => 10a-bdd-gir-reinf.dgn

ATTACHMENT 10-30B

DIST	COUNTY	ROUTE	POST MILES TOTAL PROJECT	SHEET NO	TOTAL SHEETS
01	Men	1			

REGISTERED CIVIL ENGINEER X DATE

PLANS APPROVAL DATE

The State of California or its officers or agents shall not be responsible for the accuracy or completeness of electronic copies of this plan sheet.

REGISTERED PROFESSIONAL ENGINEER — NAME / No. NUMBER / Exp. DATE / CIVIL / STATE OF CALIFORNIA

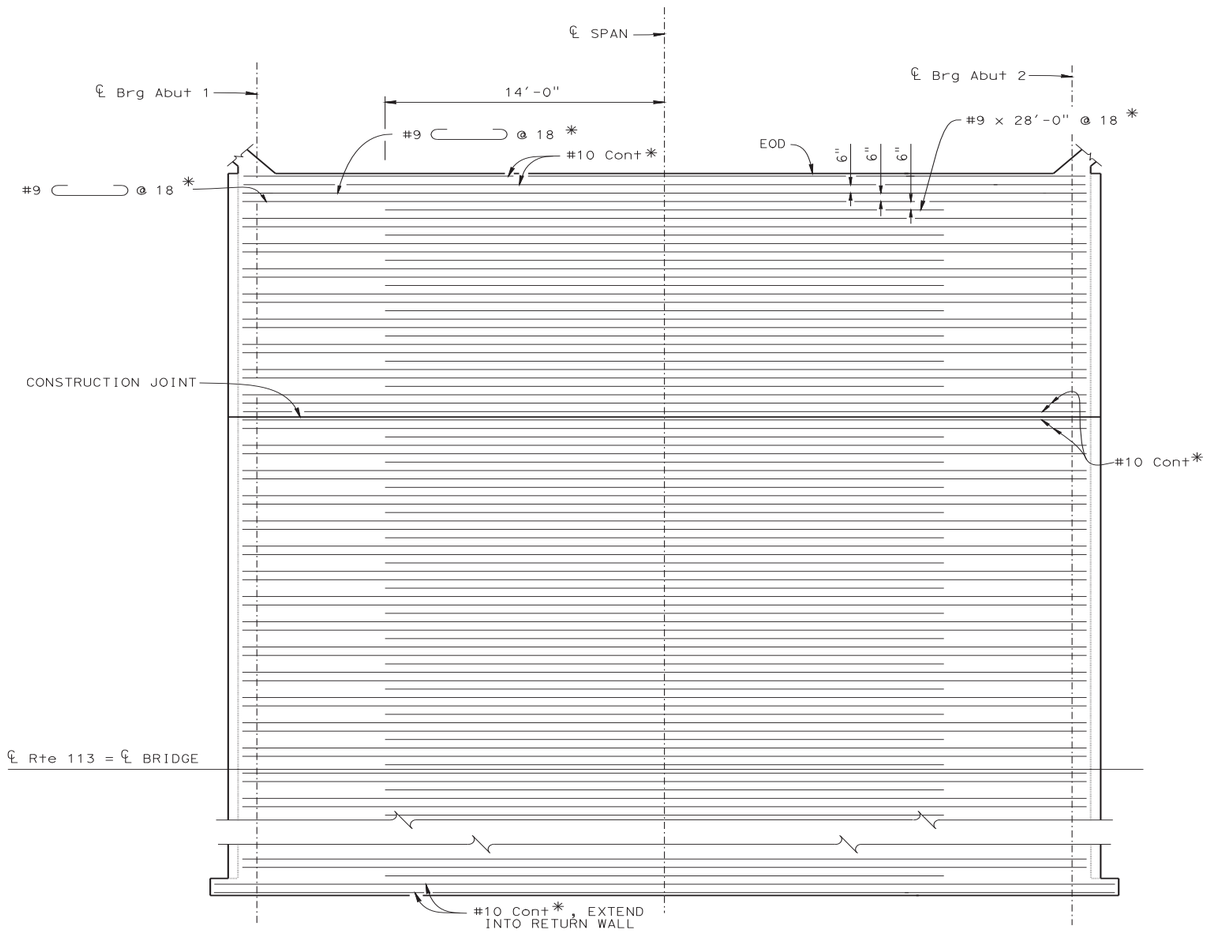

LEGEND:

* NO SPLICES ALLOWED

BOTTOM OF SLAB REINFORCEMENT

1" = 1'-0"

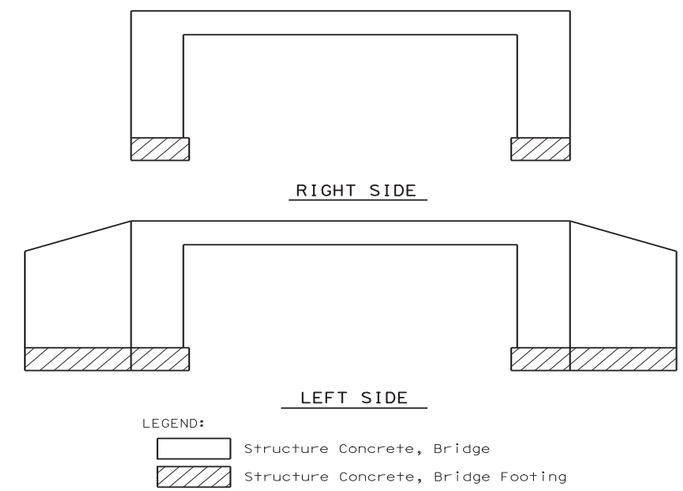

CONCRETE TYPE LIMITS

NO SCALE

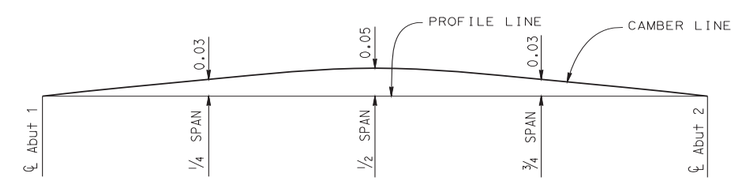

DOES NOT INCLUDE ALLOWANCE FOR FALSEWORK SETTLEMENT

CAMBER DIAGRAM

NO SCALE

SAME, ALWAYS

	BY	CHECKED
DESIGN	NAME	NAME
DETAILS	NAME	NAME
QUANTITIES	NAME	NAME

STATE OF CALIFORNIA DEPARTMENT OF TRANSPORTATION

DIVISION OF ENGINEERING SERVICES STRUCTURE DESIGN DESIGN BRANCH

BRIDGE NO. 11-1111

POST MILE 2.5

SHADI CREEK BRIDGE (REPLACE)

SLAB REINFORCEMENT DETAILS

STRUCTURES DESIGN DETAIL SHEET (ENGLISH) (REV. 10/25/05)

ORIGINAL SCALE IN INCHES FOR REDUCED PLANS 0 1 2 3

CU 01123
EA 123456

FILE => 10b-bdd-gir-reinf.dgn

DISREGARD PRINTS BEARING EARLIER REVISION DATES 11-10-09

REVISION DATES

SHEET X OF X

ATTACHMENT 10-30C

DIST	COUNTY	ROUTE	POST MILES TOTAL PROJECT	SHEET No	TOTAL SHEETS
01	Men	1			

REGISTERED CIVIL ENGINEER X DATE

PLANS APPROVAL DATE

REGISTERED PROFESSIONAL ENGINEER — NAME — No. NUMBER — Exp. DATE — CIVIL — STATE OF CALIFORNIA

The State of California or its officers or agents shall not be responsible for the accuracy or completeness of electronic copies of this plan sheet.

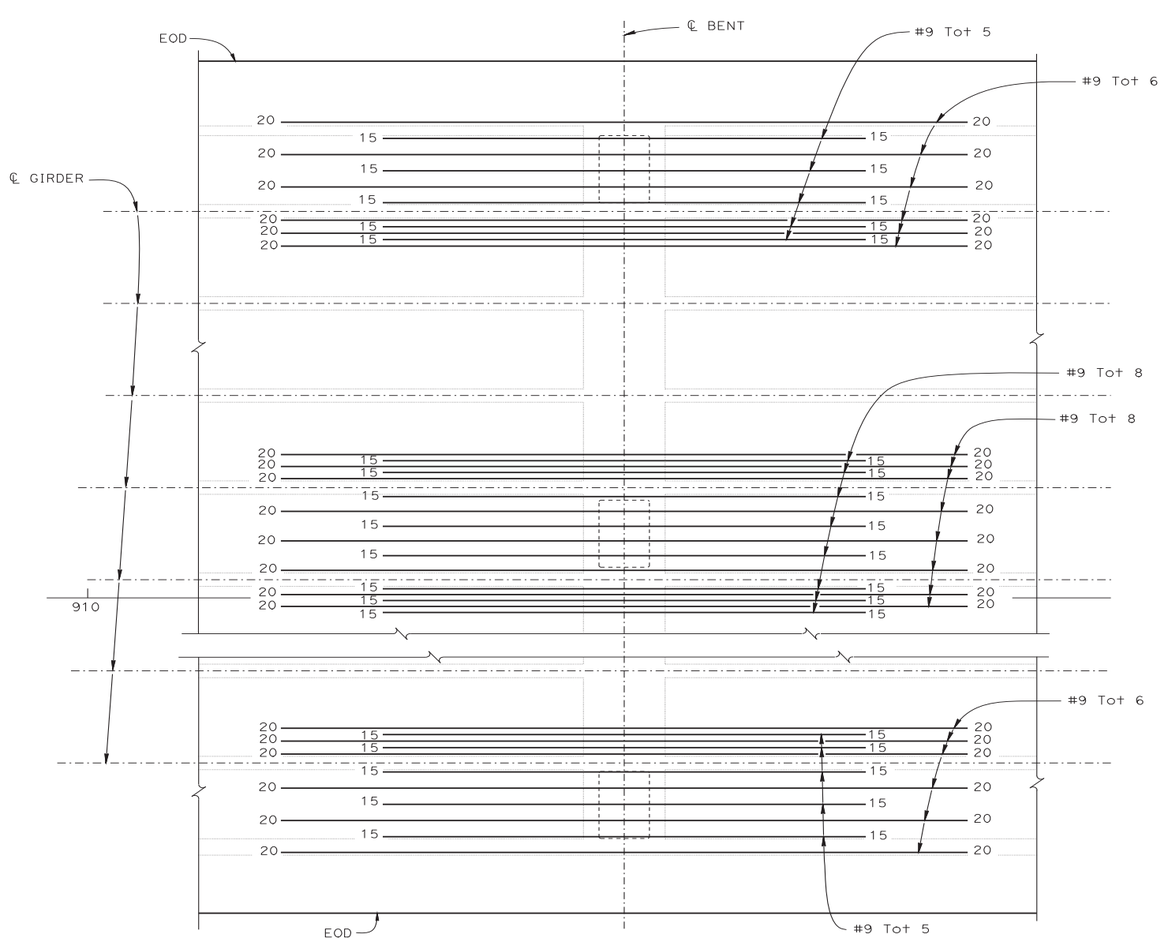

PART PLAN
1/4" = 1'-0"

NOTES:

1. No splices allowed in #9 reinforcing
2. For bar placement, see "TYPICAL SECTION" sheet
3. Numbers at ends of bars indicates distance in feet from ℄ Bent

SAME, ALWAYS

	BY	CHECKED
DESIGN	NAME	NAME
DETAILS	NAME	NAME
QUANTITIES	NAME	NAME

STATE OF CALIFORNIA
DEPARTMENT OF TRANSPORTATION

DIVISION OF ENGINEERING SERVICES
STRUCTURE DESIGN
DESIGN BRANCH

BRIDGE NO. 11-1111
POST MILE 2.5

SHADI CREEK BRIDGE (REPLACE)
TOP SLAB REINFORCEMENT DETAILS

STRUCTURES DESIGN DETAIL SHEET (ENGLISH) (REV. 10/25/05)

ORIGINAL SCALE IN INCHES FOR REDUCED PLANS 0 1 2 3

CU 01123
EA 123456

FILE => 10c-bdd-gir-reinf.dgn

DISREGARD PRINTS BEARING EARLIER REVISION DATES

REVISION DATES: 4-1-10

SHEET X OF X