STUDY PLAN
SUBJECT TO CHANGE

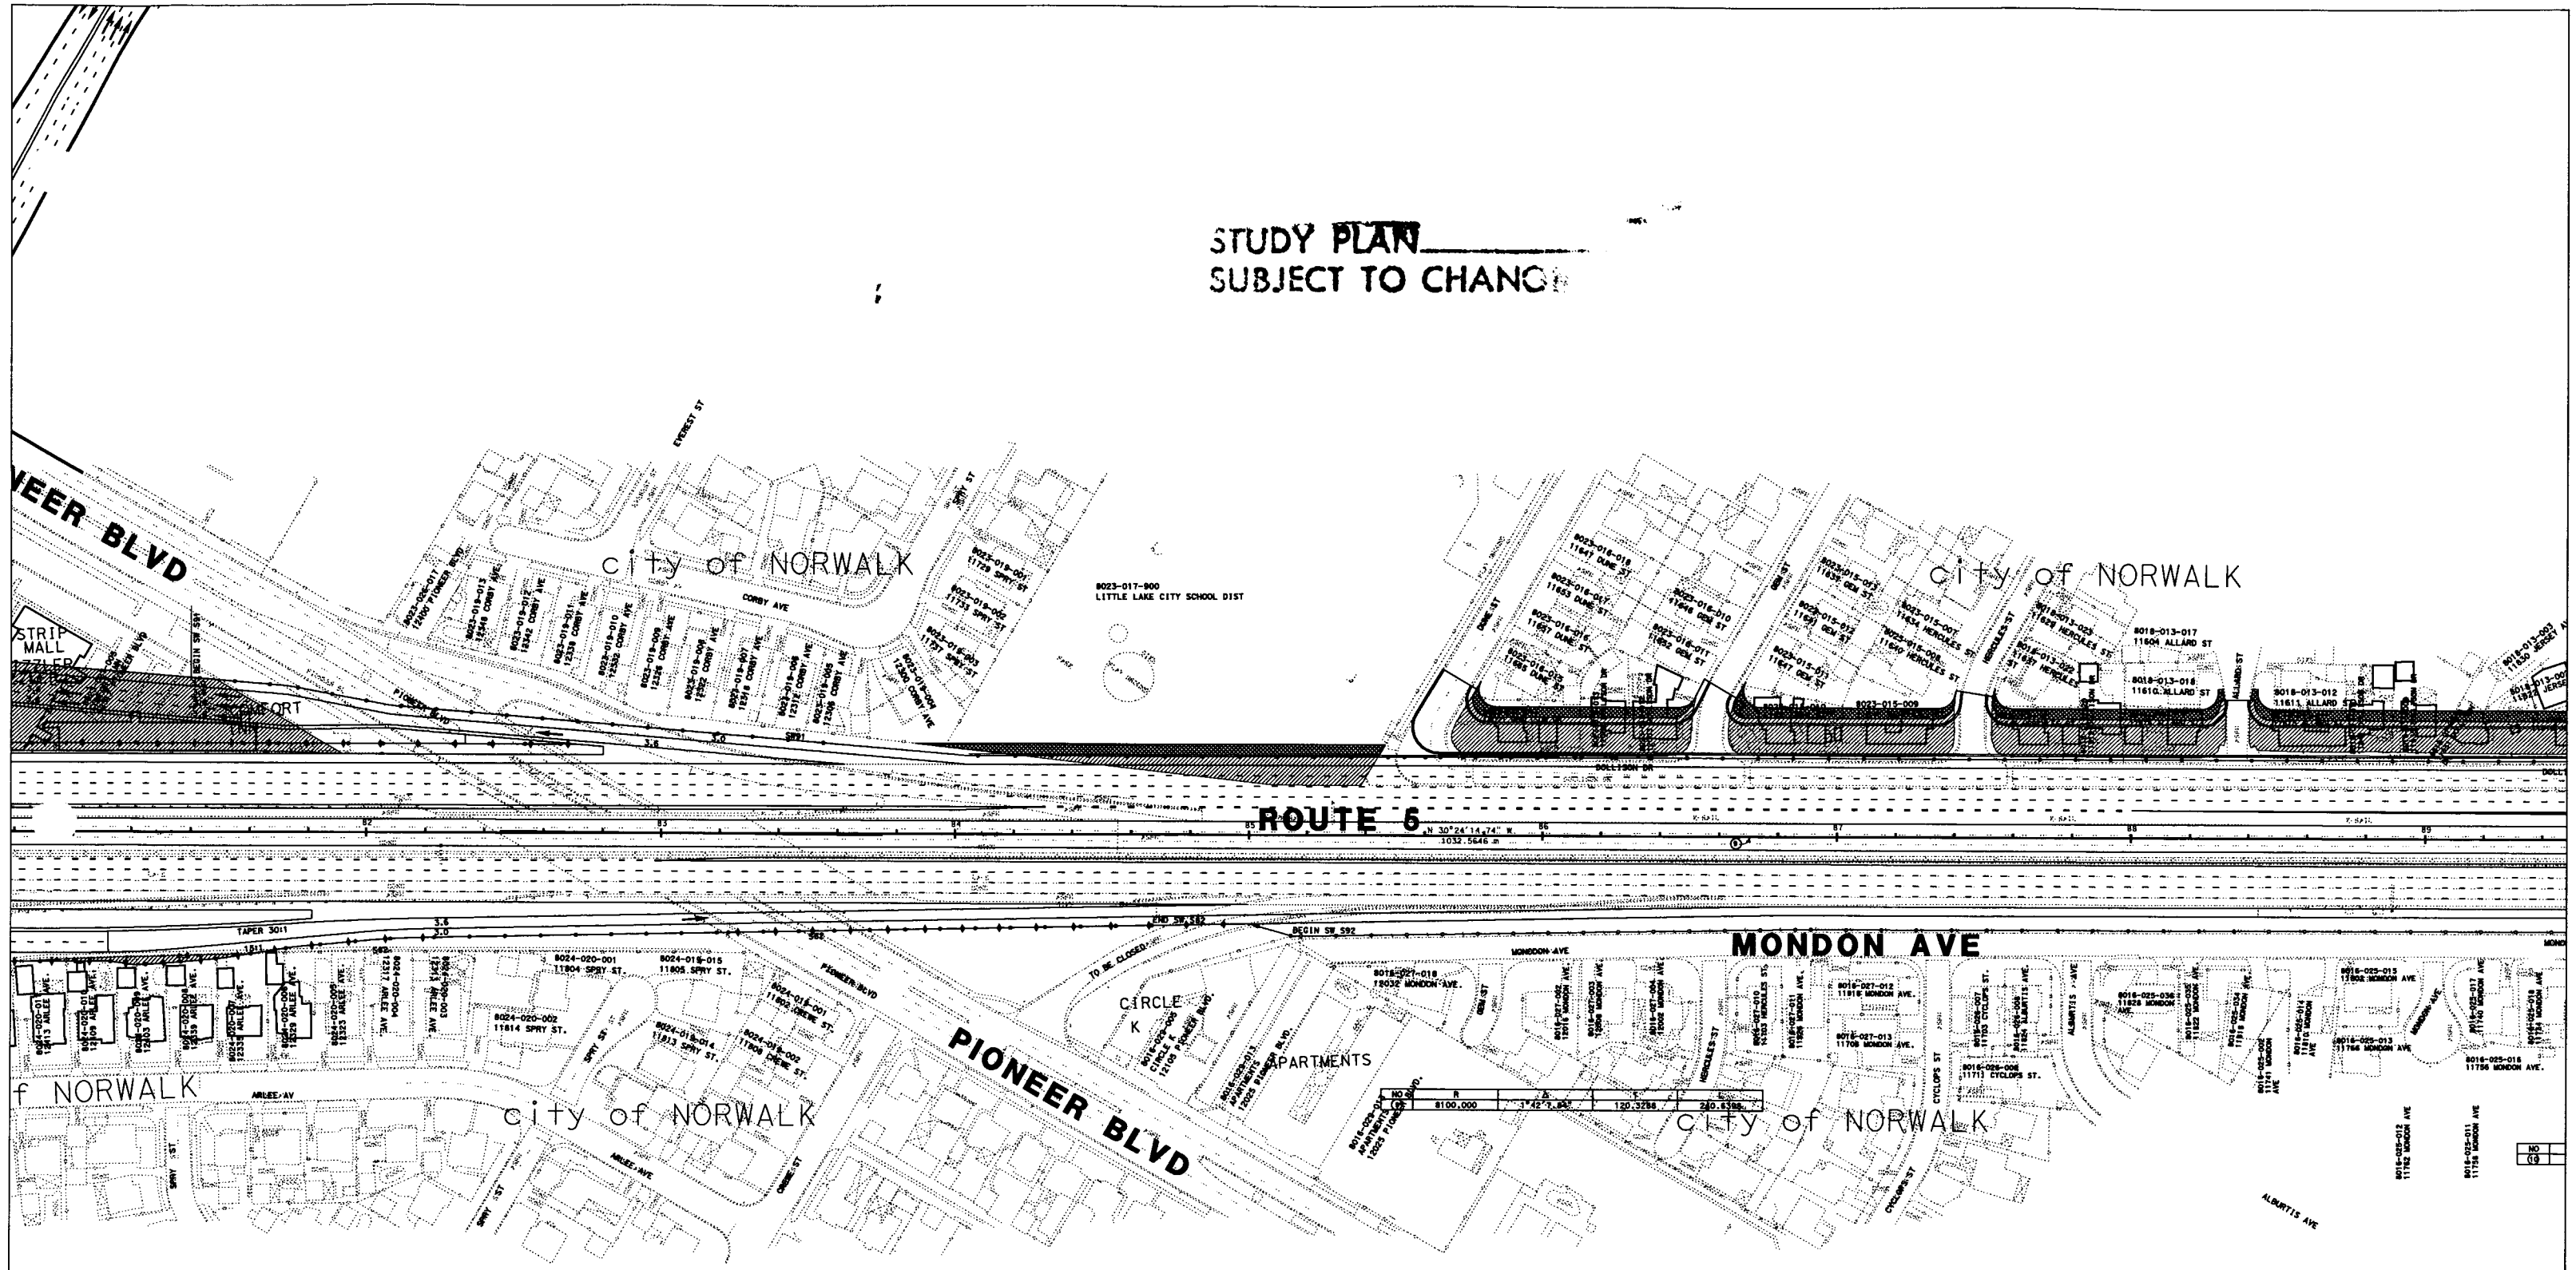

LEGEND:

10 LN RIGHT-OF-WAY IMPACT

ADDITIONAL 12 LN RIGHT-OF-WAY IMPACT

RETENTION/INFILTRATION BASIN

JUN 15 2006

PIONEER BLVD ORR PARK

ROUTE 5
CORRIDOR IMPROVEMENT PROJECT
10-LANE VA ALIGNMENT ALT L-17