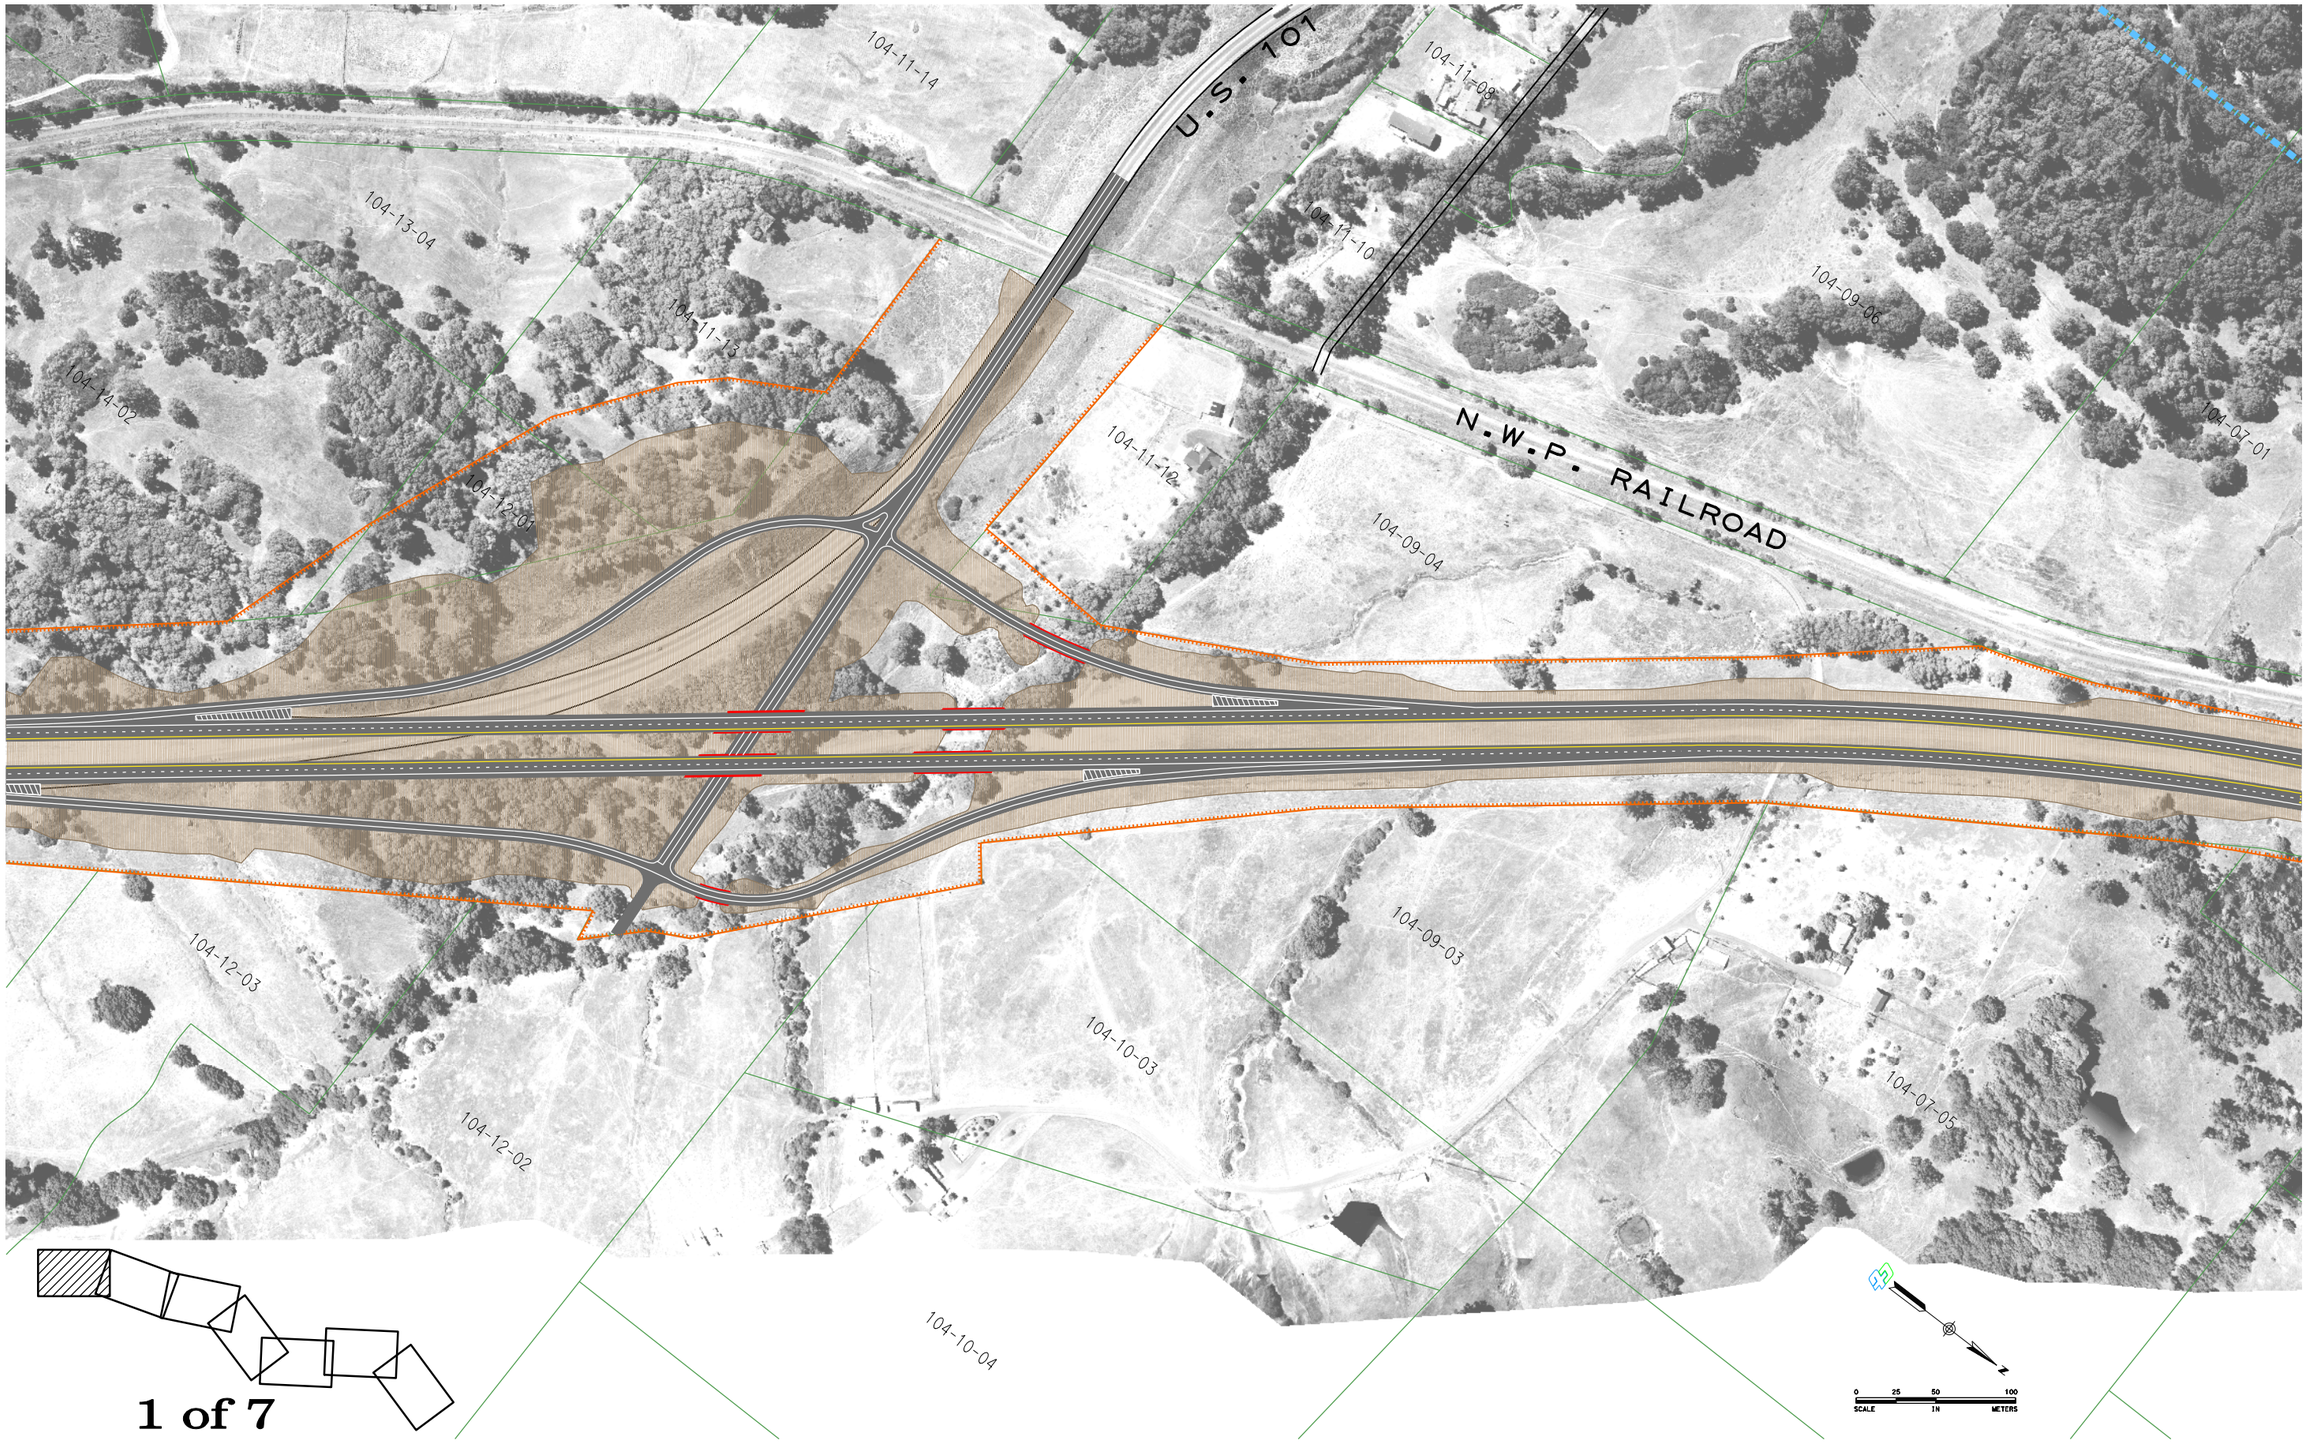

1 of 7

PROPERTY LINE LOCATION IS APPROXIMATE / OWNERSHIP MAY NOT BE CURRENT

Willits City Limits

07-250-022
07-250-023
07-232-008
07-232-007
07-210-015
104-07-01
104-05-02
104-07-02
104-05-01
07-210-014
07-210-013
07-210-012
7-16-18
N.W.P. RAILROAD
ROAD
104-07-03
104-05-10
104-05-11
104-03-18
104-03-02
103-15-01
104-05-05
104-03-20
104-07-05
103-15-02
104-05-06
104-05-04
104-03-17
104-03-09
104-03-08
104-03-18
104-03-05
EAST
HILL
103-15-03

0 25 50 100
SCALE IN METERS

2 of 7

PROPERTY LINE LOCATION IS APPROXIMATE / OWNERSHIP MAY NOT BE CURRENT

SHELL LANE

N.W.P. RAILROAD

7-10-08

7-10-28

7-06-13

7-16-18

7-10-09

7-10-27

7-07-01

7-16-16

7-10-11

7-05-02

3 of 7

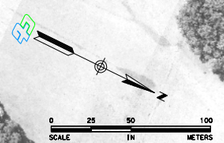

PROPERTY LINE LOCATION IS APPROXIMATE / OWNERSHIP MAY NOT BE CURRENT

6-143-04
6-143-05
6-062-25
7-05-05
7-04-16
7-04-15
7-031-02
7-05-04
7-04-14
7-031-13
7-031-04
7-02-02
7-04-05
7-032-03
7-032-02
7-032-01
7-04-06
7-032-04
7-032-10
7-05-02
7-04-07
7-04-08
7-04-09
7-032-05
7-02-03
7-032-13
7-032-11
7-04-10
7-04-11
7-032-12
7-04-12
7-05-03
7-04-13

VALLEY ROAD

WILLITS ROAD

CENTER ROAD

HEARST ROAD

BRAY ROAD

Willits City Limits

4 of 7

N

0 25 50 100
SCALE IN METERS

PROPERTY LINE LOCATION IS APPROXIMATE / OWNERSHIP MAY NOT BE CURRENT

HEARST WILLITS ROAD

N.W.P. RAILROAD

City Limits

7-02-02

7-02-12

7-01-01

5-04-09

108-04-08

7-01-03

7-01-02

7-02-03

7-01-04

108-04-03

0 25 50 100
SCALE IN METERS

PROPERTY LINE LOCATION IS APPROXIMATE / OWNERSHIP MAY NOT BE CURRENT

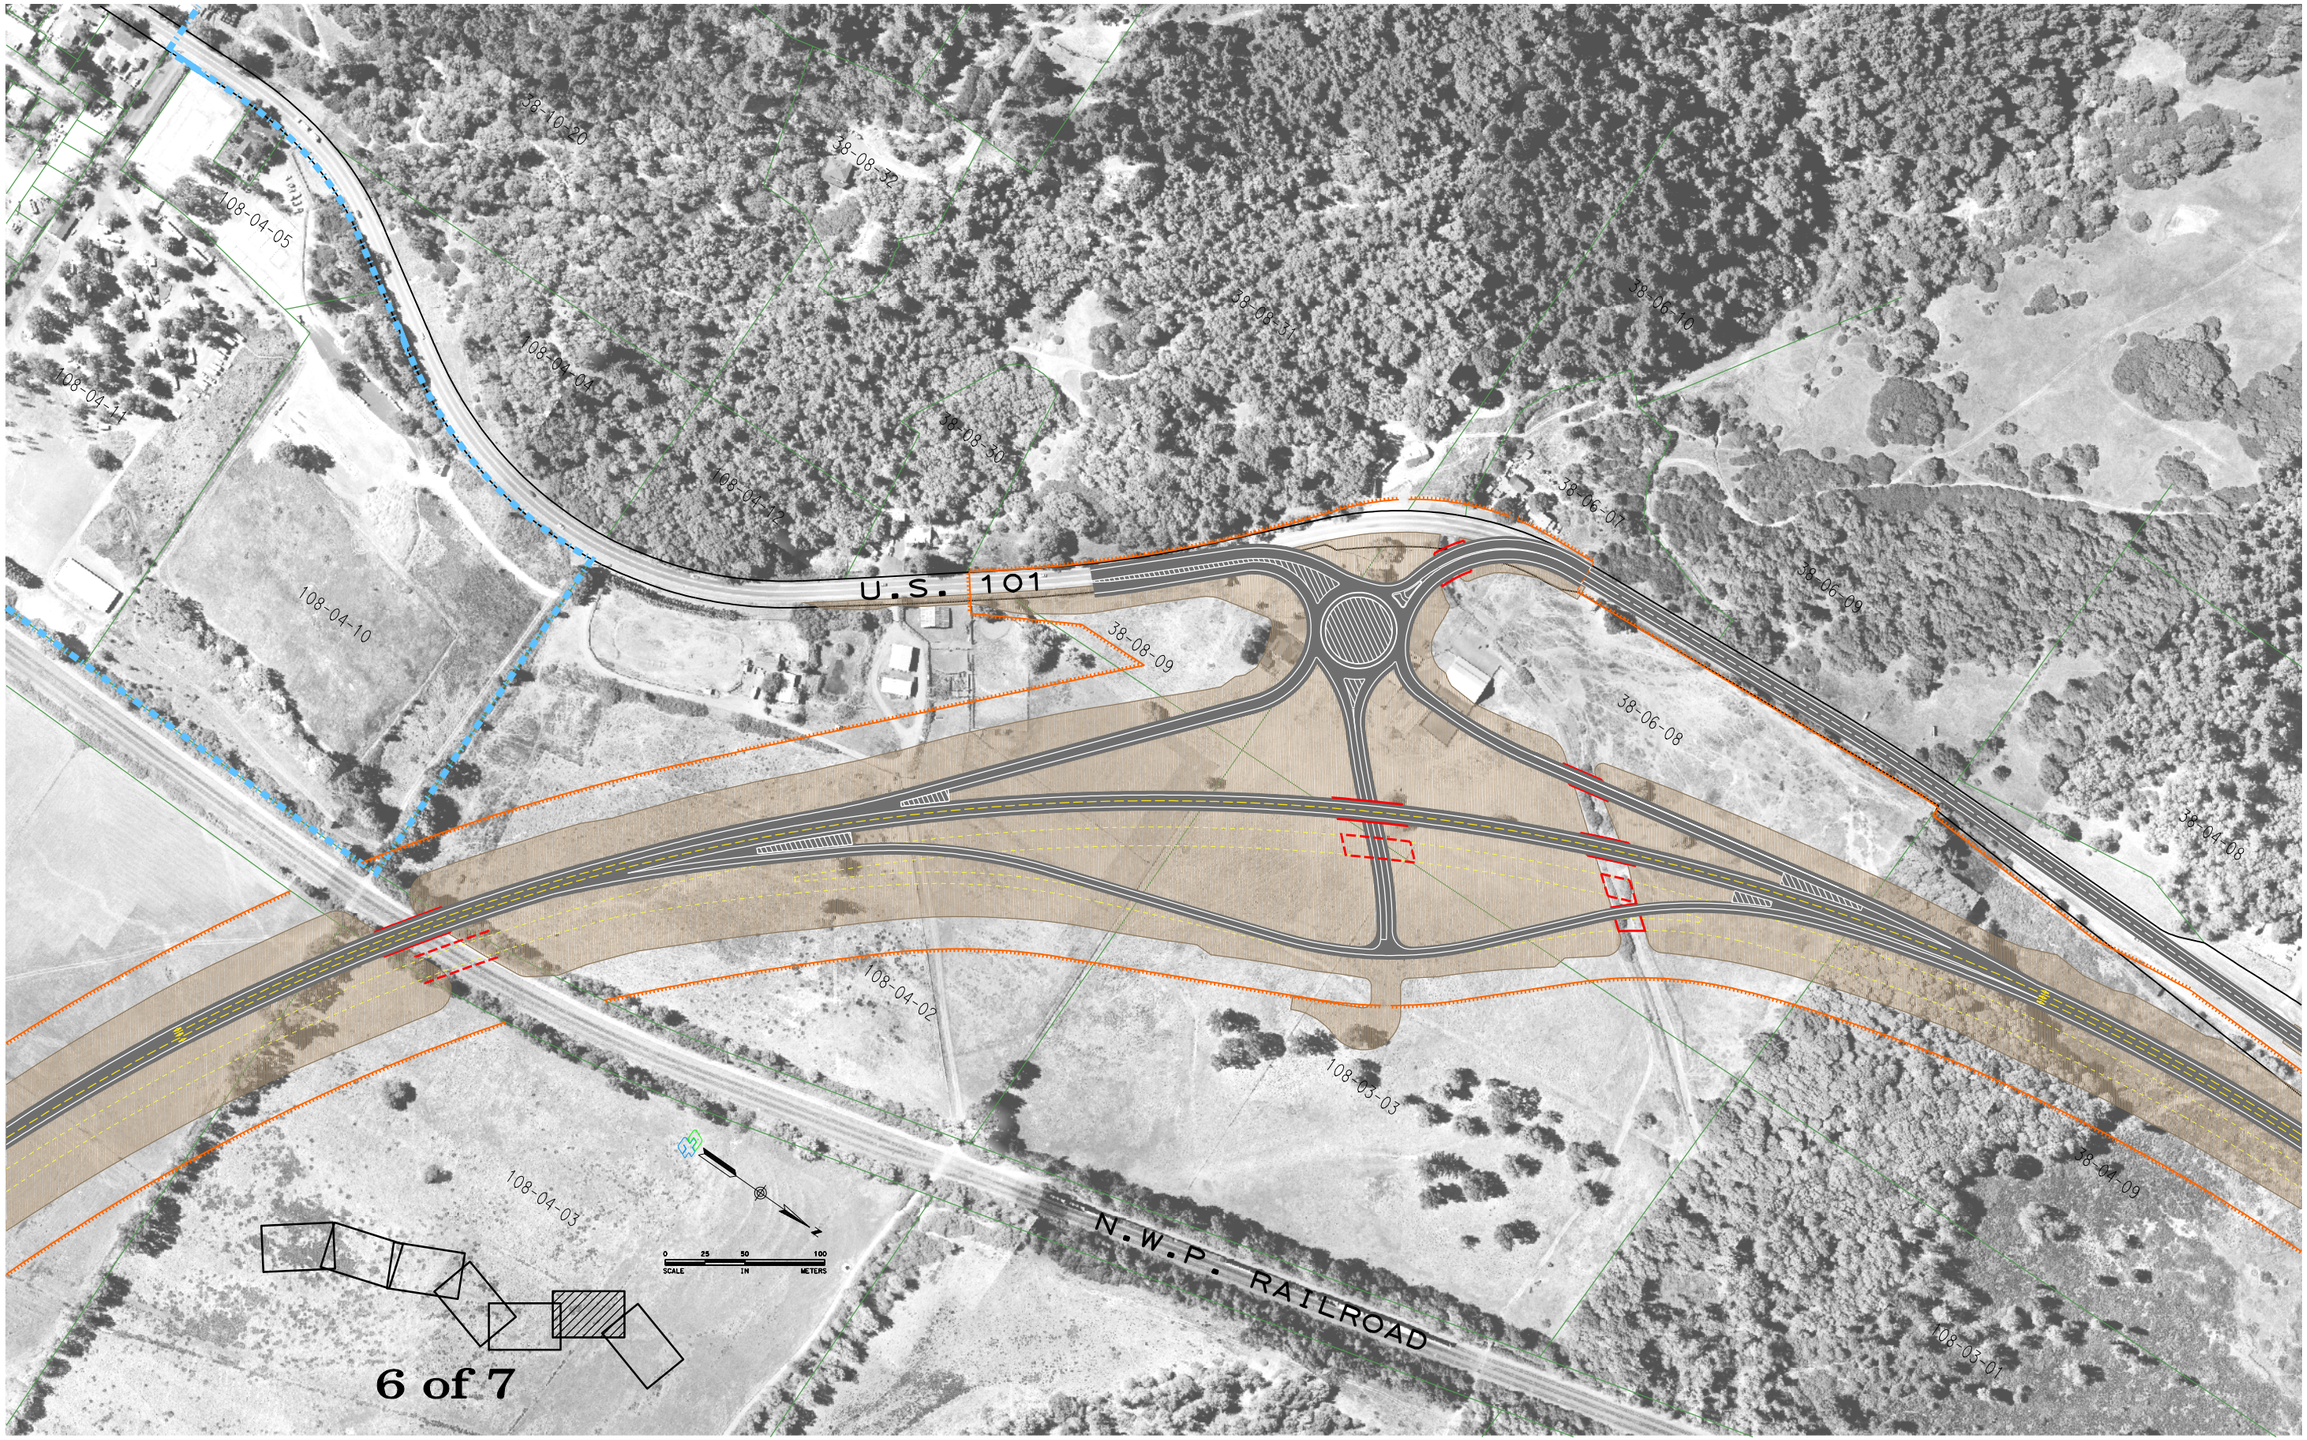

6 of 7

PROPERTY LINE LOCATION IS APPROXIMATE / OWNERSHIP MAY NOT BE CURRENT

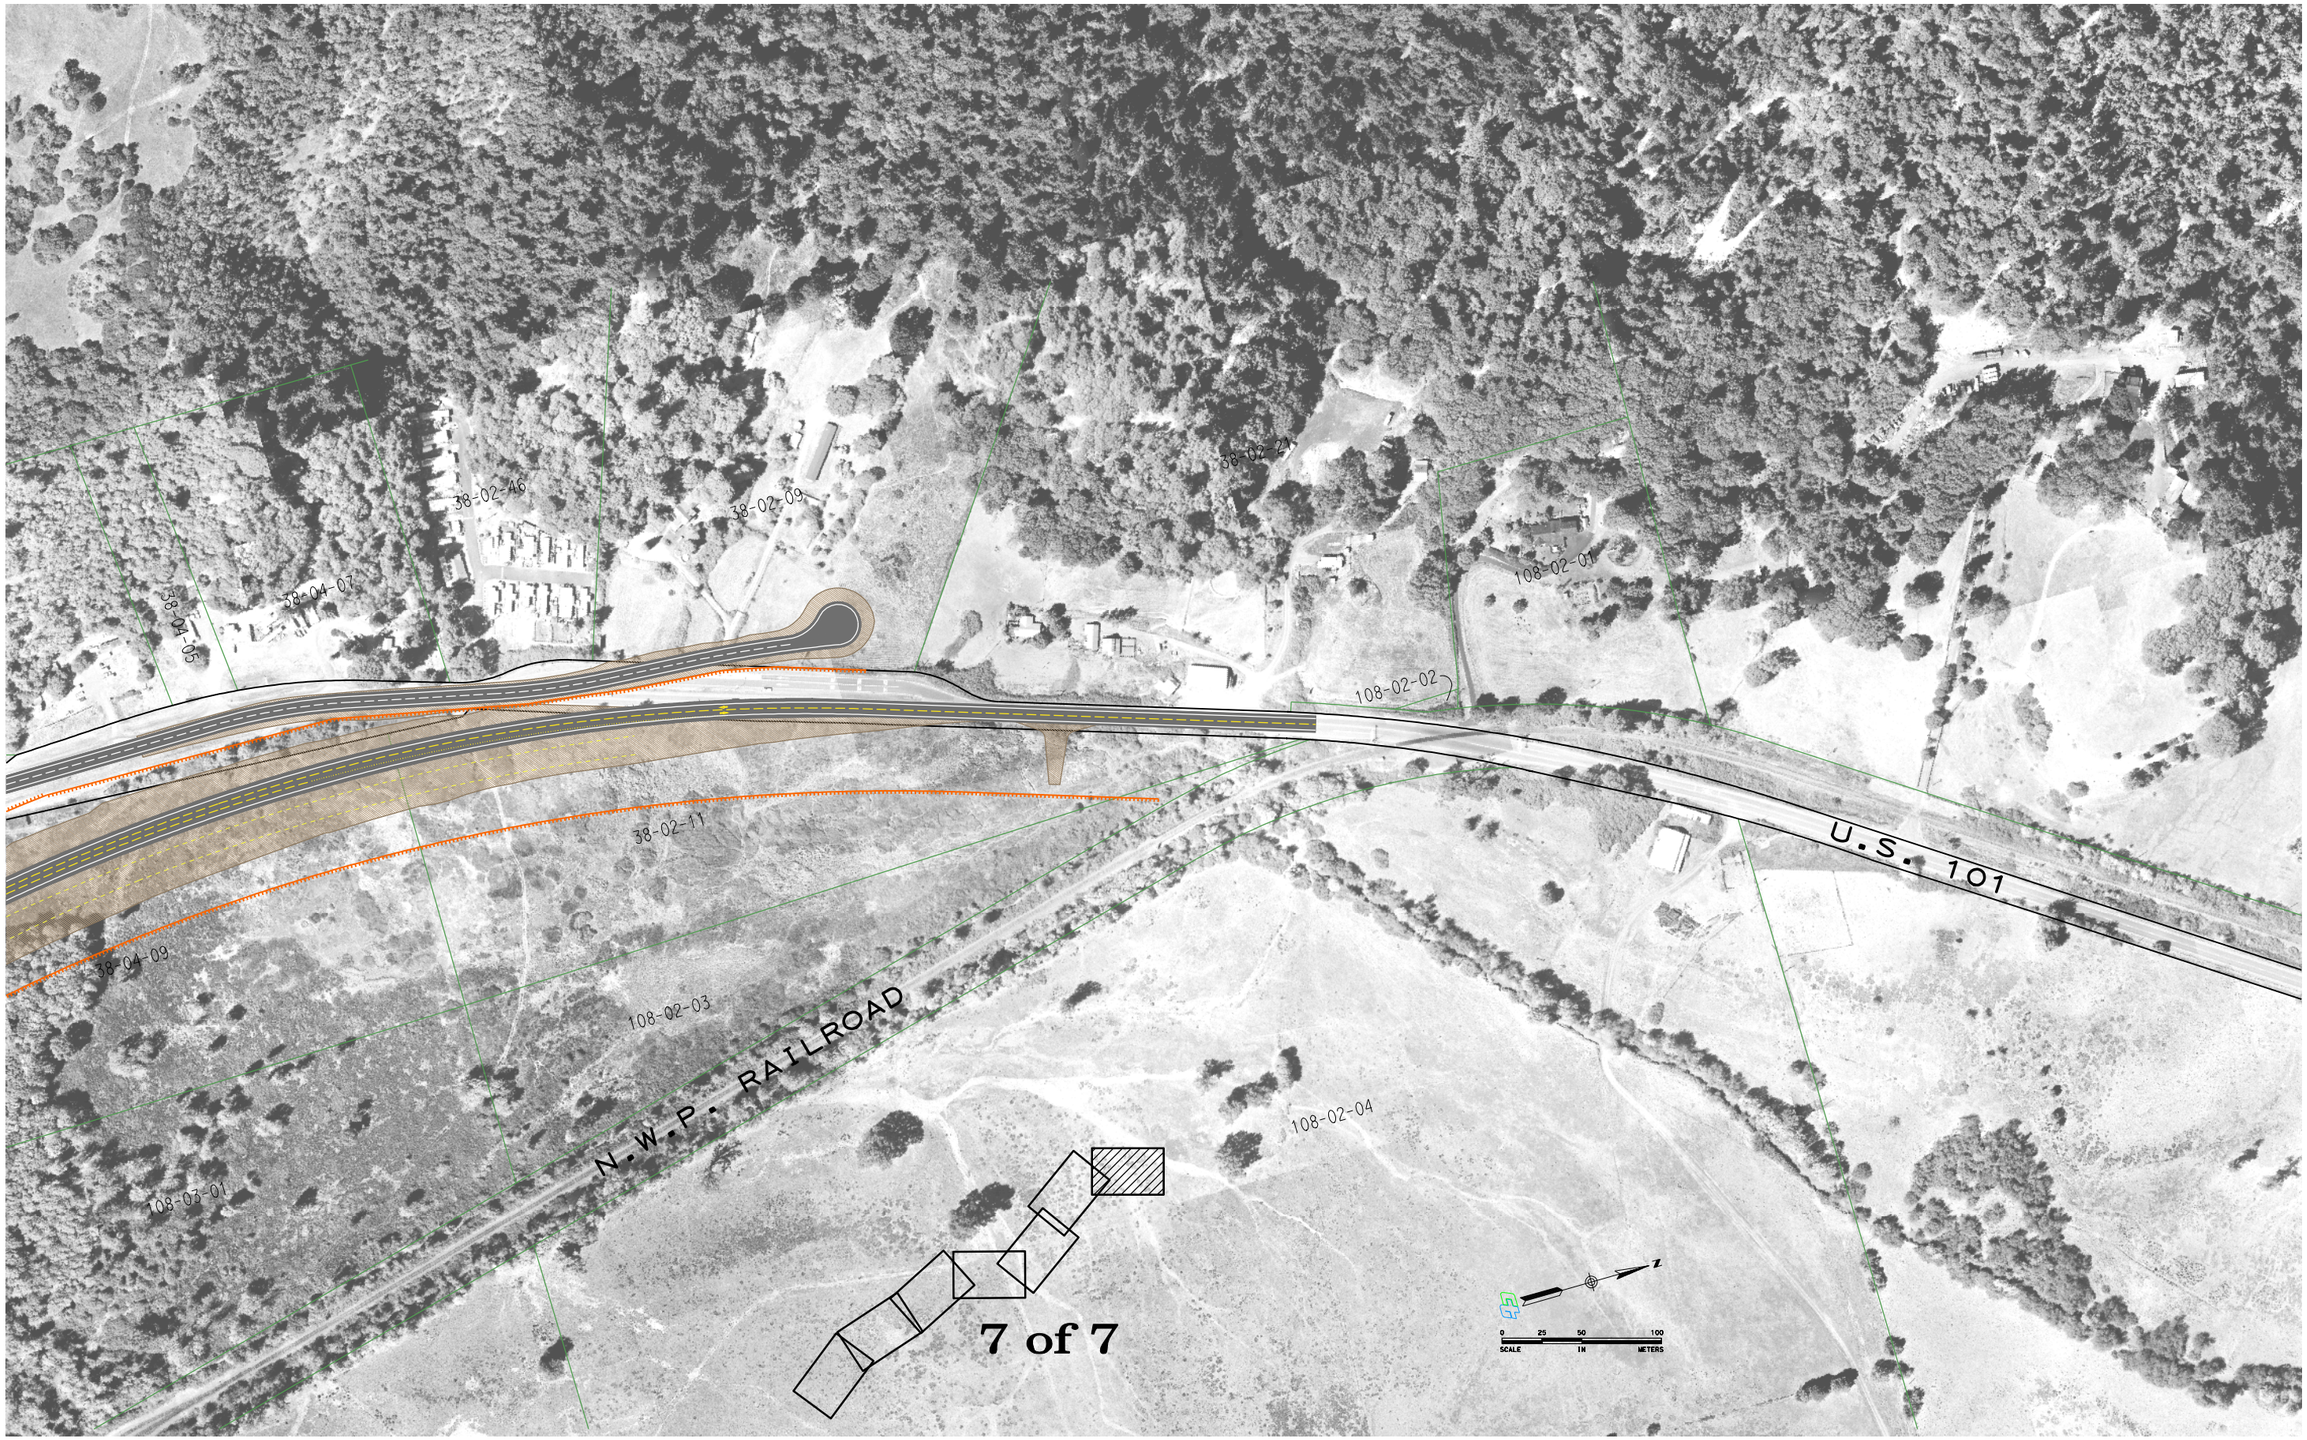

PROPERTY LINE LOCATION IS APPROXIMATE / OWNERSHIP MAY NOT BE CURRENT