FOR CONTRACT NO.: 03-4M0404

INFORMATION HANDOUT

STAGING AREA MAP

ROUTE: 03-Pla-80-24.5/33.3

Dist	COUNTY	ROUTE	POST MILES TOTAL PROJECT	SHEET No.	TOTAL SHEETS
03	Pla	80	24.5/33.3		

REGISTERED CIVIL ENGINEER DATE

PLANS APPROVAL DATE

REGISTERED PROFESSIONAL ENGINEER JIM FERREIRA NO. 48257 EXP. 6/30/10 CIVIL STATE OF CALIFORNIA

THE STATE OF CALIFORNIA OR ITS OFFICERS OR AGENTS SHALL NOT BE RESPONSIBLE FOR THE ACCURACY OR COMPLETENESS OF SCANNED COPIES OF THIS PLAN SHEET.

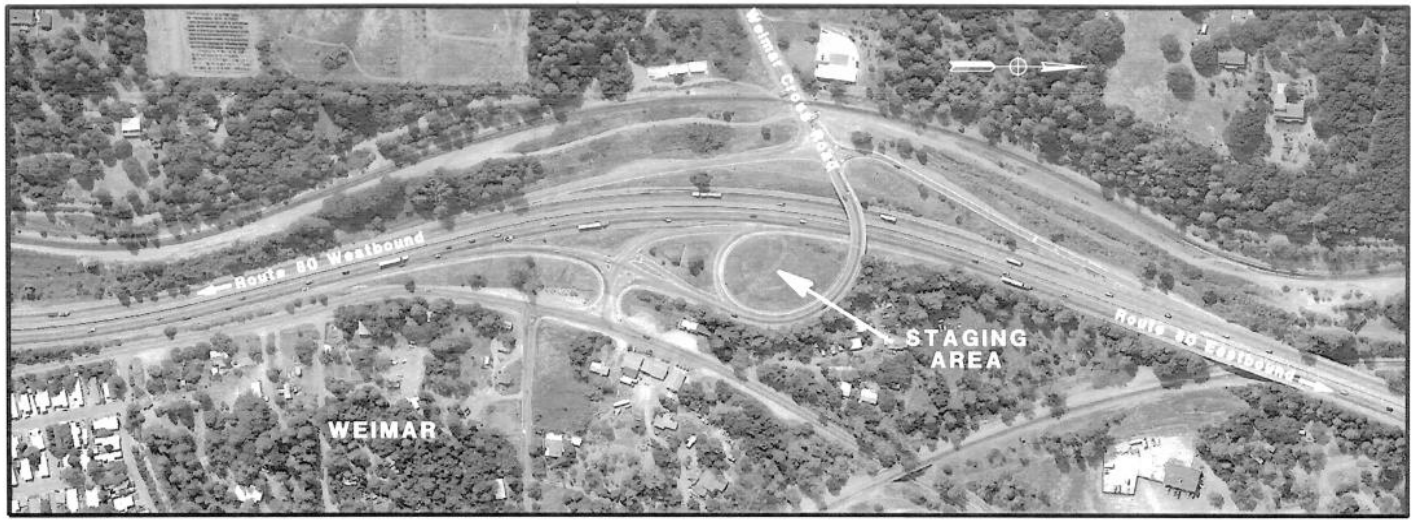

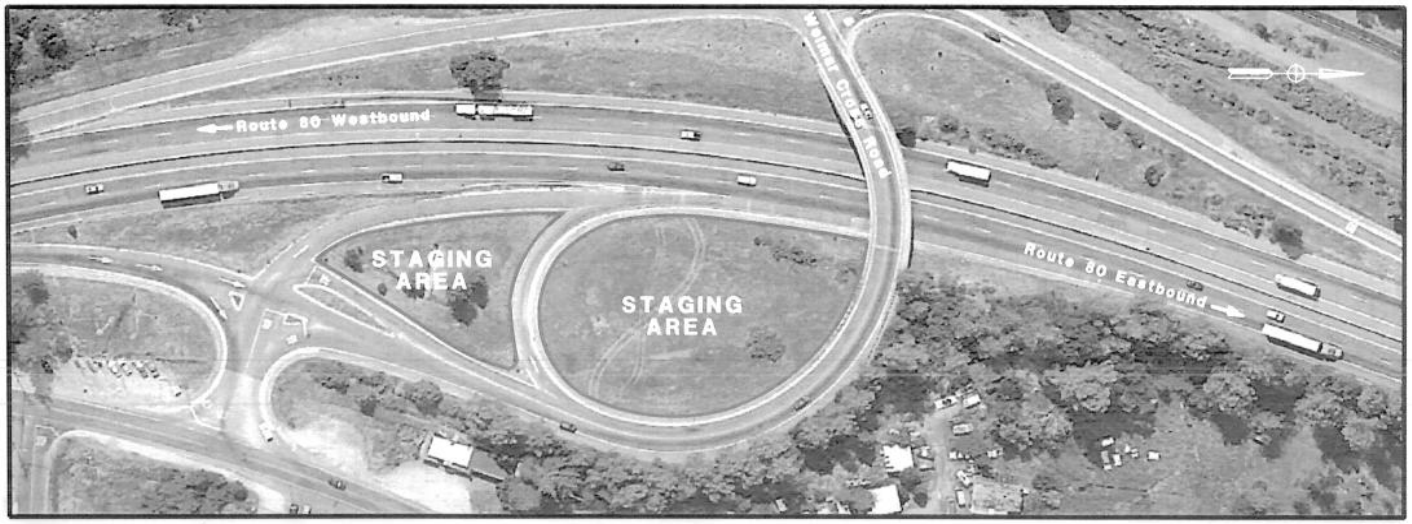

PROPOSED STAGING AREA at WEIMAR CROSS ROAD

NO SCALE

STATE OF CALIFORNIA - DEPARTMENT OF TRANSPORTATION

FUNCTIONAL SUPERVISOR: BRIAN TOEPFER

CALCULATED-DESIGNED BY: JIM FERREIRA

CHECKED BY

REVISED BY

DATE REVISED

34M0401 ESL Staging Area.dgn 2/26/2010 10:20:51 AM

RELATIVE BORDER SCALE IS IN INCHES 0 1 2 3

USERNAME => $USER
DGN FILE => $REQUEST

CU 03604

EA 4m0401

LAST REVISION DATE PLOTTED => $DATE