CROSS SECTIONS

ROUTE 580 WB HOV WIDENING

SECTION IX

"MVR4" LINE – (SHEET 1 TO 4)

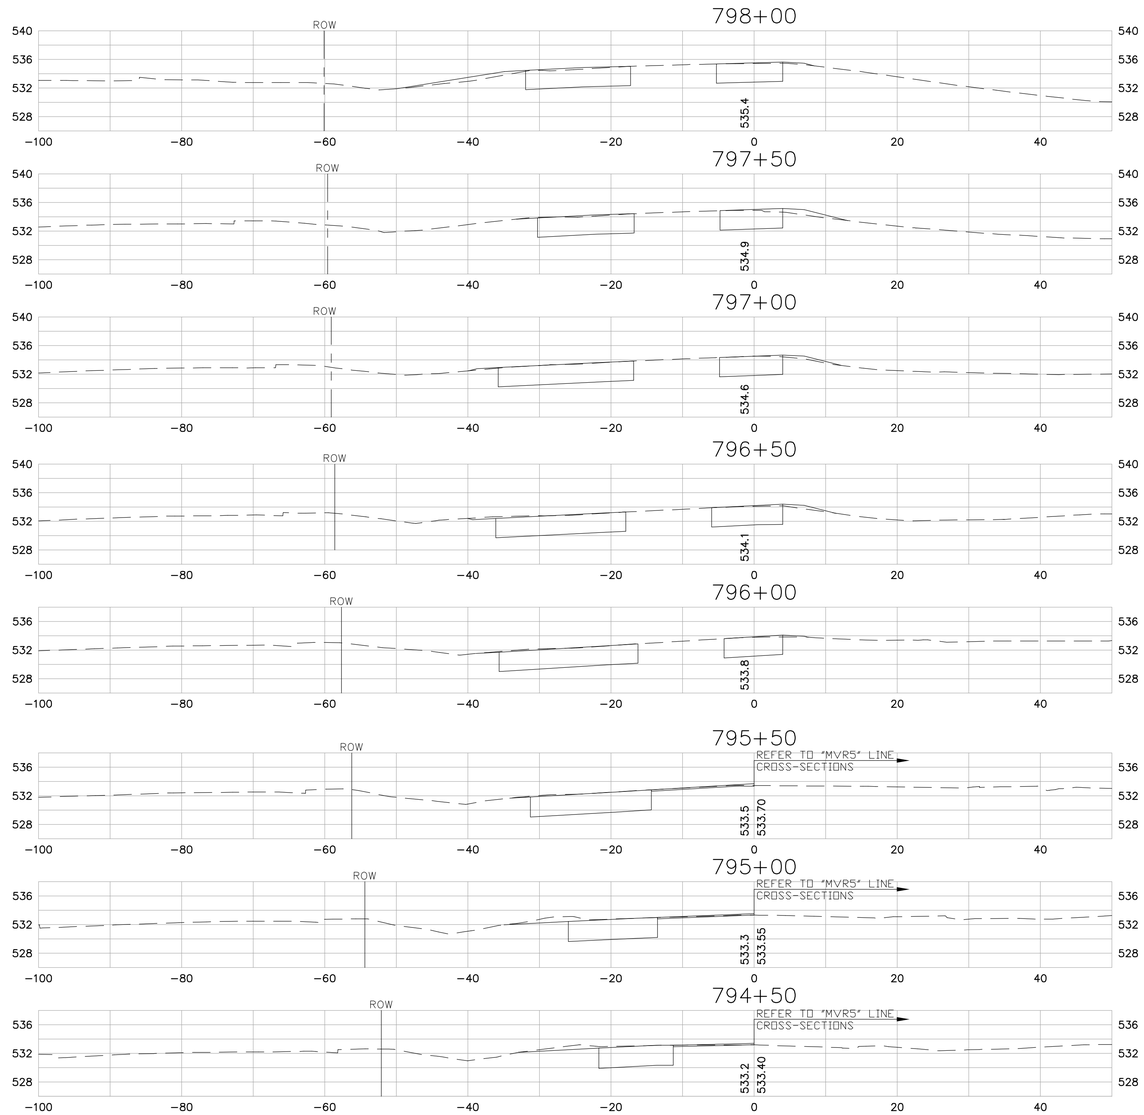

"MVR4" LINE

SCALE: 1"=10'

SHEET 1 OF 4

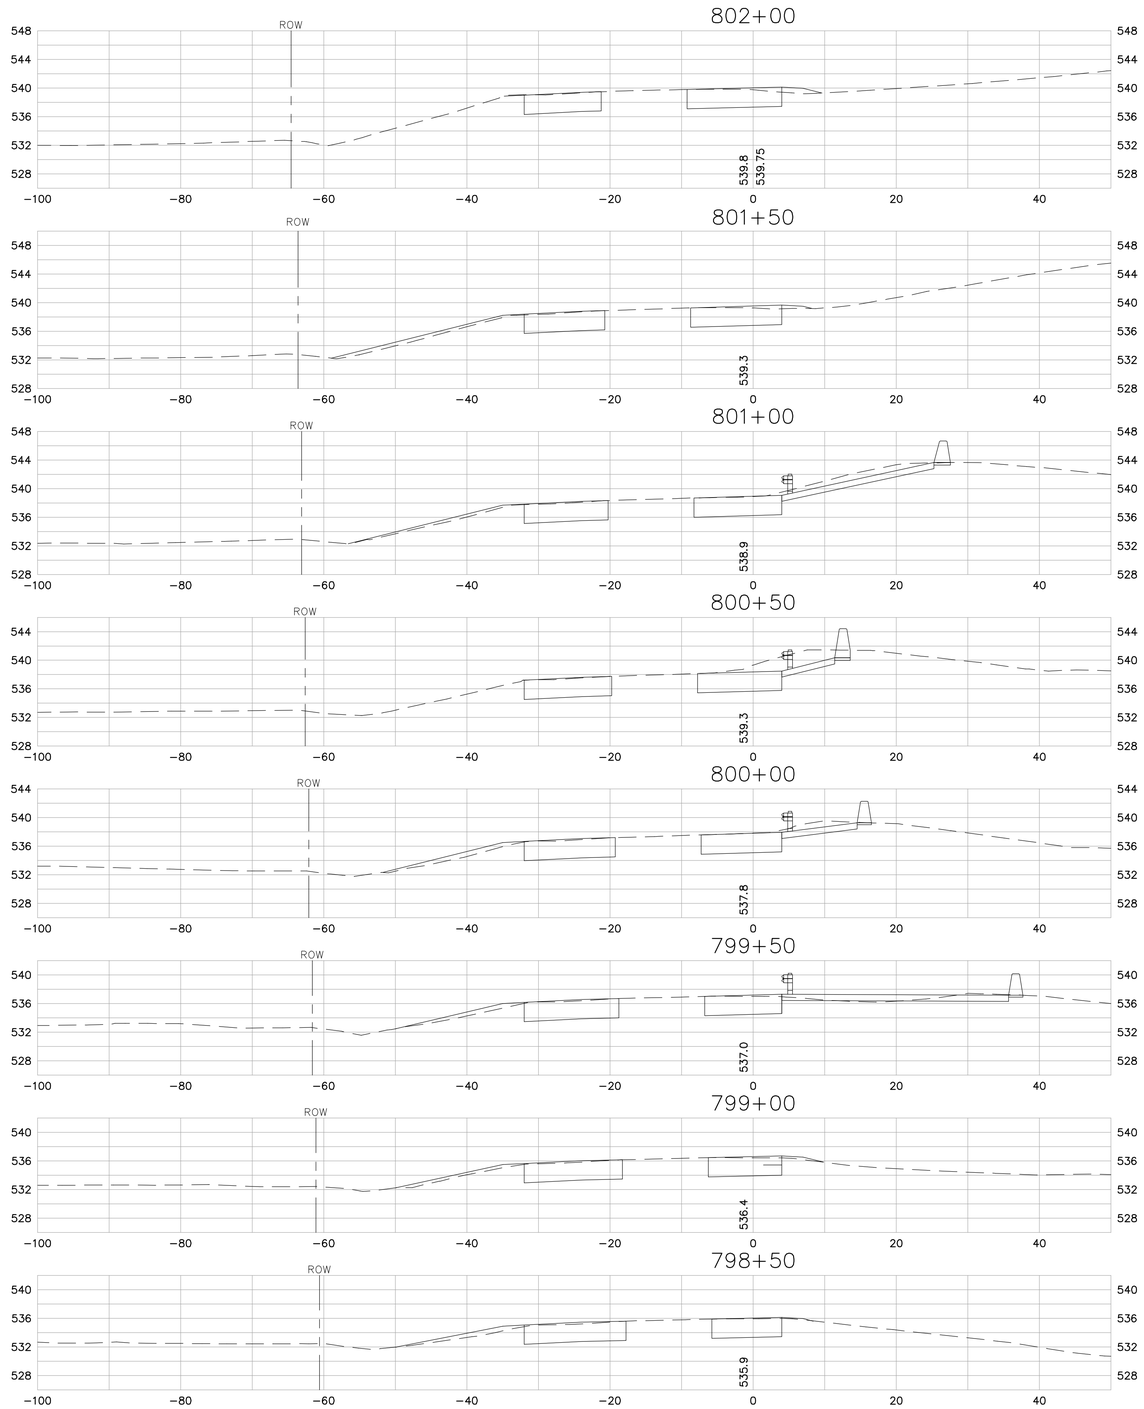

"MVR4" LINE

SCALE: 1"=10'

SHEET 2 OF 4

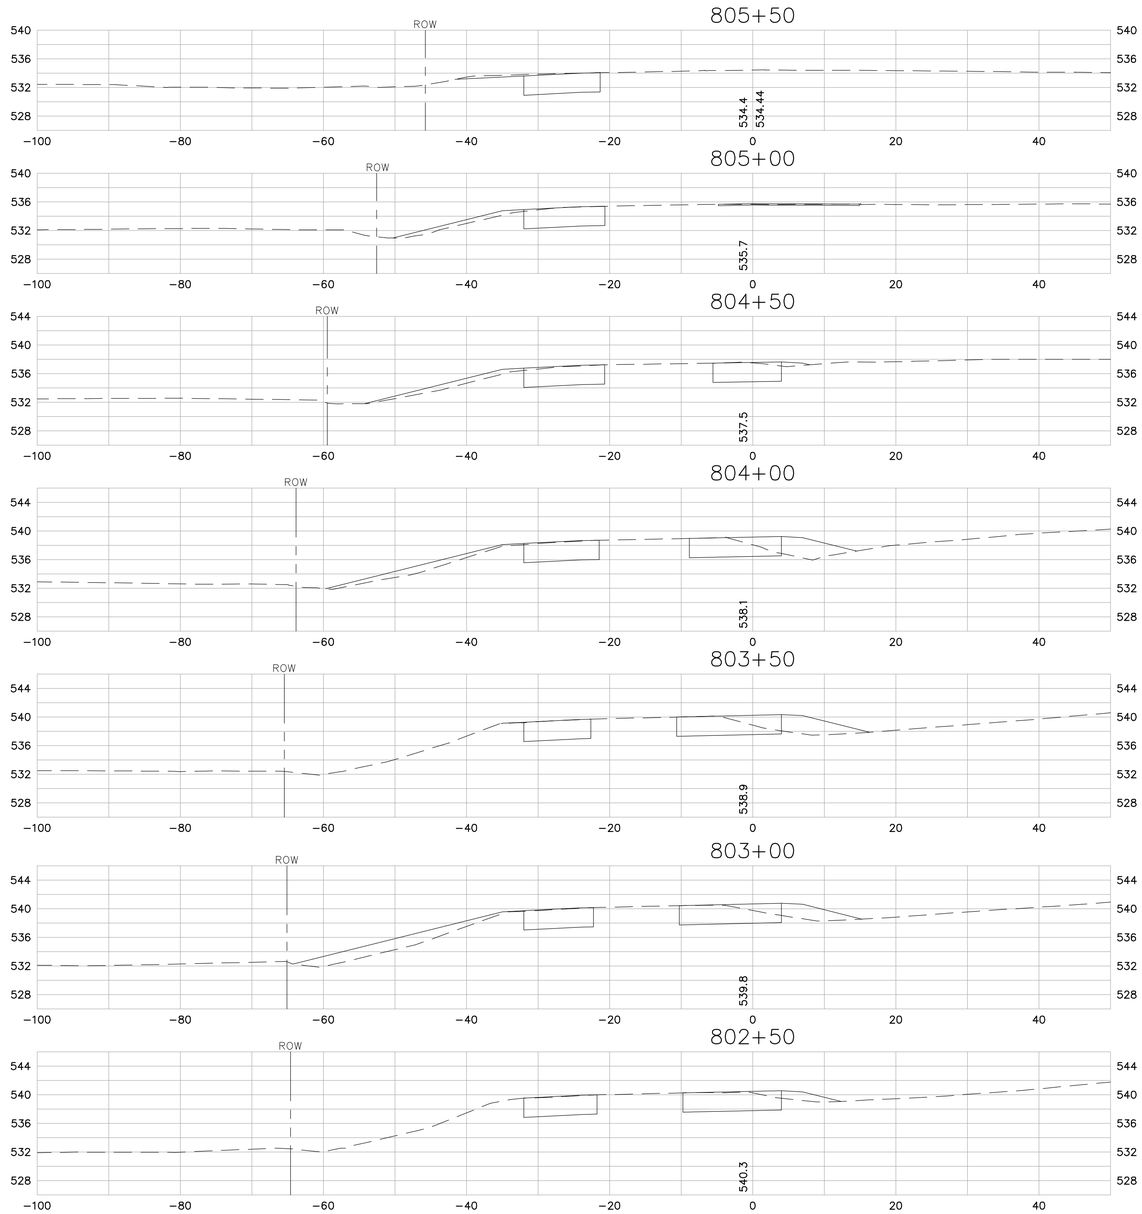

"MVR4" LINE

SCALE: 1"=10'

SHEET 3 OF 4

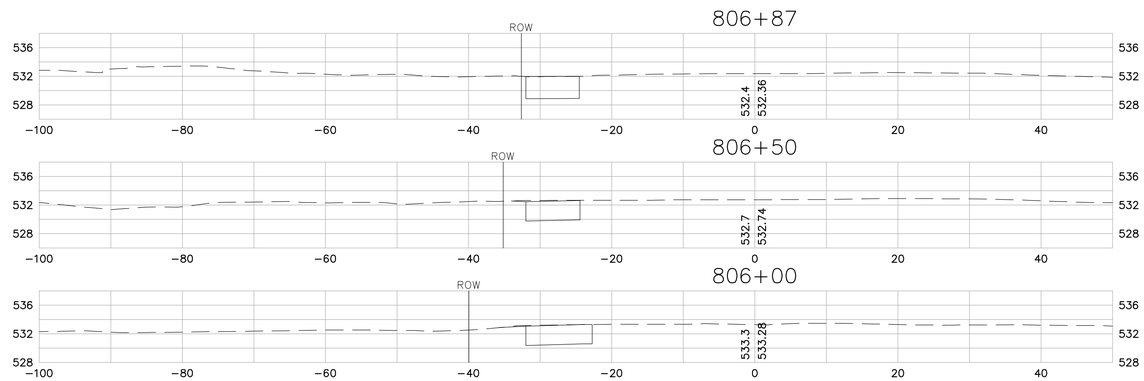

"MVR4" LINE

SCALE: 1"=10'

SHEET 4 OF 4