DESIGN STUDY ONLY

All Dimensions are U.S. Survey Feet

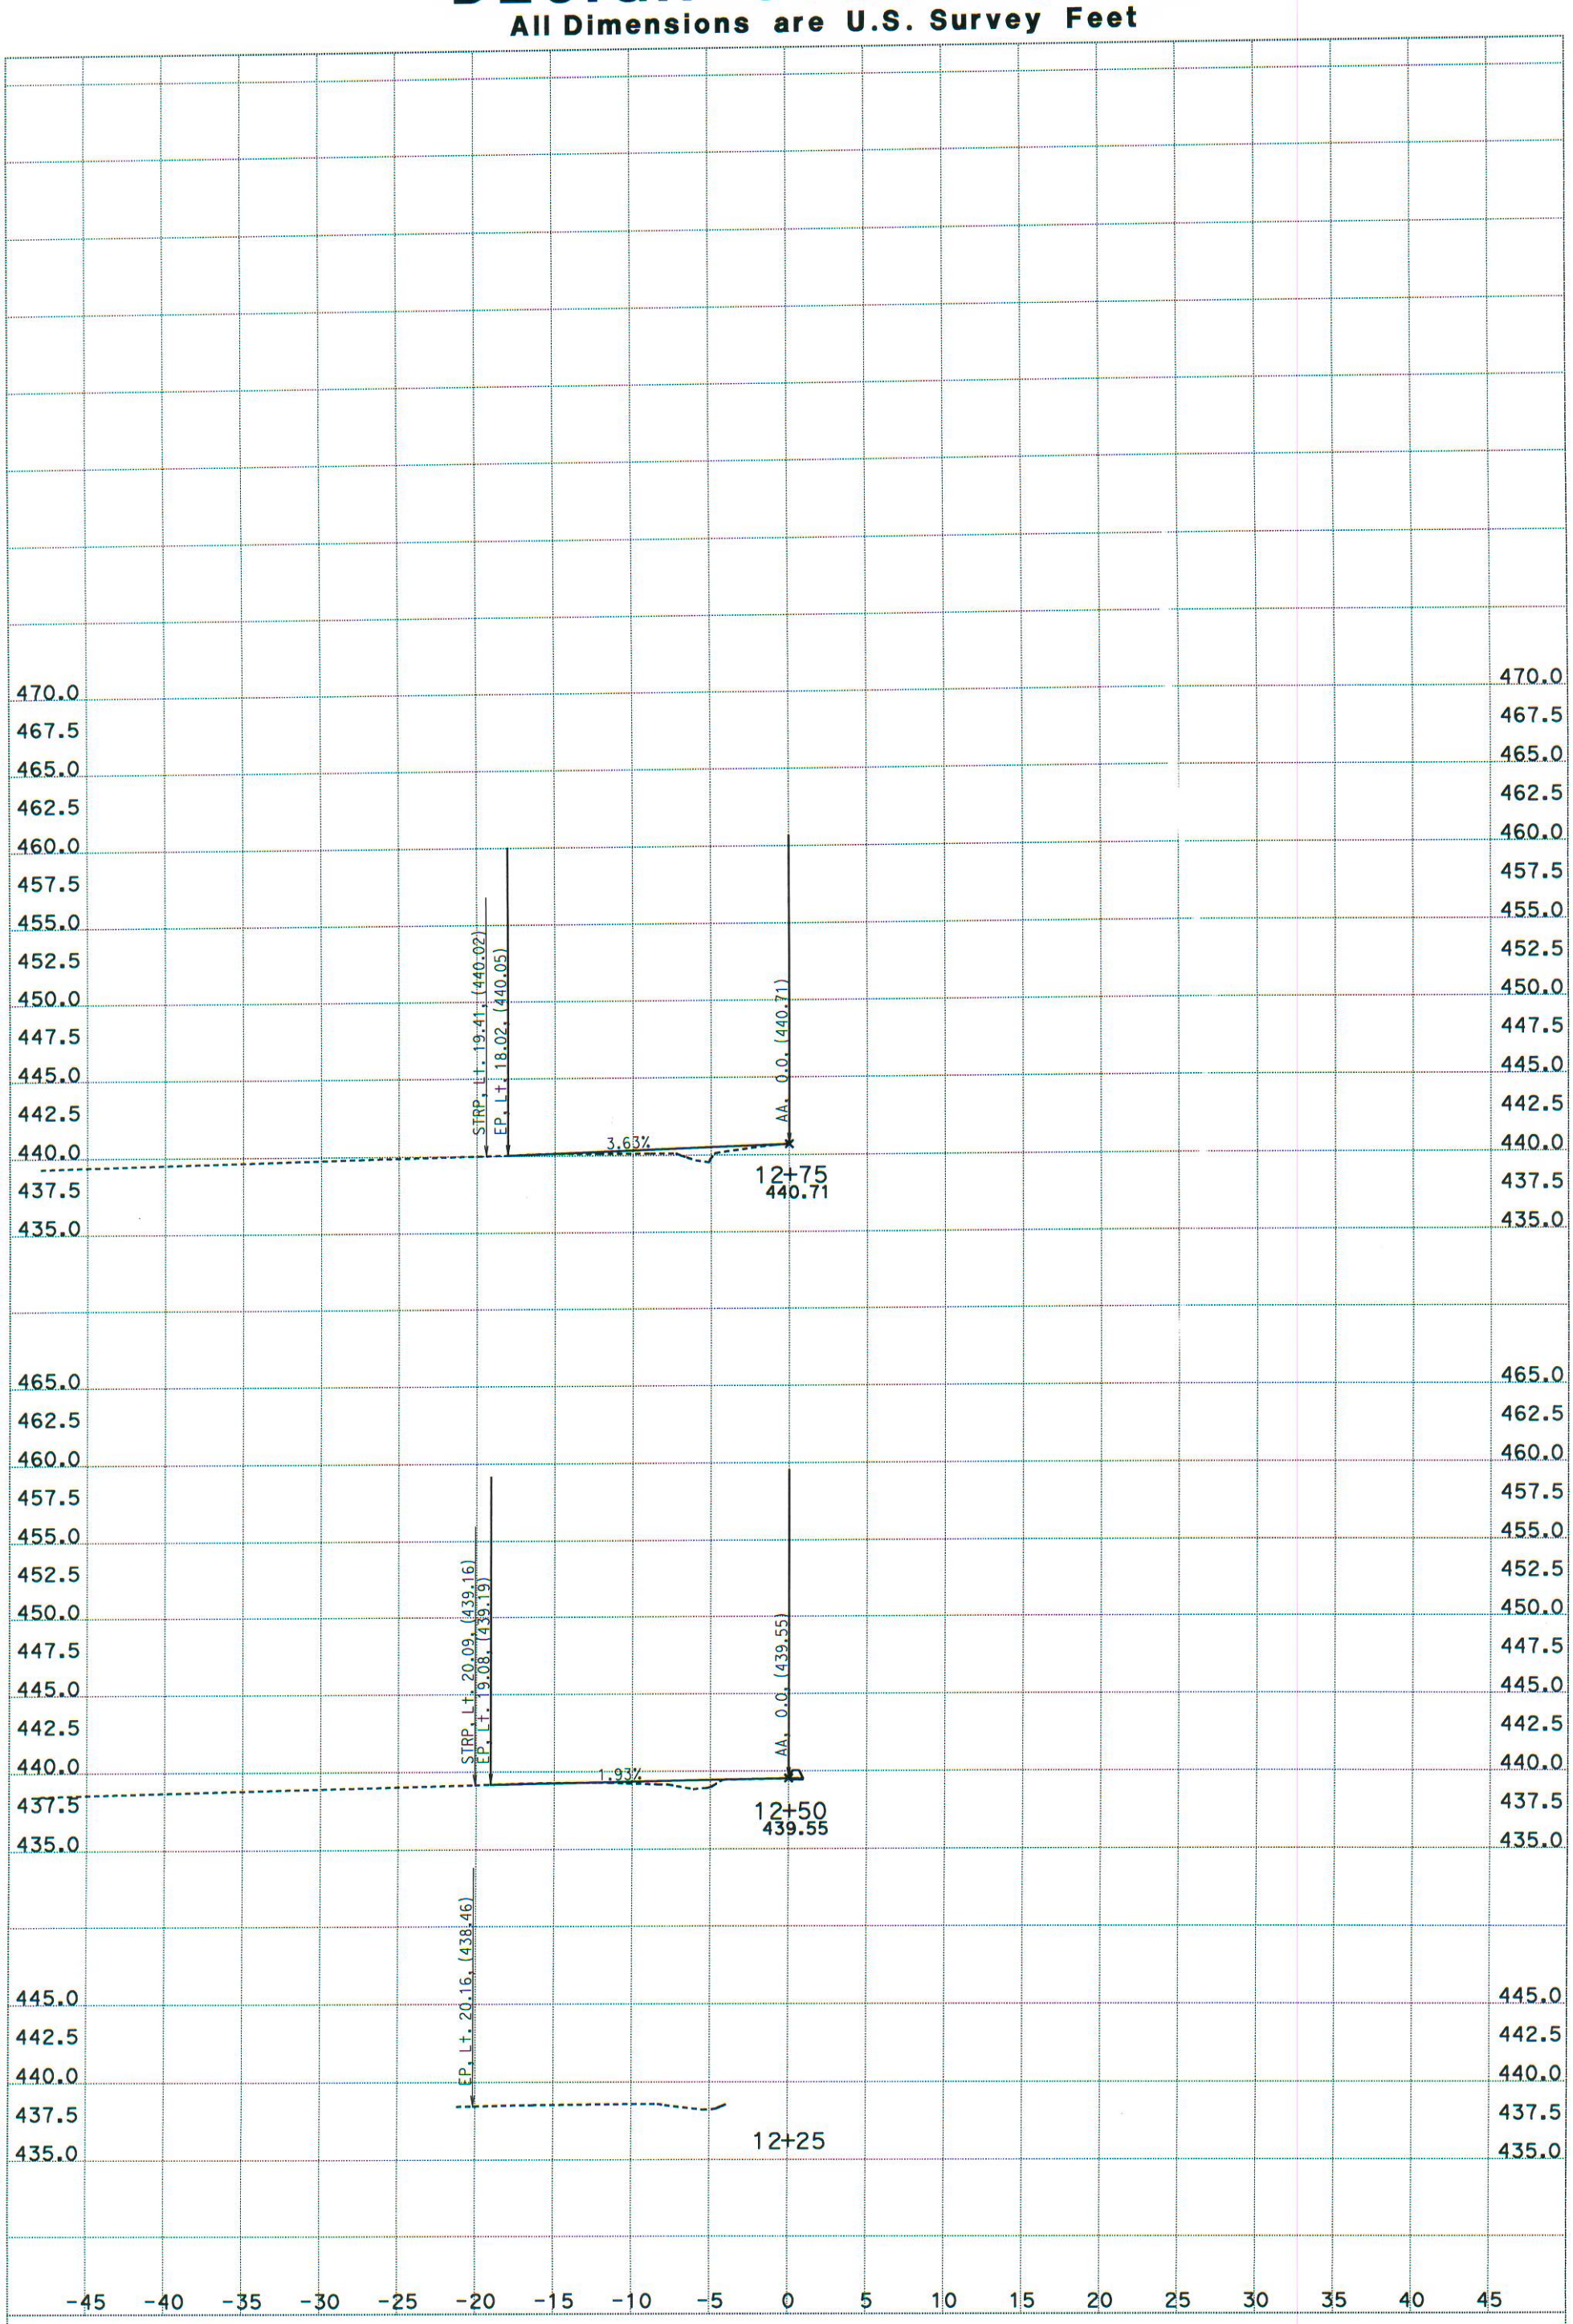

DATE: 12/30/2013

SCALE: 1" = 5' Horiz.
1" = 5' Vert.

PROJECT ID: 4A830

CREATED BY: QL

KC Project: 13118 File: D:\road13y613xcl1.ear

CL1

CROSS SECTIONS

SHEET 1 OF XXX

DESIGN STUDY ONLY

All Dimensions are U.S. Survey Feet

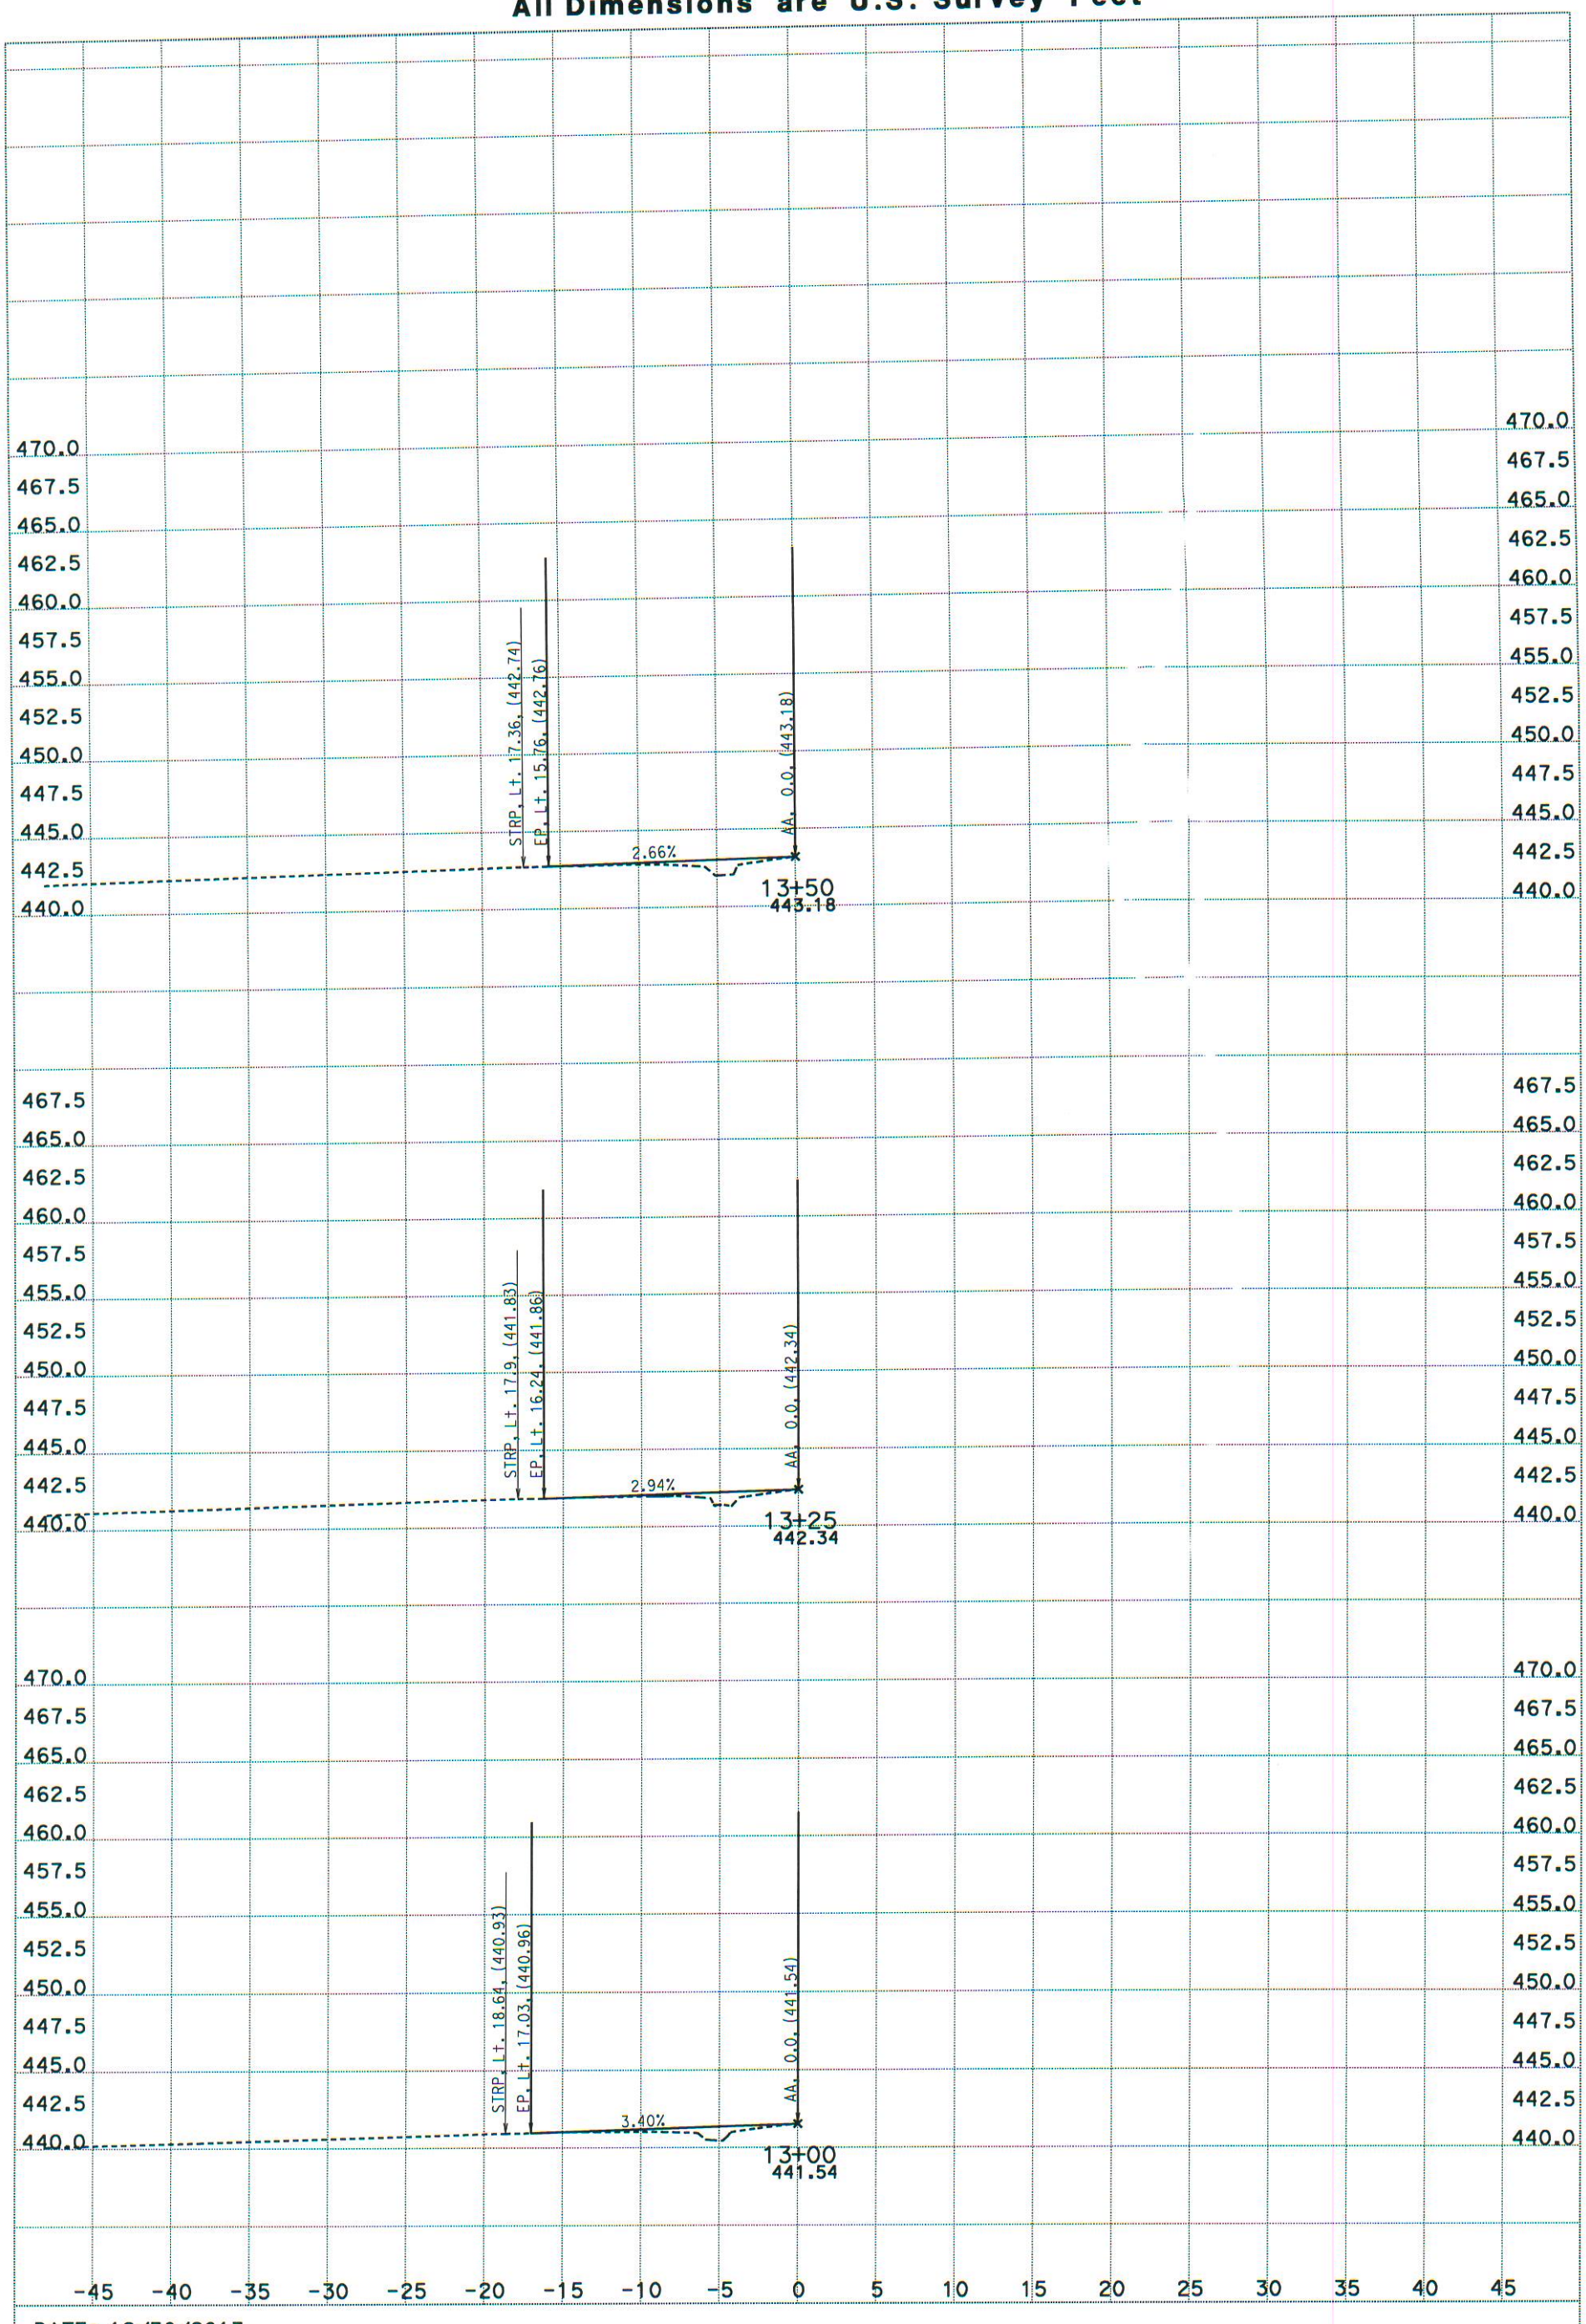

DATE: 12/30/2013

SCALE: 1" = 5' Horiz.
1" = 5' Vert.

PROJECT ID: 4A830

CREATED BY: QL

KC Project: 13118 File: D:\road13y613xcl1.ear

CL1
CROSS SECTIONS
SHEET 2 OF XXX

DESIGN STUDY ONLY

All Dimensions are U.S. Survey Feet

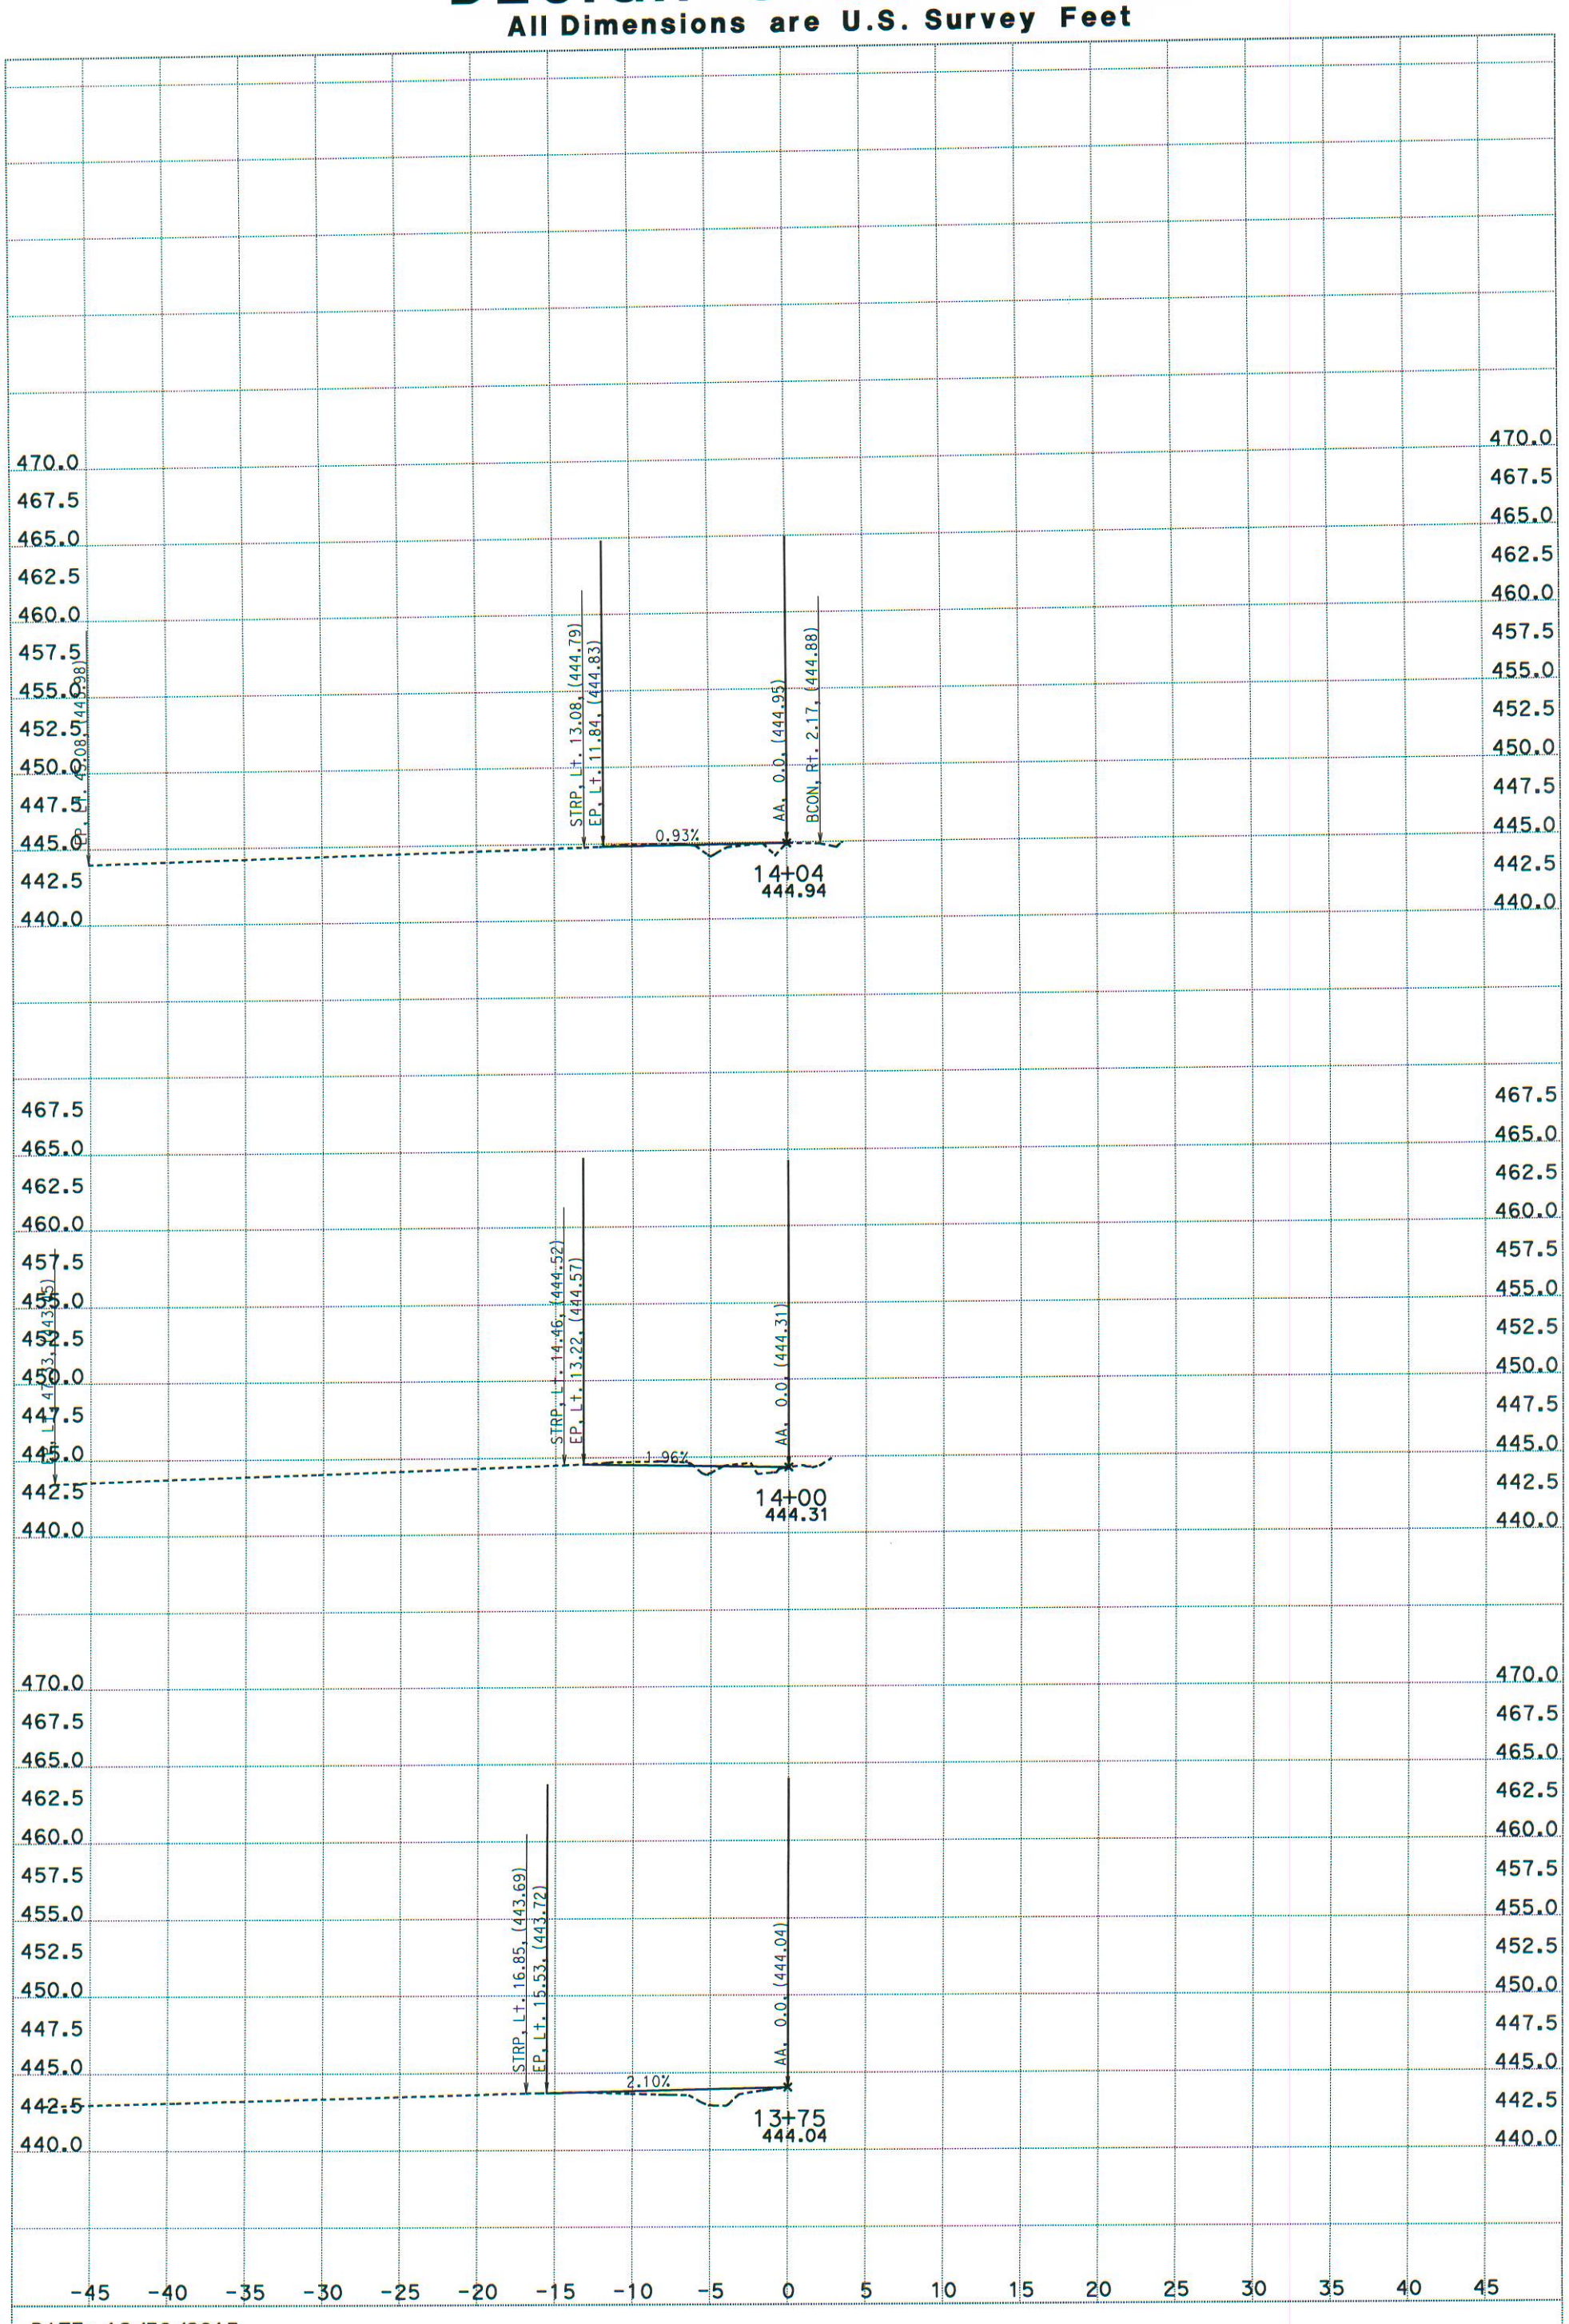

DATE: 12/30/2013

SCALE: 1" = 5' Horiz.
1" = 5' Vert.

PROJECT ID: 4A830

CREATED BY: QL

KC Project: 13118 File: D:\road13y613xcl1.ear

CL1
CROSS SECTIONS
SHEET 3 OF XXX

DESIGN STUDY ONLY

All Dimensions are U.S. Survey Feet

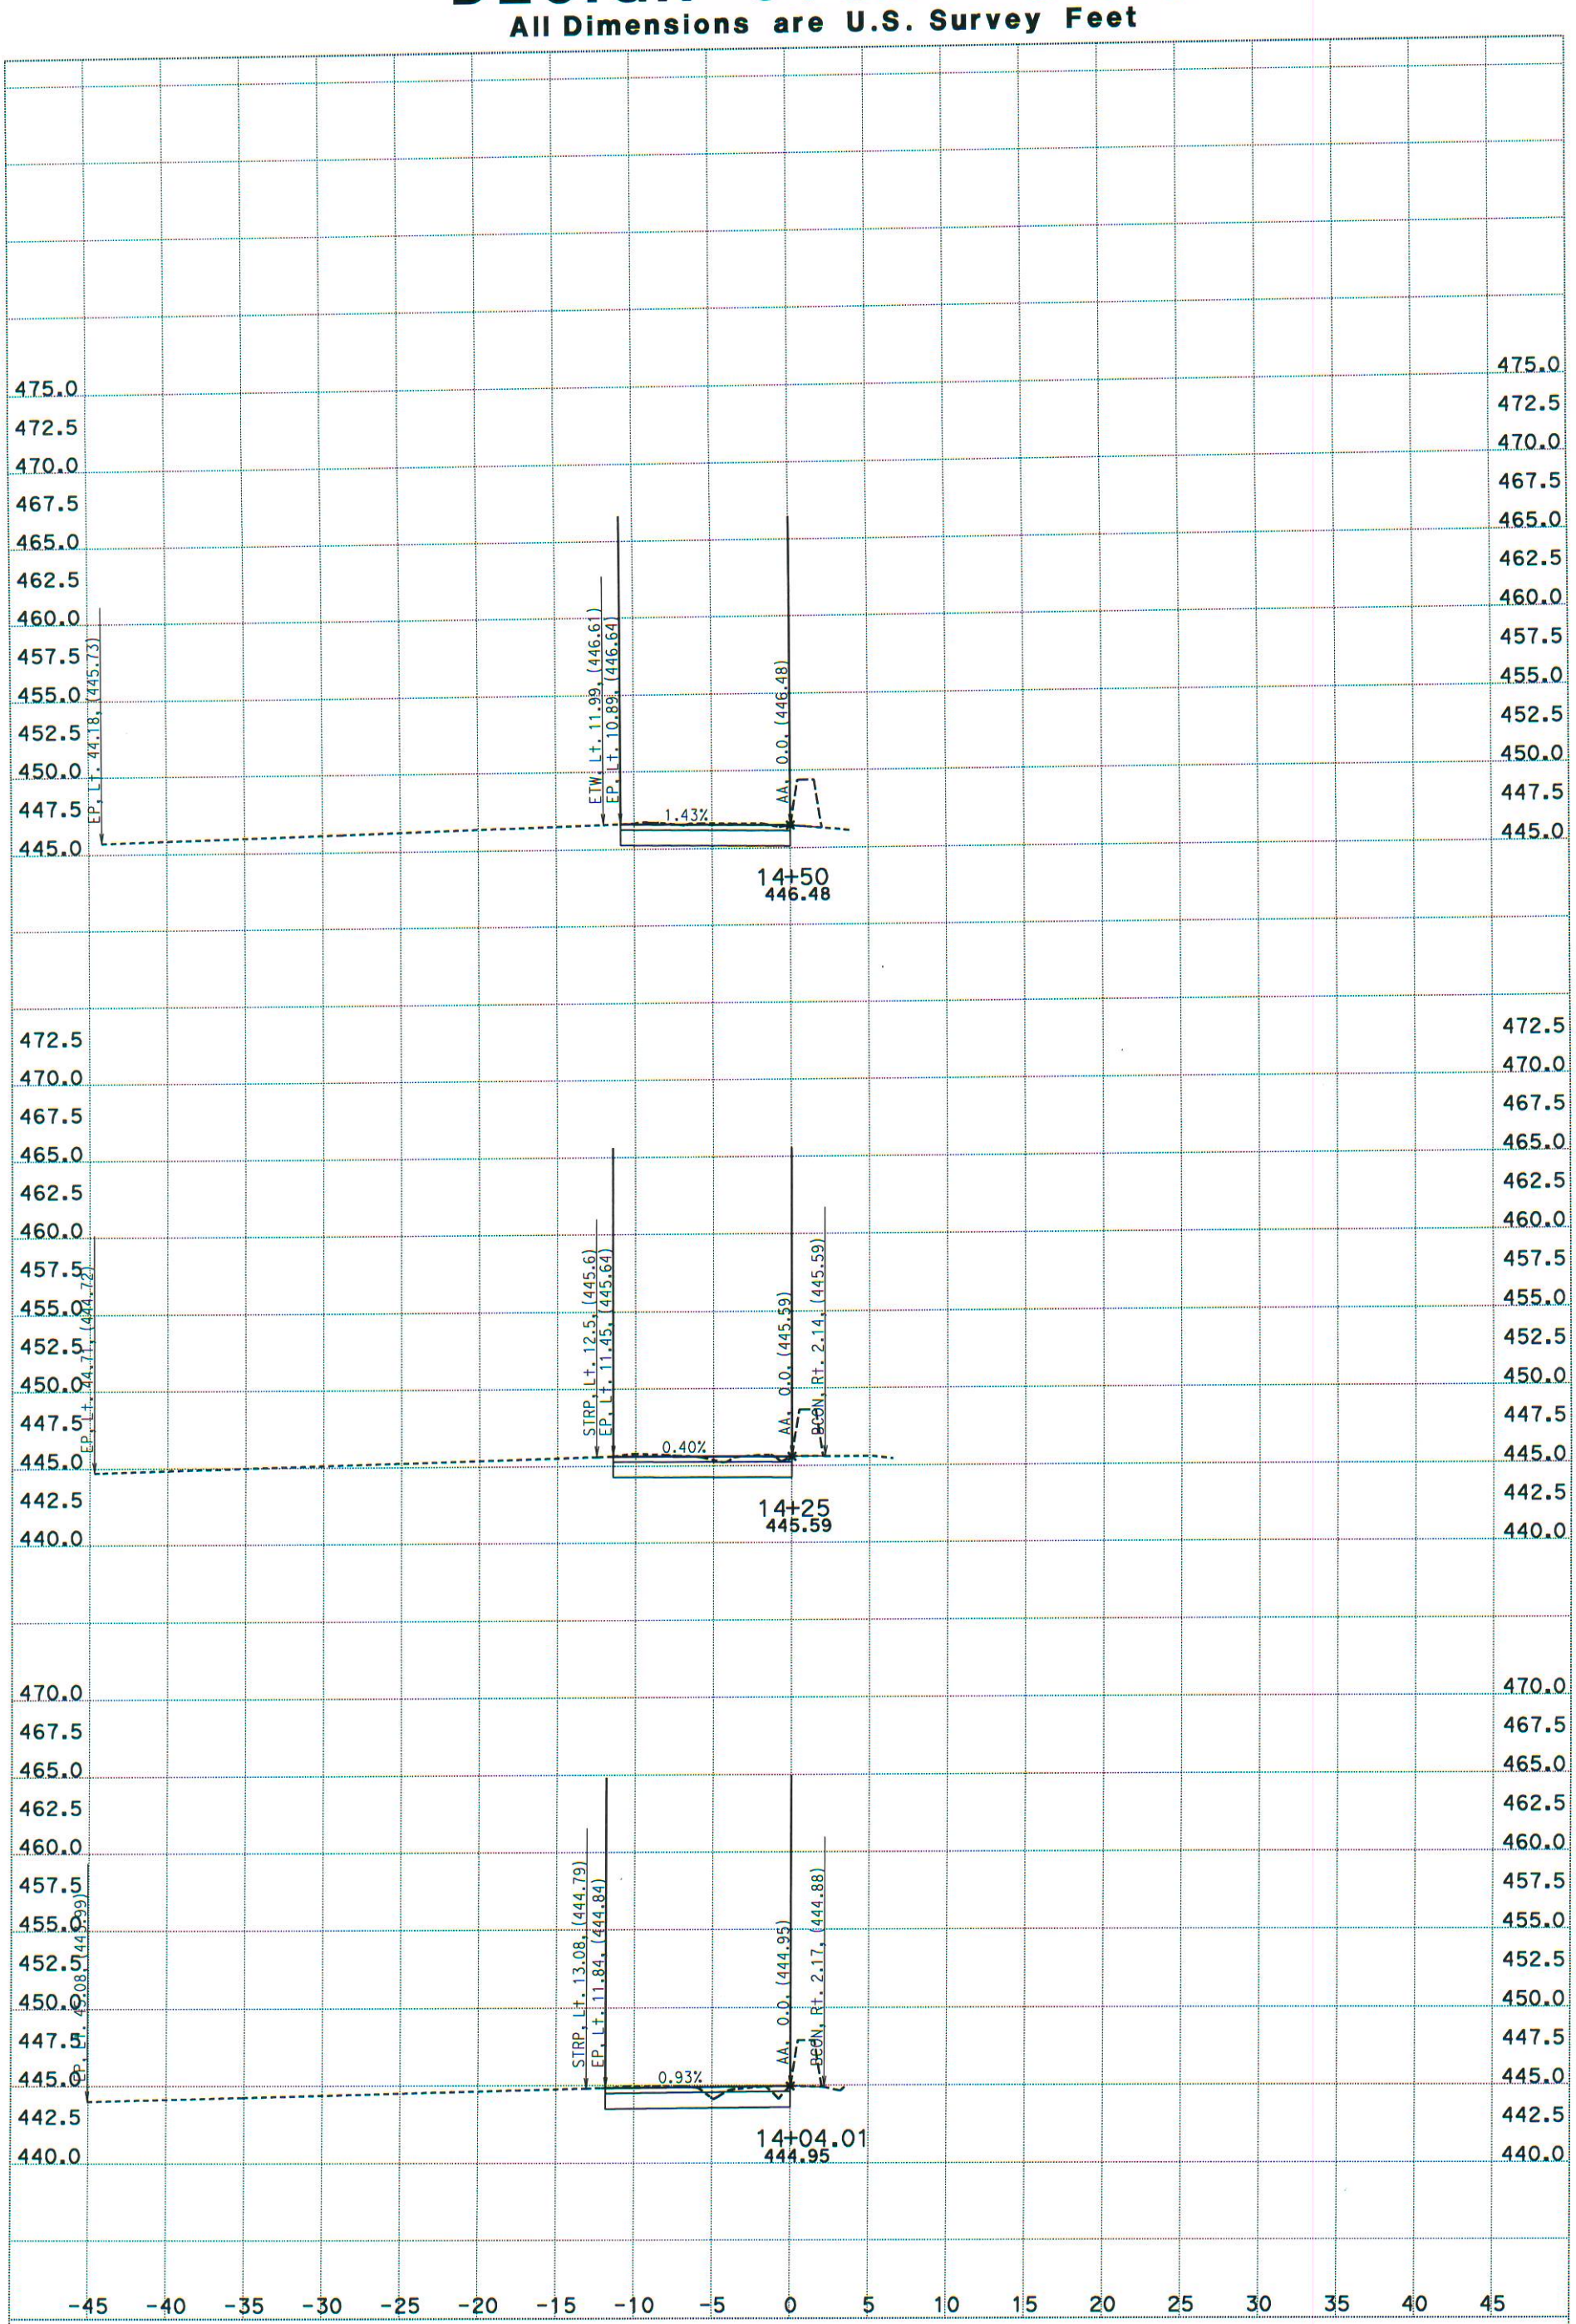

DATE: 12/30/2013

SCALE: 1" = 5' Horiz.
1" = 5' Vert.

PROJECT ID: 4A830

CREATED BY: QL

KC Project: 13118 File: D:\road13y613xcl1.ear

CL1
CROSS SECTIONS
SHEET 4 OF XXX

DESIGN STUDY ONLY

All Dimensions are U.S. Survey Feet

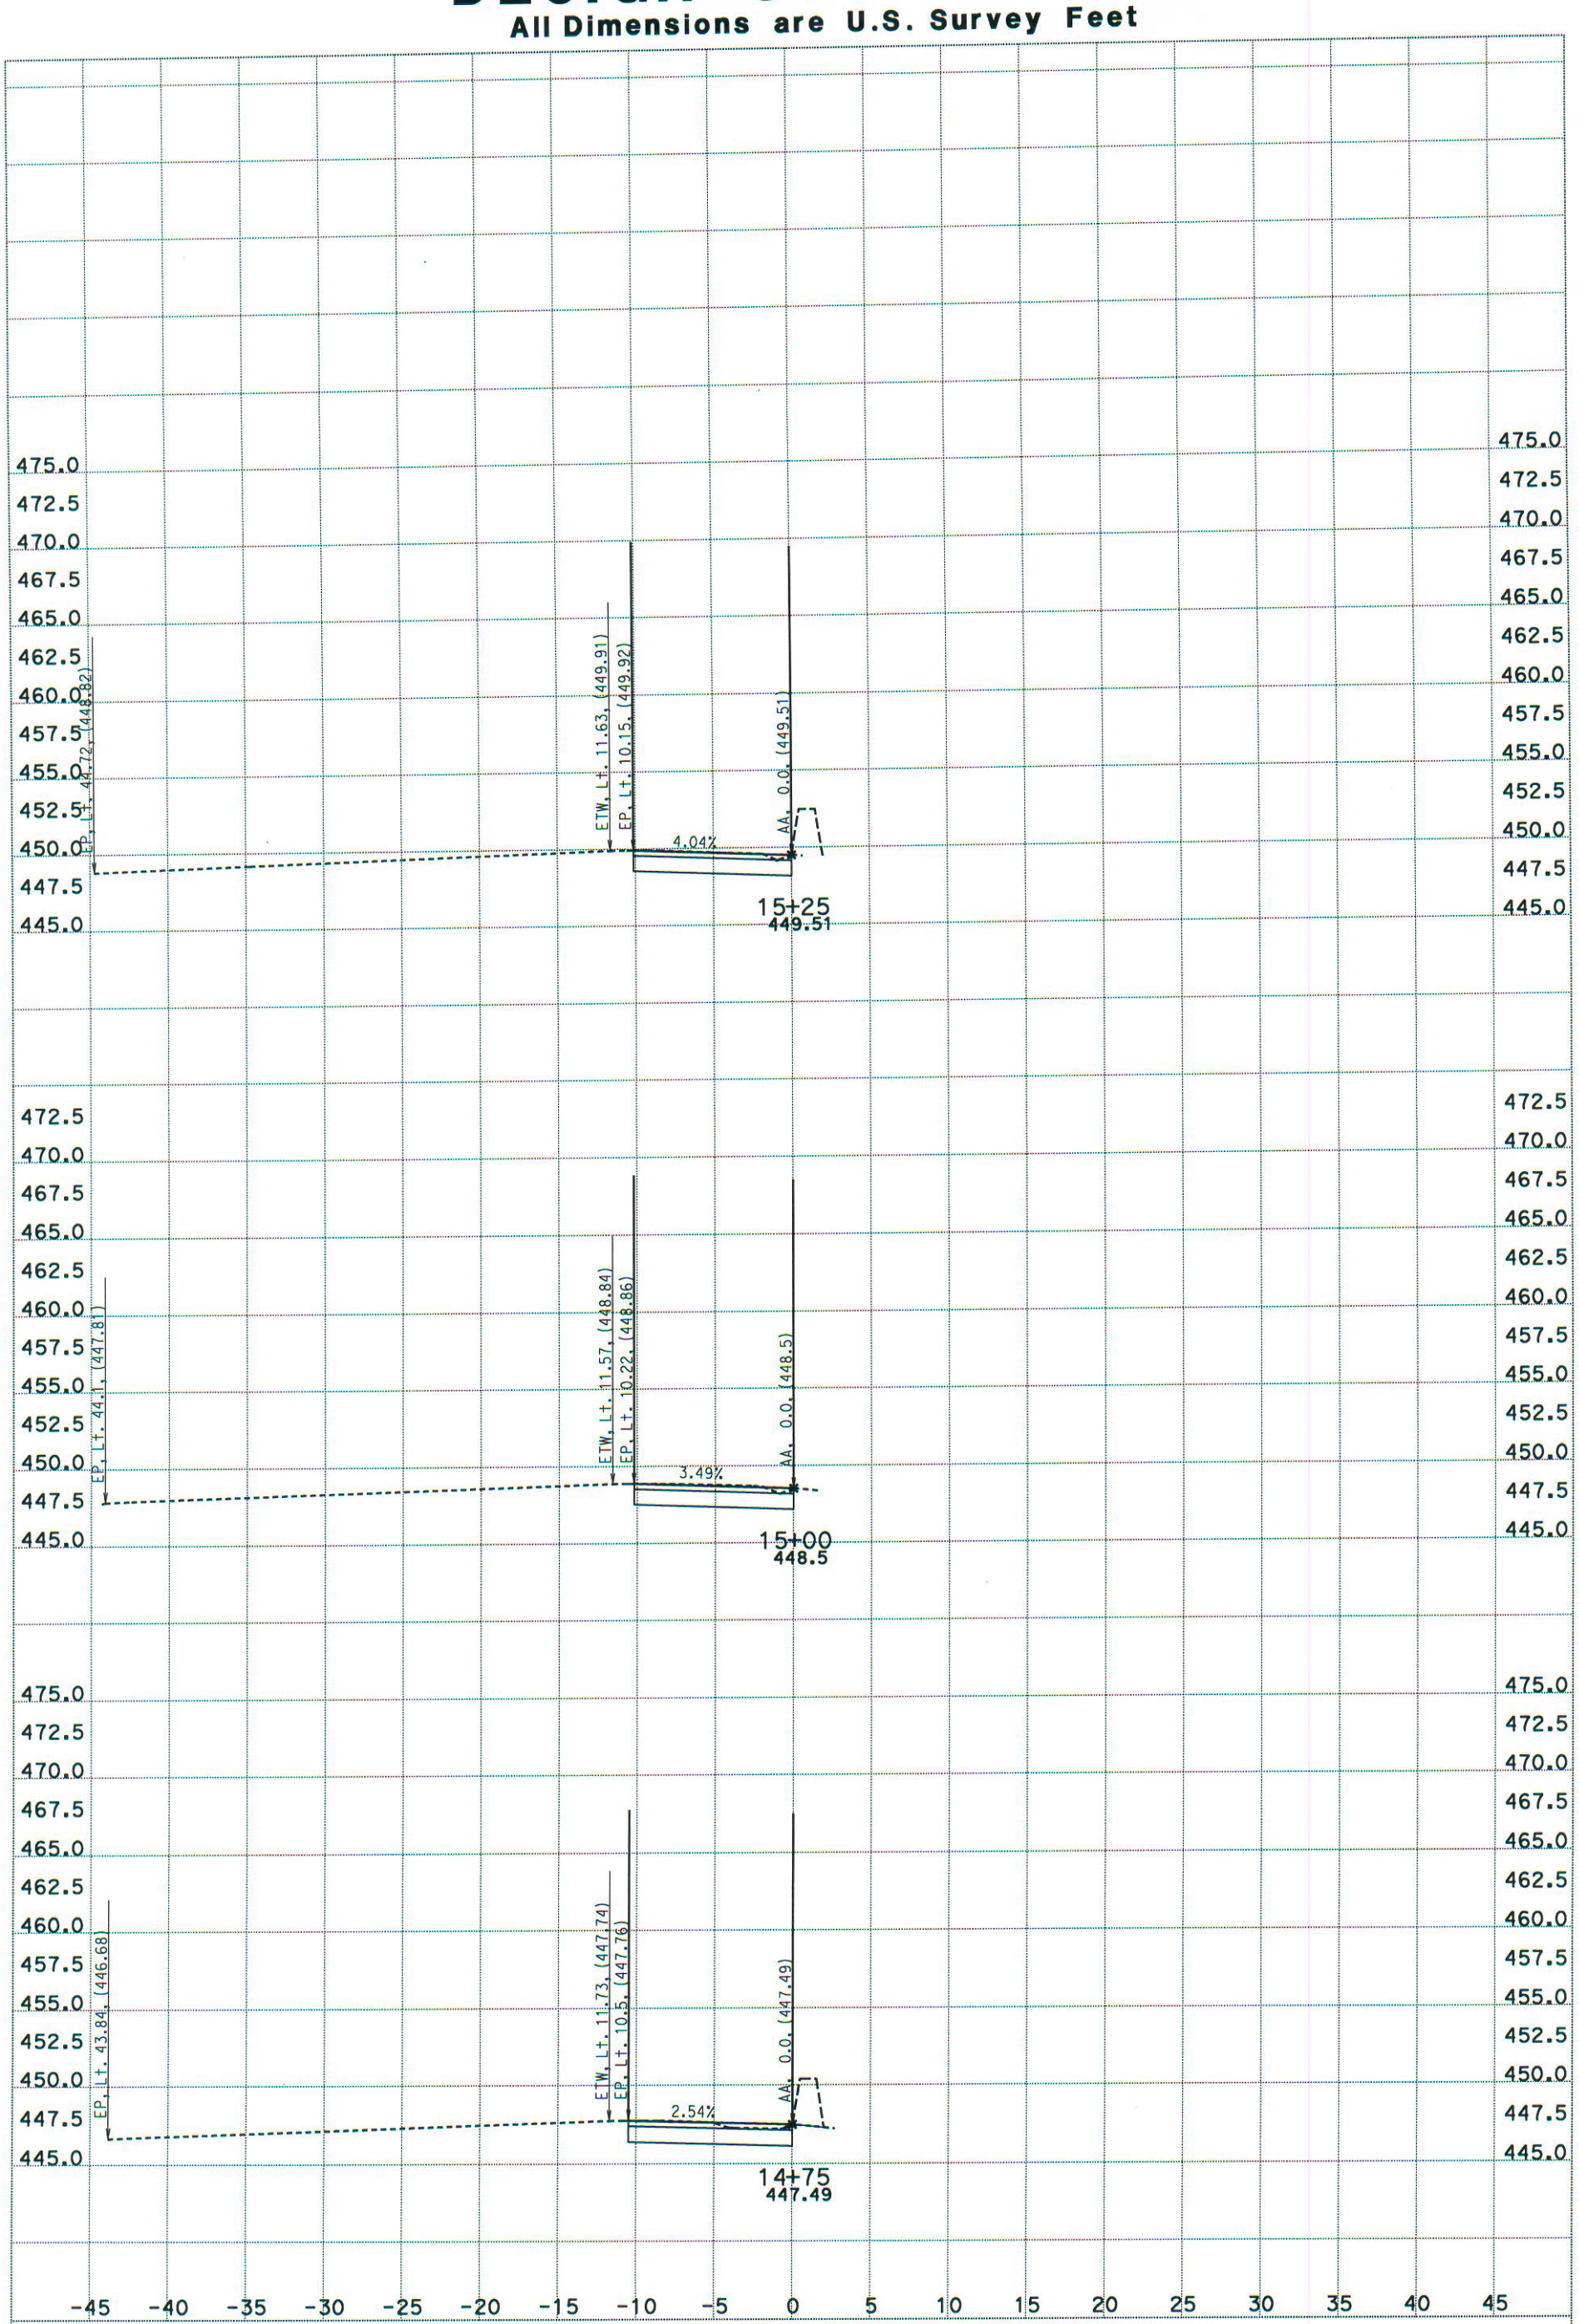

DATE: 12/30/2013

SCALE: 1" = 5' Horiz.
1" = 5' Vert.

PROJECT ID: 4A830

CREATED BY: QL

KC Project: 13118 File: D:\road13y613xcl1.ear

CL1
CROSS SECTIONS

SHEET 5 OF XXX

DESIGN STUDY ONLY

All Dimensions are U.S. Survey Feet

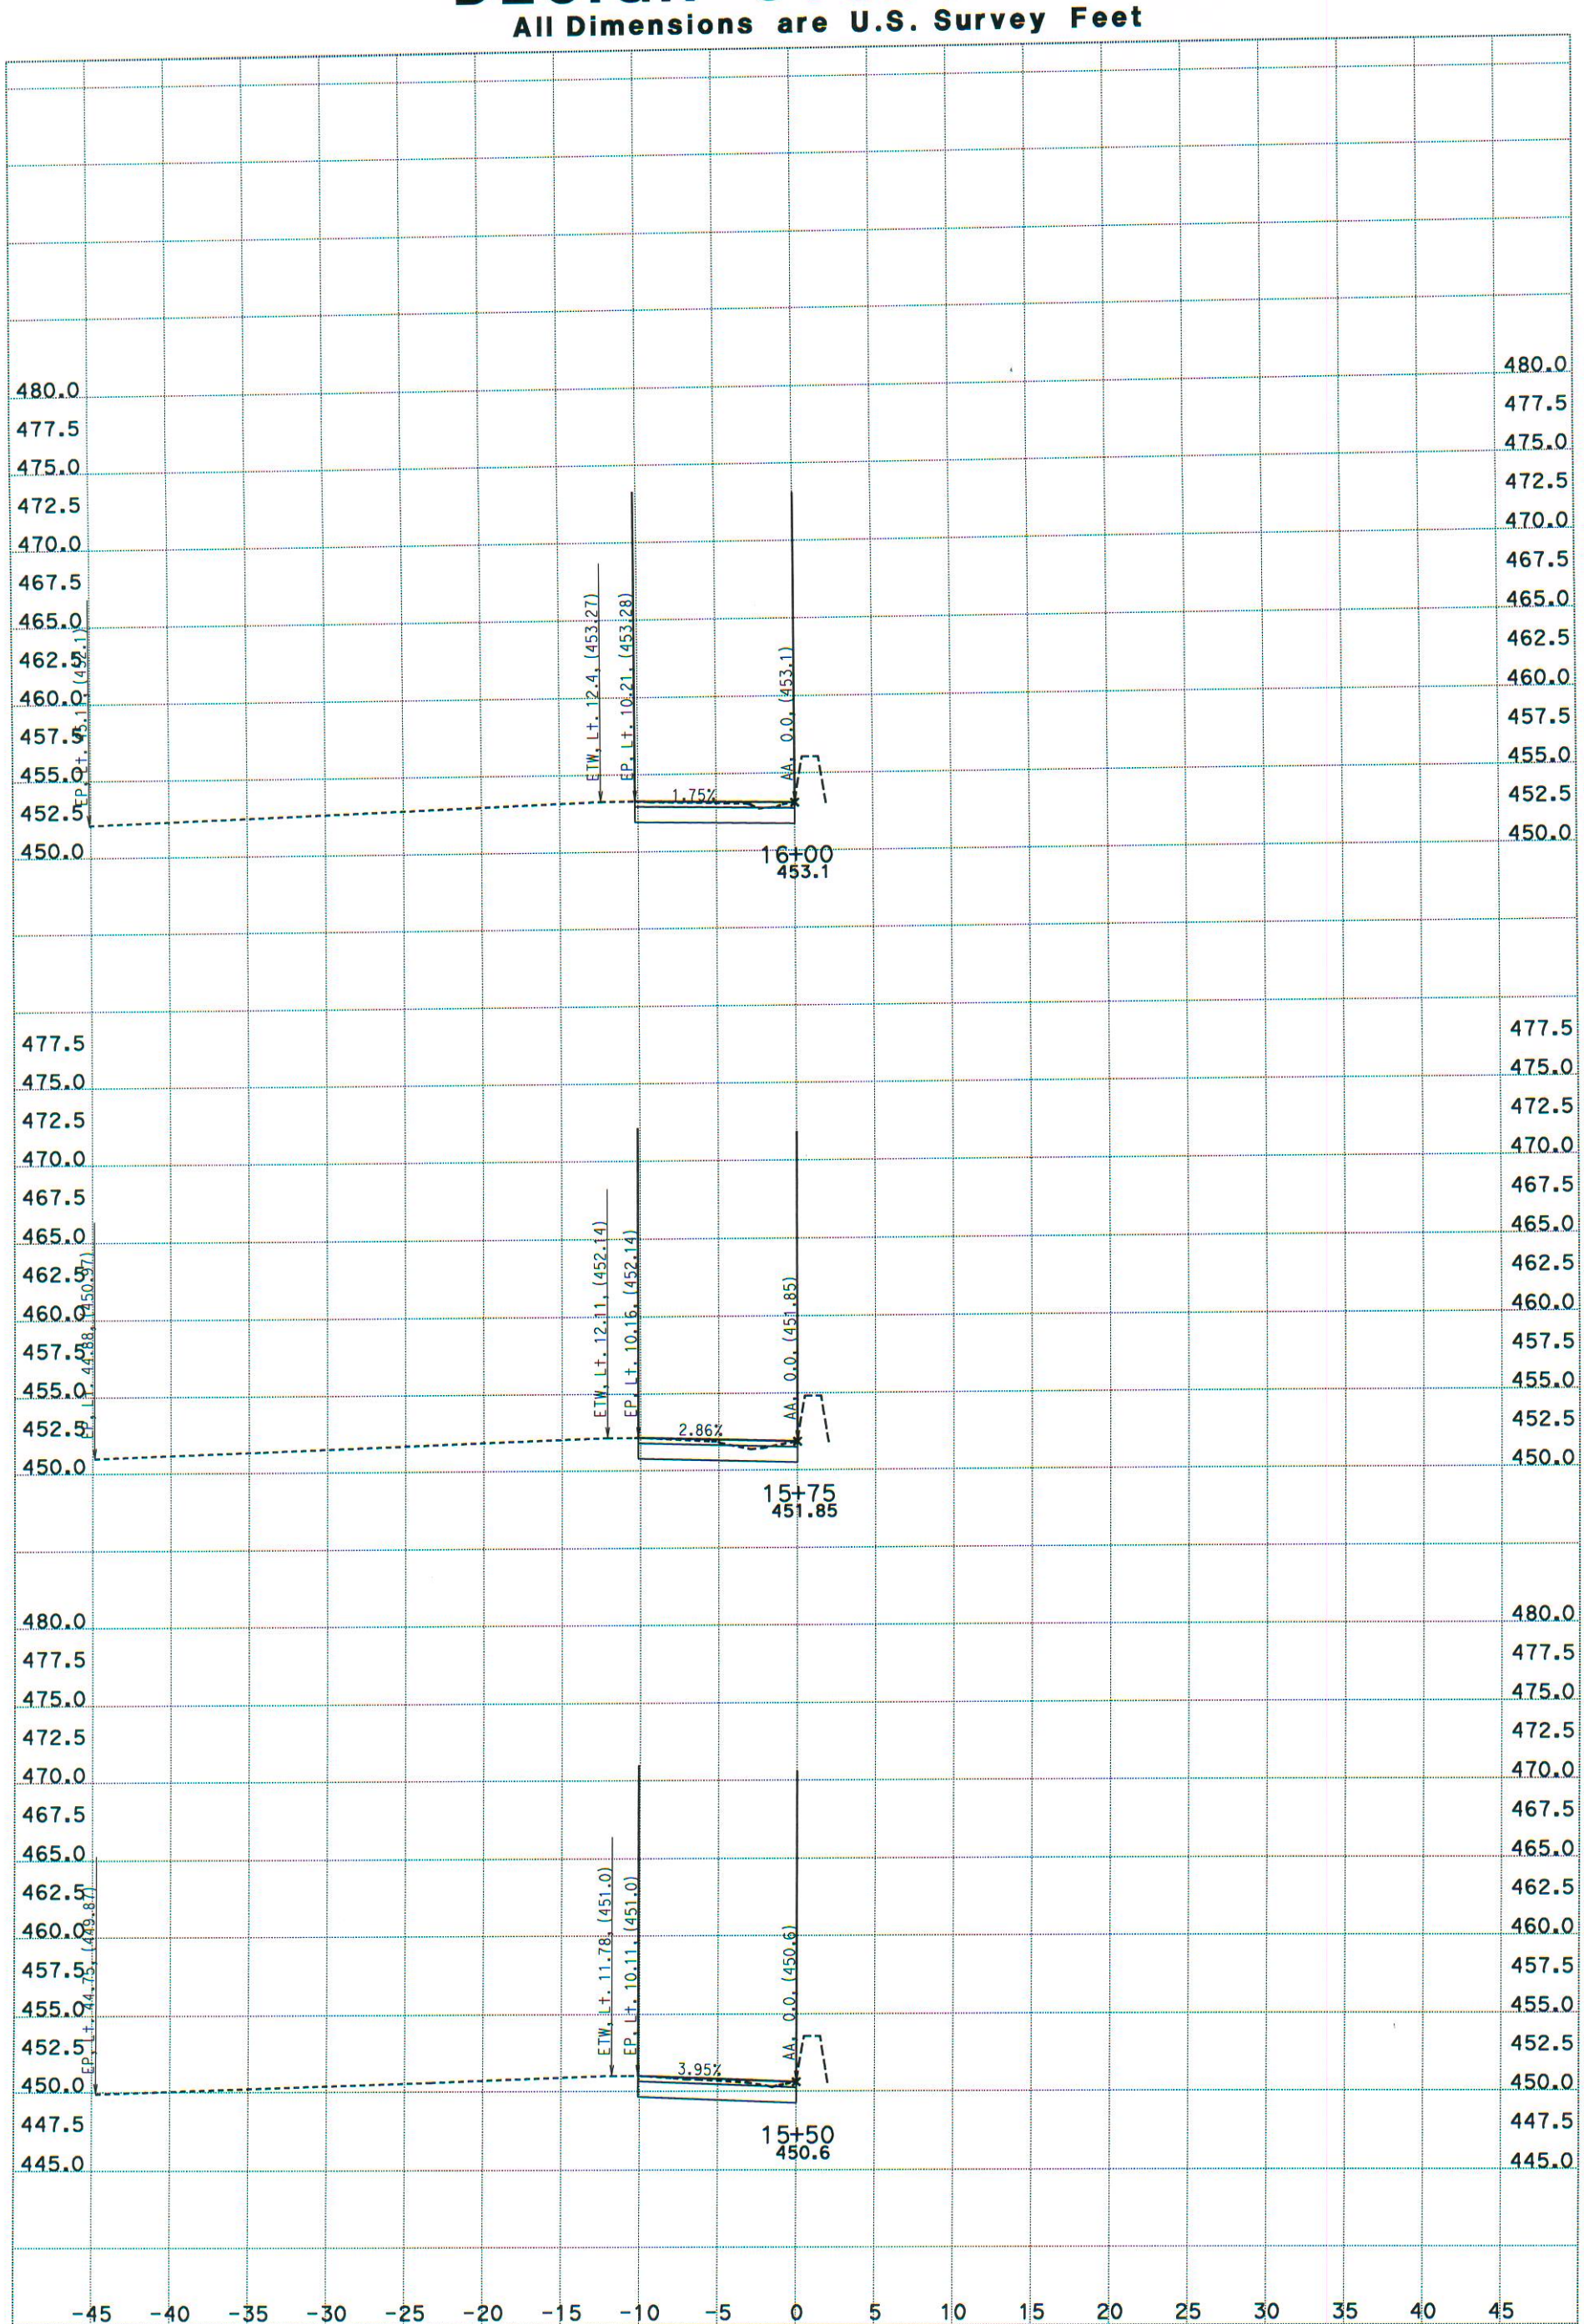

DATE: 12/30/2013

SCALE: 1" = 5' Horiz.
1" = 5' Vert.

PROJECT ID: 4A830

CREATED BY: QL

KC Project: 13118 File: D:\road13y613xcl1.ear

CL1
CROSS SECTIONS

SHEET 6 OF XXX

DESIGN STUDY ONLY

All Dimensions are U.S. Survey Feet

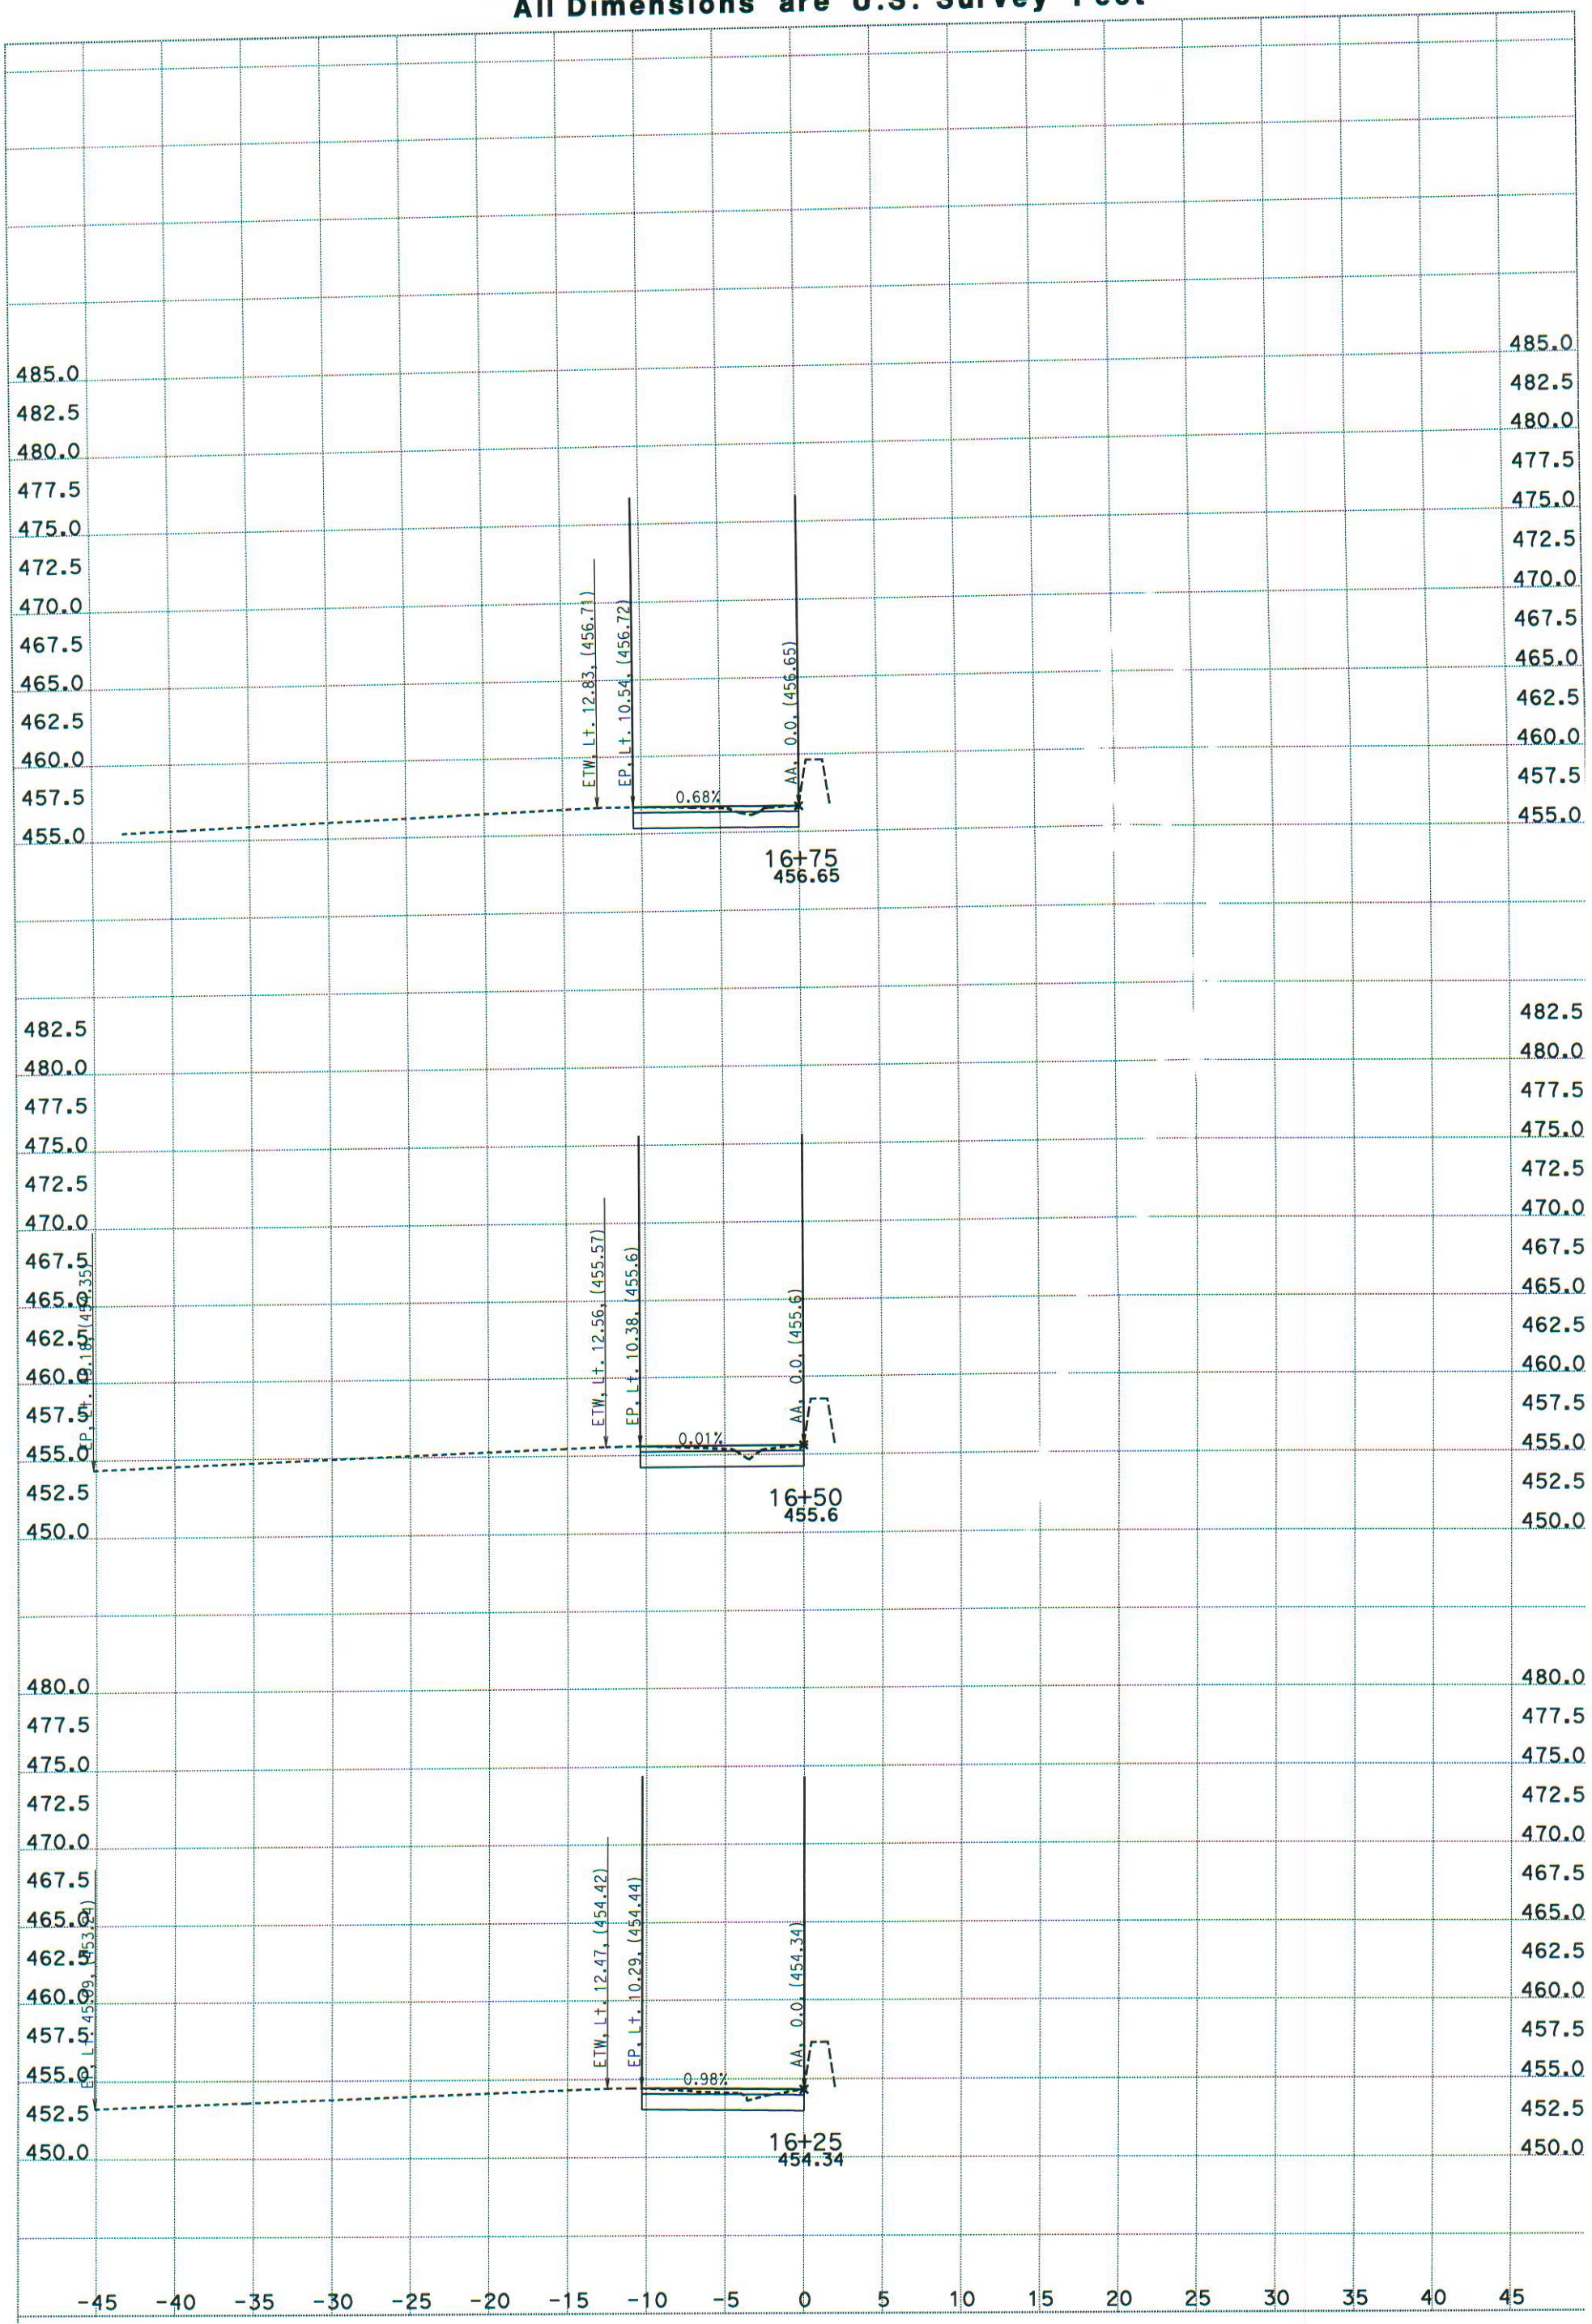

DATE: 12/30/2013

SCALE: 1" = 5' Horiz.
1" = 5' Vert.

PROJECT ID: 4A830

CREATED BY: QL

KC Project: 13118 File: D:\road13y613xcl1.ear

CL1

CROSS SECTIONS

SHEET 7 OF XXX

DESIGN STUDY ONLY

All Dimensions are U.S. Survey Feet

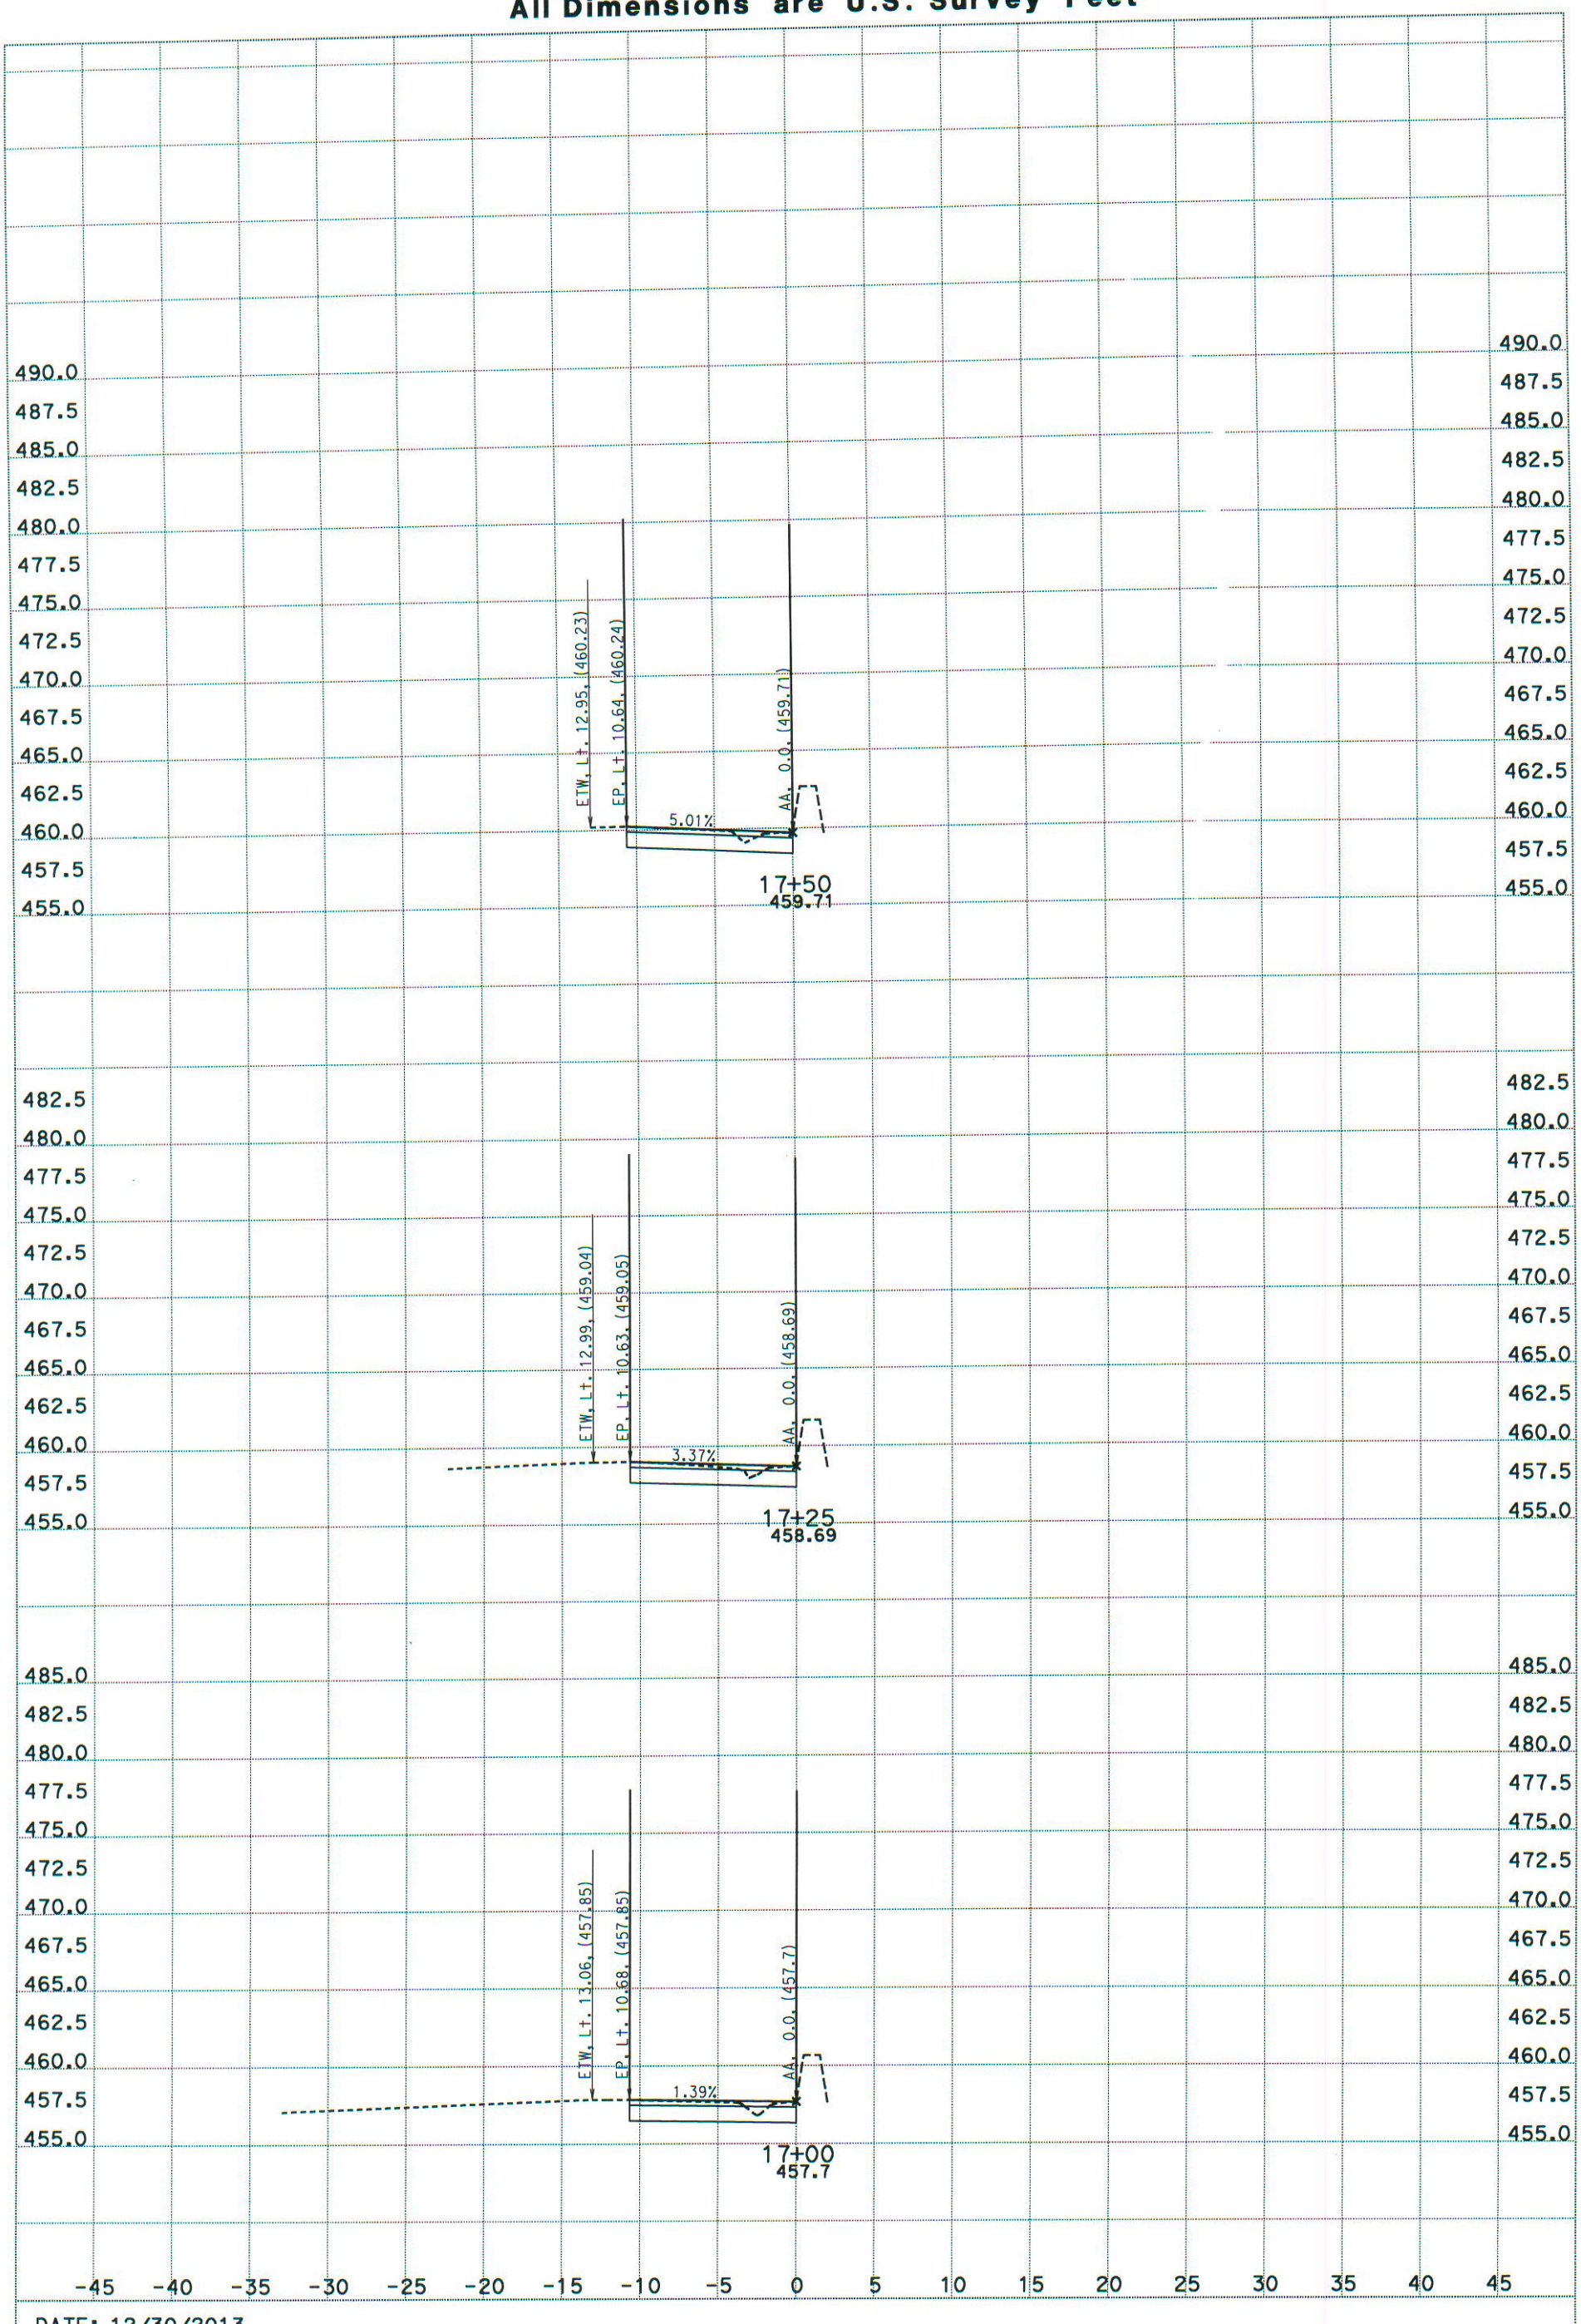

DATE: 12/30/2013

SCALE: 1" = 5' Horiz.
1" = 5' Vert.

PROJECT ID: 4A830

CREATED BY: QL

KC Project: 13118 File: D:\road13y613xcl1.ear

CL1
CROSS SECTIONS

SHEET 8 OF XXX

DESIGN STUDY ONLY

All Dimensions are U.S. Survey Feet

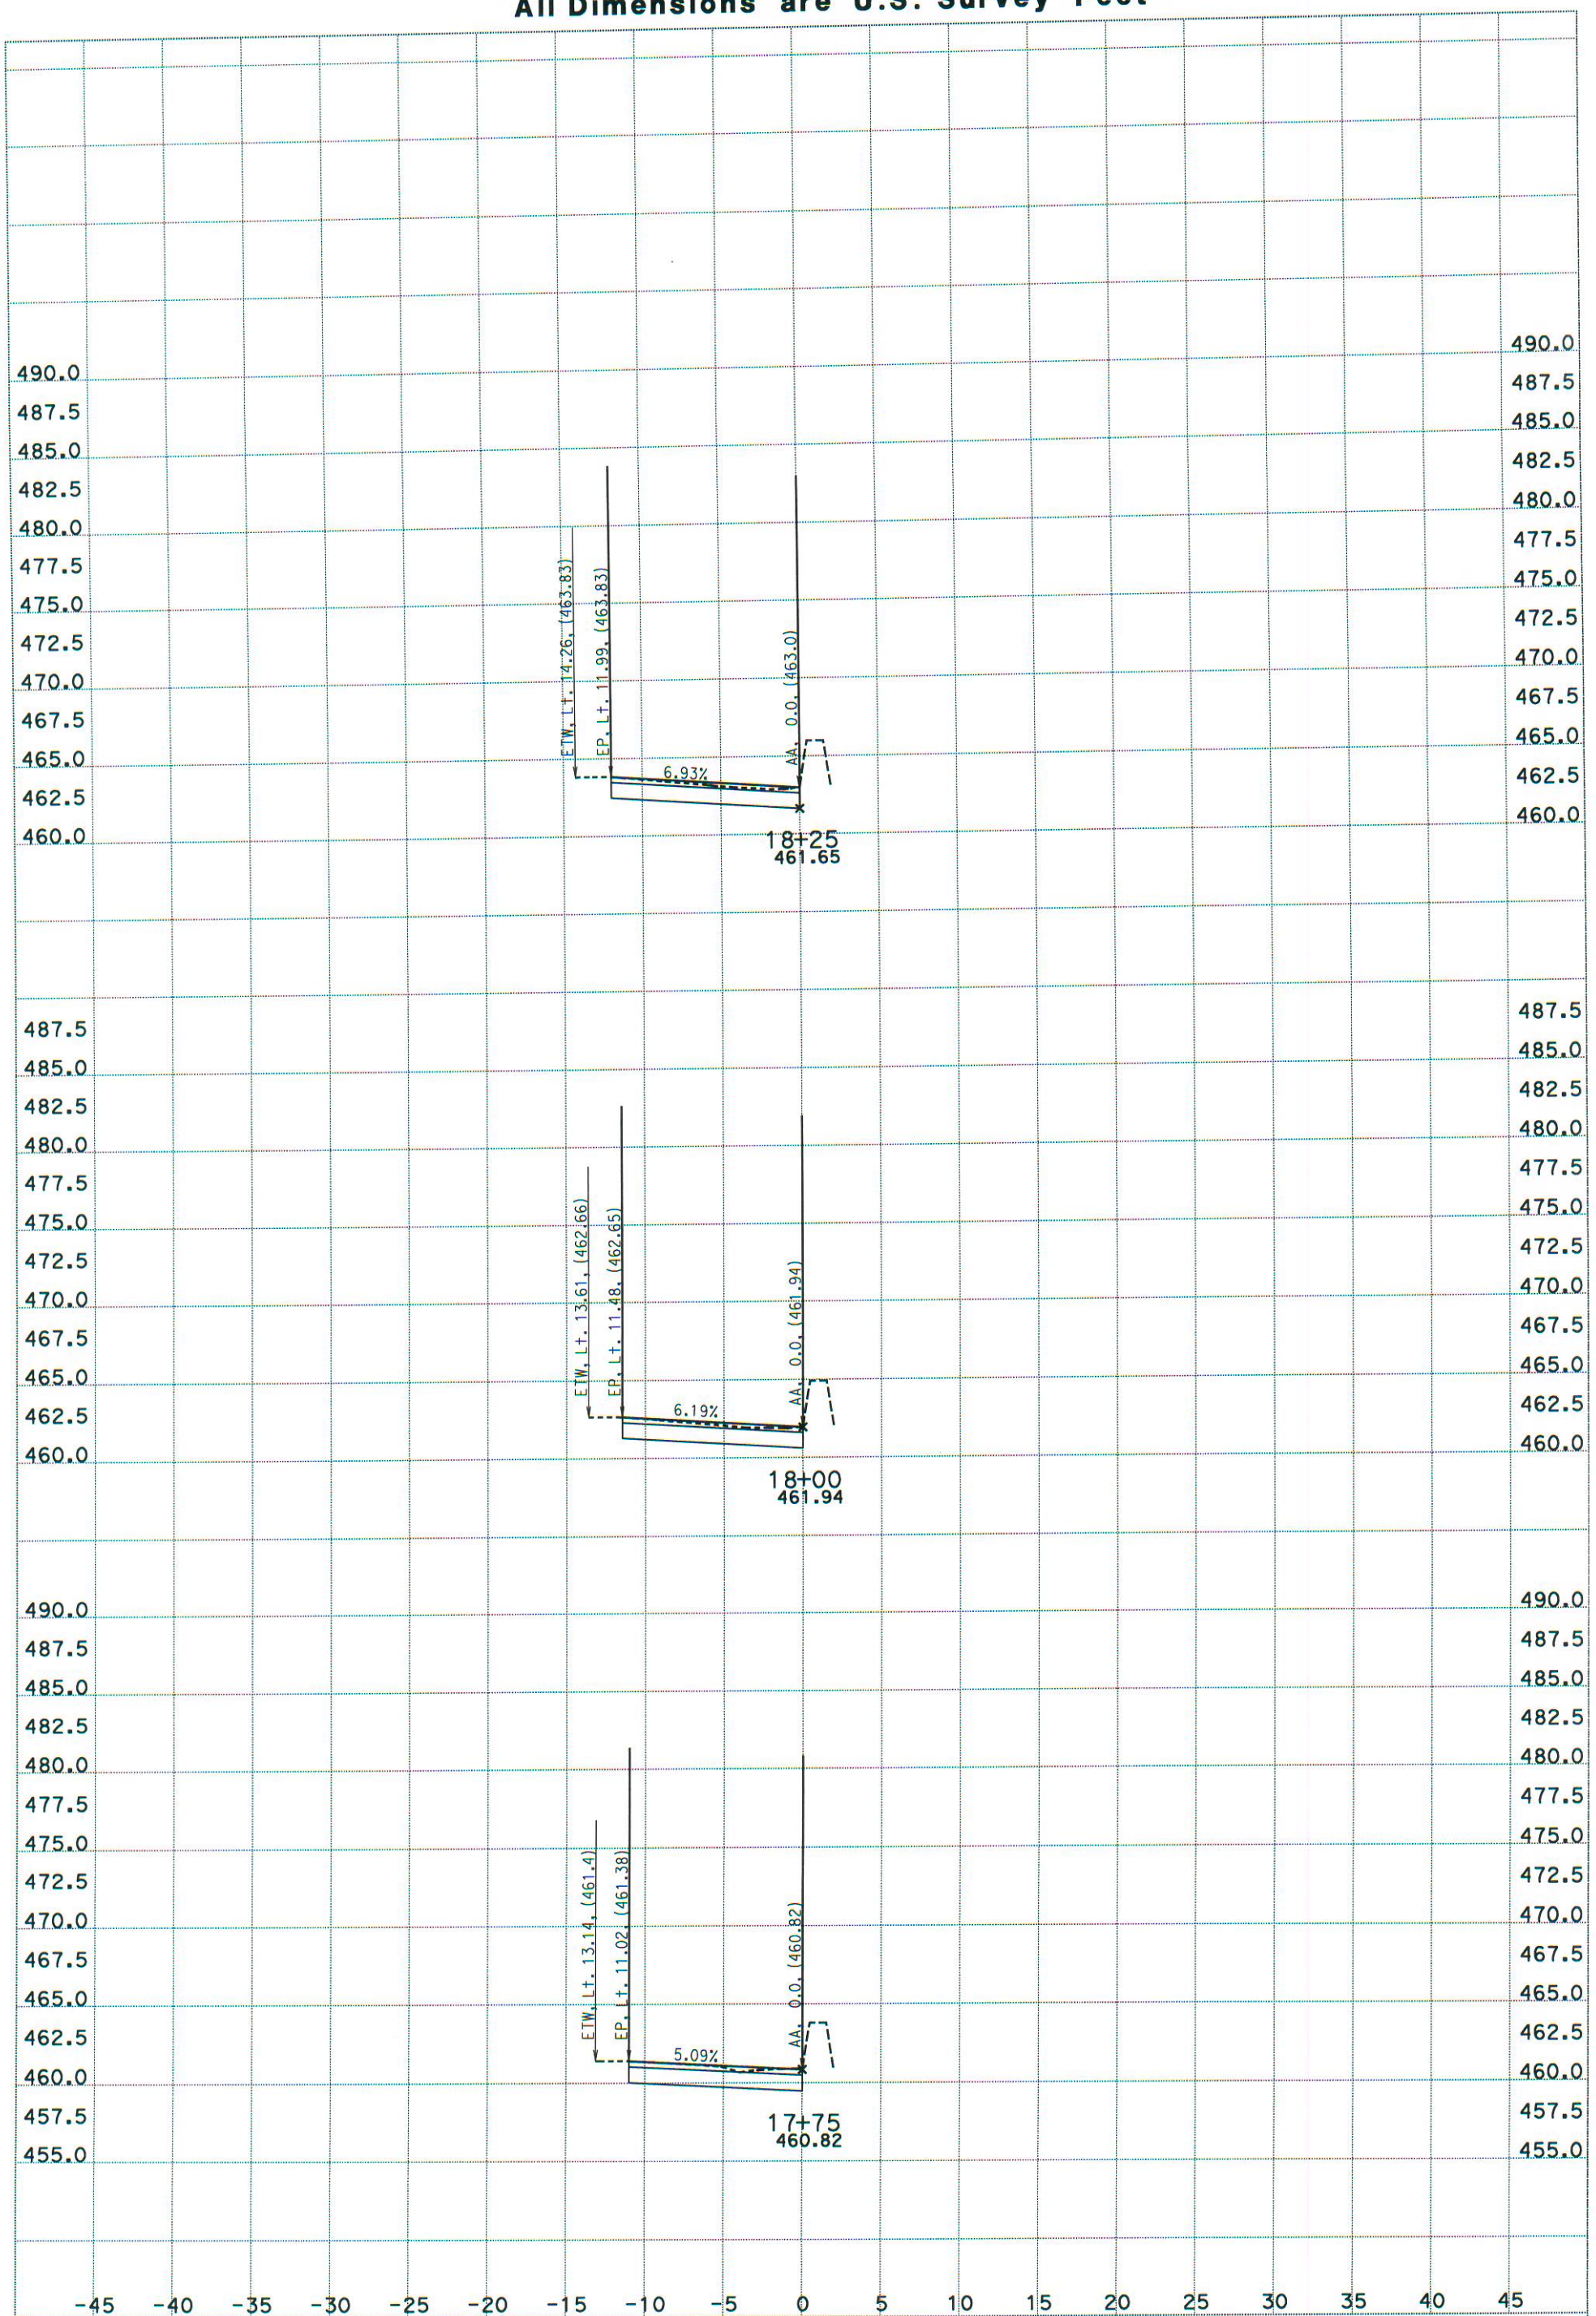

DATE: 12/30/2013

SCALE: 1" = 5' Horiz.
1" = 5' Vert.

PROJECT ID: 4A830

CREATED BY: QL

KC Project: 13118 File: D:\road13y613xcl1.ear

CL1
CROSS SECTIONS
SHEET 9 OF XXX

DESIGN STUDY ONLY

All Dimensions are U.S. Survey Feet

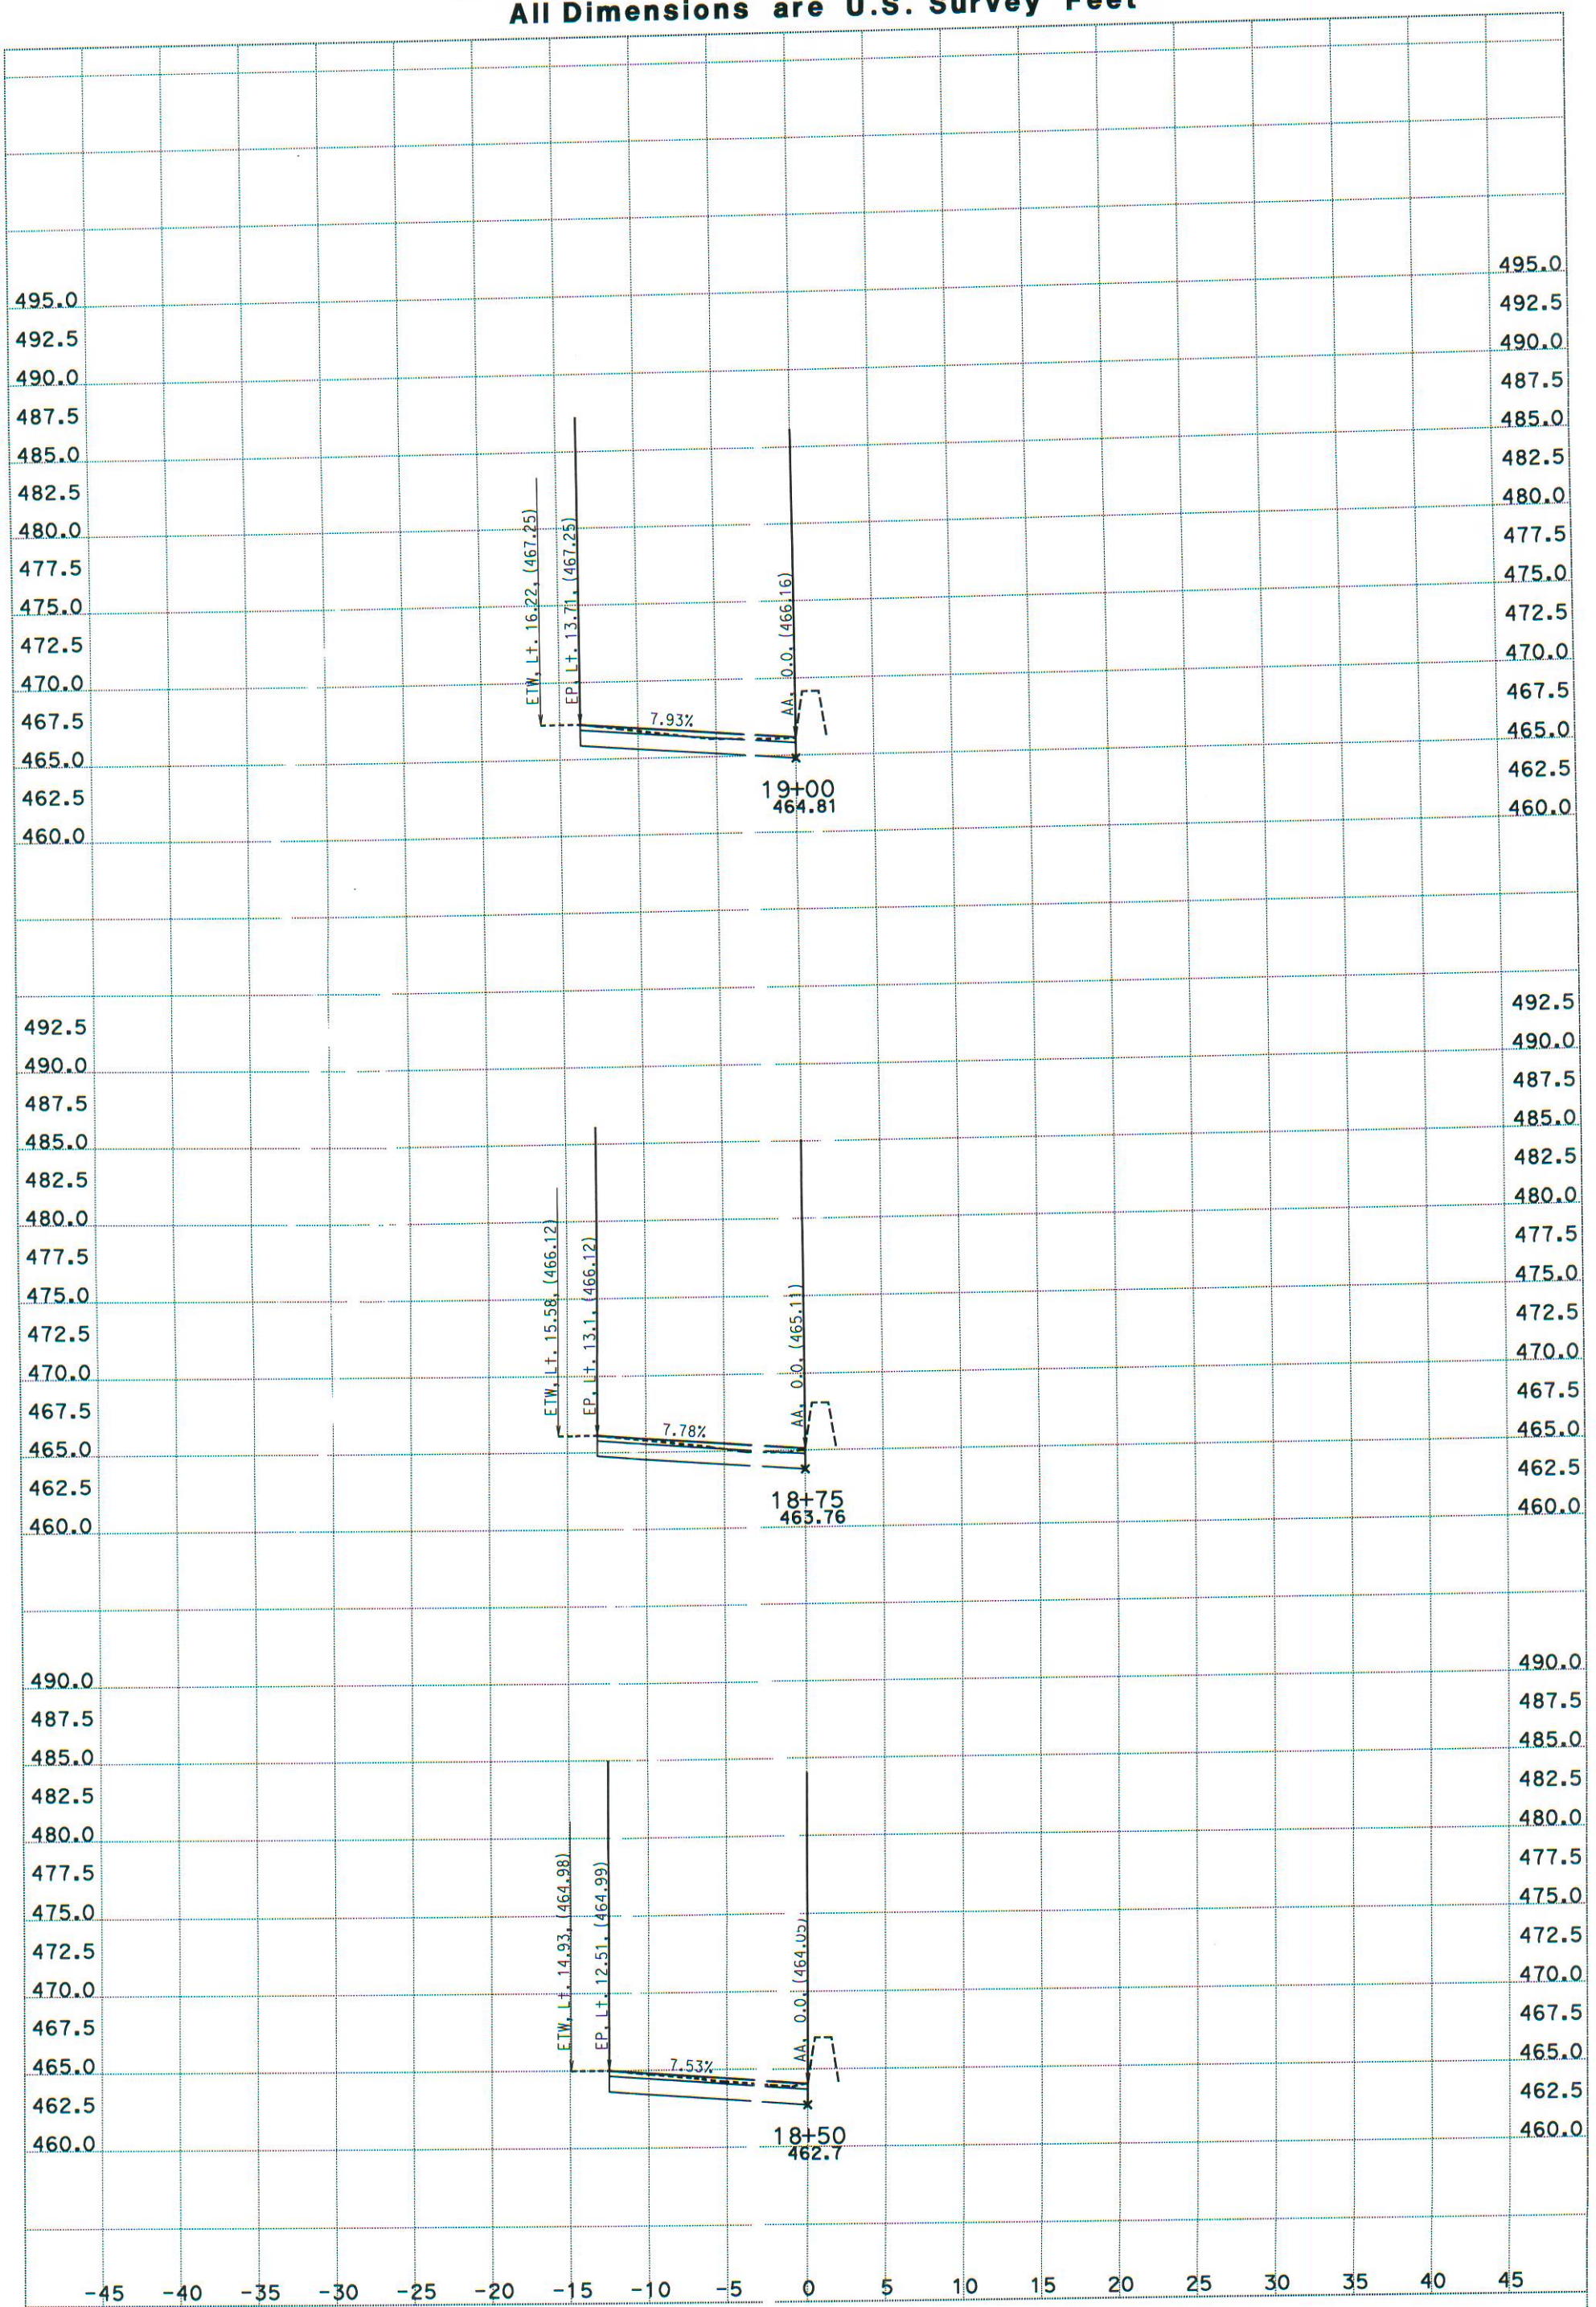

DATE: 12/30/2013

SCALE: 1" = 5' Horiz.
1" = 5' Vert.

PROJECT ID: 4A830

CREATED BY: QL

KC Project: 13118

File: D:\road13y613xcl1.ear

CL1

CROSS SECTIONS

SHEET 10 OF XXX

DESIGN STUDY ONLY

All Dimensions are U.S. Survey Feet

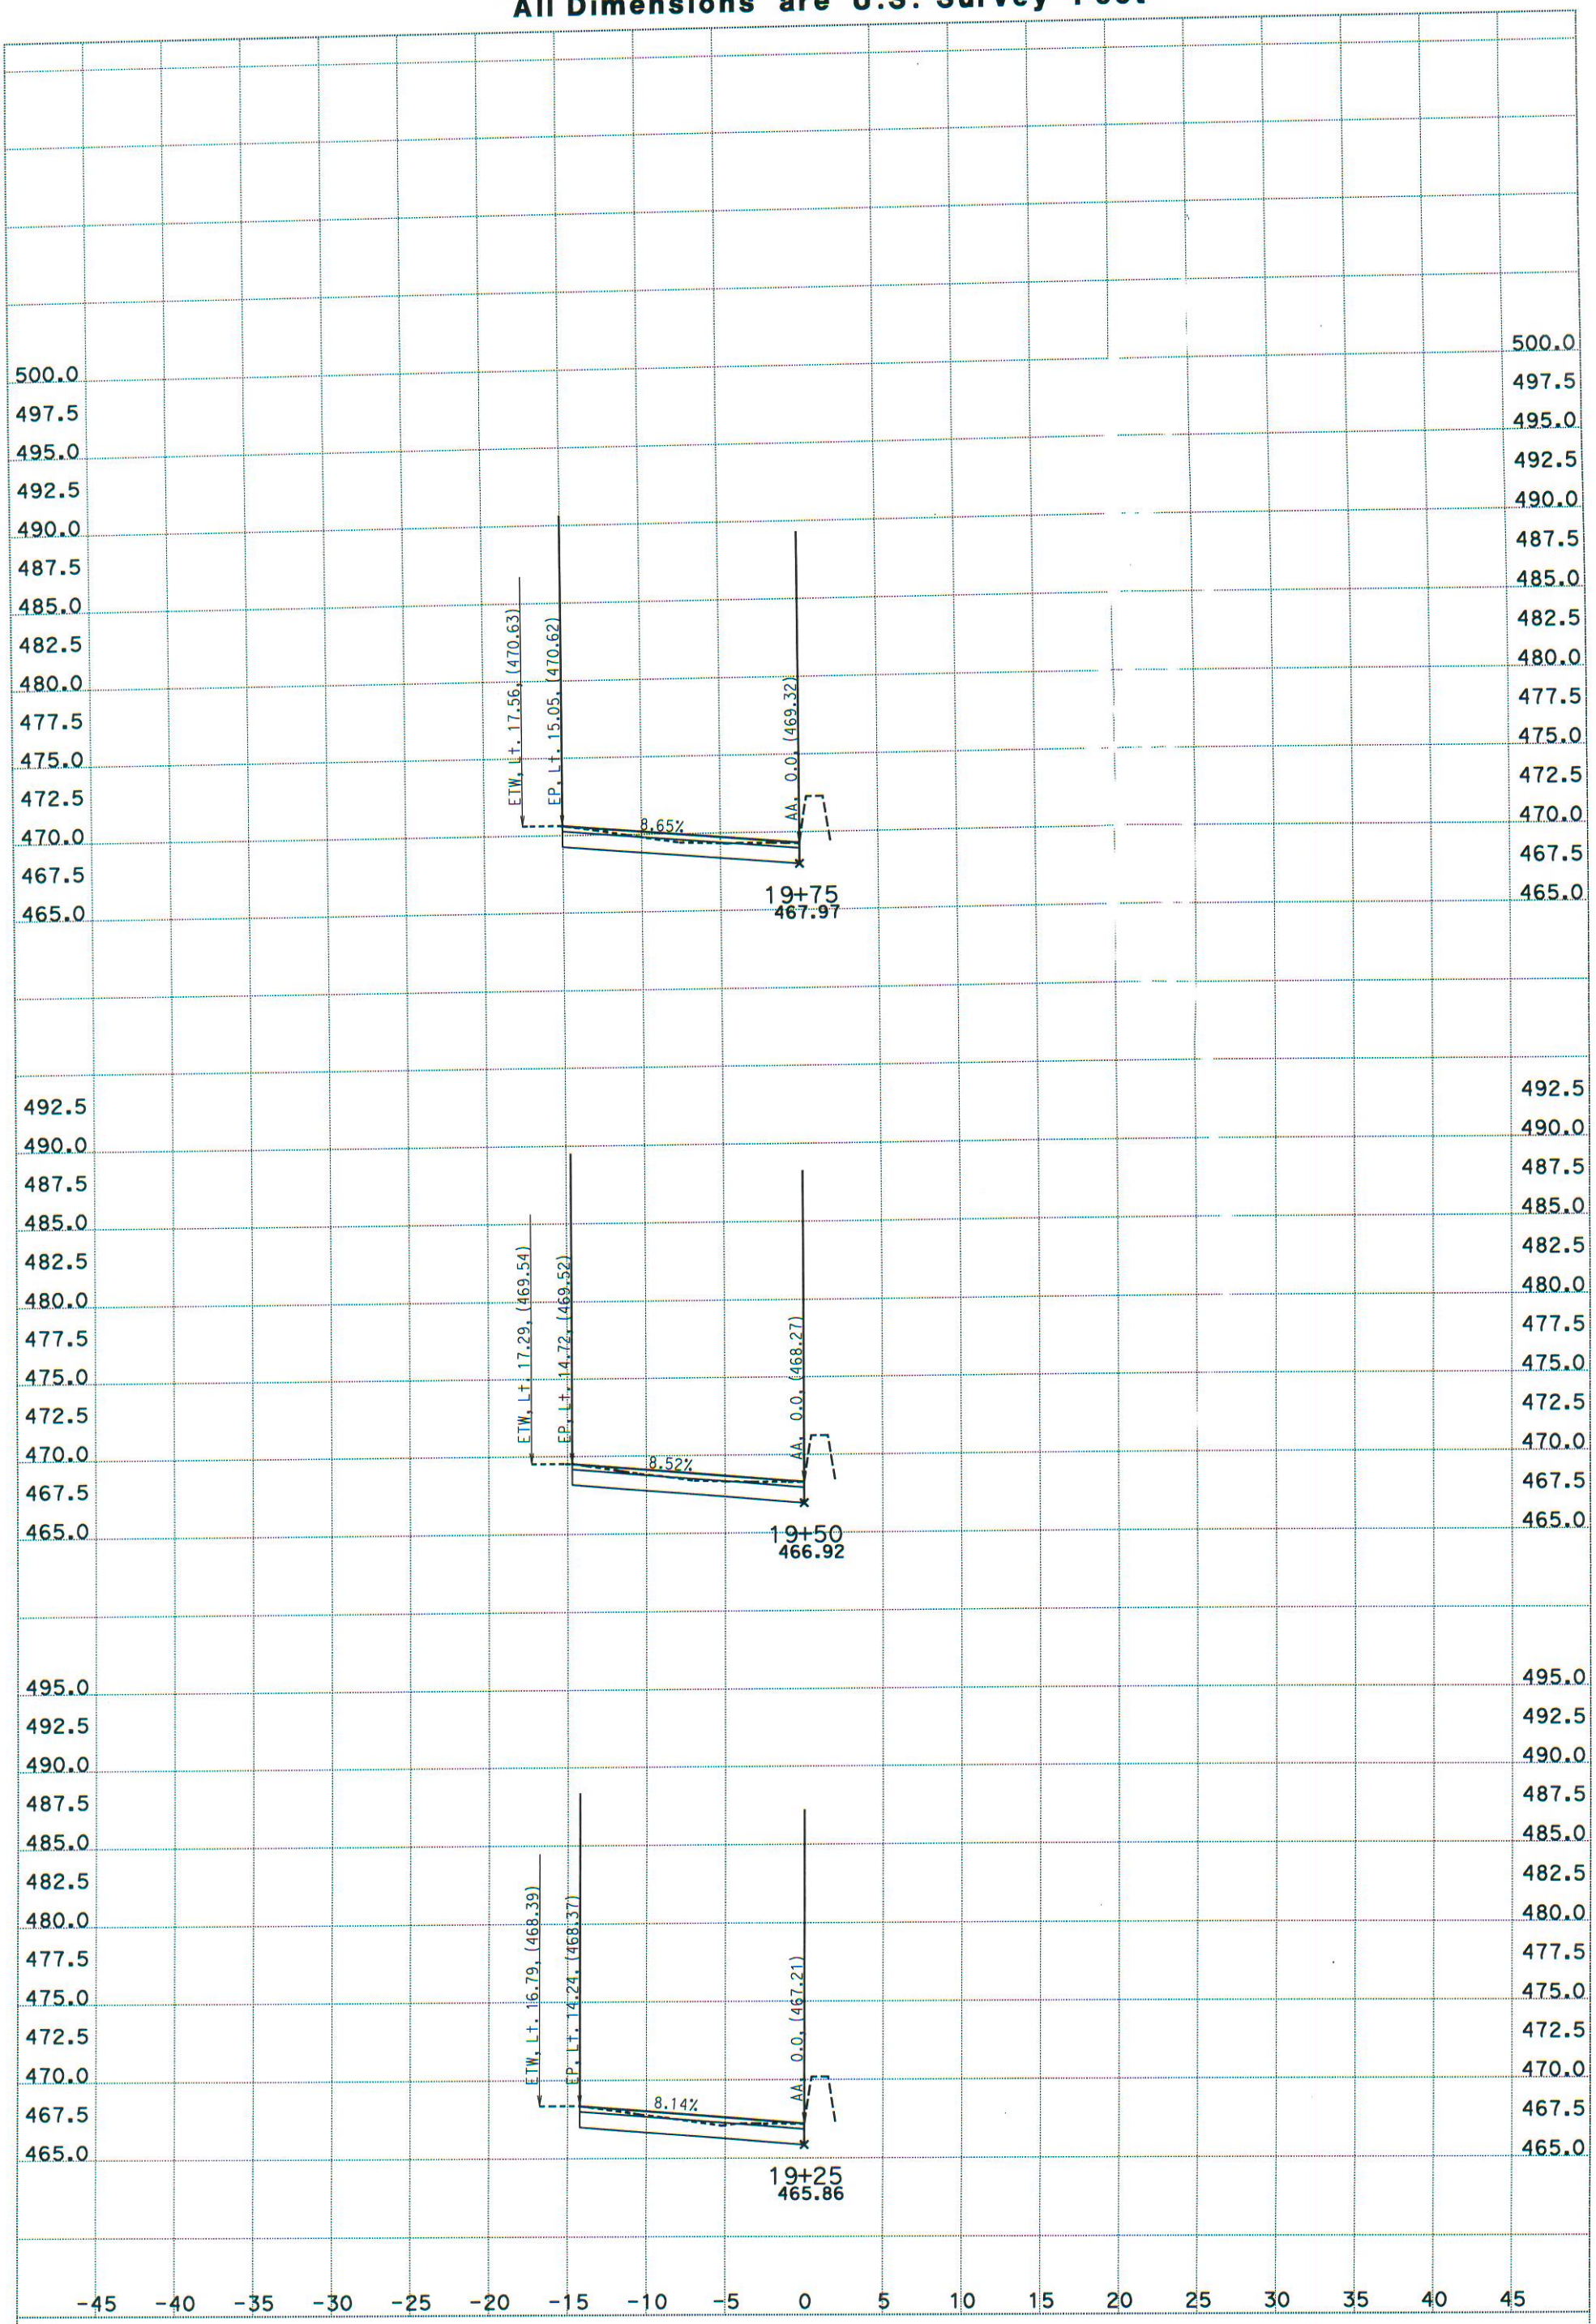

DATE: 12/30/2013

SCALE: 1" = 5' Horiz.
1" = 5' Vert.

PROJECT ID: 4A830

CREATED BY: QL

KC Project: 13118 File: D:\road13y613xcl1.ear

CL1

CROSS SECTIONS

SHEET 11 OF XXX

DESIGN STUDY ONLY

All Dimensions are U.S. Survey Feet

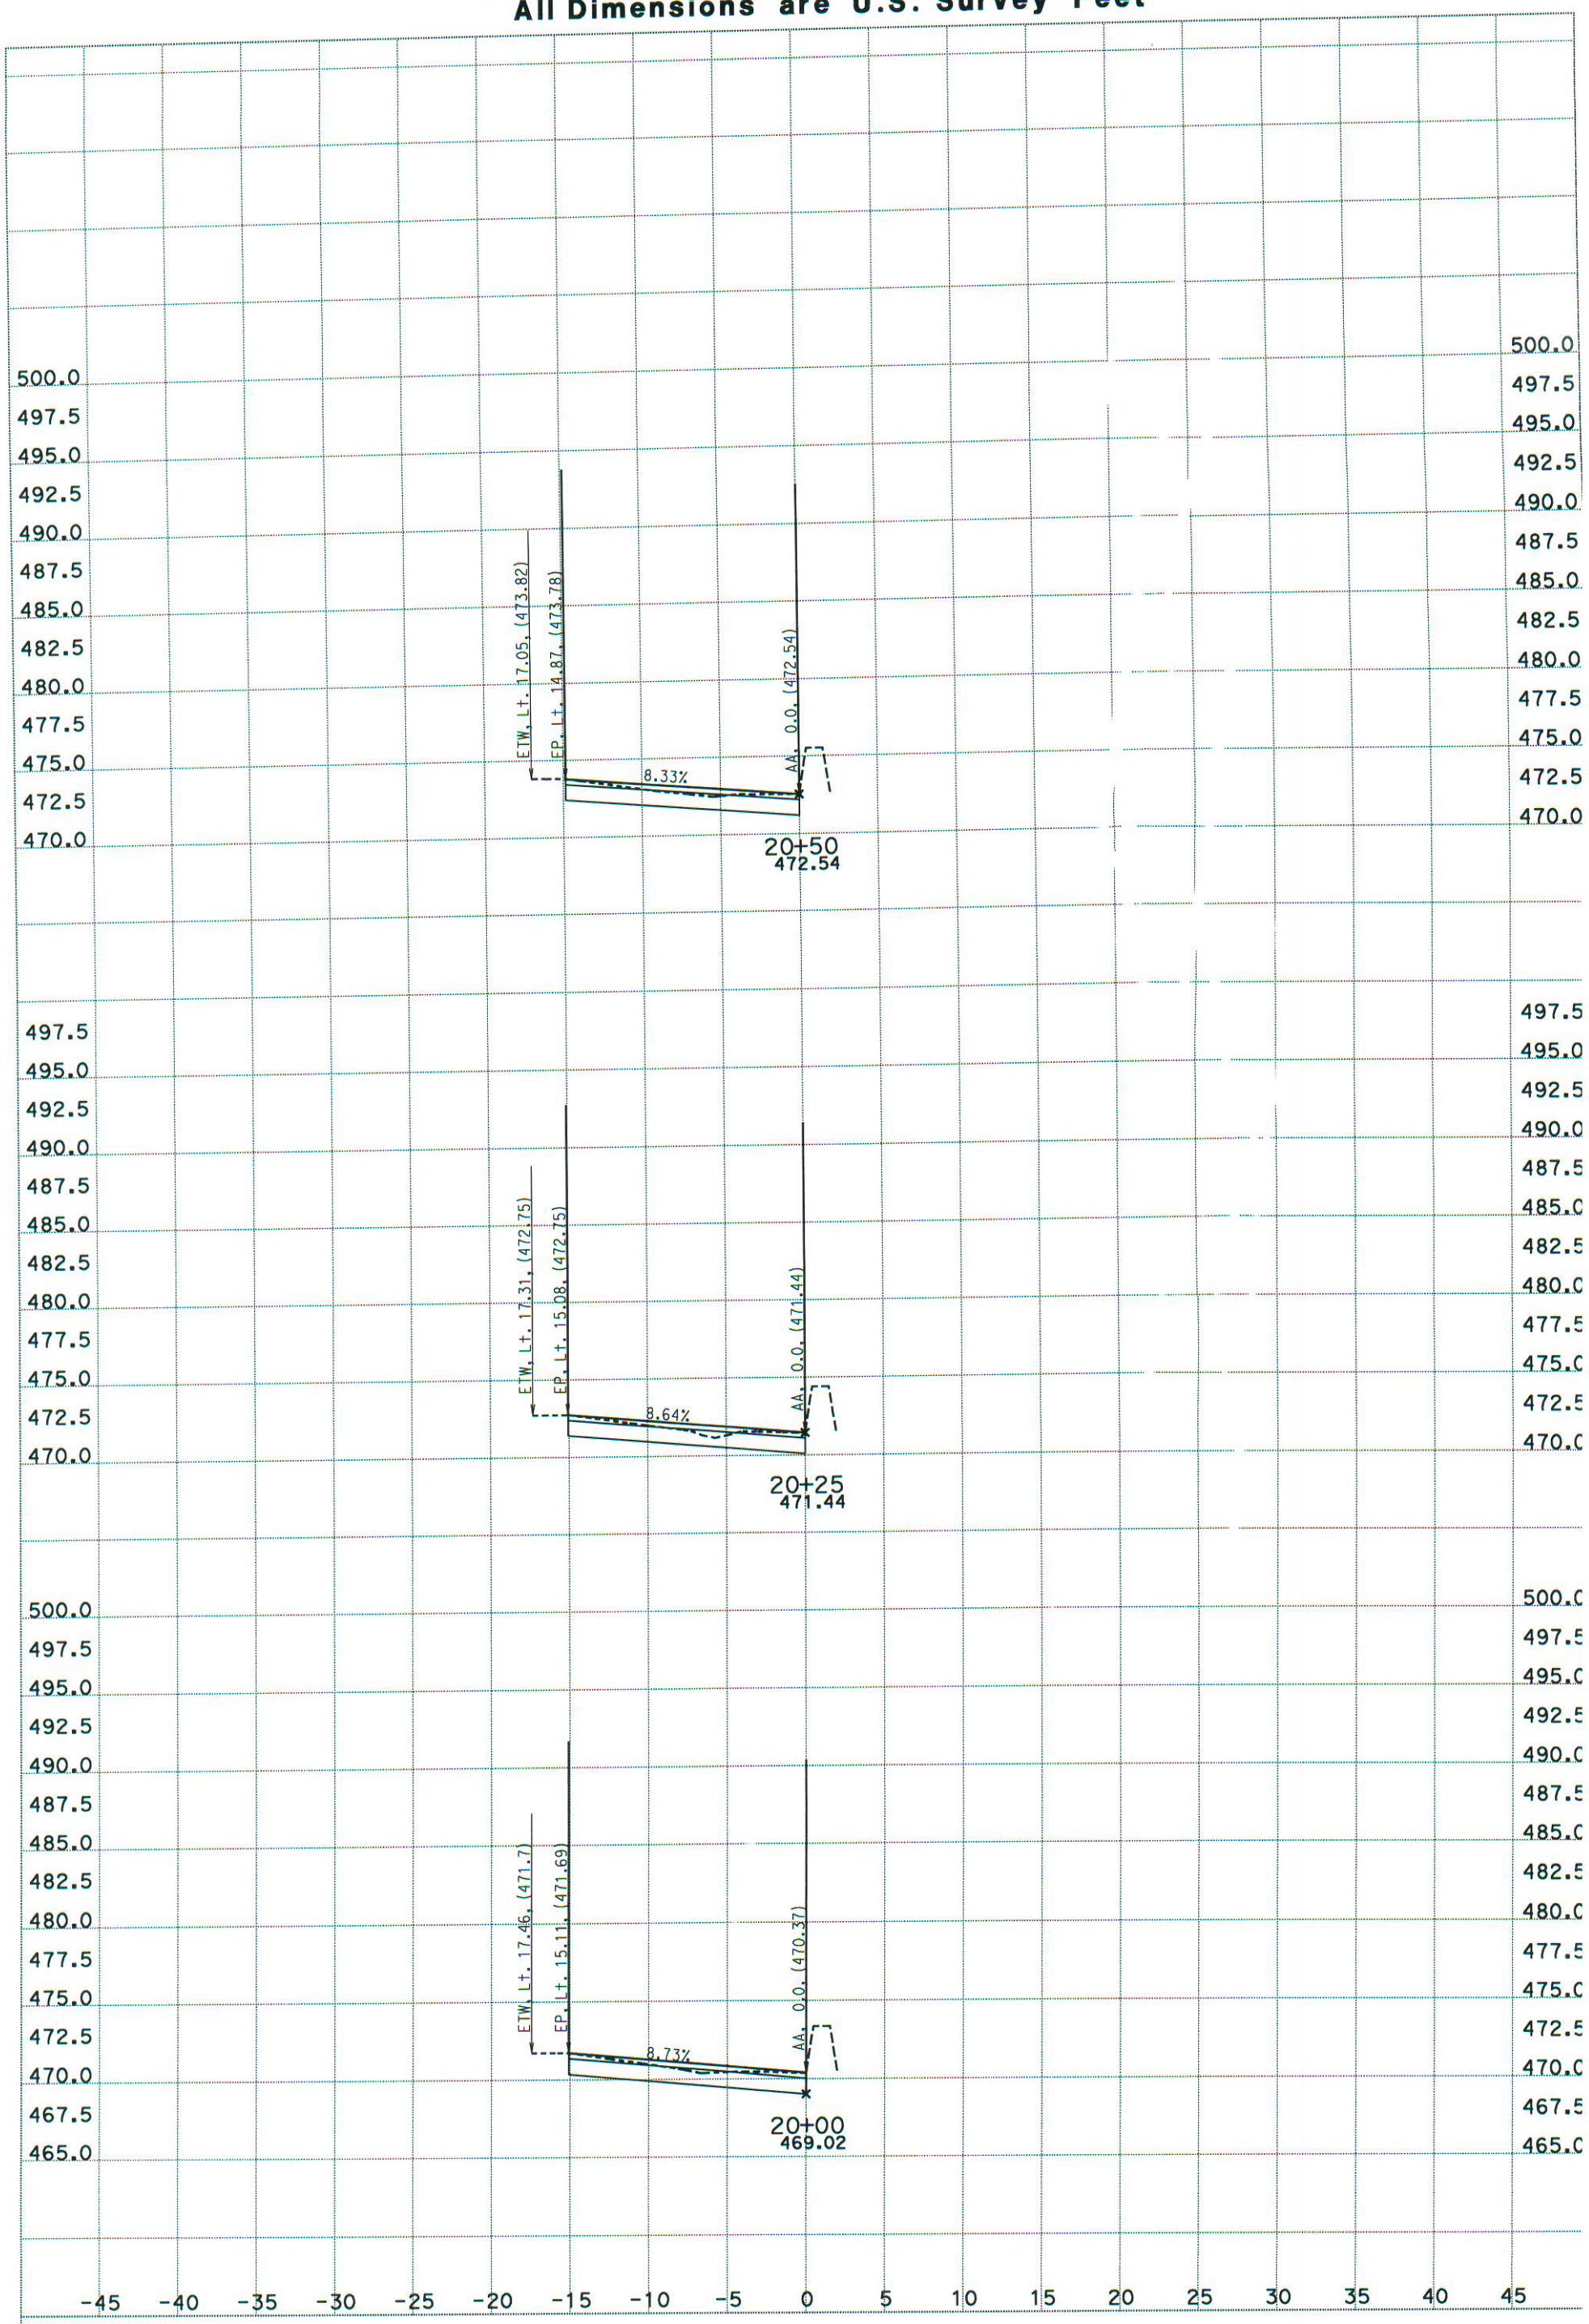

DATE: 12/30/2013

SCALE: 1" = 5' Horiz.
1" = 5' Vert.

PROJECT ID: 4A830

CREATED BY: QL

KC Project: 13118 File: D:\road13y613xcl1.ear

CL1

CROSS SECTIONS

SHEET 12 OF XXX

DESIGN STUDY ONLY

All Dimensions are U.S. Survey Feet

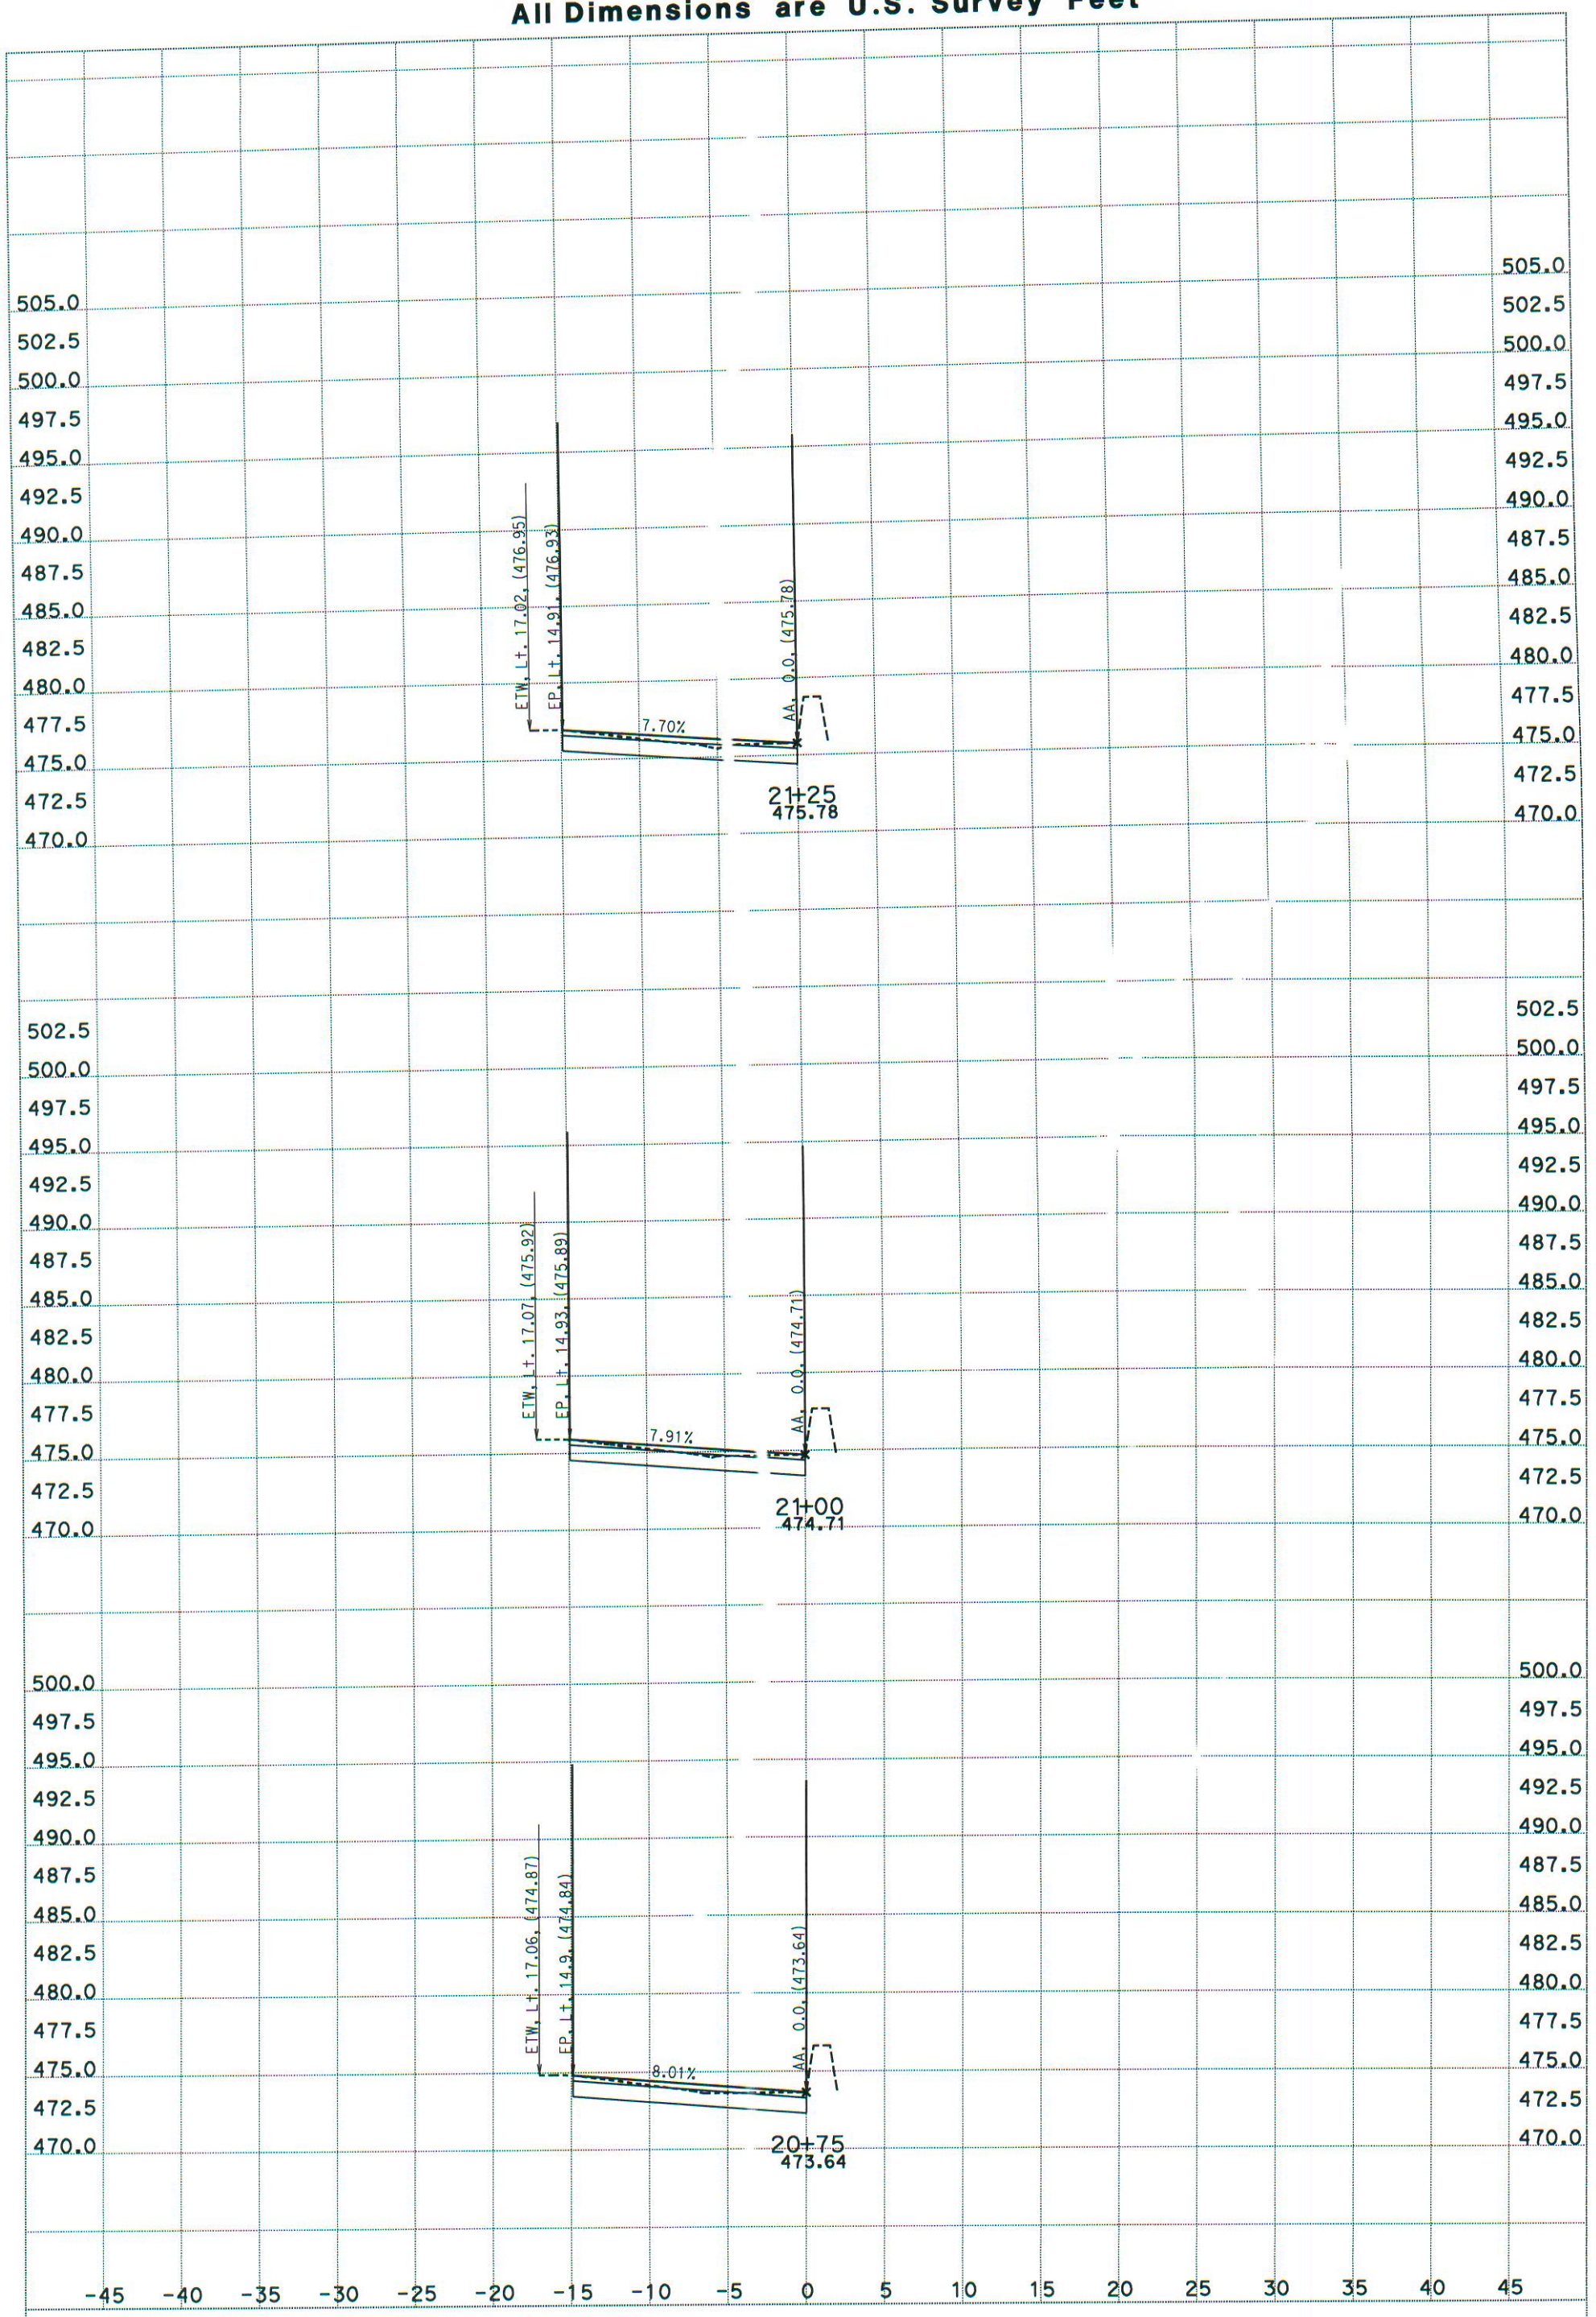

DATE: 12/30/2013

SCALE: 1" = 5' Horiz.
1" = 5' Vert.

PROJECT ID: 4A830

CREATED BY: QL

KC Project: 13118 File: D:\road13y613xcl1.ear

CL1
CROSS SECTIONS
SHEET 13 OF XXX

DESIGN STUDY ONLY

All Dimensions are U.S. Survey Feet

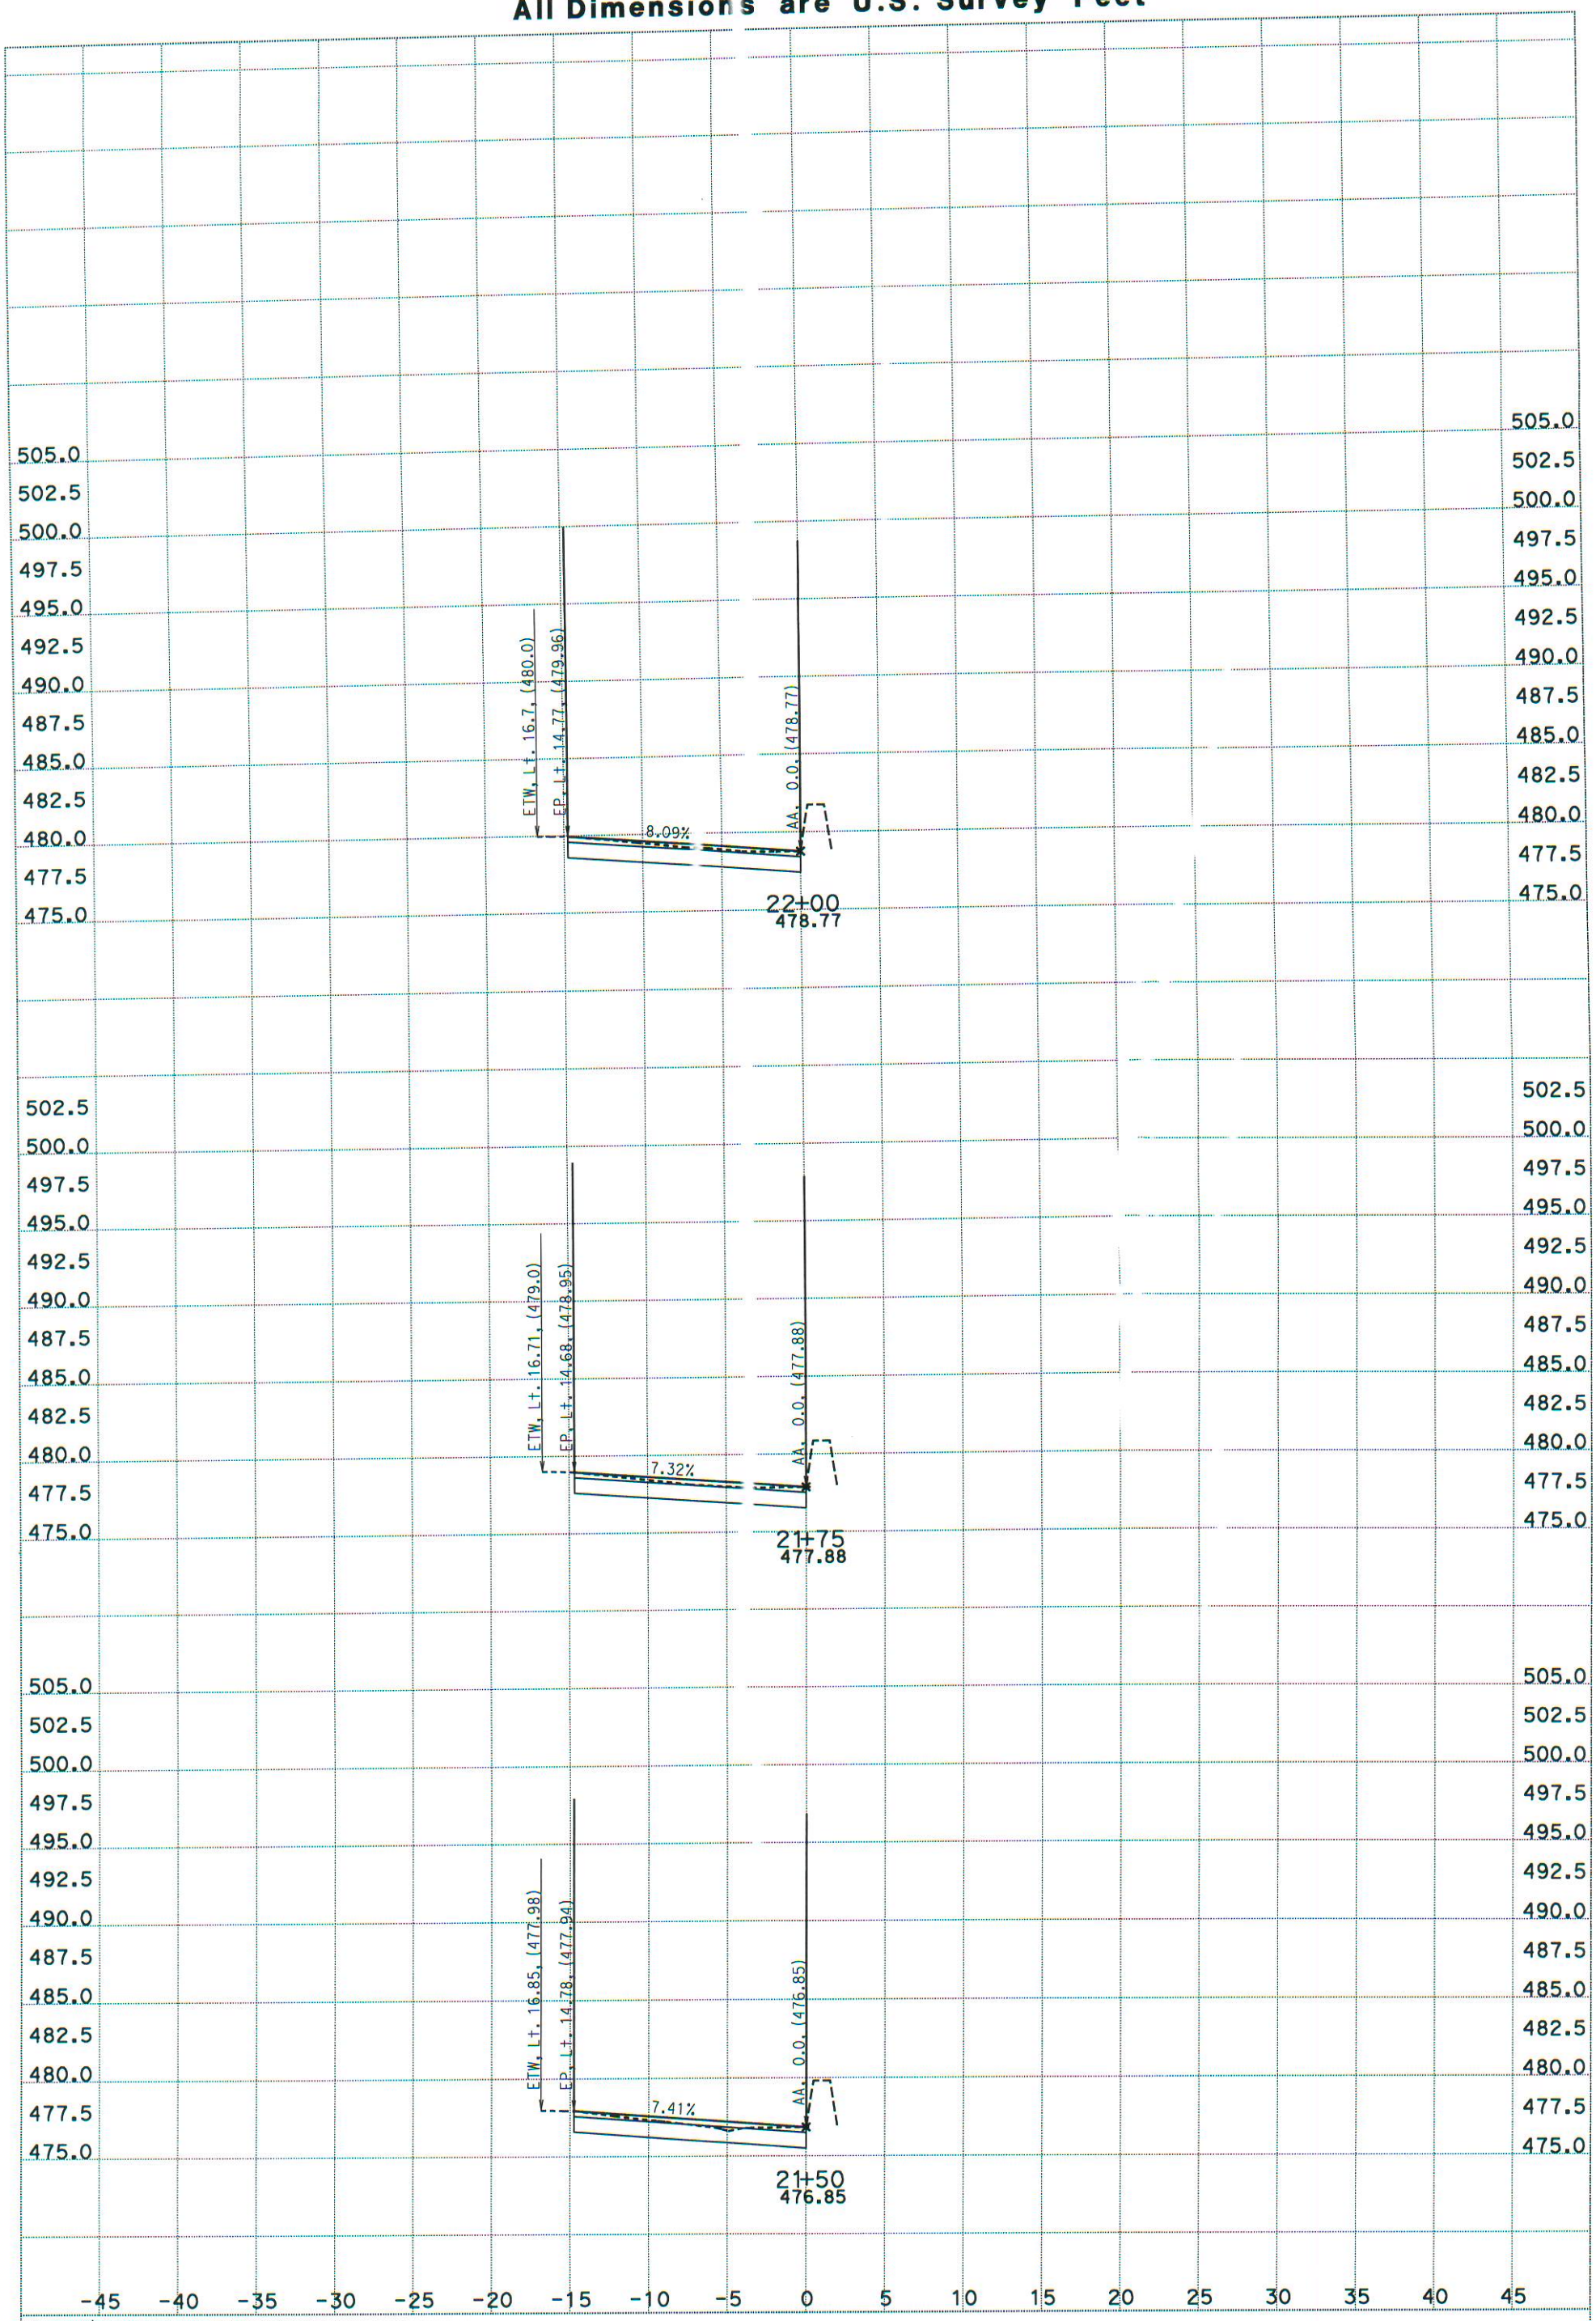

DATE: 12/30/2013

SCALE: 1" = 5' Horiz.
1" = 5' Vert.

PROJECT ID: 4A830

CREATED BY: QL

KC Project: 13118 File: D:\road13y613xcl1.ear

CL1

CROSS SECTIONS

SHEET 14 OF XXX

DESIGN STUDY ONLY

All Dimensions are U.S. Survey Feet

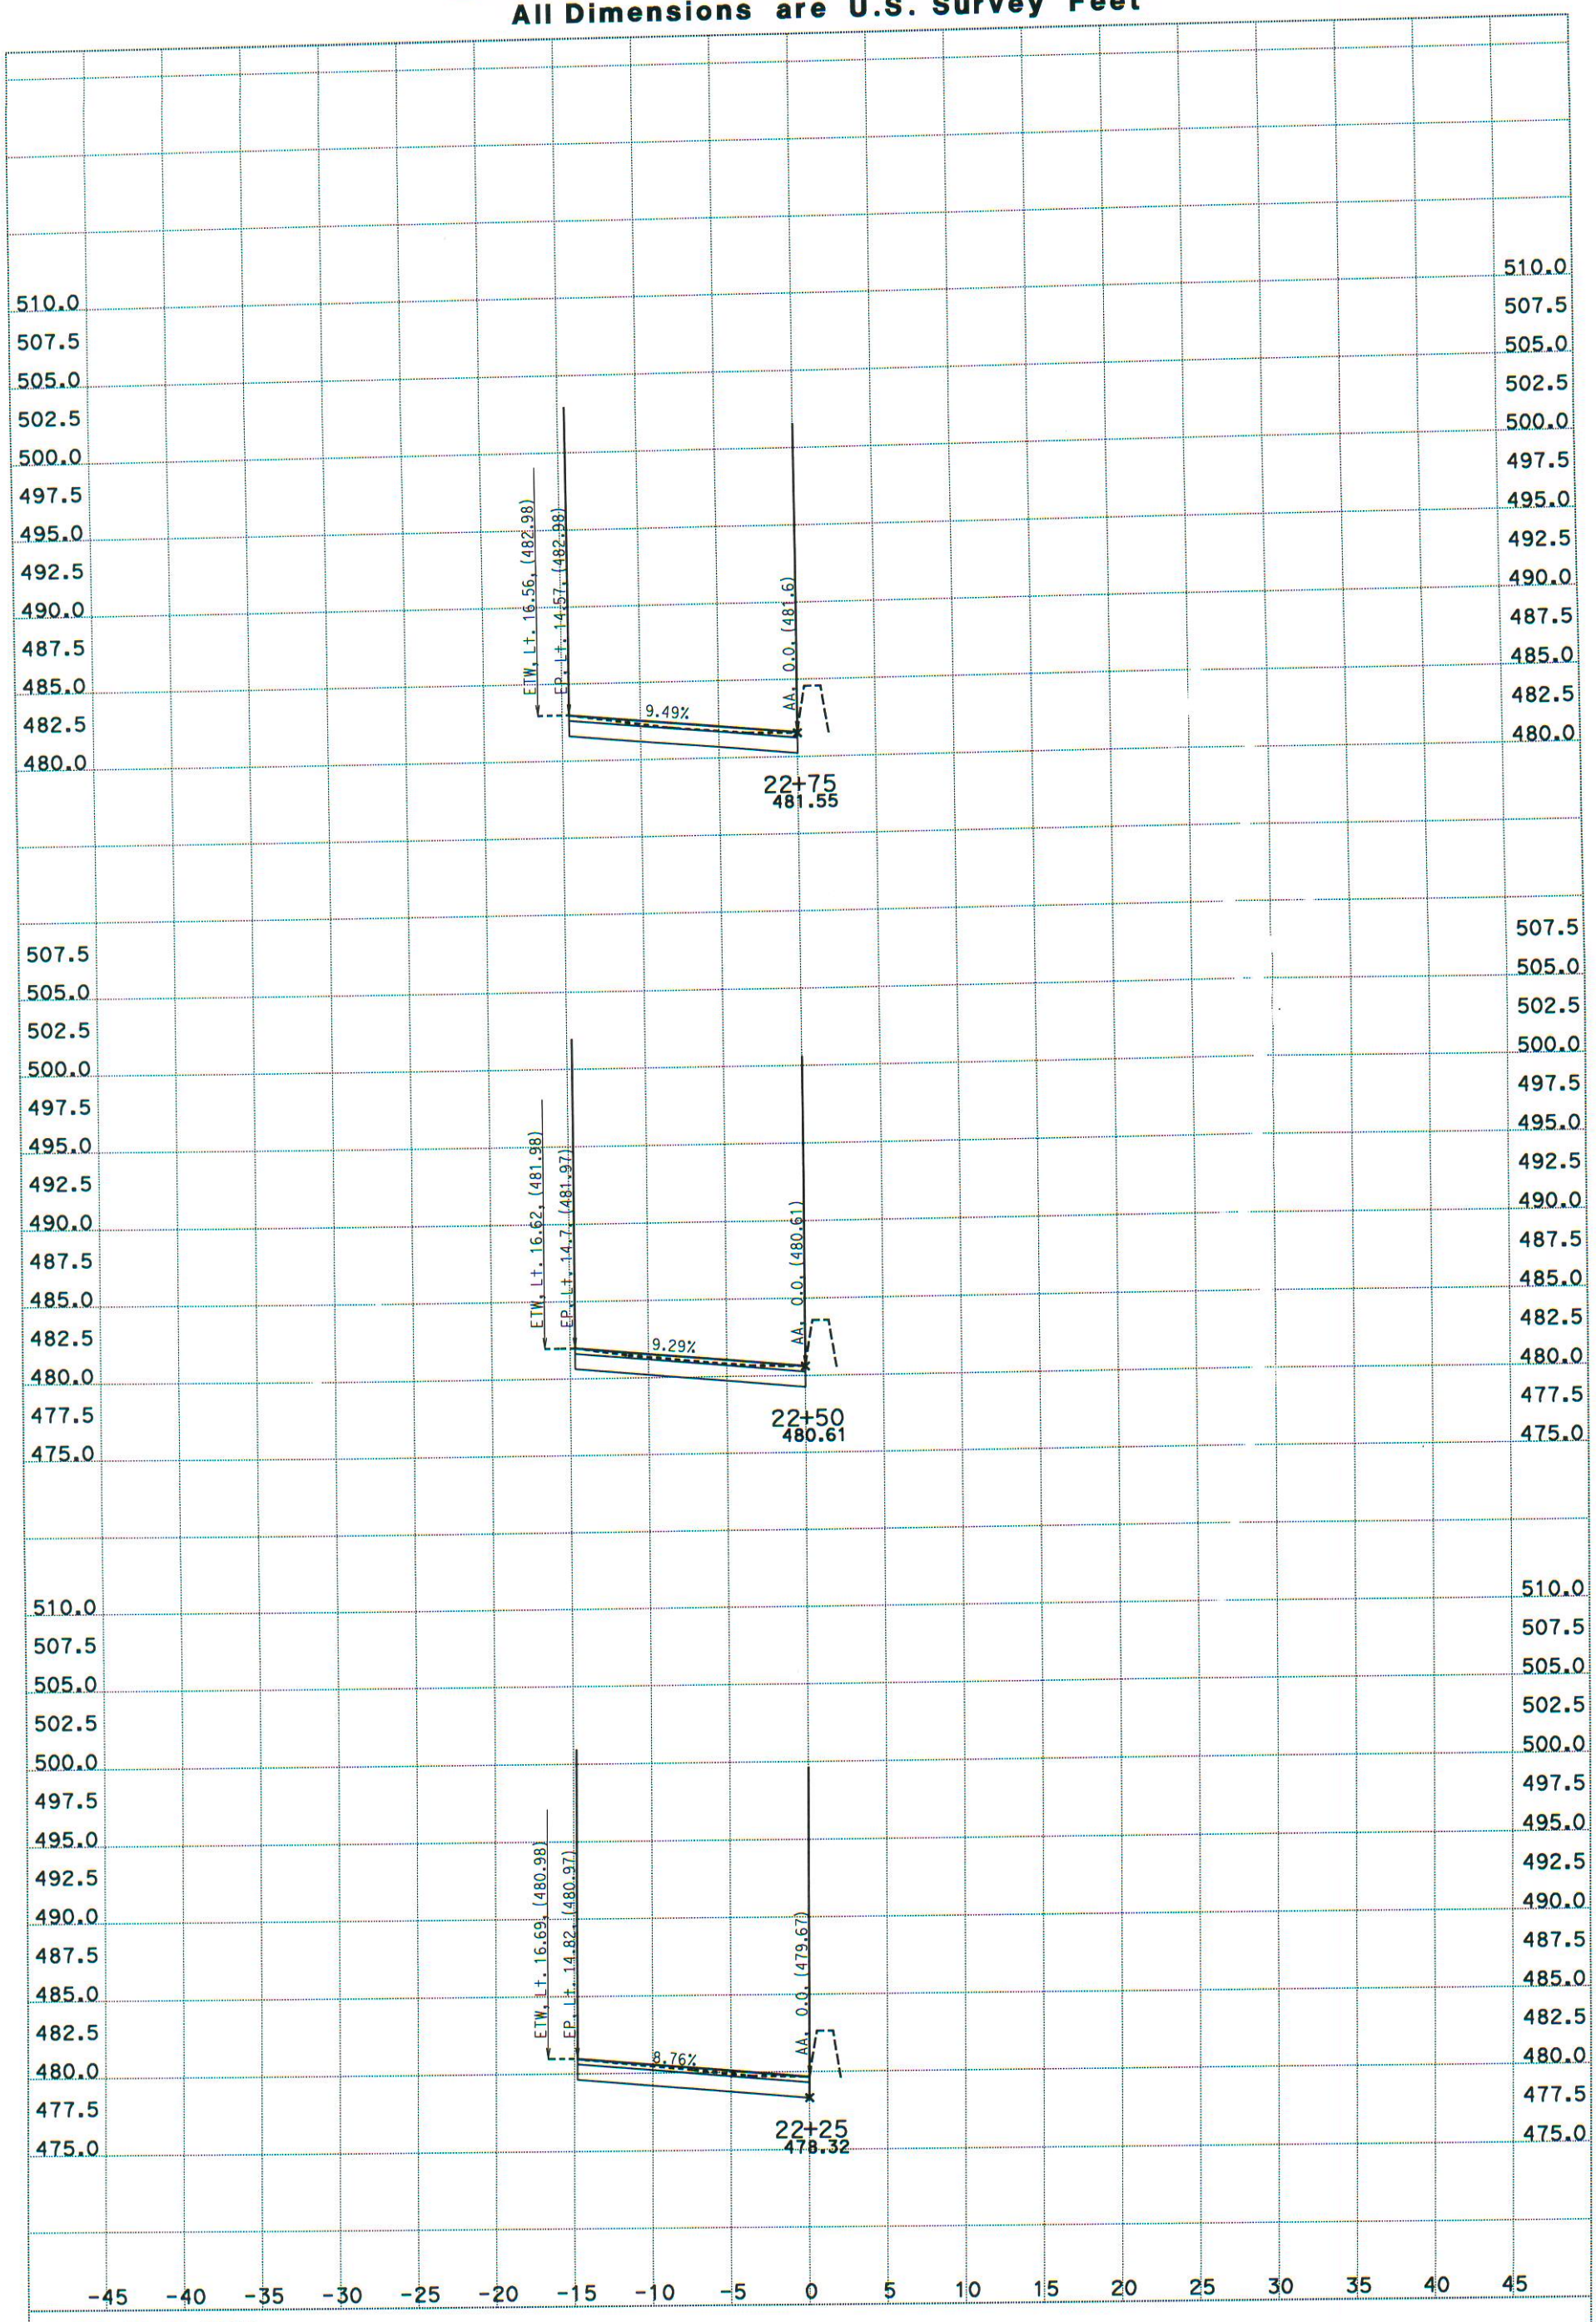

DATE: 12/30/2013

SCALE: 1" = 5' Horiz.
1" = 5' Vert.

PROJECT ID: 4A830

CREATED BY: QL

KC Project: 13118 File: D:\road13y613xcl1.ear

CL1

CROSS SECTIONS

SHEET 15 OF XXX

DESIGN STUDY ONLY

All Dimensions are U.S. Survey Feet

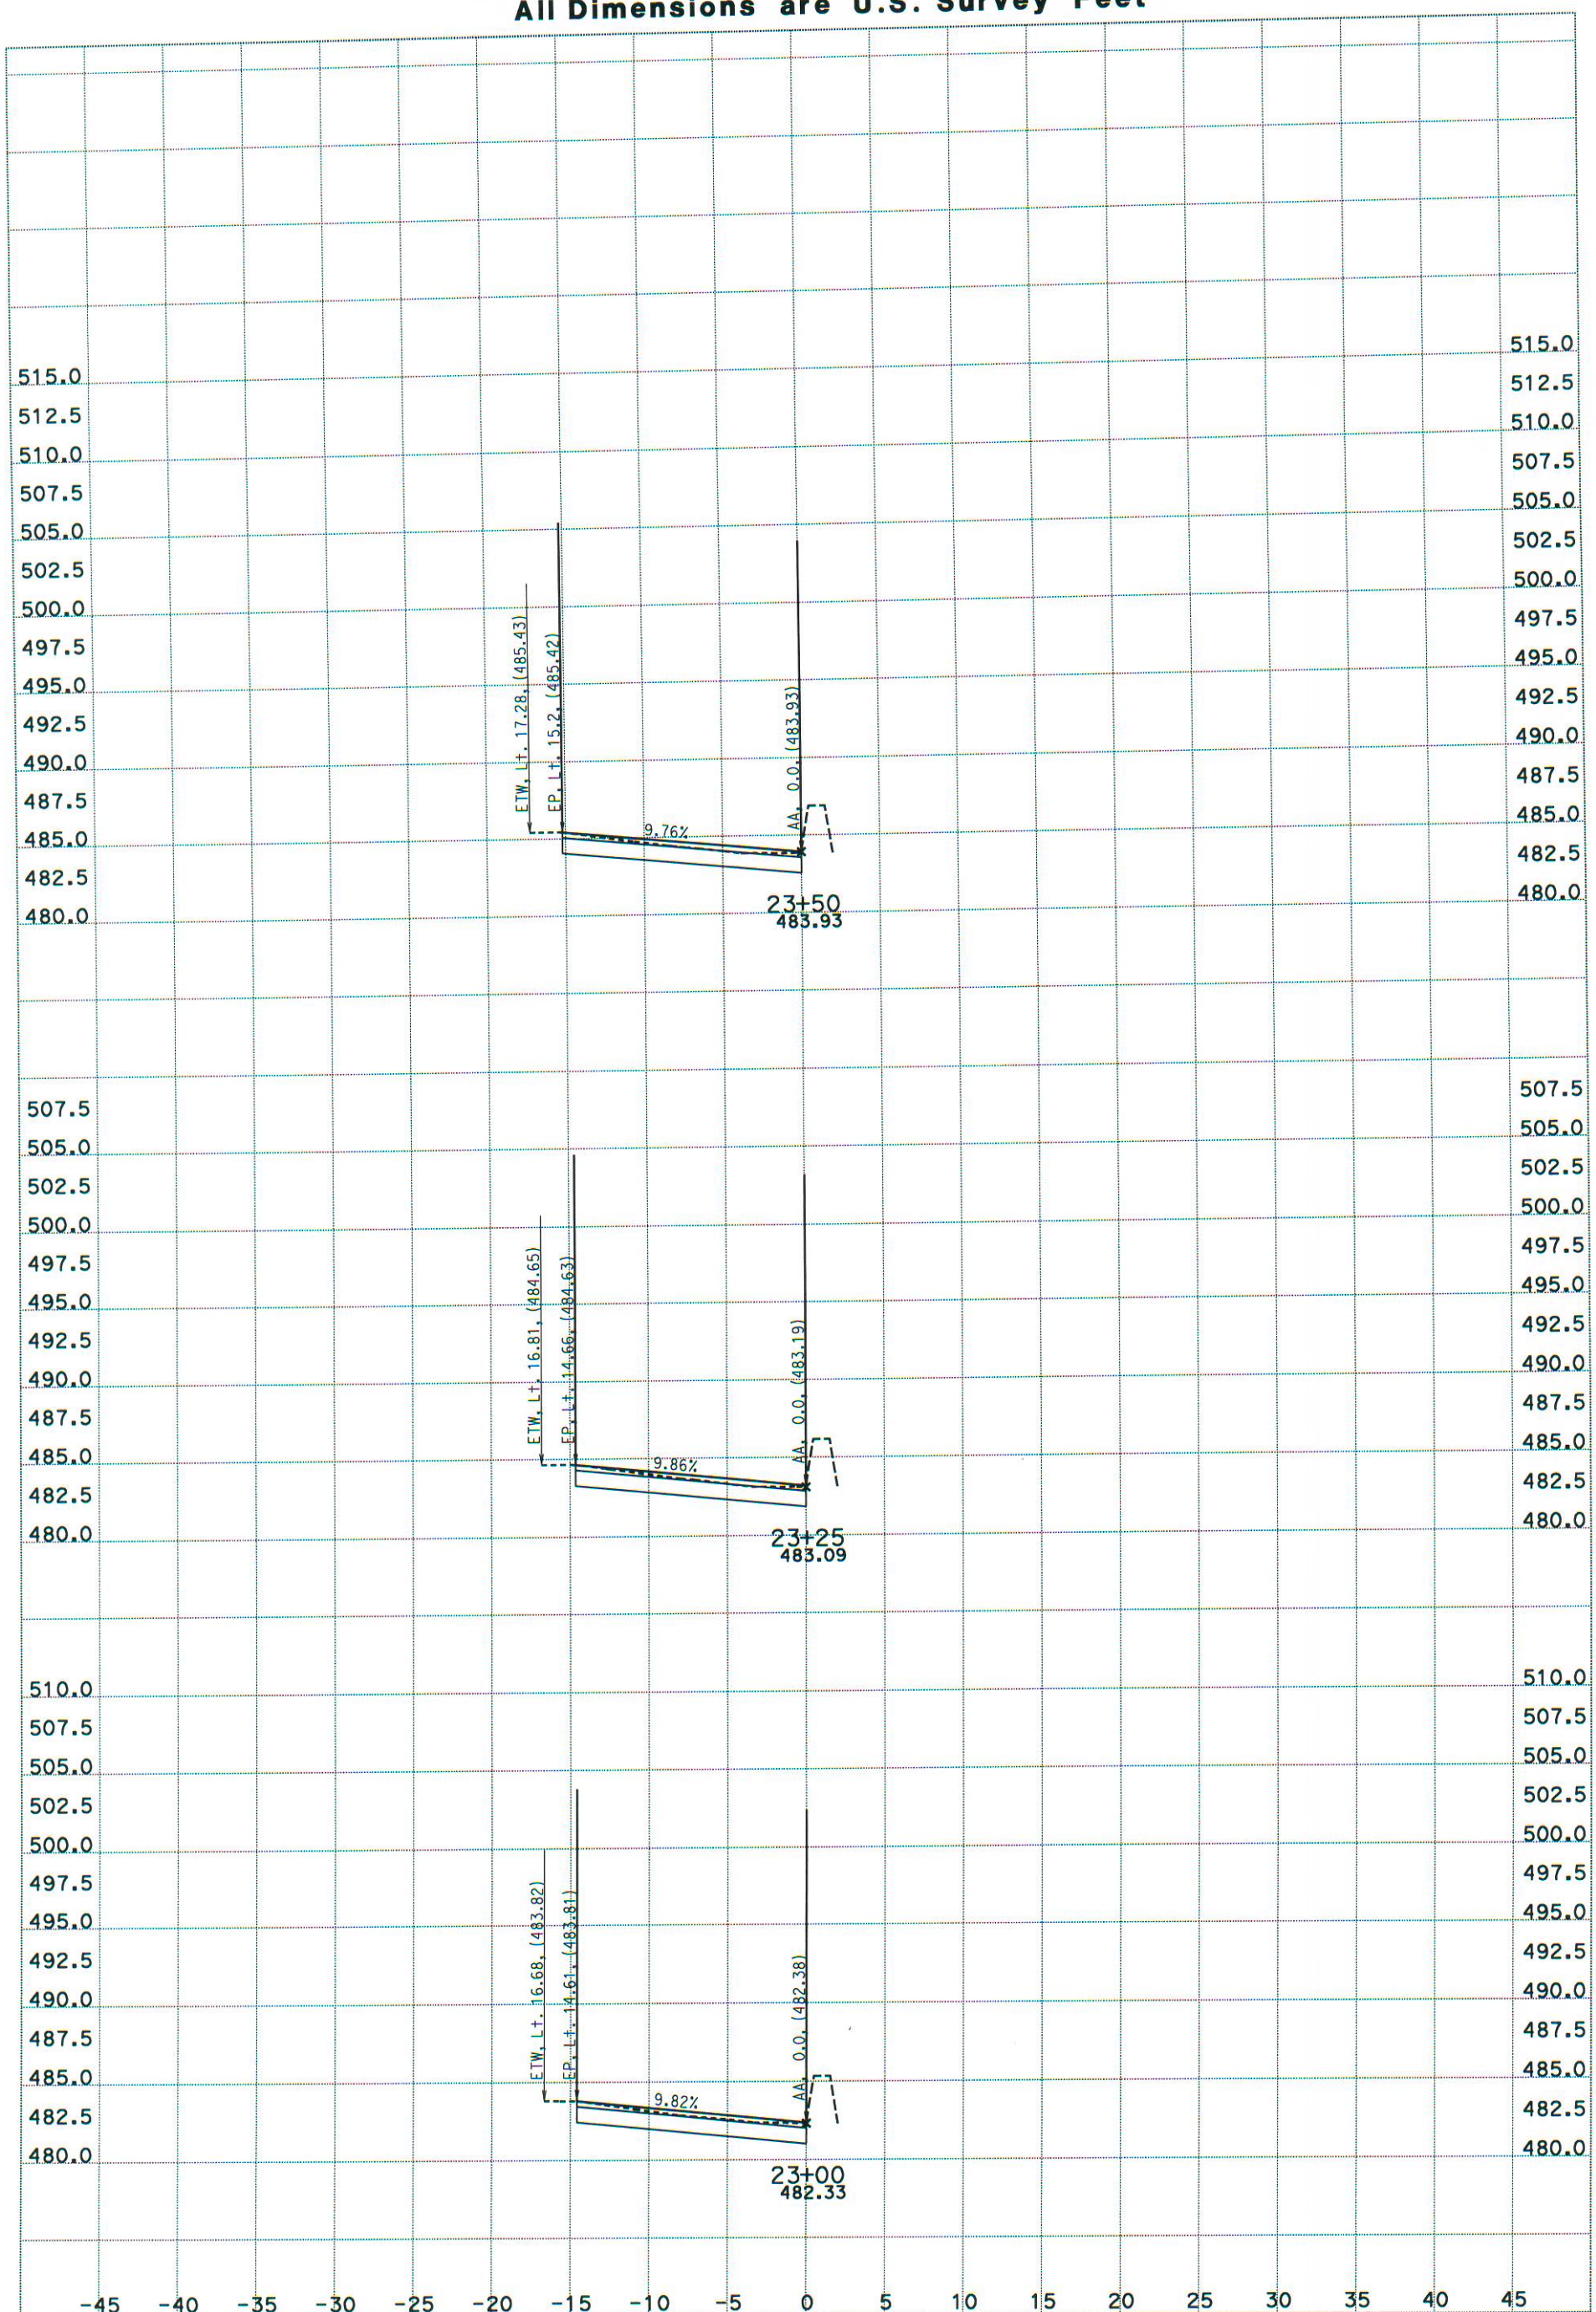

DATE: 12/30/2013

SCALE: 1" = 5' Horiz.
1" = 5' Vert.

PROJECT ID: 4A830

CREATED BY: QL

KC Project: 13118 File: D:\road13y613xcl1.ear

CL1
CROSS SECTIONS
SHEET 16 OF XXX

DESIGN STUDY ONLY

All Dimensions are U.S. Survey Feet

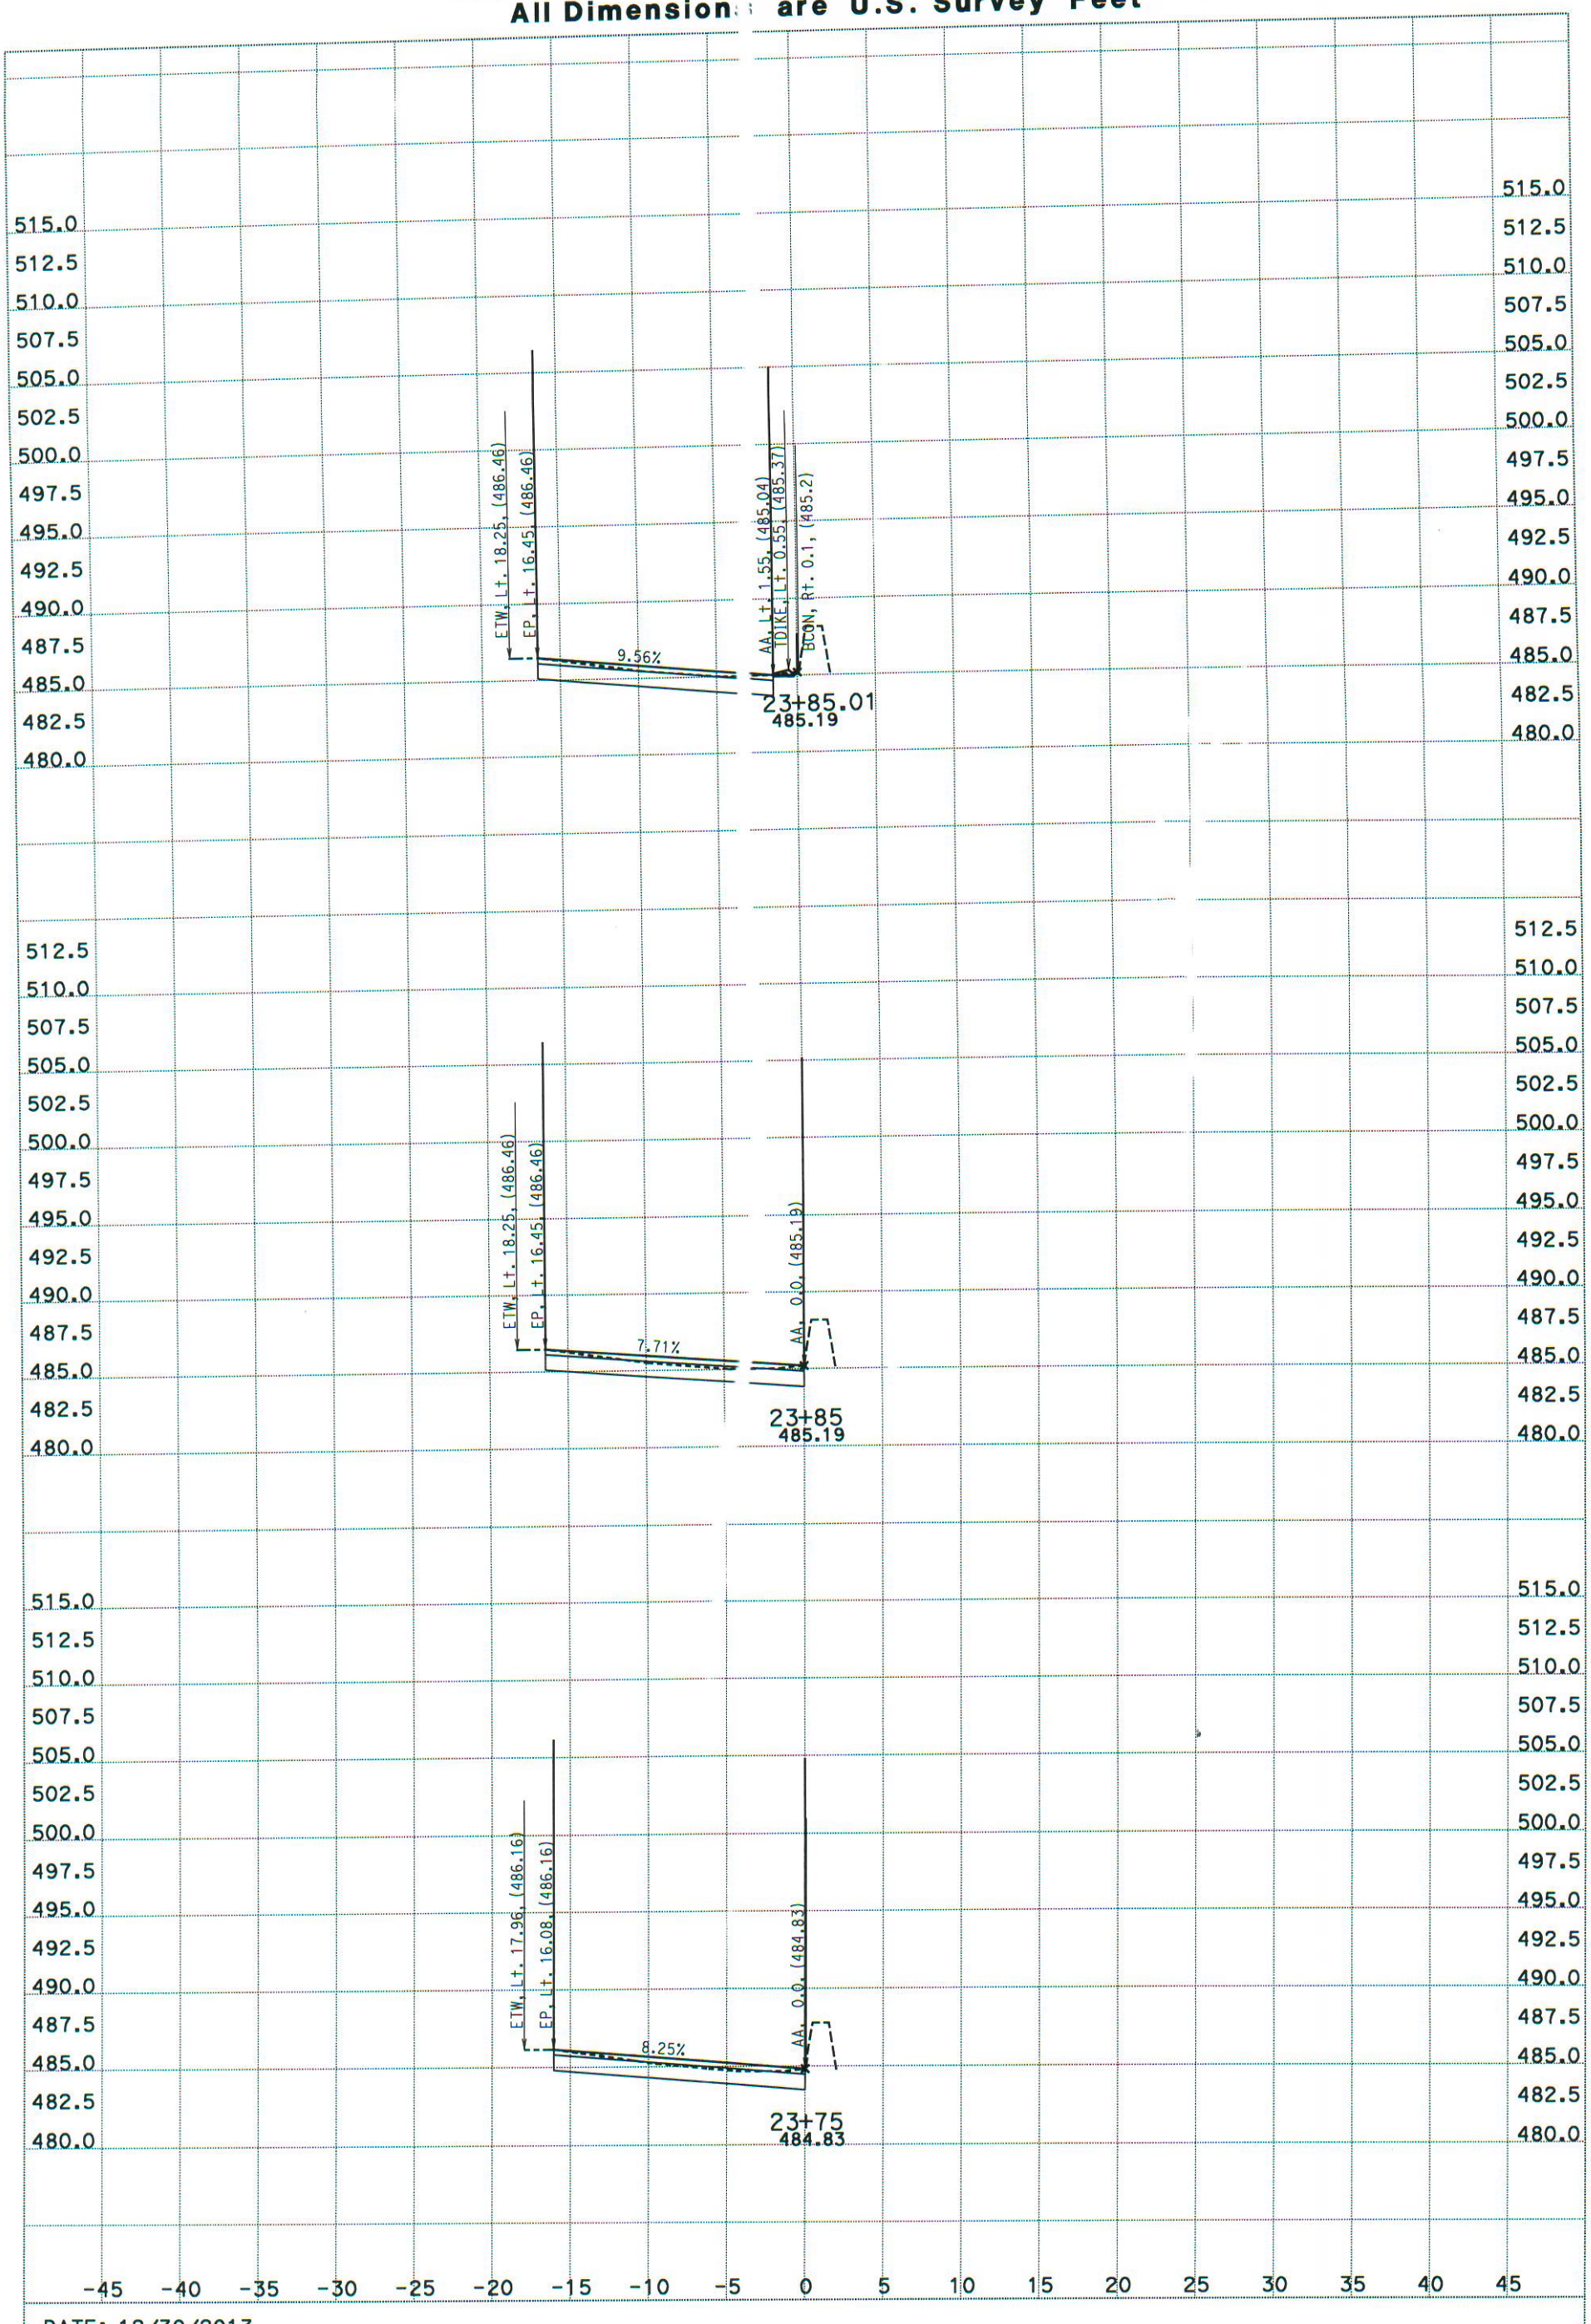

DATE: 12/30/2013

SCALE: 1" = 5' Horiz.
1" = 5' Vert.

PROJECT ID: 4A830

CREATED BY: QL

KC Project: 13118 File: D:\road13y613xcl1.ear

CL1
CROSS SECTIONS

SHEET 17 OF XXX

DESIGN STUDY ONLY

All Dimensions are U.S. Survey Feet

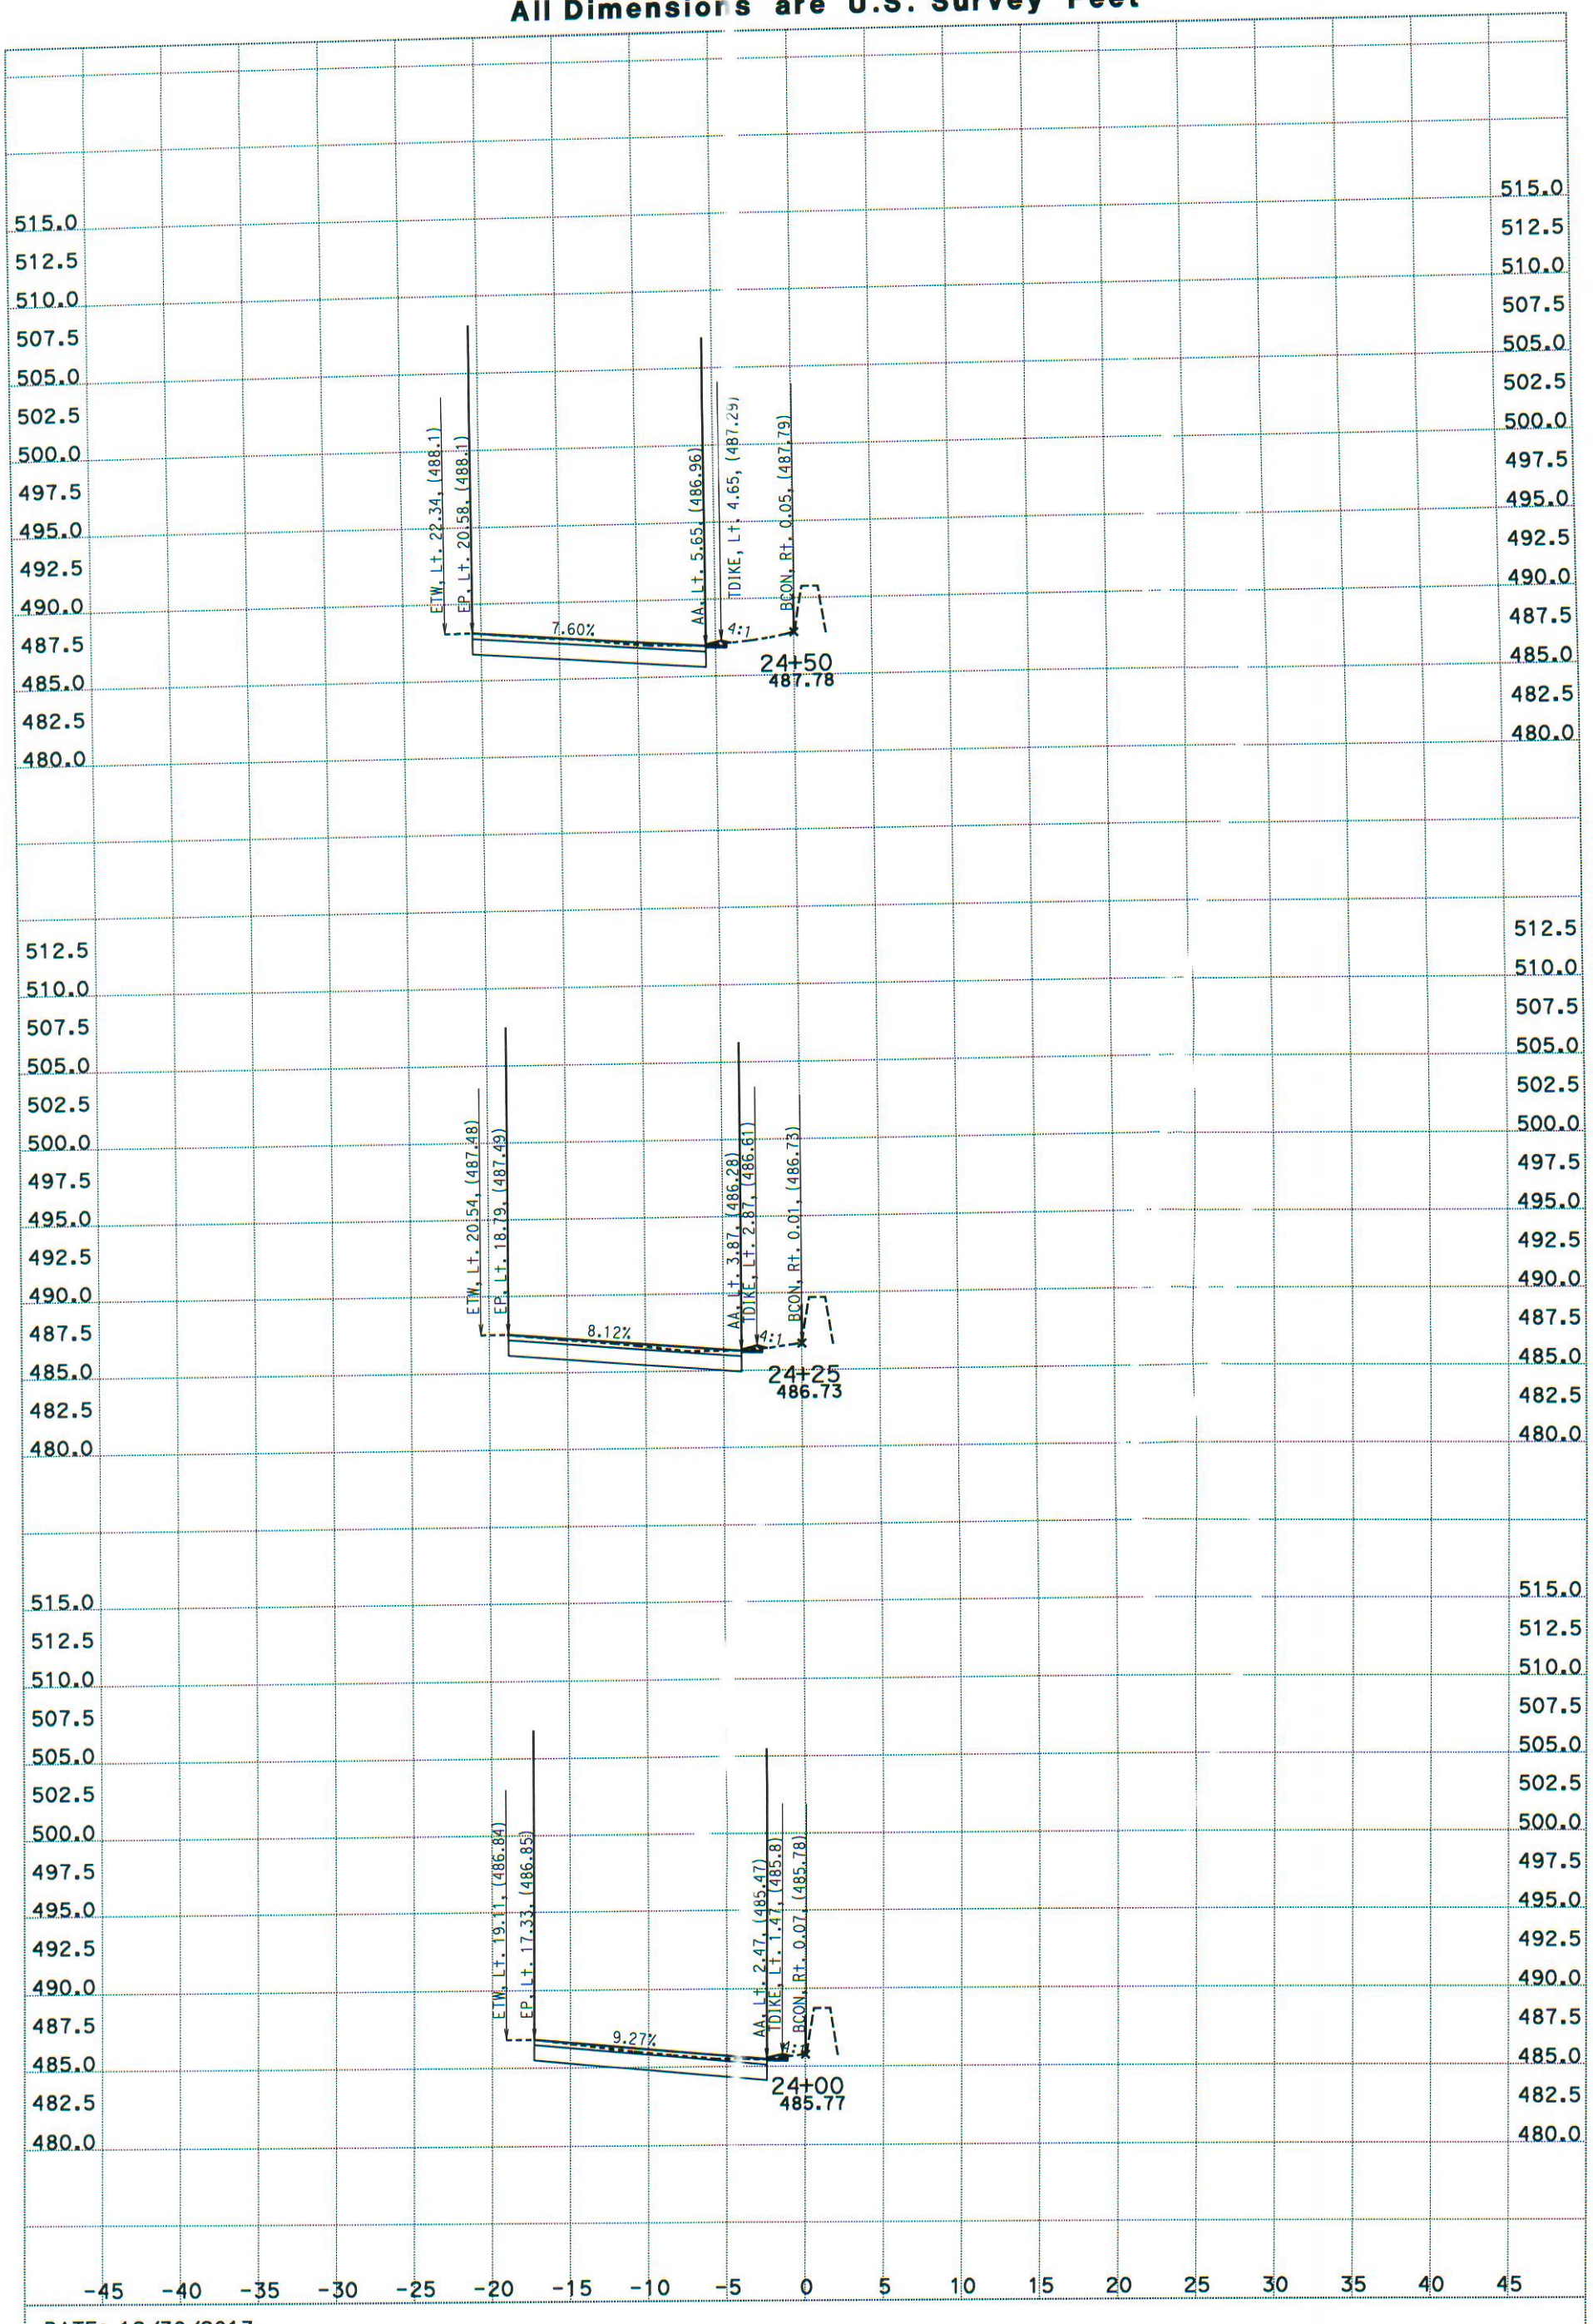

DATE: 12/30/2013

SCALE: 1" = 5' Horiz.
1" = 5' Vert.

PROJECT ID: 4A830

CREATED BY: QL

KC Project: 13118 File: D:\road13y613xcl1.ear

CL1
CROSS SECTIONS

SHEET 18 OF XXX

DESIGN STUDY ONLY

All Dimensions are U.S. Survey Feet

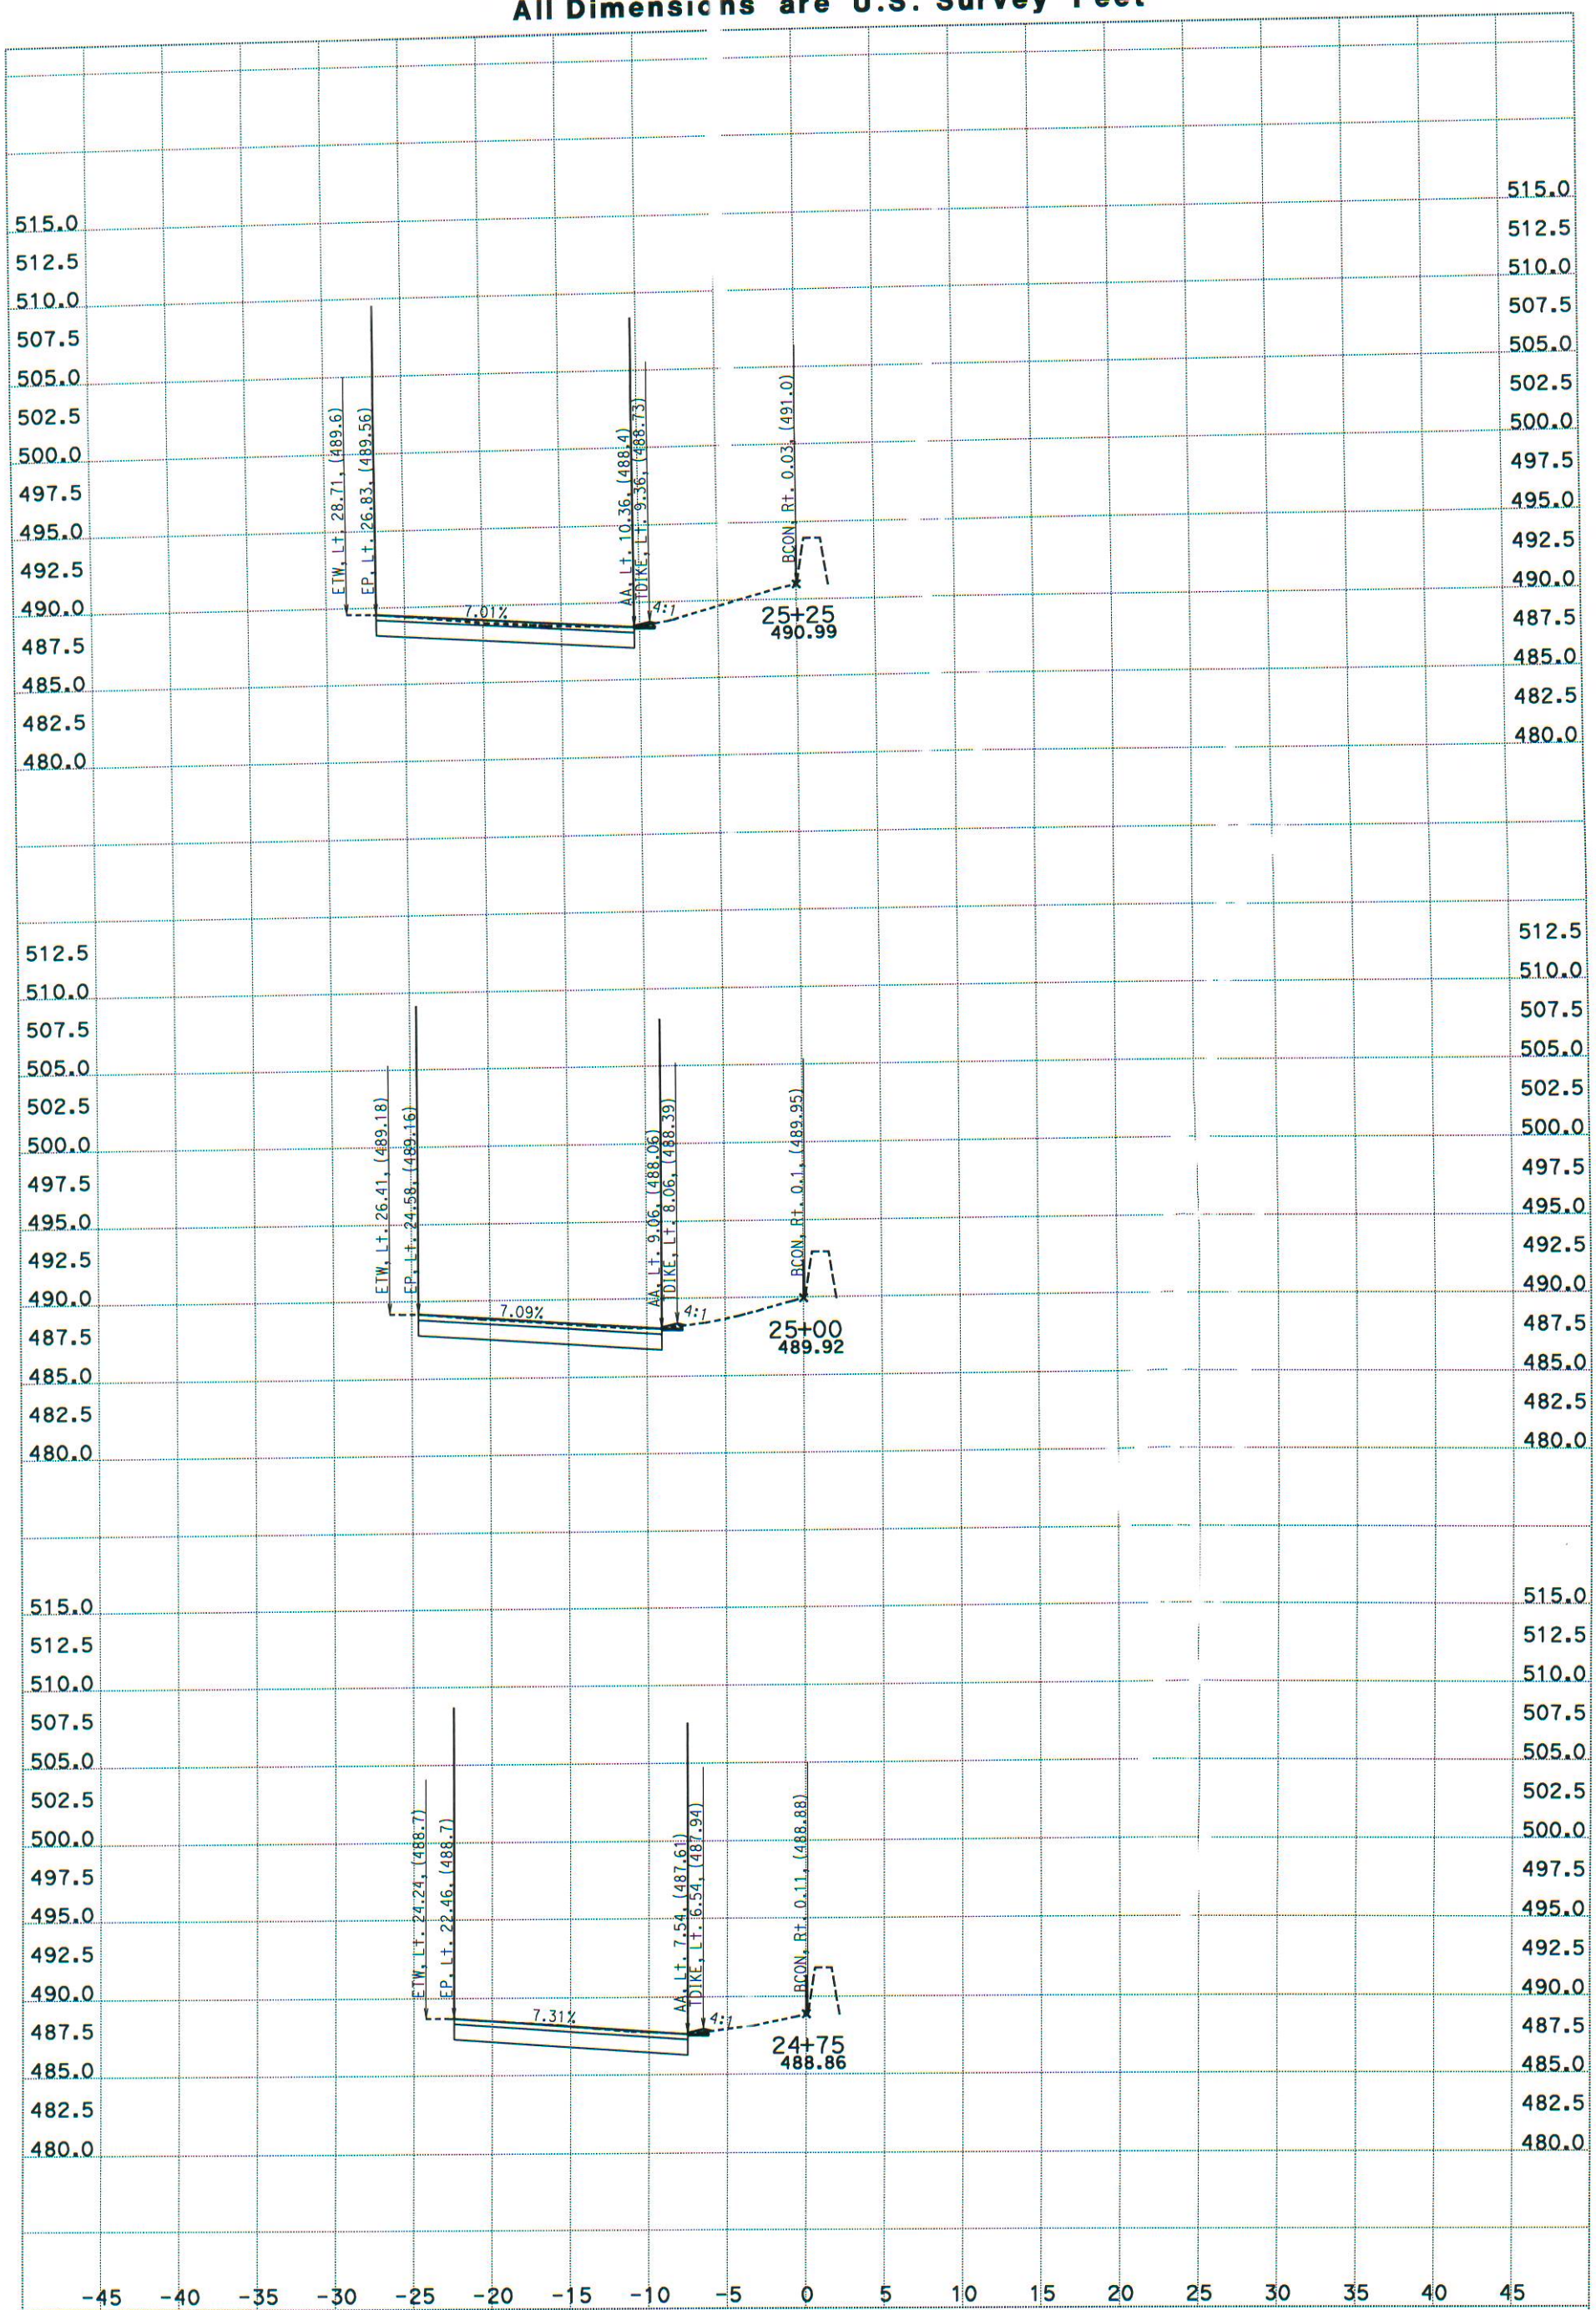

DATE: 12/30/2013

SCALE: 1" = 5' Horiz.
1" = 5' Vert.

PROJECT ID: 4A830

CREATED BY: QL

KC Project: 13118 File: D:\road13y613xcl1.ear

CL1
CROSS SECTIONS
SHEET 19 OF XXX

DESIGN STUDY ONLY

All Dimensions are U.S. Survey Feet

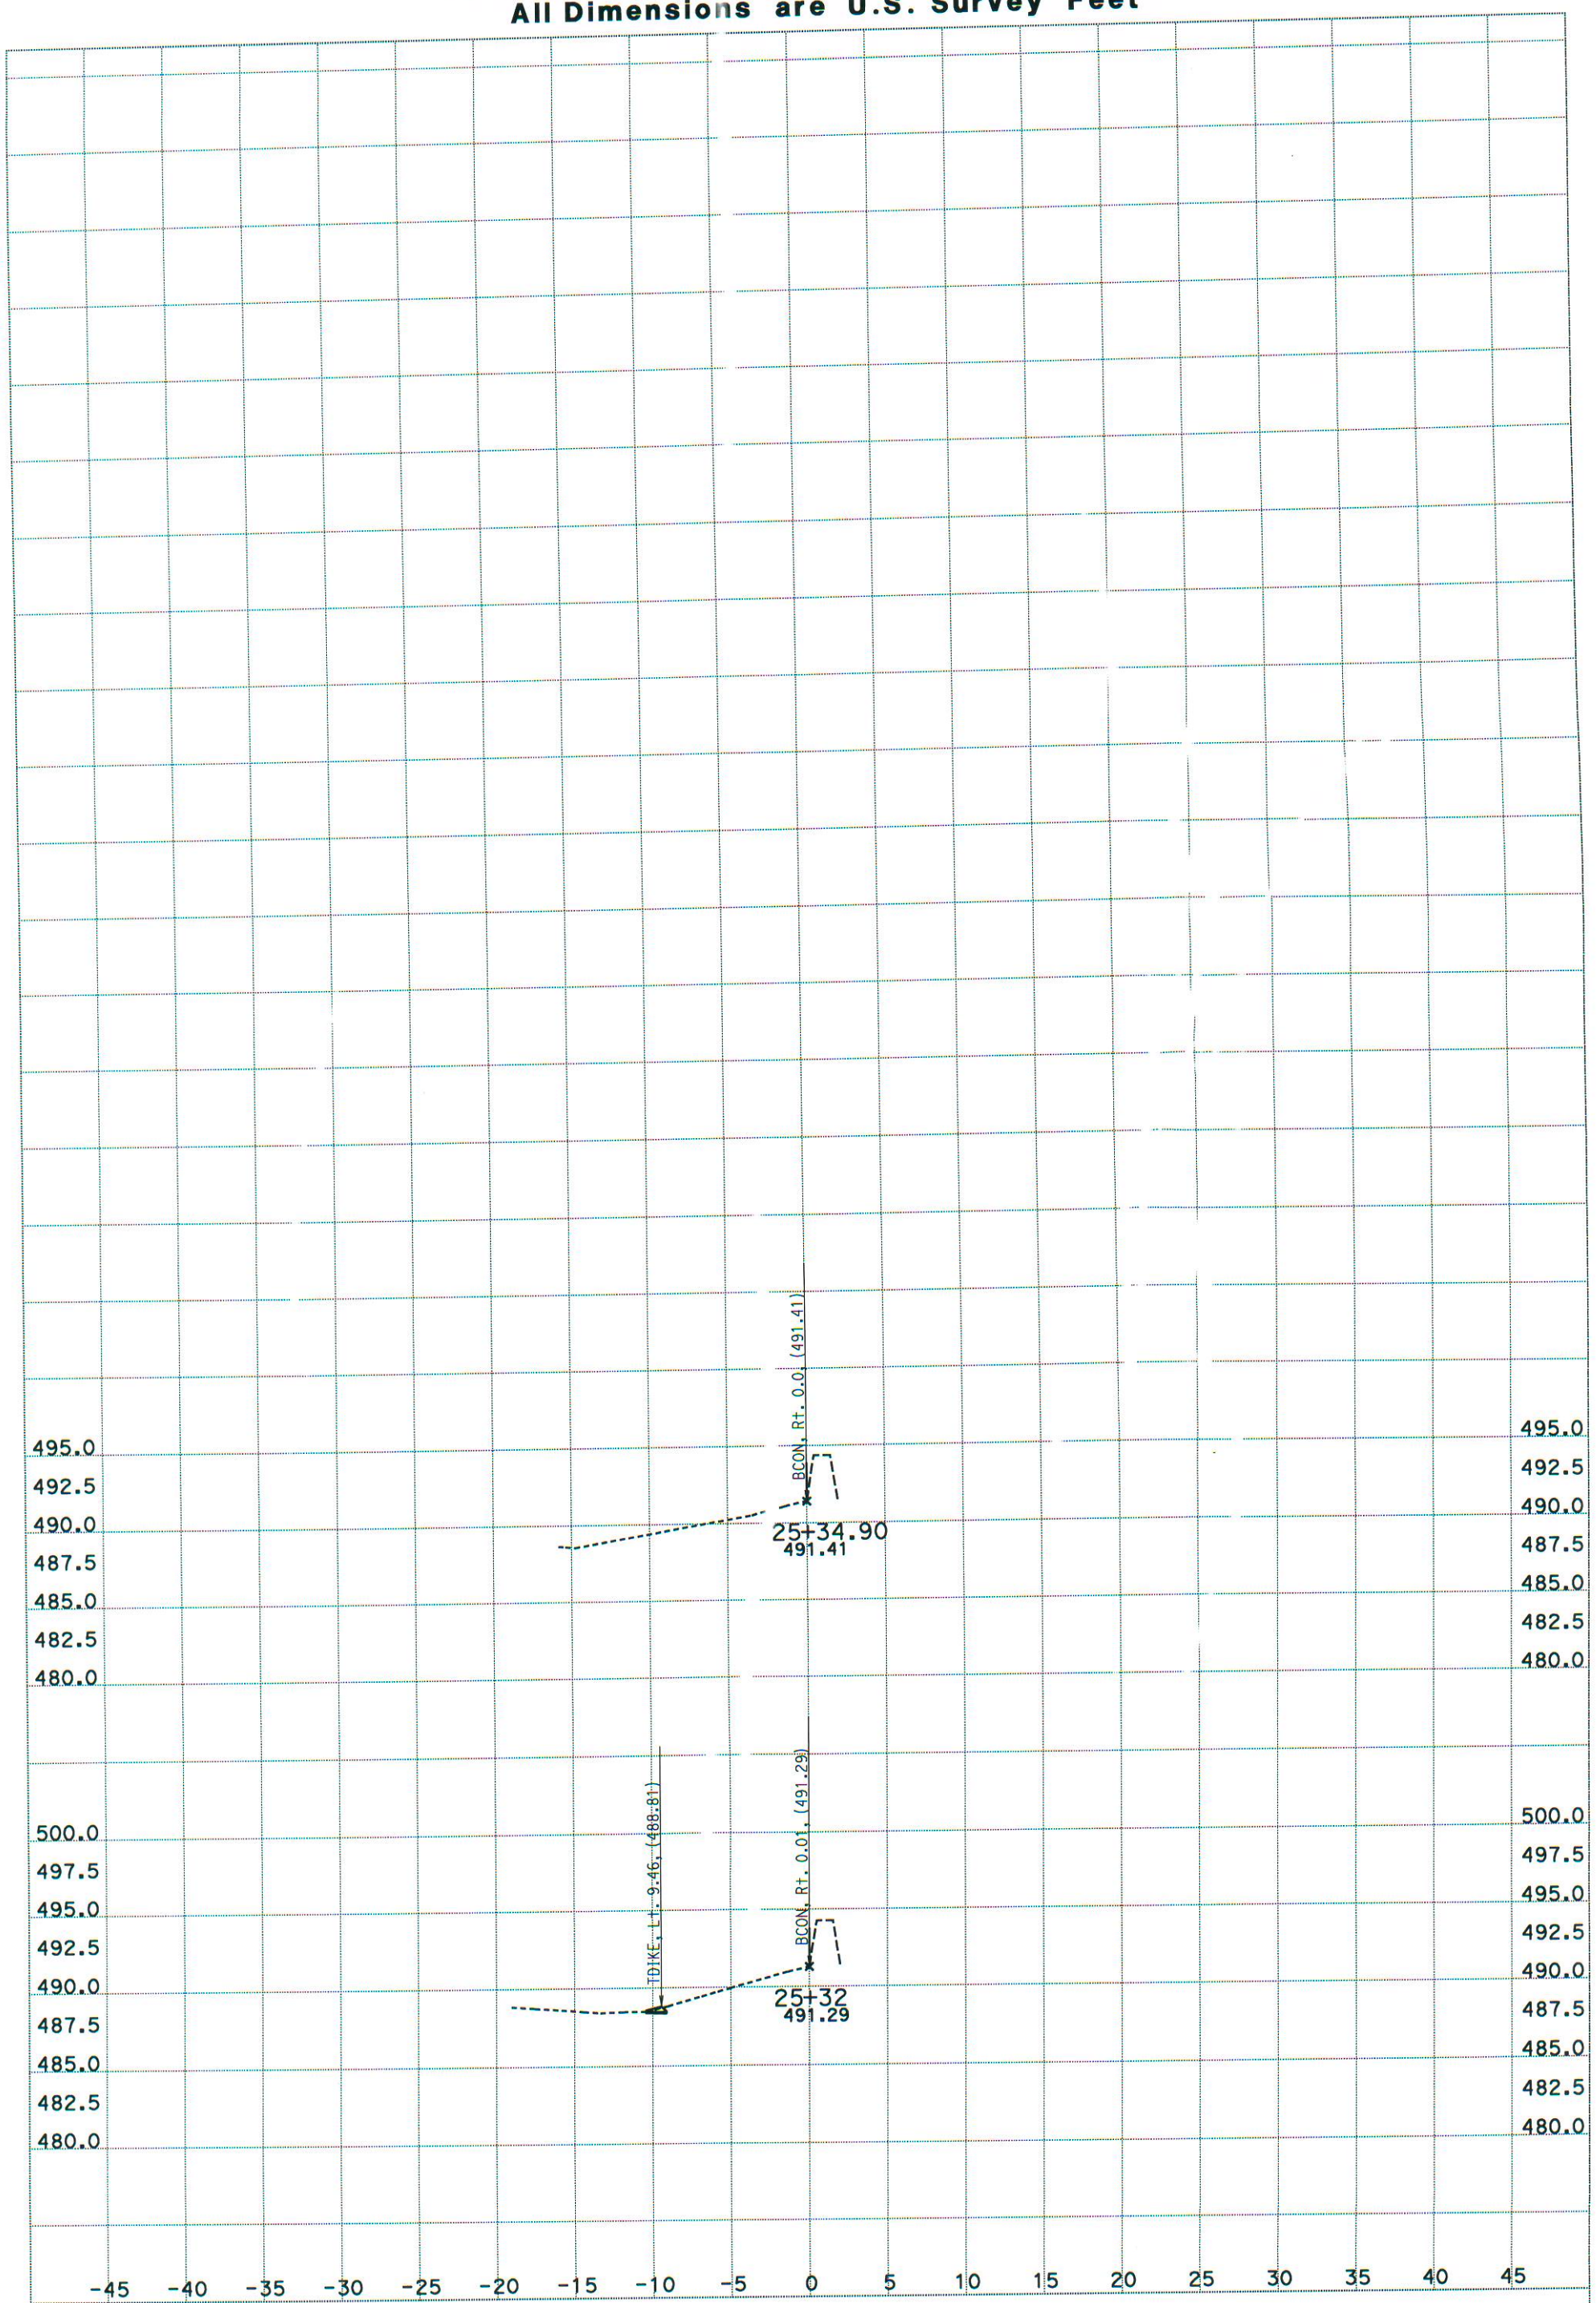

DATE: 12/30/2013

SCALE: 1" = 5' Horiz.
1" = 5' Vert.

PROJECT ID: 4A830

CREATED BY: QL

KC Project: 13118 File: D:\road13y613xcl1.ear

CL1
CROSS SECTIONS
SHEET 20 OF XXX