All Dimensions are U.S. Survey Feet

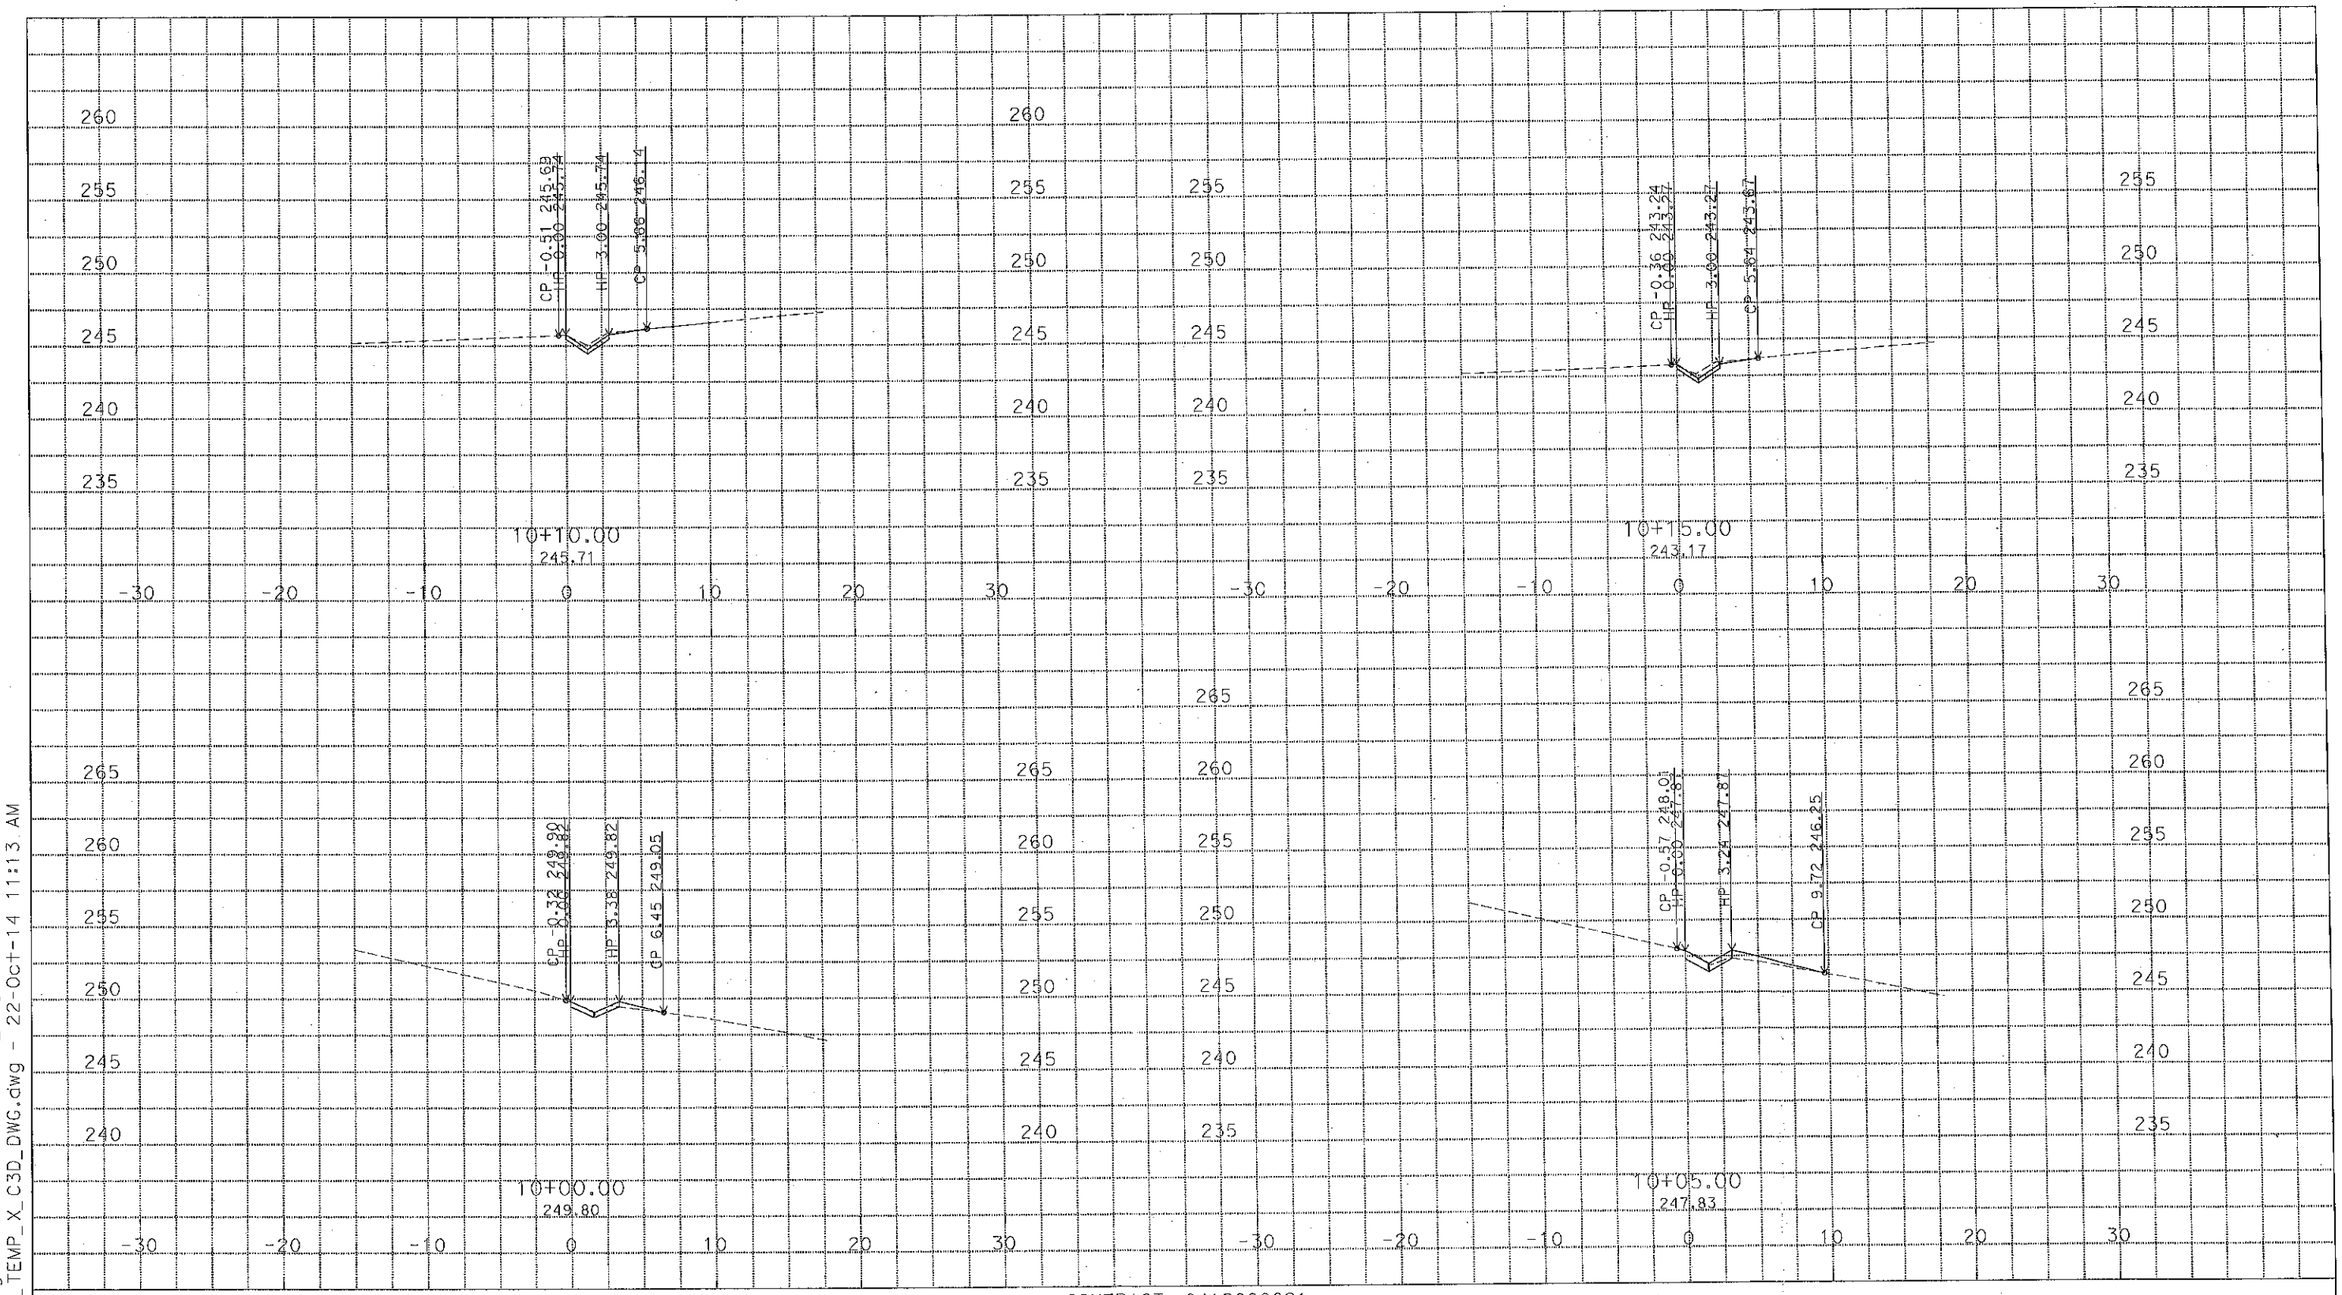

U:\Data4\4g630\DESIGN\C3D\XSec_Qtys
VDL1_XSec_TEMP_X_C3D_DWG.dwg - 22-Oct-14 11:13 AM

PLOTTED DATE: 31-OCT-2014

SCALE: 1"=5' Horiz.
1"=5' Vert.

PROJECT ID: none set

CONTRACT: 0412000621
DIST/CO/RTE/PM: 04/SM/280/R25.5
CREATED BY: s115876

VDL1
CROSS SECTIONS
1 OF 3

LOCATION 1

All Dimensions are U.S. Survey Feet

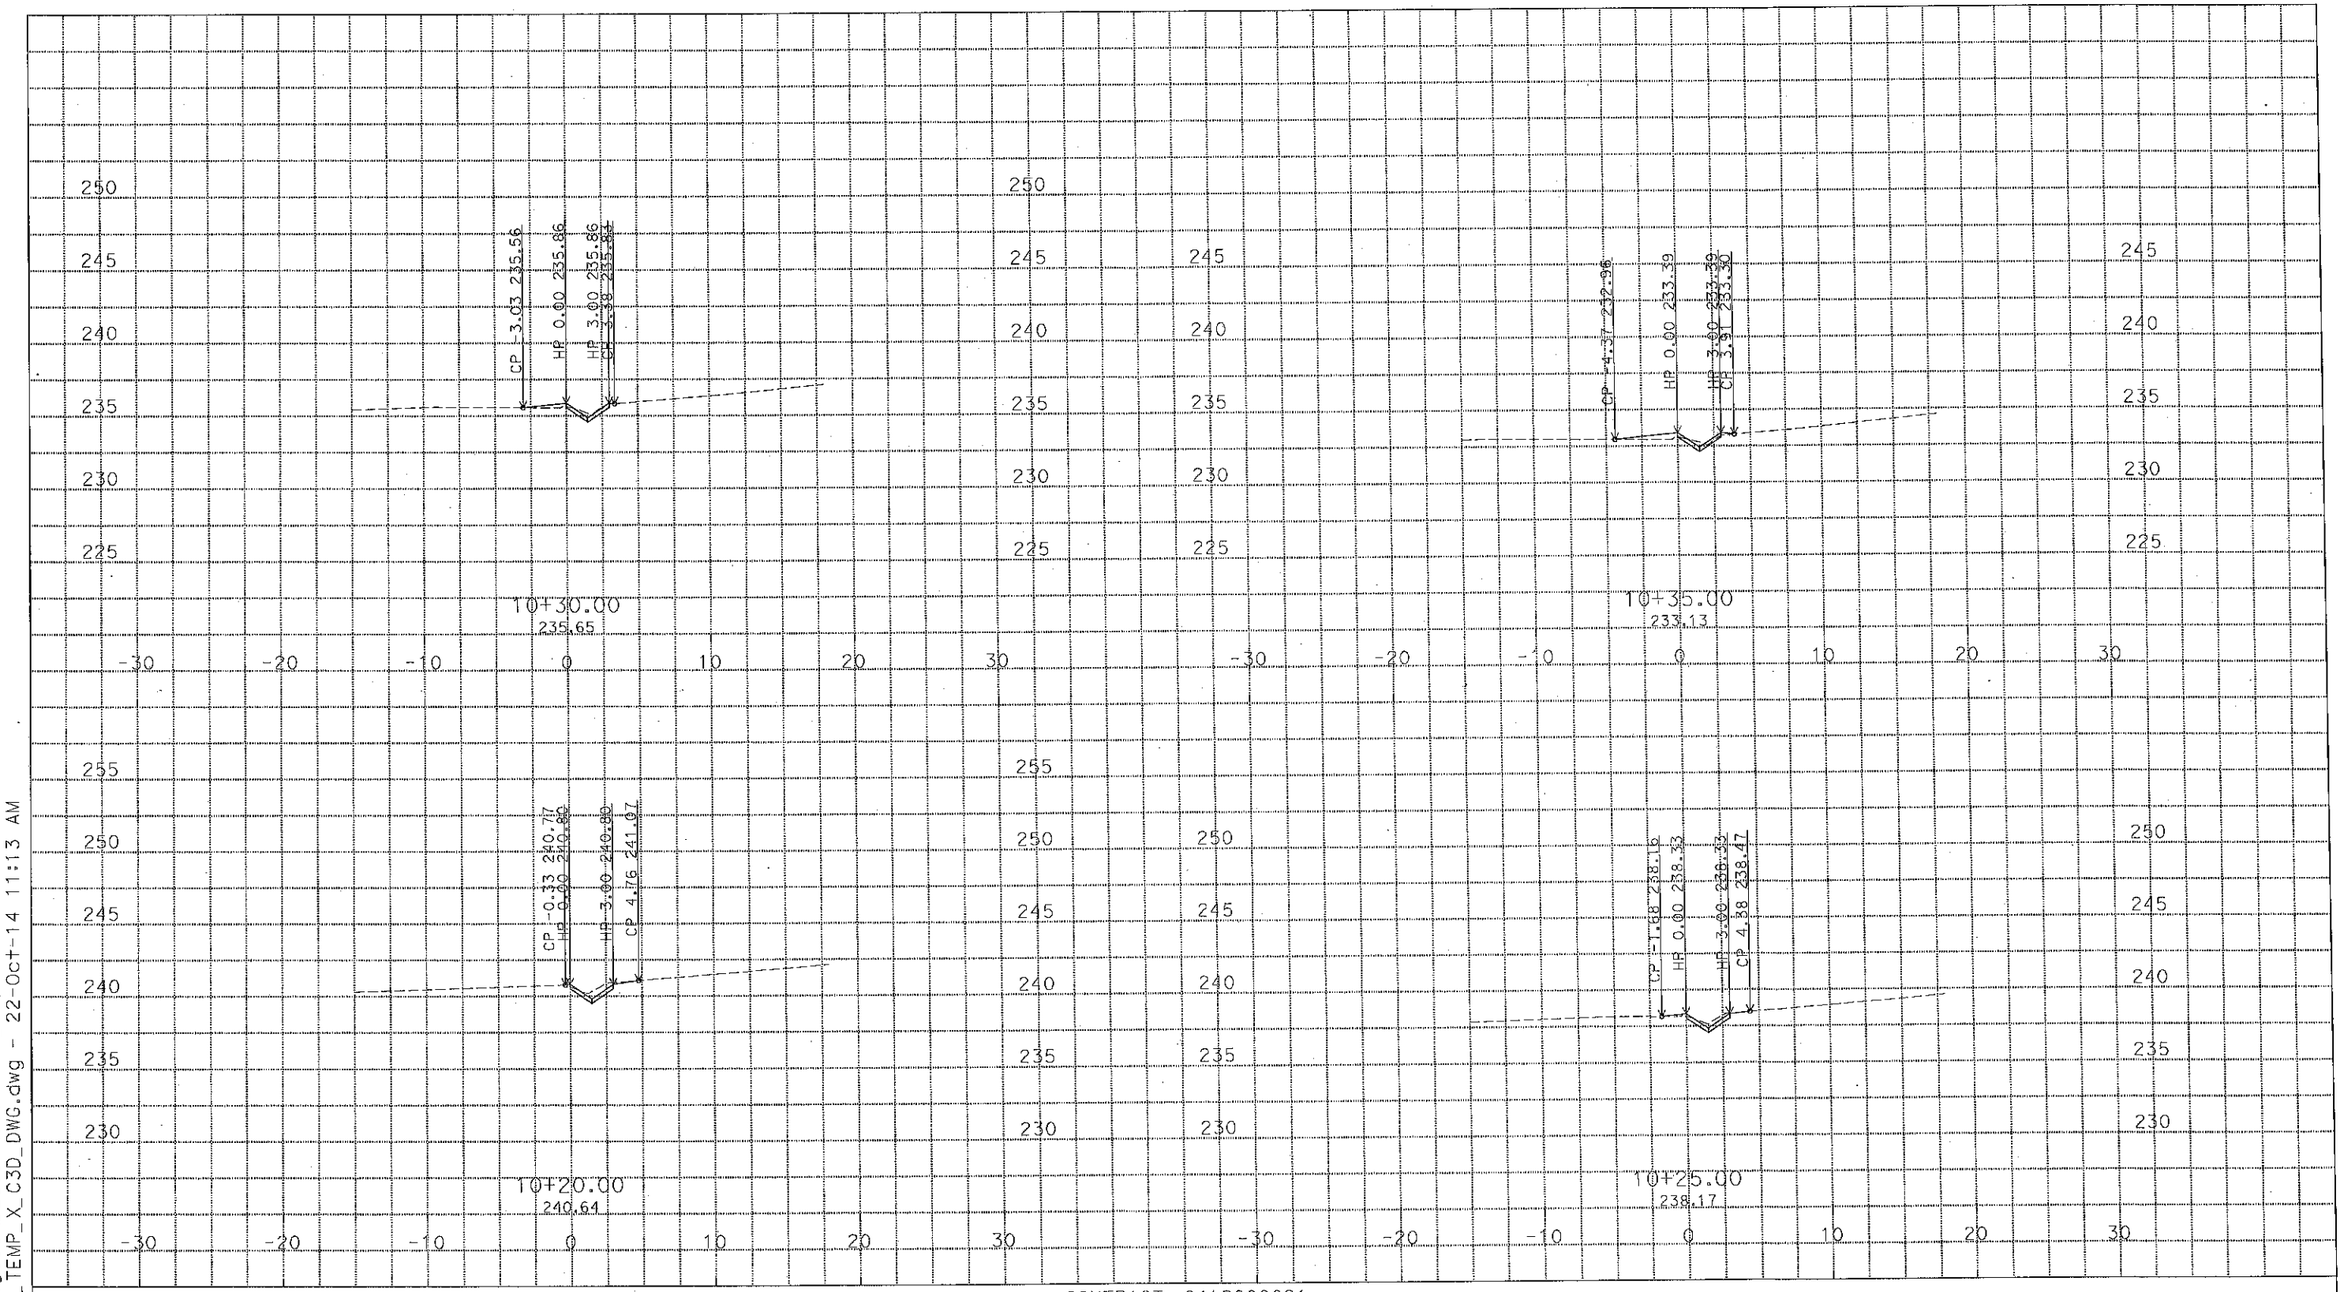

U:\Data4\4g630\DESIGN\C3D\XSec_Qtys
VDL1_XSec_TEMP_X_C3D_DWG.dwg - 22-Oct-14 11:13 AM

PLOTTED DATE: 31-OCT-2014
SCALE: 1"=5' Horiz.
1"=5' Vert.
PROJECT ID: none set

CONTRACT: 0412000621
DIST/CO/RTE/PM: 04/SM/280/R25.5
CREATED BY: s115876

VDL1
CROSS SECTIONS
2 OF 3

All Dimensions are U.S. Survey Feet

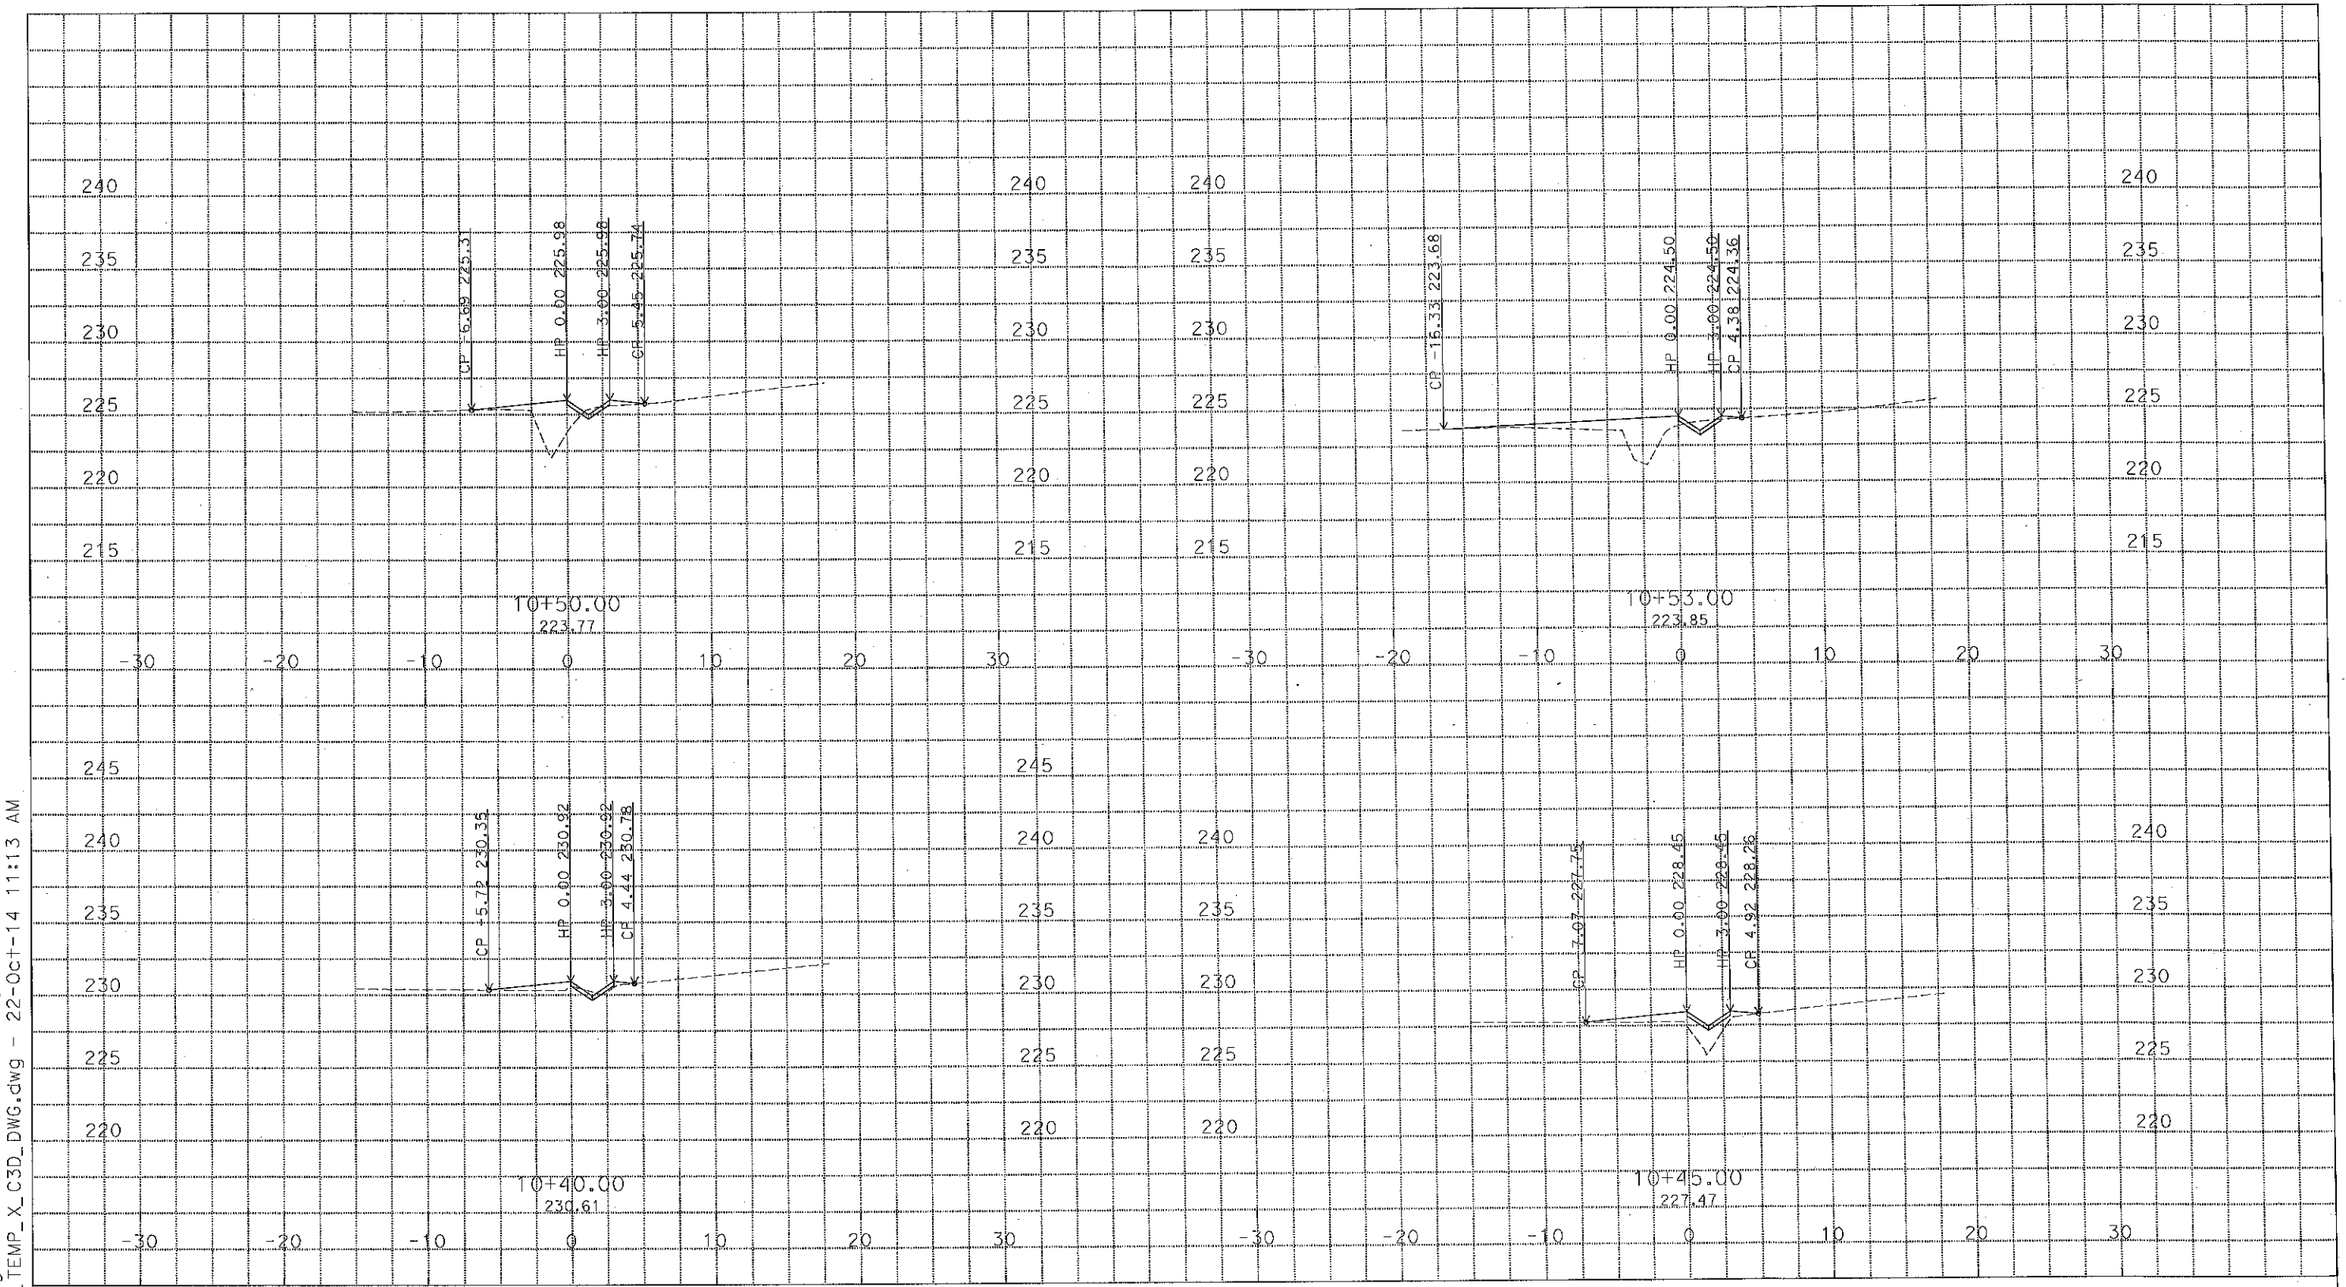

U:\Data4\4g630\DESIGN\C3D\XSec_Qtys
VDL1_XSec_TEMP_X_C3D_DWG.dwg - 22-Oct-14 11:13 AM

PLOTTED DATE: 31-OCT-2014

SCALE: 1"=5' Horiz.
1"=5' Vert.

PROJECT ID: none set

CONTRACT: 0412000621
DIST/CO/RTE./PM: 04/SM/280/R25.5
CREATED BY: s115876

VDL1
CROSS SECTIONS
3 OF 3

All Dimensions are U.S. Survey Feet

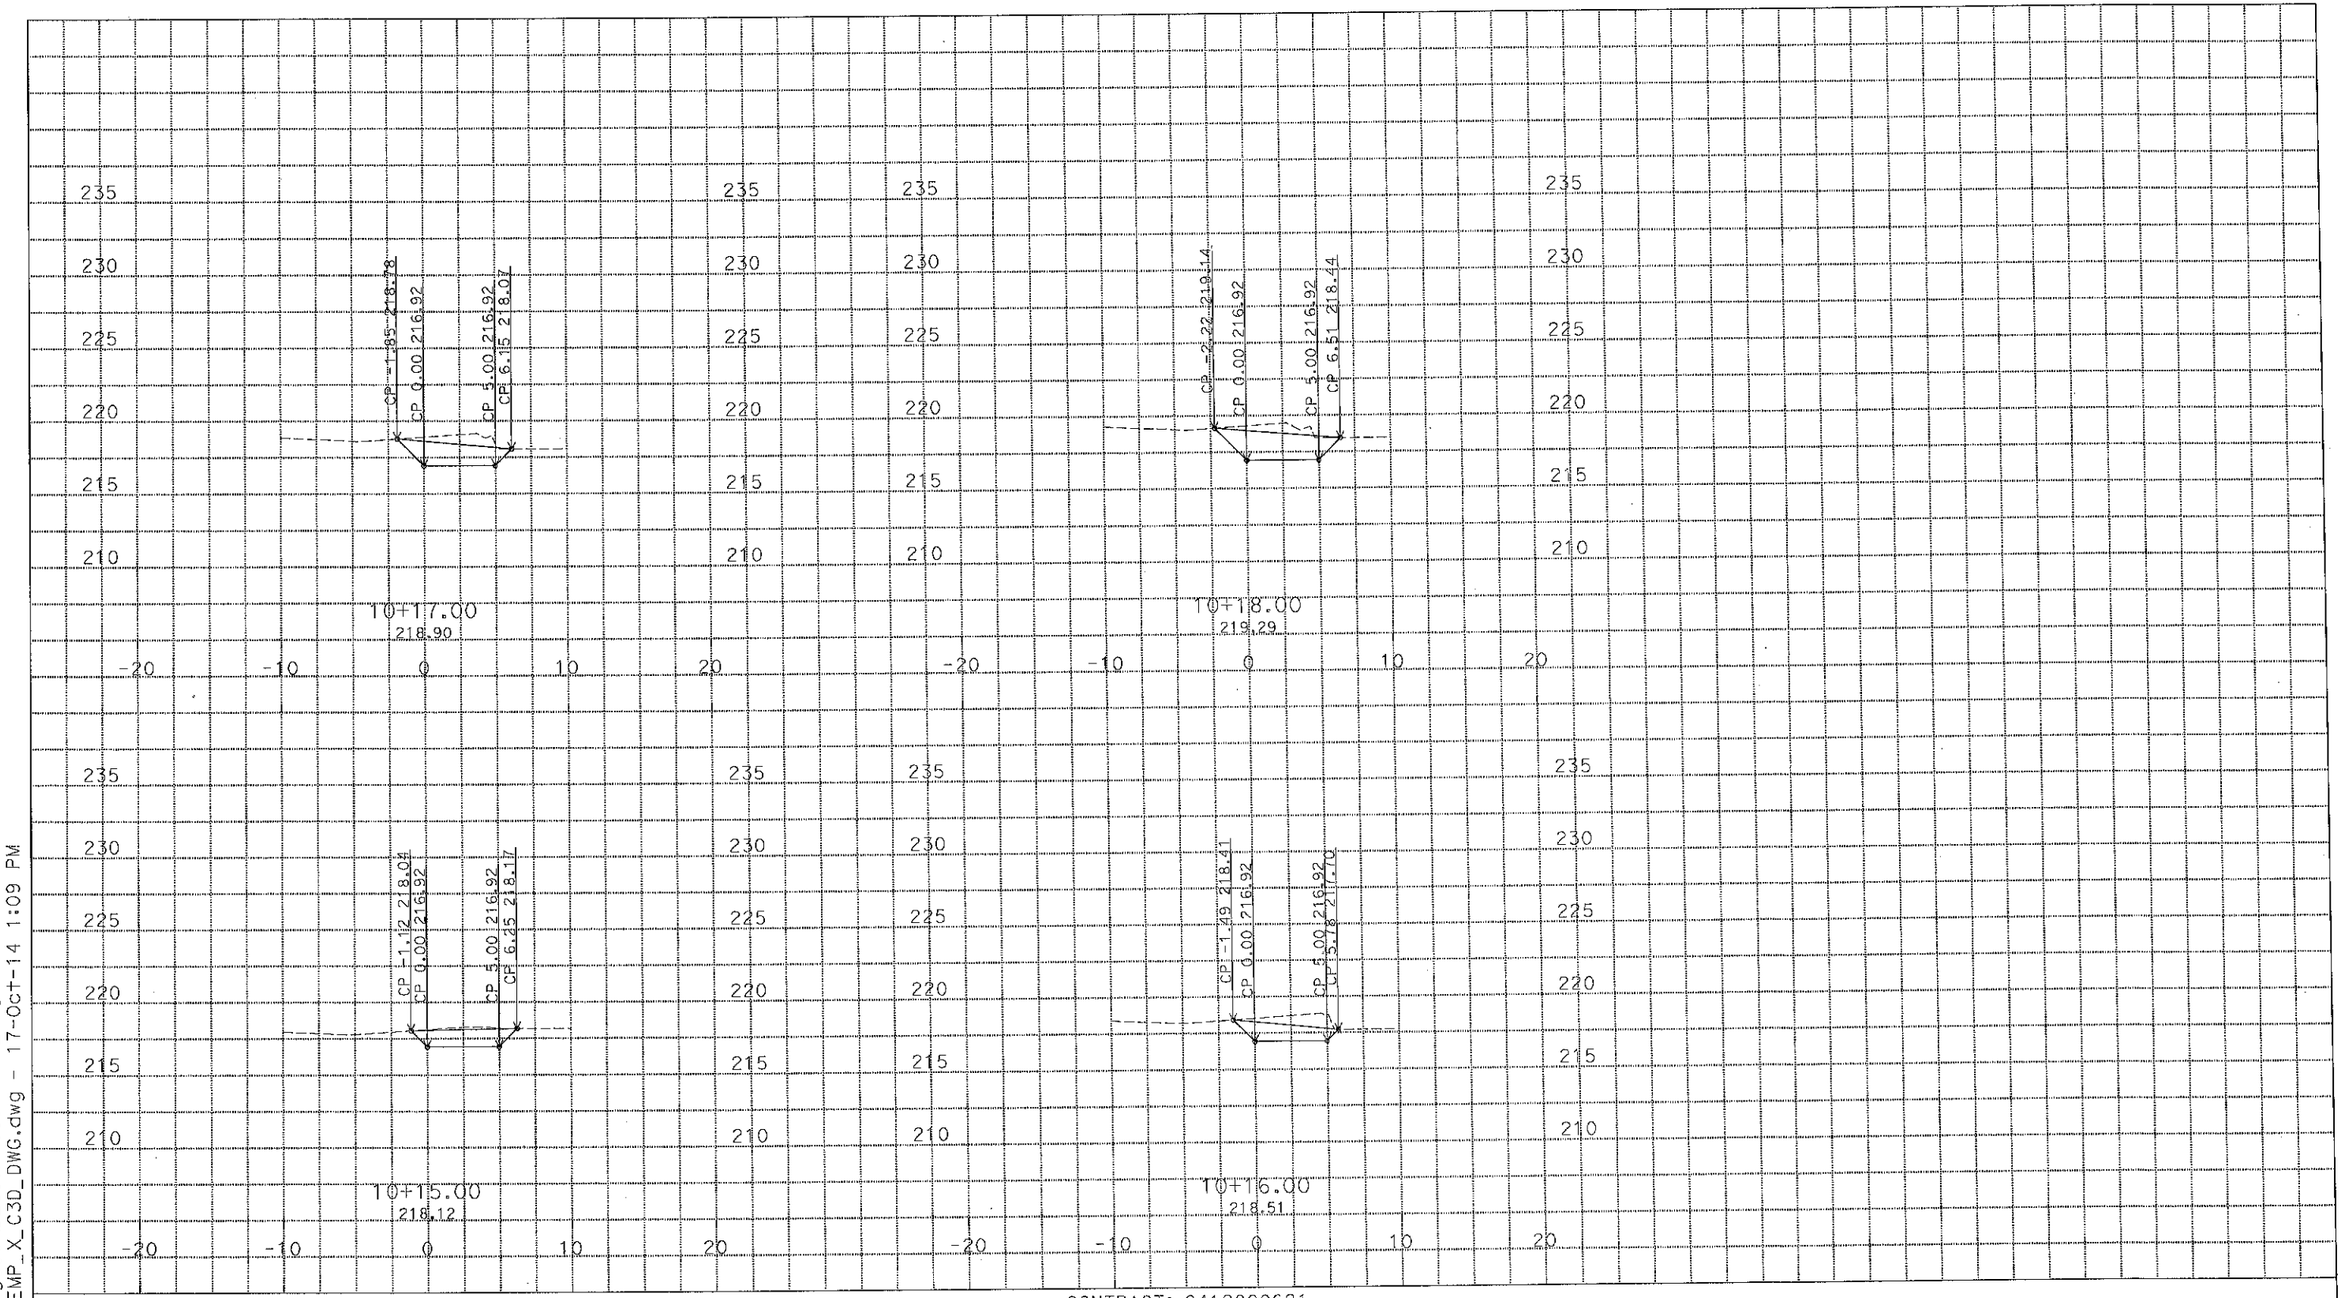

PLOTTED DATE: 15-JAN-2015

SCALE: 1"=5' Horiz.
1"=5' Vert.

PROJECT ID: none set

CONTRACT: 0412000621

DIST/CO/RTE/PM: 04/SM/280/R25.5

CREATED BY: s115876

L1
CROSS SECTIONS
1 OF 5

LOCATION 1

U:\Data4\4g630\DESIGN\C3D\XSec_Qtys
L1_Xsec_TEMP_X_C3D_DWG.dwg - 17-Oct-14 1:09 PM

All Dimensions are U.S. Survey Feet

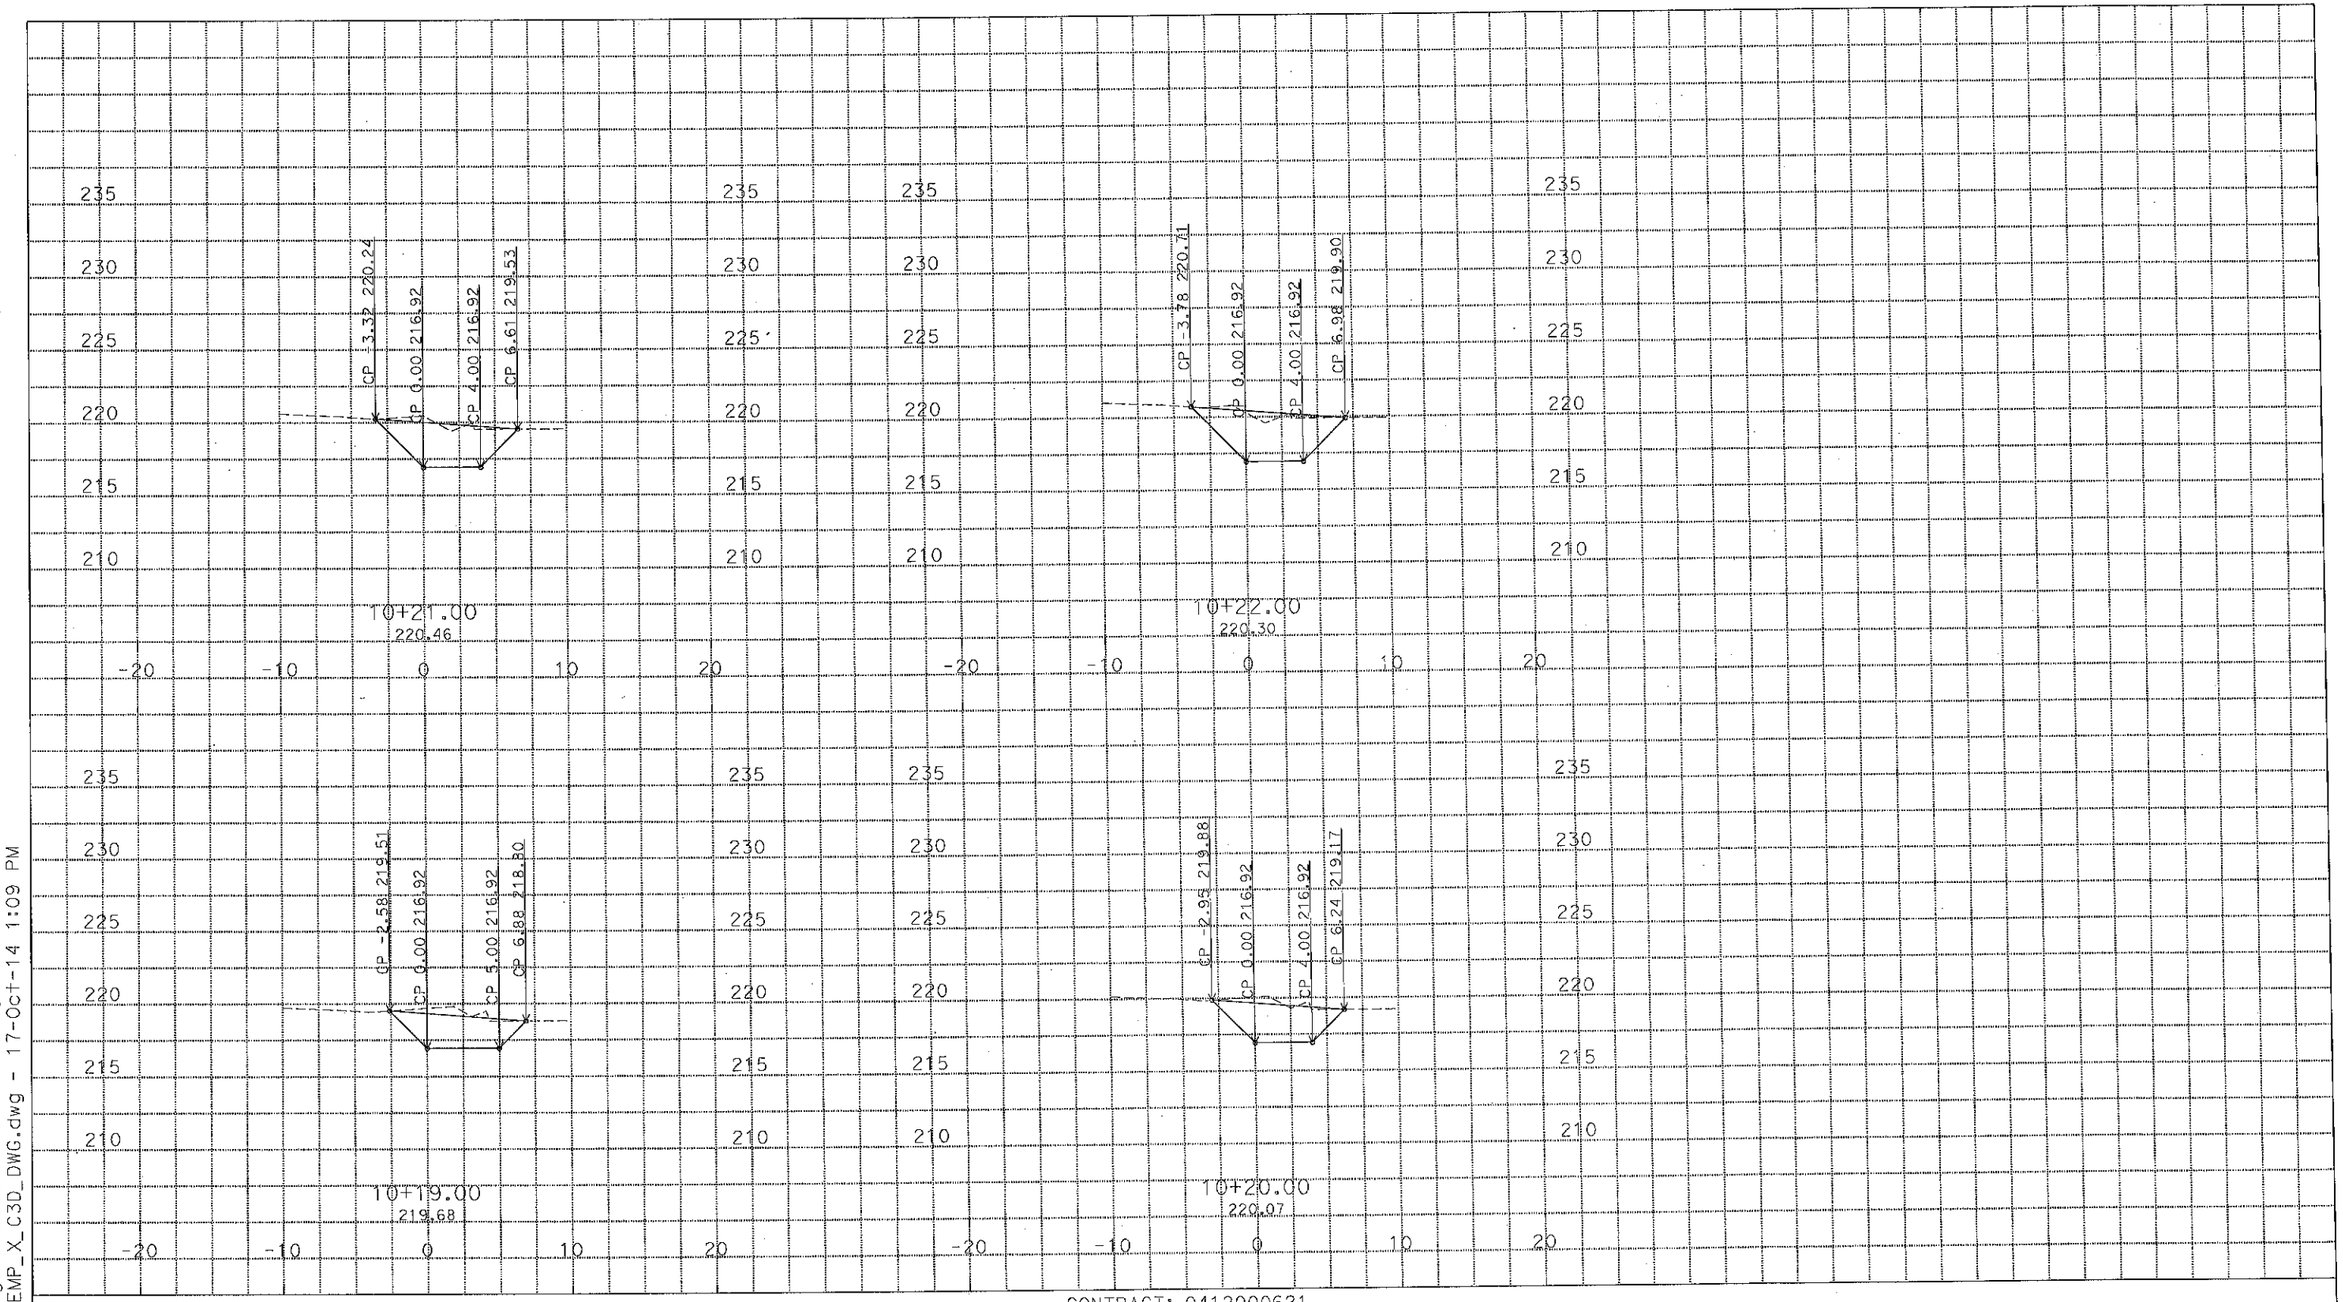

U:\Data1\4g630\DESIGN\C3D\XSec_Qtys
L1_Xsec_TEMP_X_C3D_DWG.dwg - 17-Oct-14 1:09 PM

PLOTTED DATE: 15-JAN-2015

SCALE: 1"=5' Horiz.
1"=5' Vert.

PROJECT ID: none set

CONTRACT: 0412000621
DIST/CO/RTE/PM: 04/SM/280/R25.5
CREATED BY: s115876

L1
CROSS SECTIONS
2 OF 5

All Dimensions are U.S. Survey Feet

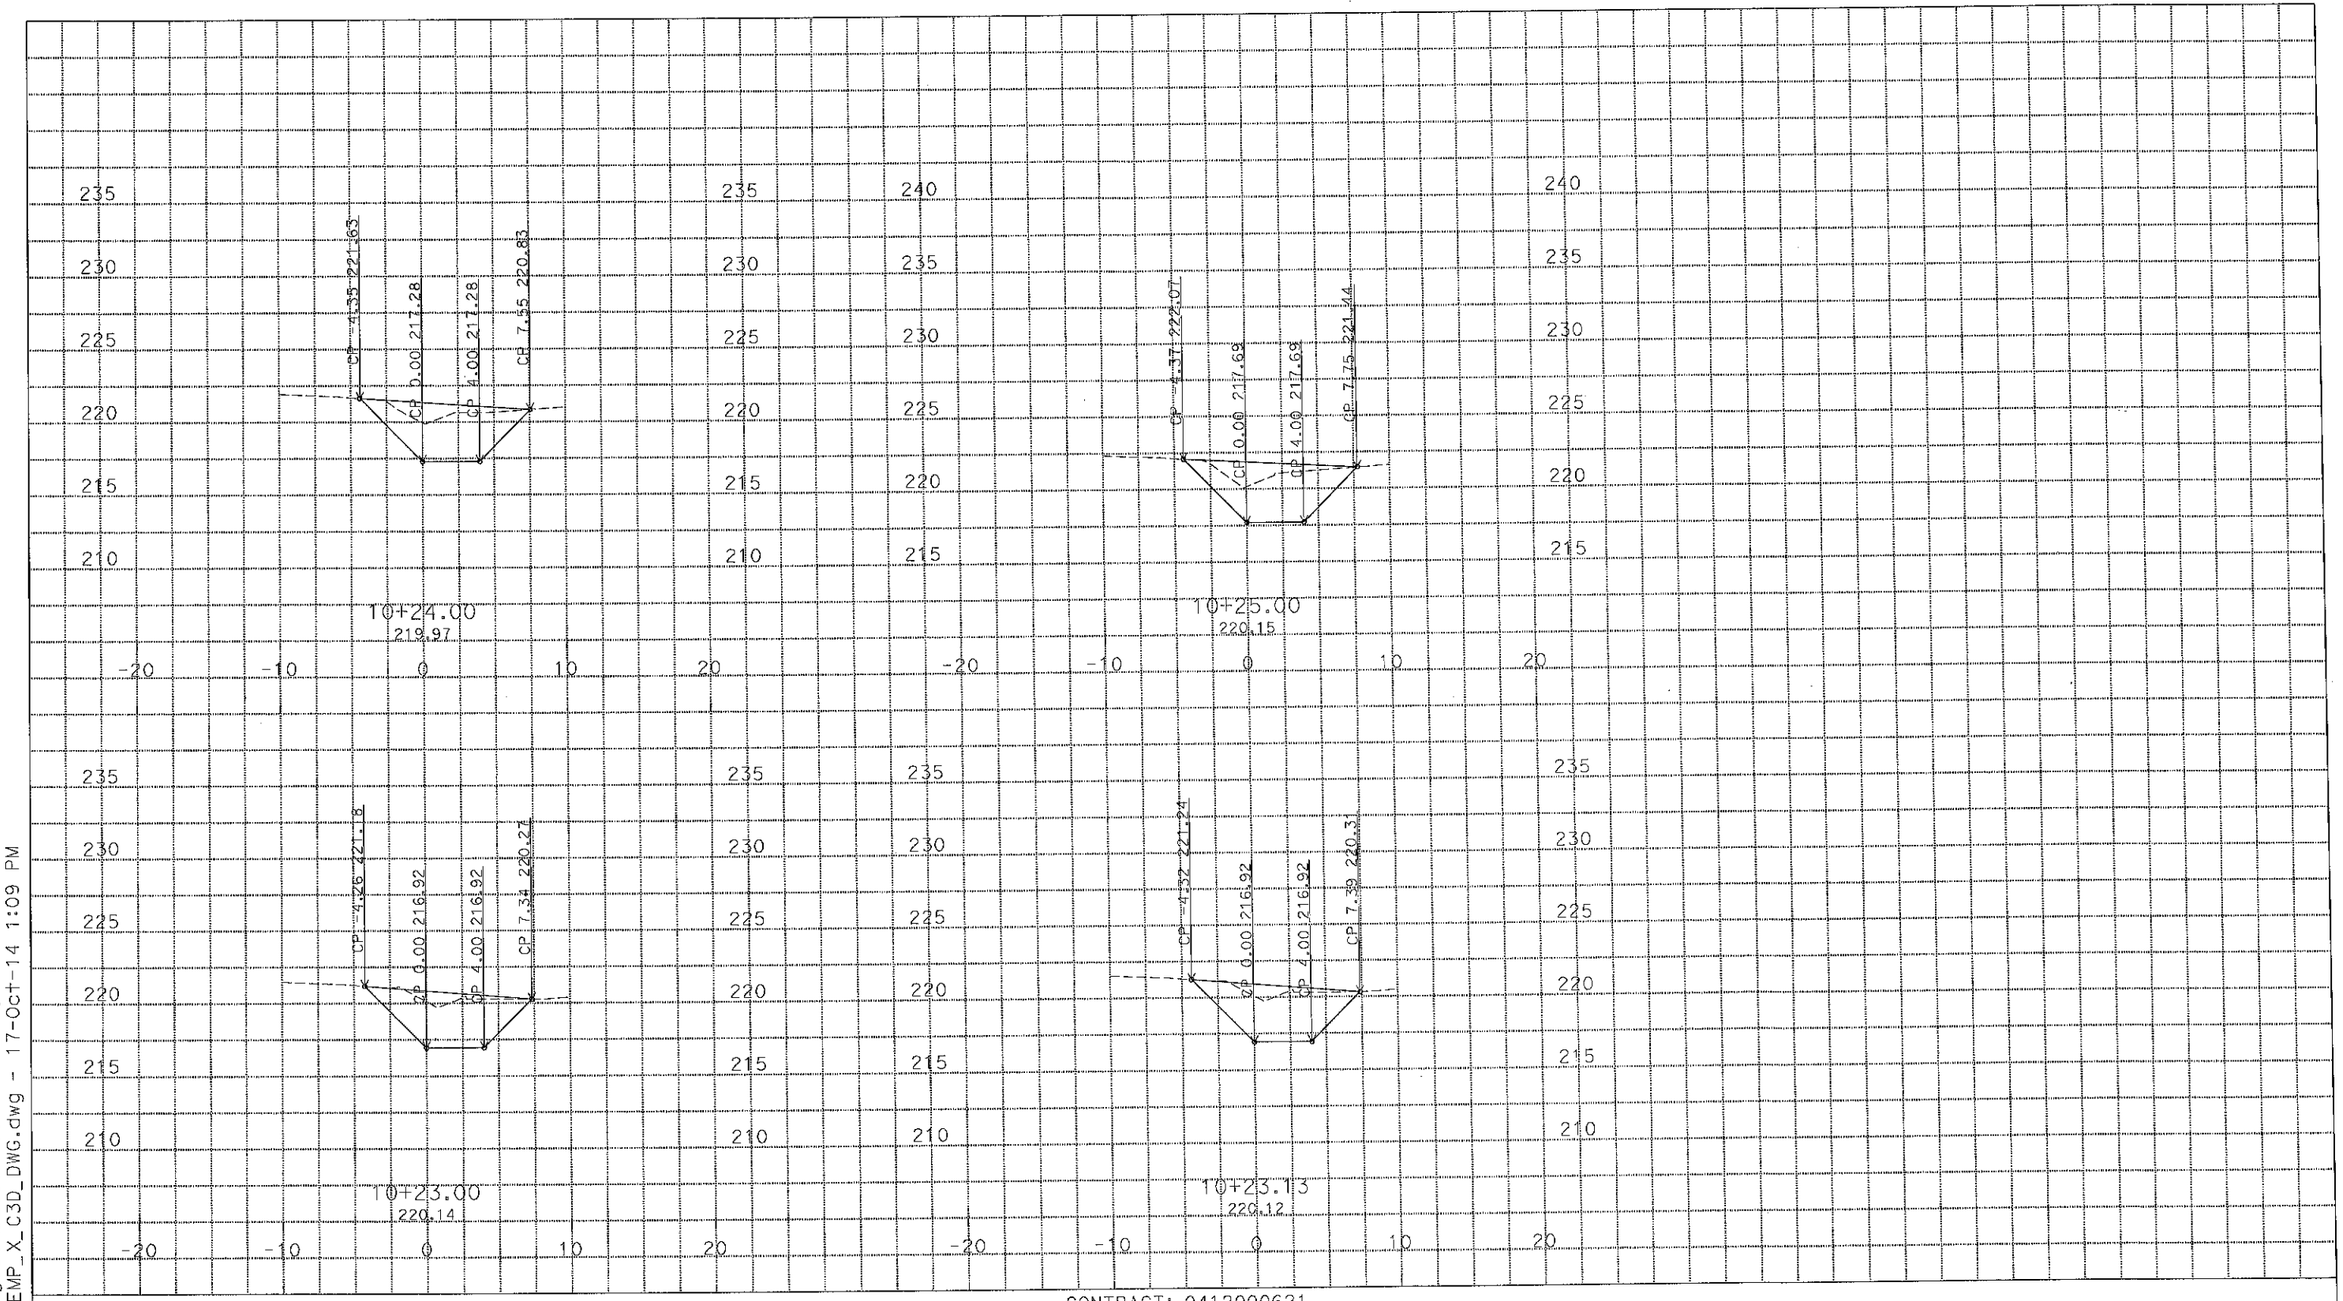

U:\Data4\4g630\DESIGN\C3D\XSec_Qtys
L1_Xsec_TEMP_X_C3D_DWG.dwg - 17-Oct-14 1:09 PM

PLOTTED DATE: 15-JAN-2015

SCALE: 1"=5' Horiz.
1"=5' Vert.

PROJECT ID: none set

CONTRACT: 0412000621
DIST/CO/RTE/PM: 04/SM/280/R25.5
CREATED BY: s115876

L1
CROSS SECTIONS
3 OF 5

All Dimensions are U.S. Survey Feet

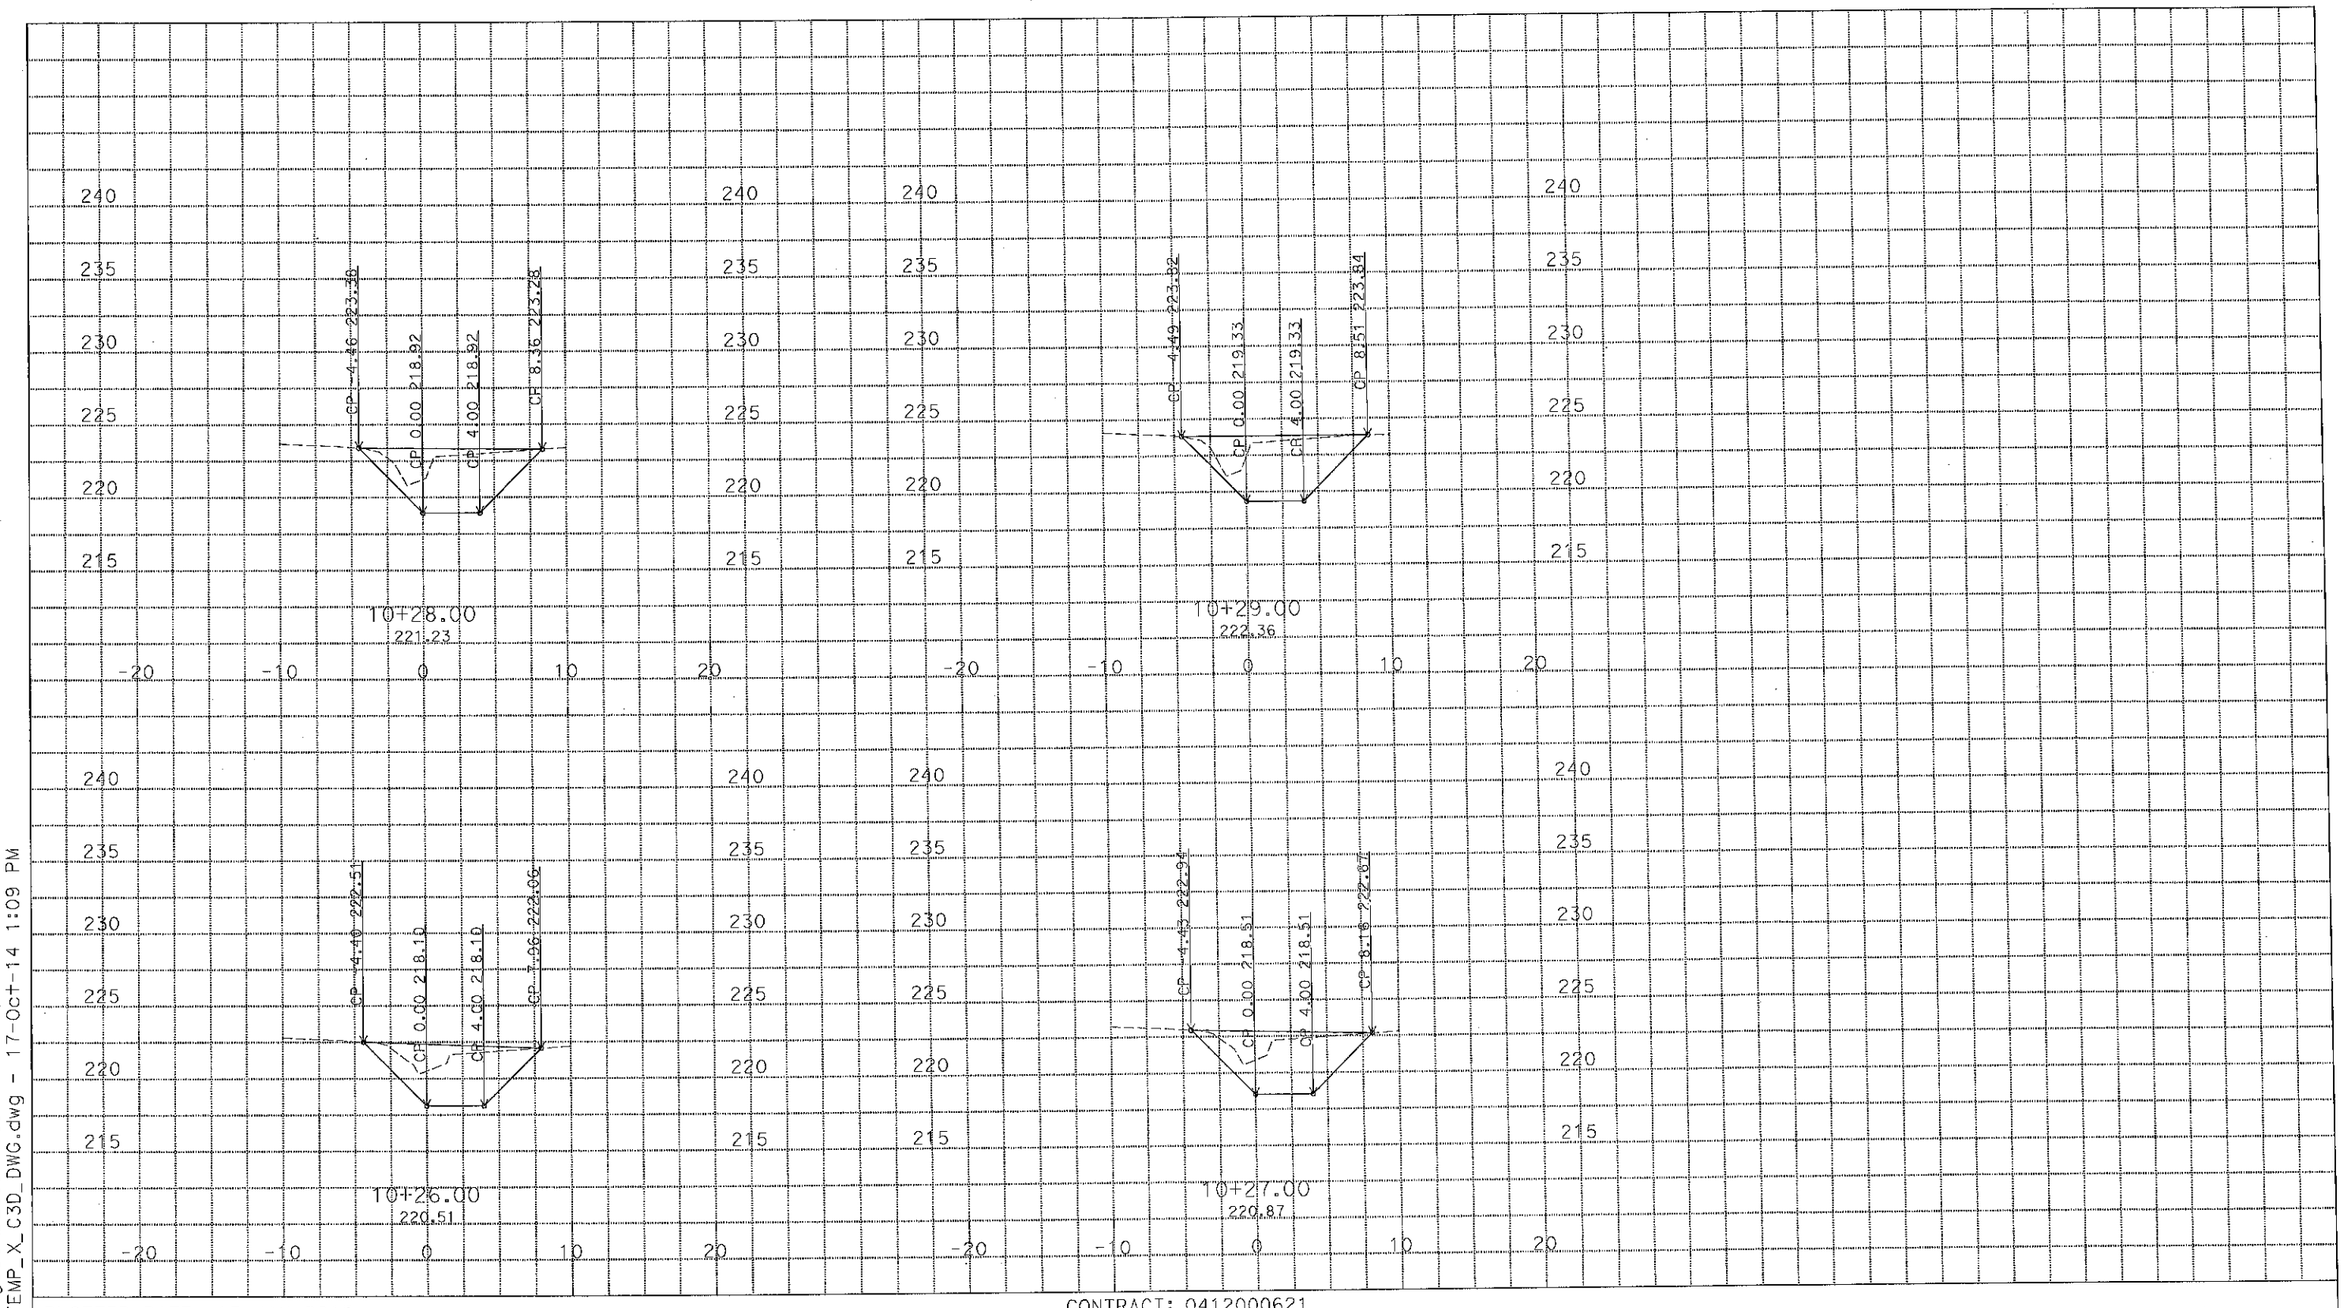

U:\Data4\4g630\DESIGN\C3D\XSec_Qtys
L1_Xsec_TEMP_X_C3D_DWG.dwg - 17-Oct-14 1:09 PM

PLOTTED DATE: 15-JAN-2015

SCALE: 1"=5' Horiz.
1"=5' Vert.

PROJECT ID: none set

CONTRACT: 0412000621
DIST/CO/RTE/PM: 04/SM/280/R25.5
CREATED BY: s115876

L1
CROSS SECTIONS
4 OF 5

All Dimensions are U.S. Survey Feet

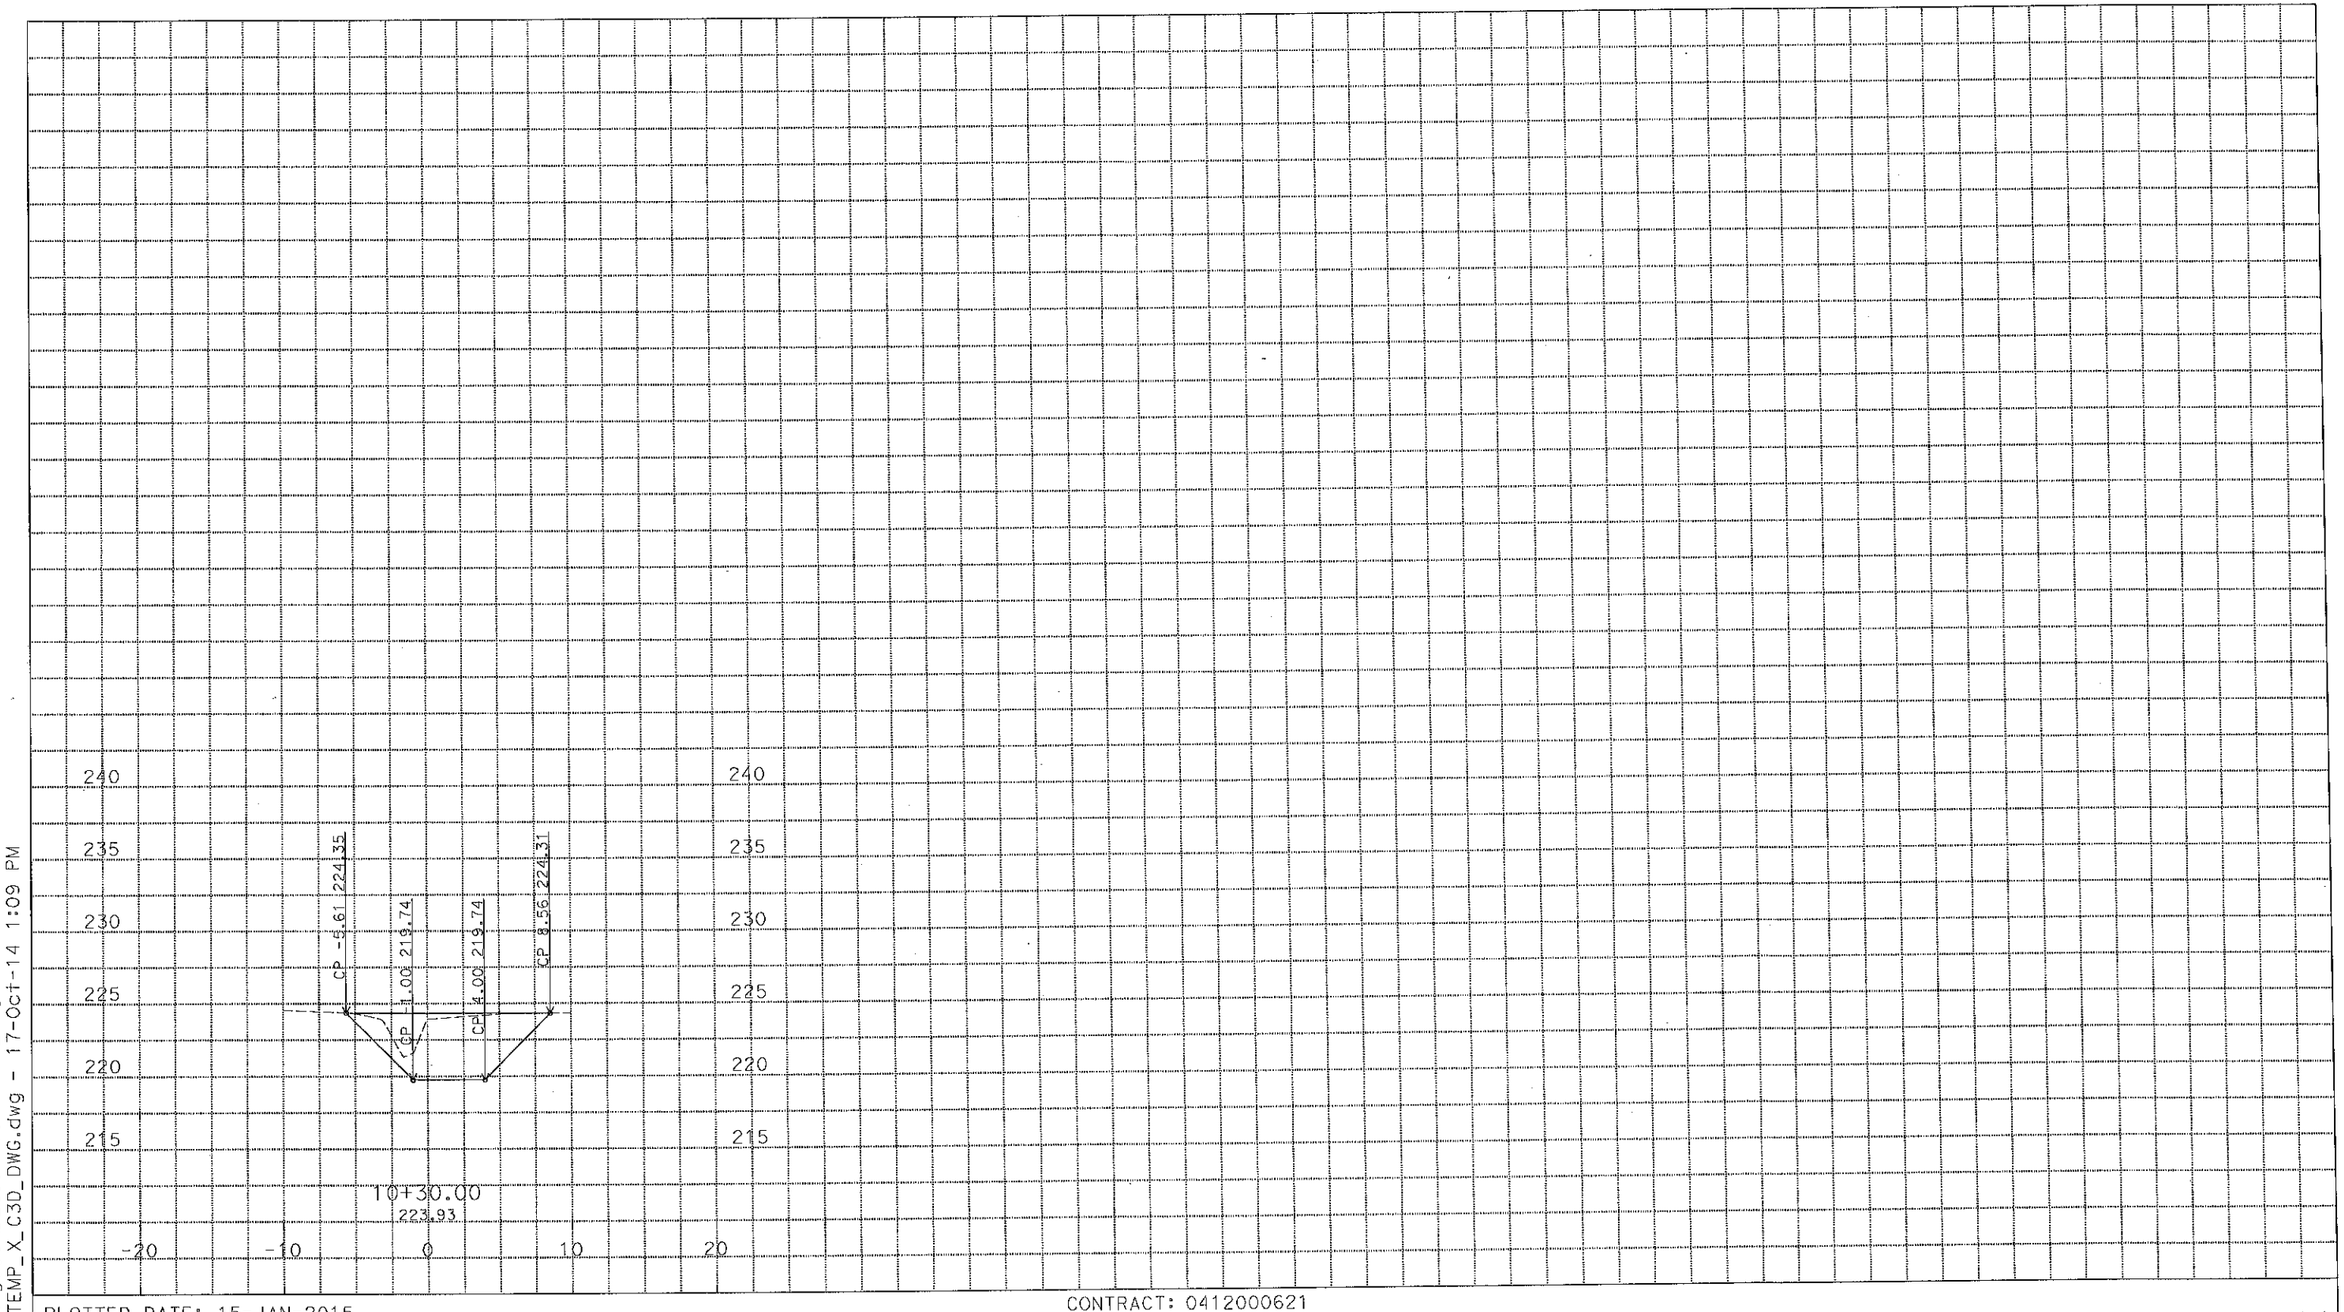

U:\Data4\4g630\DESIGN\C3D\XSec_Qtys
L1_Xsec_TEMP_X_C3D_DWG.dwg - 17-Oct-14 1:09 PM

PLOTTED DATE: 15-JAN-2015

SCALE: 1"=5' Horiz.
1"=5' Vert.

PROJECT ID: none set

CONTRACT: 0412000621
DIST/CO/RTE/PM: 04/SM/280/R25.5
CREATED BY: s115876

L1
CROSS SECTIONS
5 OF 5

All Dimensions are U.S. Survey Feet

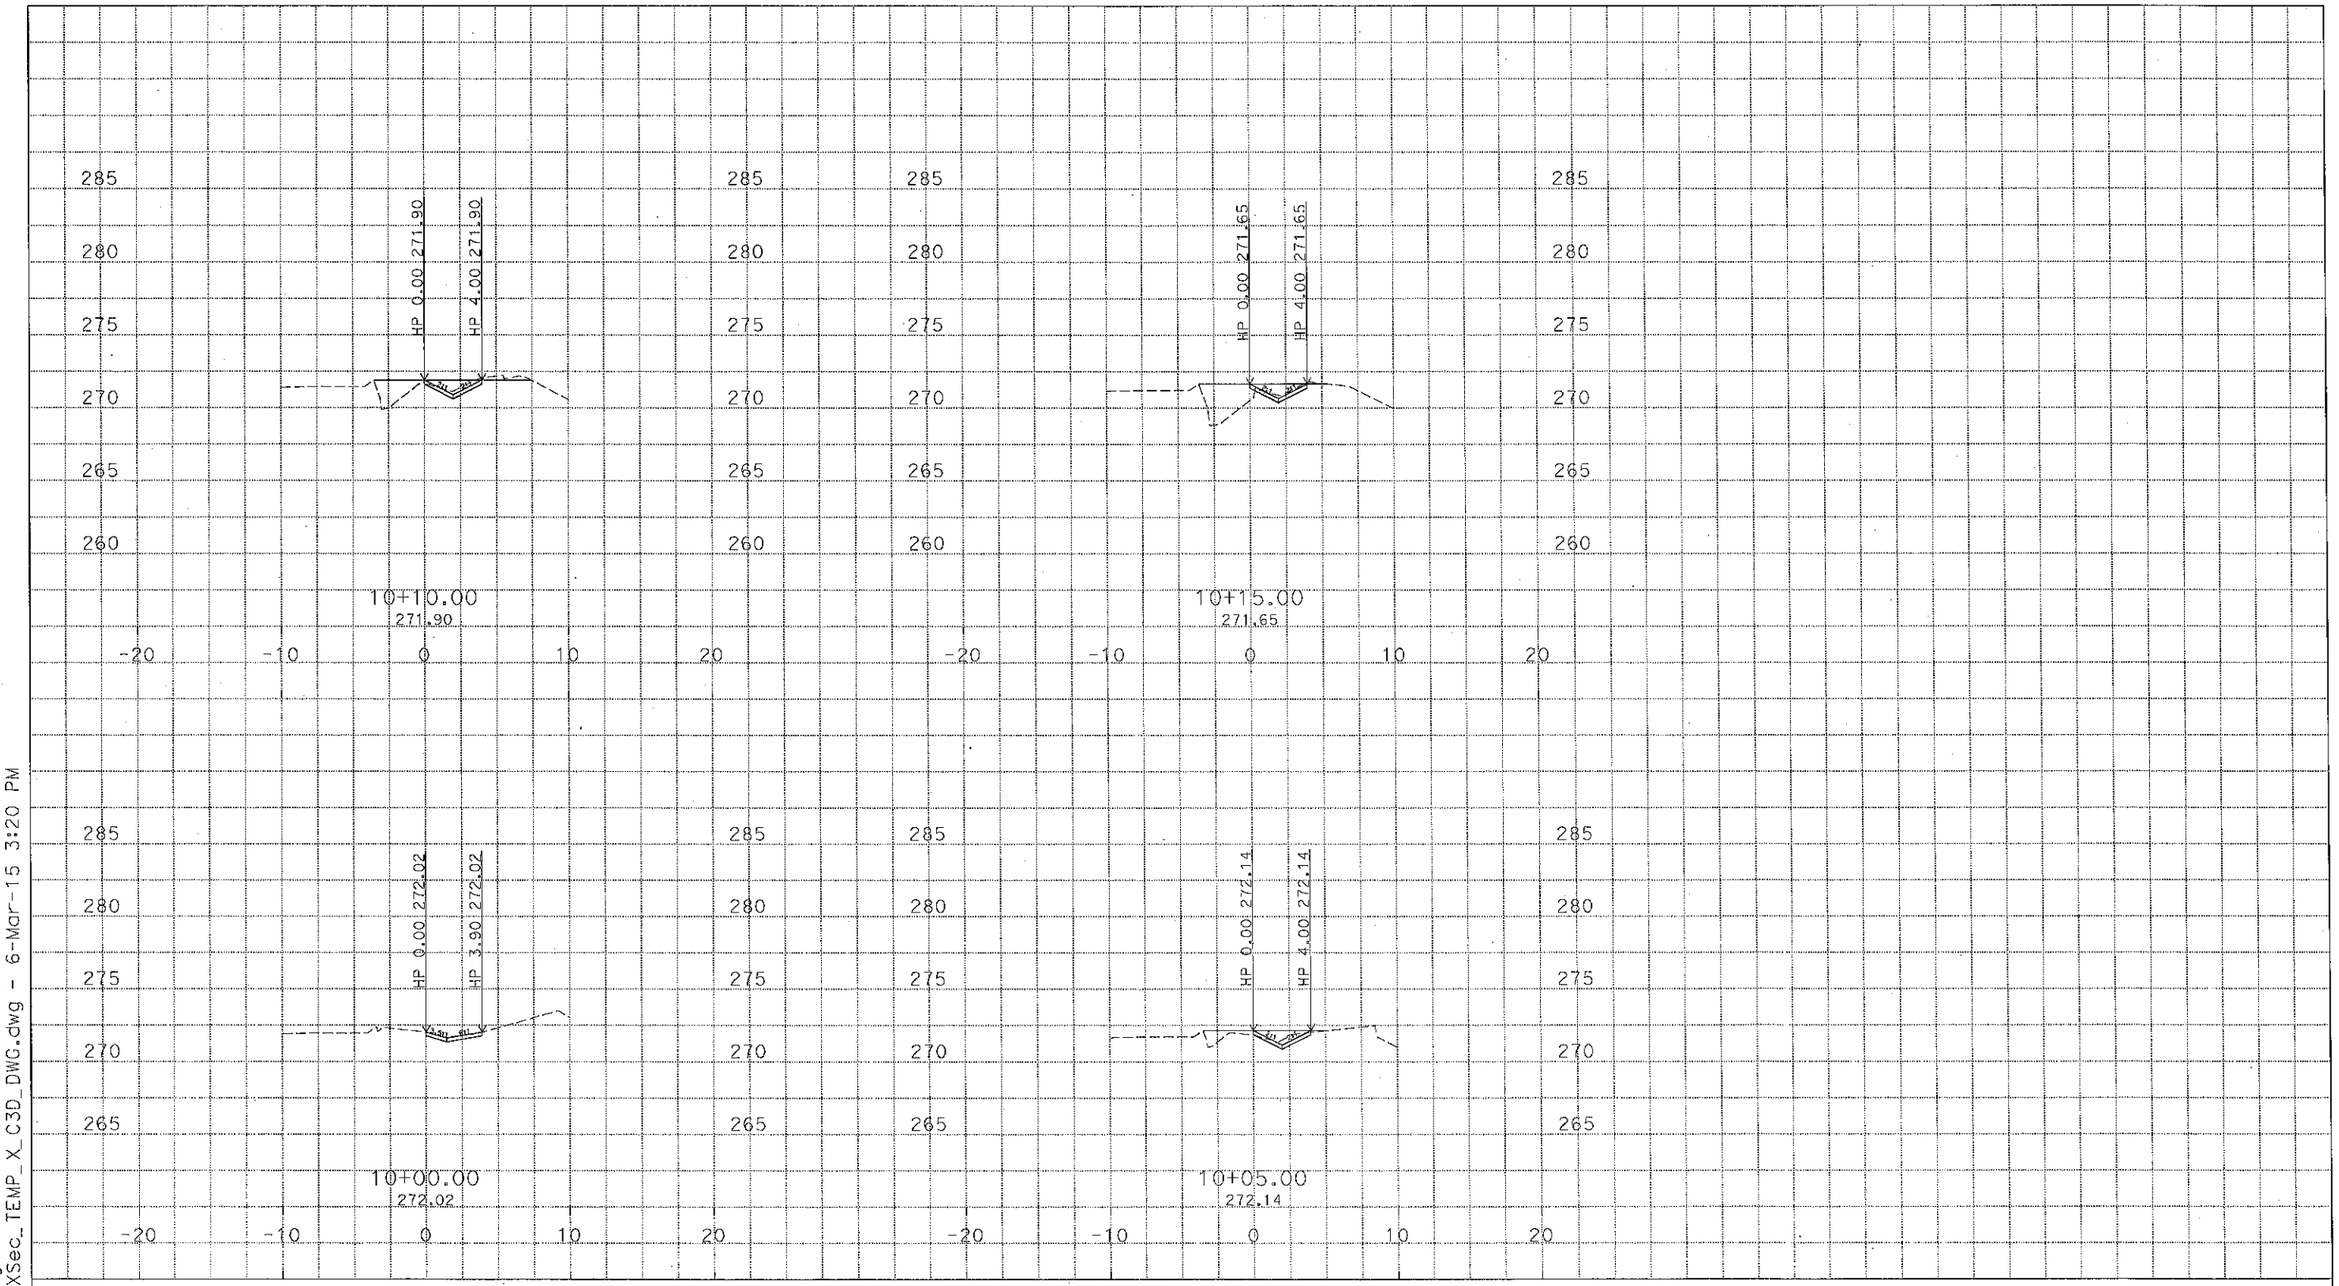

U:\Data4\4g630\DESIGN\C3D\XSec_Qtys
NEW_VDL2_XSec_TEMP_X_C3D_DWG.dwg - 6-Mar-15 3:20 PM

PLOTTED DATE: 19-MAR-2015

SCALE: 1"=5' Horiz.
1"=5' Vert.

PROJECT ID: none set

CONTRACT: 04-4G6301
DIST/CO/RTE/PM: 04/SM/280/R25.5
CREATED BY: s115876

VDL2
CROSS SECTIONS
1 OF 6

LOCATION 2

All Dimensions are U.S. Survey Feet

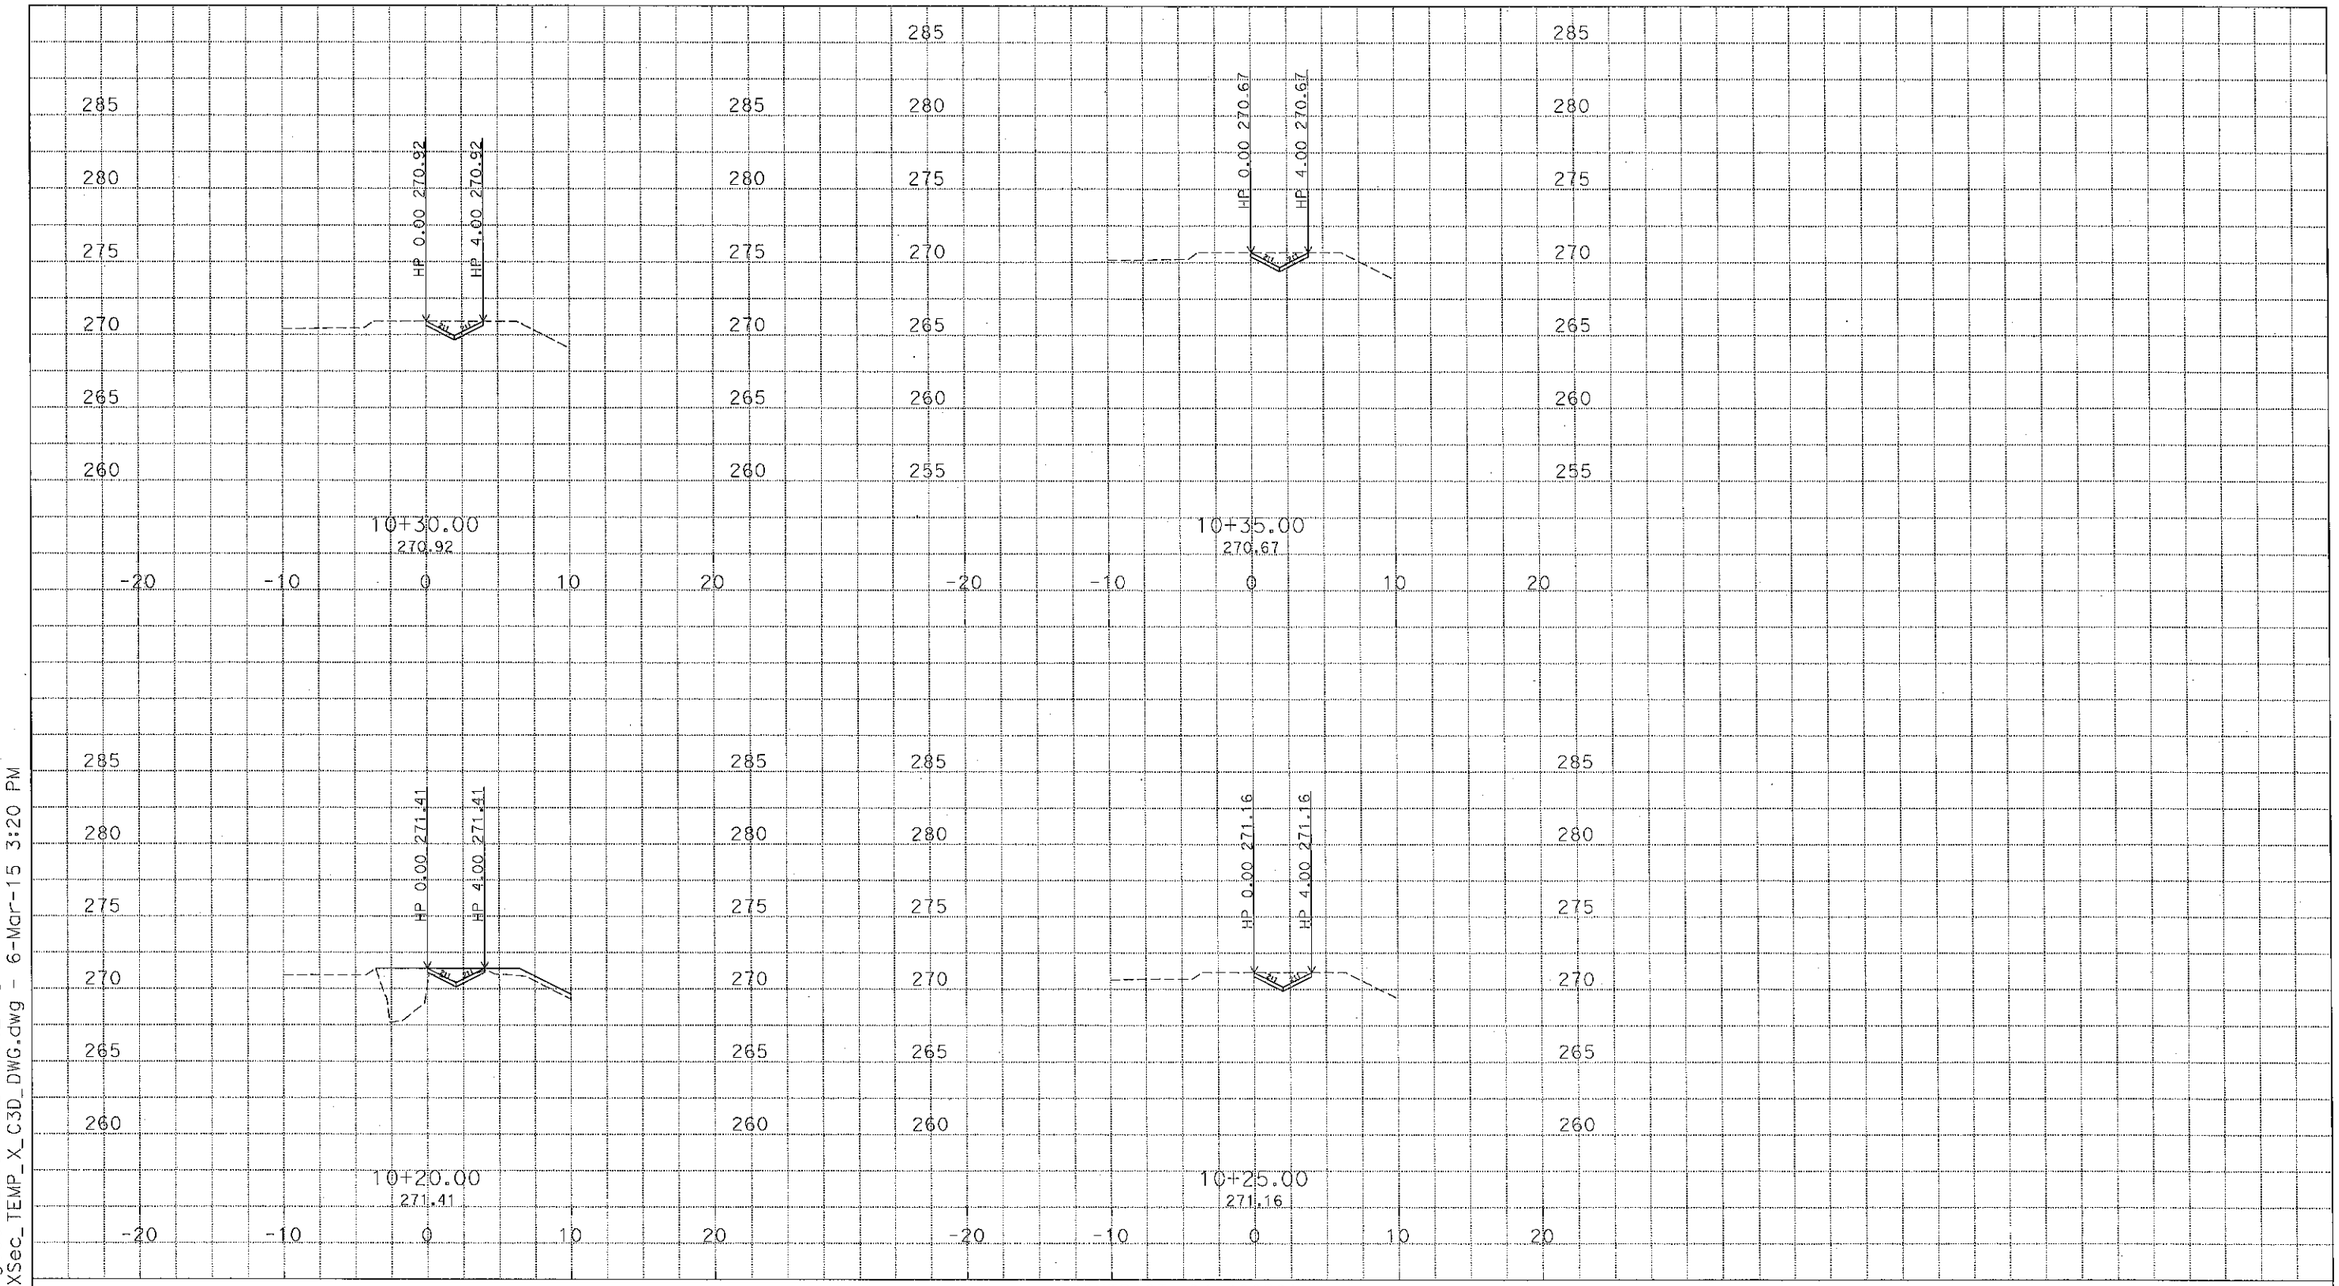

U:\Data4\4g630\DESIGN\C3D\XSec_Qtys
NEW_VDL2_XSec_TEMP_X_C3D_DWG.dwg - 6-Mar-15 3:20 PM

PLOTTED DATE: 19-MAR-2015

SCALE: 1"=5' Horiz.
1"=5' Vert.

PROJECT ID: none set

CONTRACT: 04-4G6301
DIST/CO/RTE/PM: 04/SM/280/R25.5
CREATED BY: s115876

VDL2
CROSS SECTIONS
2 OF 6

All Dimensions are U.S. Survey Feet

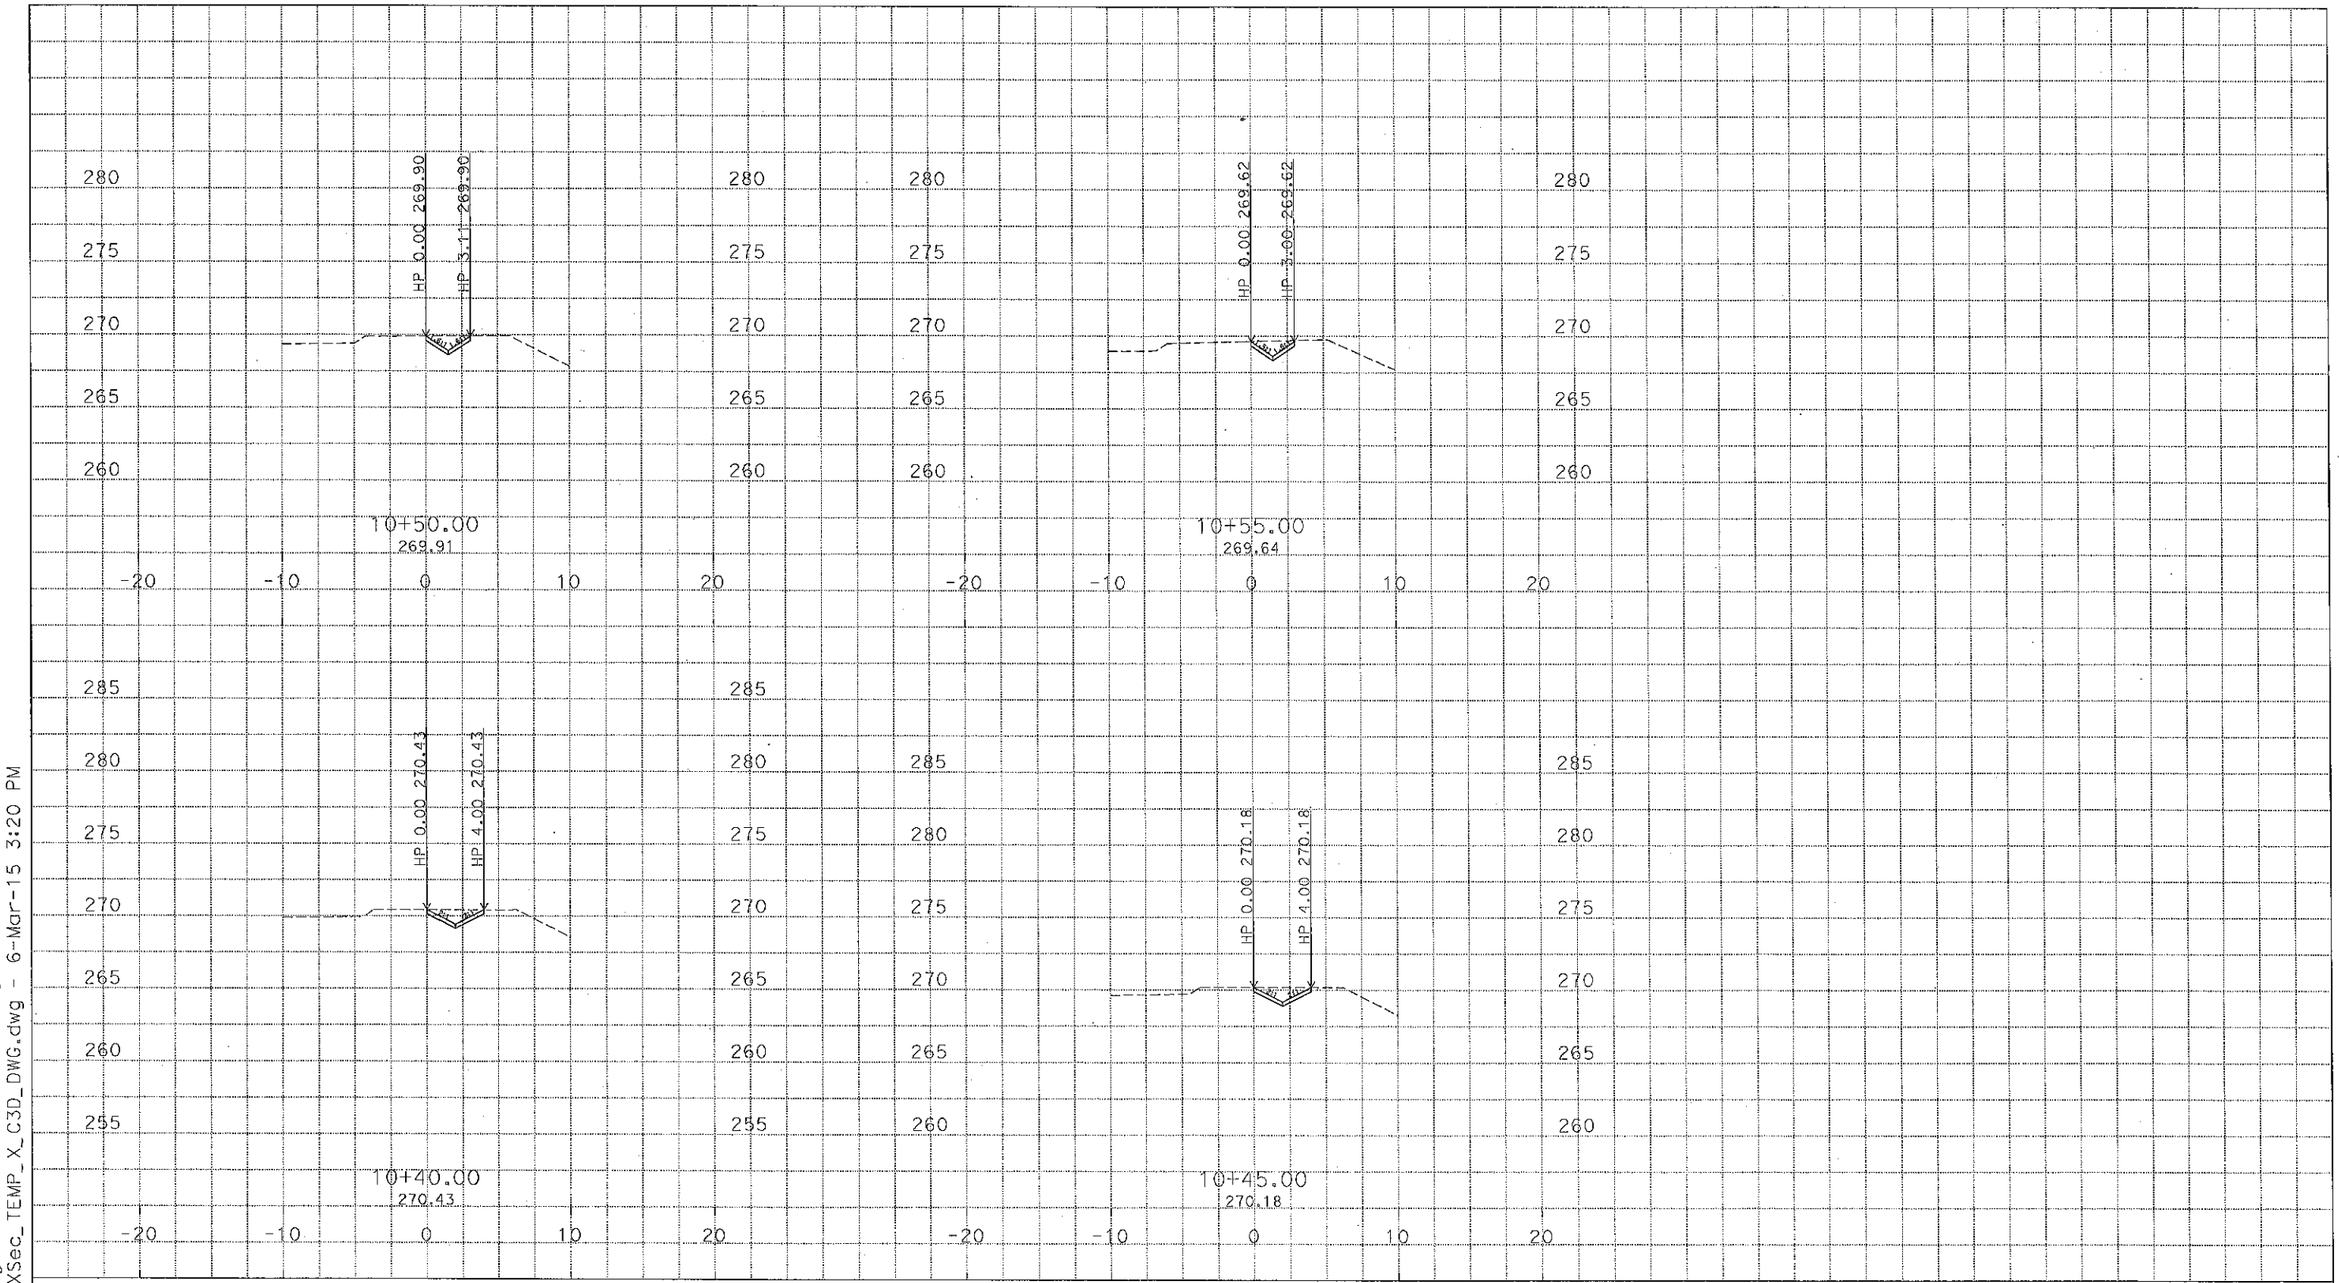

U:\Data4\4g630\DESIGN\C3D\XSec_Qtys
NEW_VDL2_XSec_TEMP_X_C3D_DWG.dwg - 6-Mar-15 3:20 PM

PLOTTED DATE: 19-MAR-2015

SCALE: 1"=5' Horiz.
1"=5' Vert.

PROJECT ID: none set

CONTRACT: 04-4G6301
DIST/CO/RTE/PM: 04/SM/280/R25.5
CREATED BY: s115876

VDL2
CROSS SECTIONS
3 OF 6

All Dimensions are U.S. Survey Feet

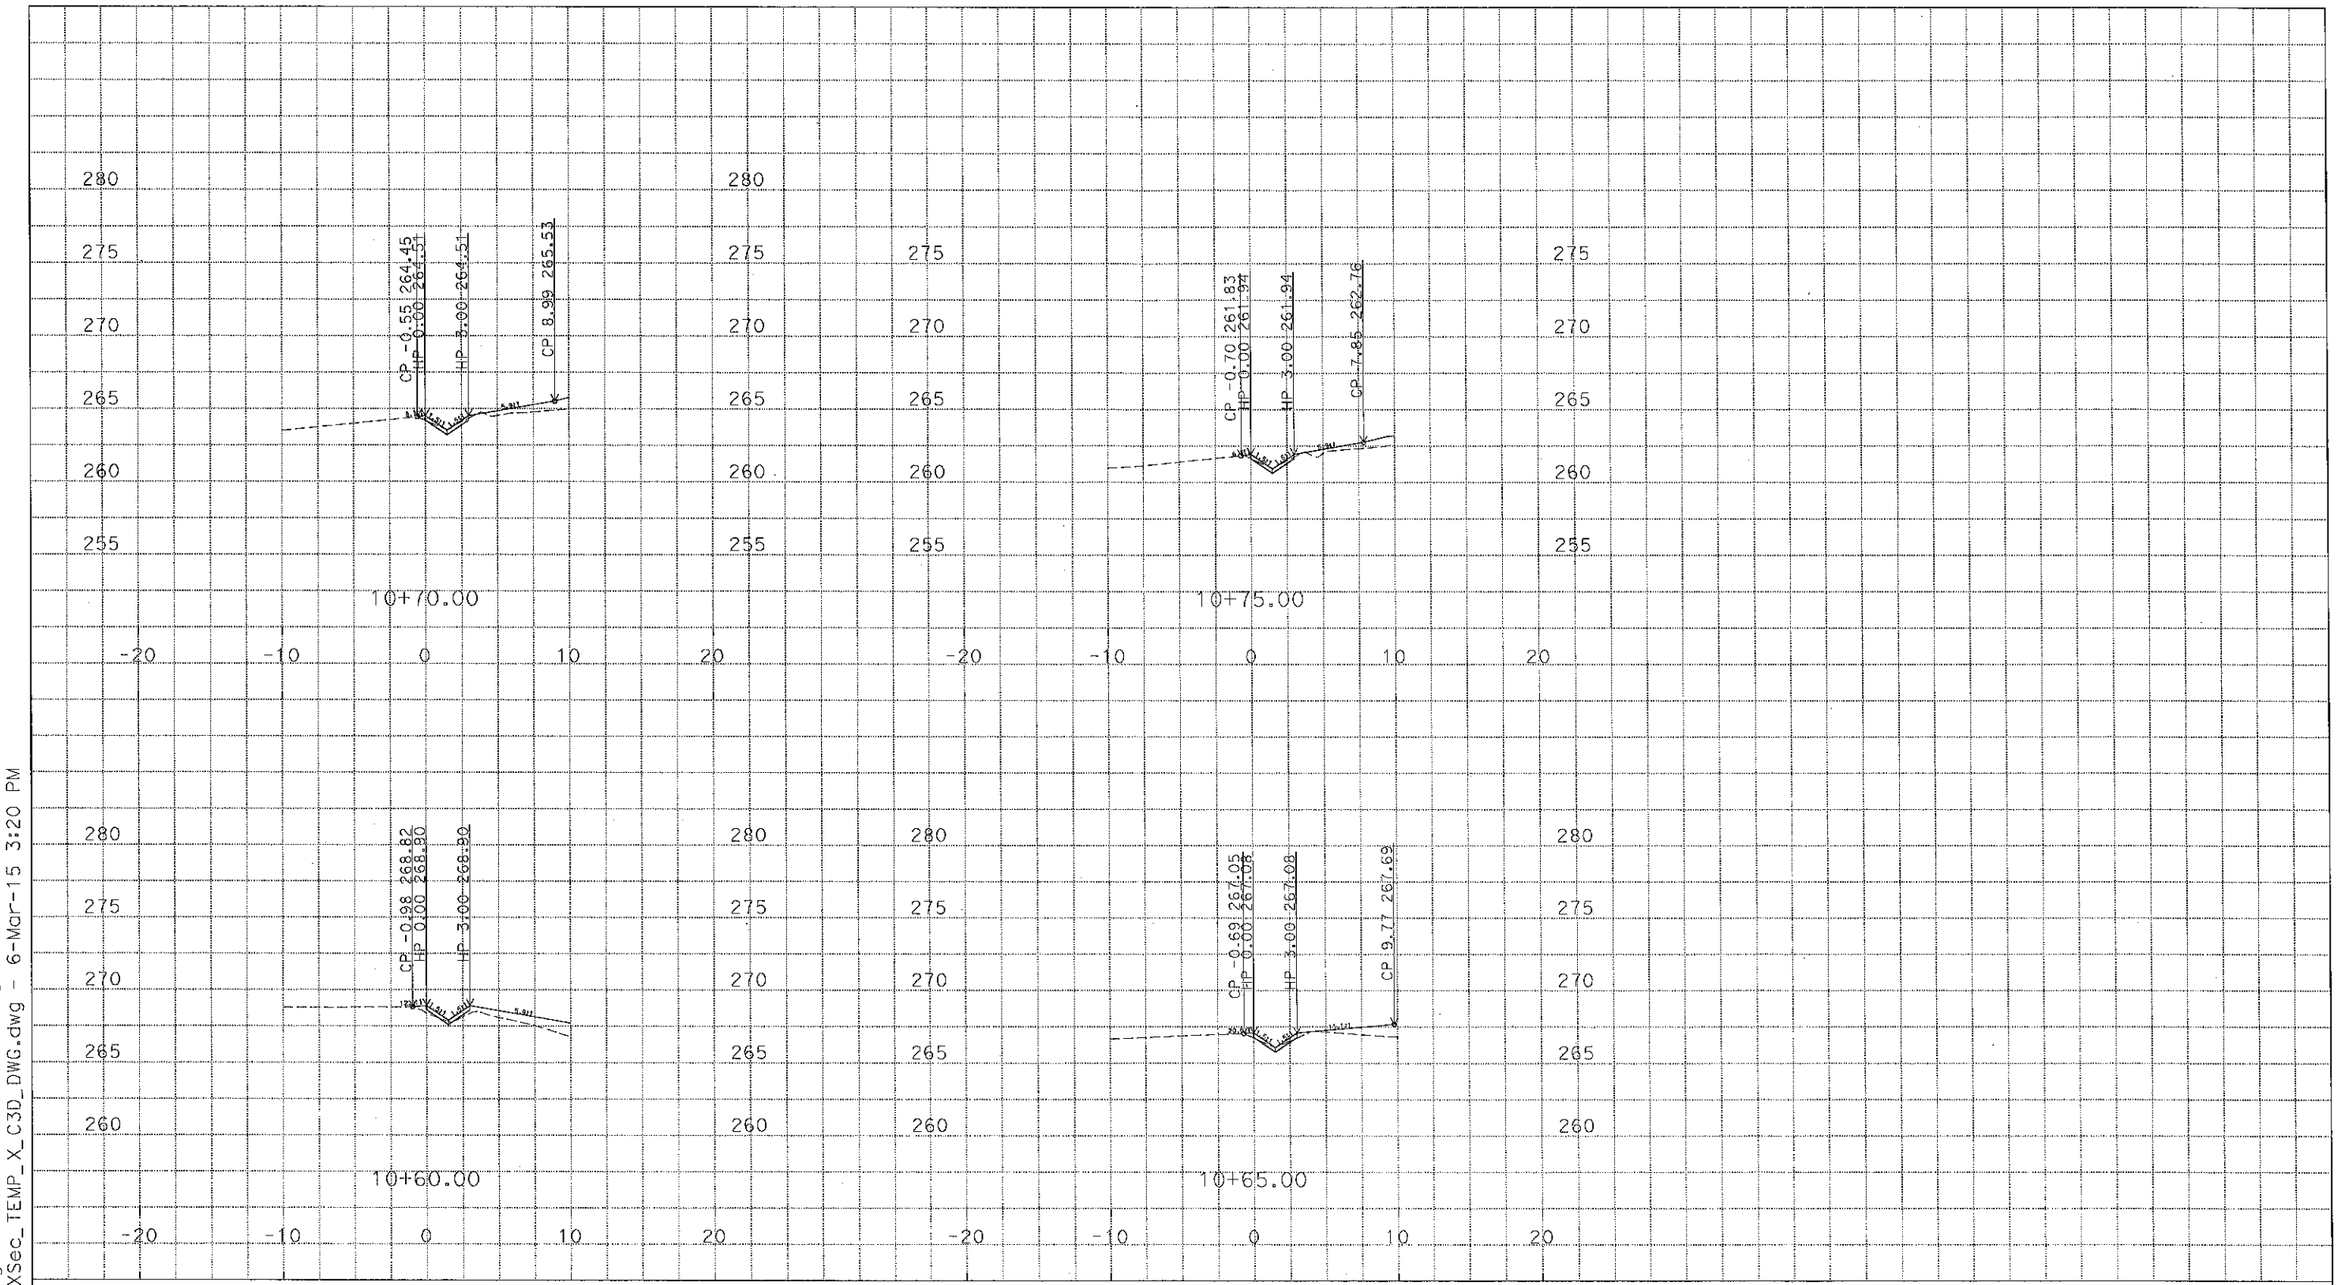

U:\Data4\4G630\DESIGN\C3D\XSec_Qtys
NEW_VDL2_XSec_TEMP_X_C3D_DWG.dwg - 6-Mar-15 3:20 PM

PLOTTED DATE: 19-MAR-2015

SCALE: 1"=5' Horiz.
1"=5' Vert.

PROJECT ID: none set

CONTRACT: 04-4G6301
DIST/CO/RTE/PM: 04/SM/280/R25.5
CREATED BY: s115876

VDL2
CROSS SECTIONS
4 OF 6

All Dimensions are U.S. Survey Feet

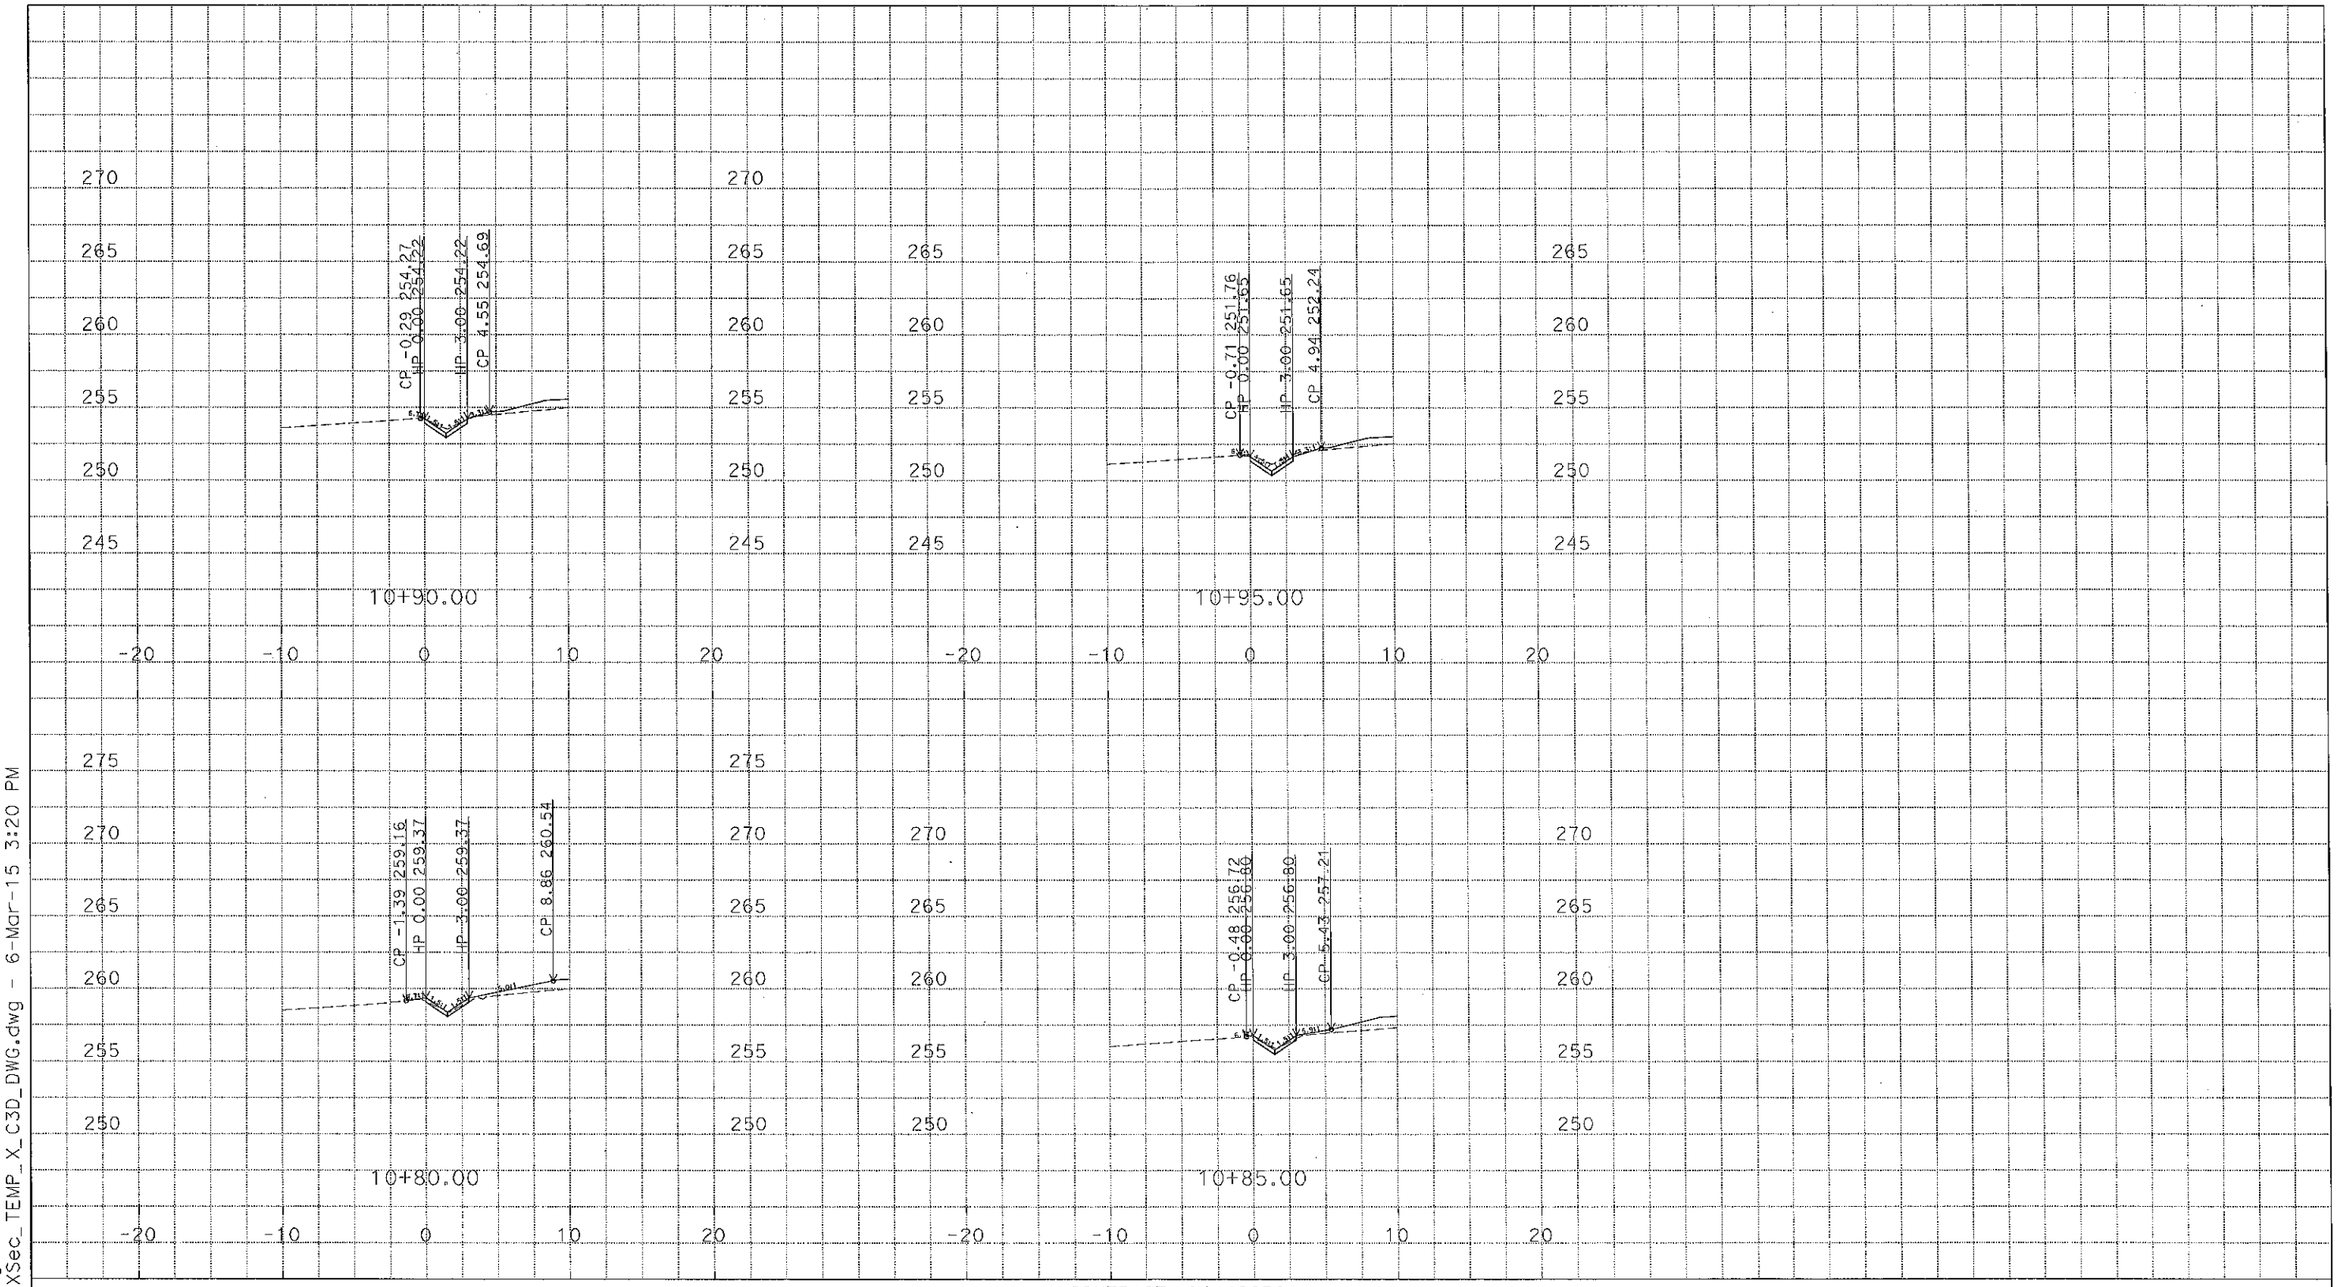

U:\Data4\4g630\DESIGN\C3D\XSec_Qtys
NEW_VDL2_XSec_TEMP_X_C3D_DWG.dwg - 6-Mar-15 3:20 PM

PLOTTED DATE: 19-MAR-2015

SCALE: 1"=5' Horiz.
1"=5' Vert.

PROJECT ID: none set

CONTRACT: 04-4G6301
DIST/CO/RTE/PM: 04/SM/280/R25.5
CREATED BY: s115876

VDL2
CROSS SECTIONS
5 OF 6

All Dimensions are U.S. Survey Feet

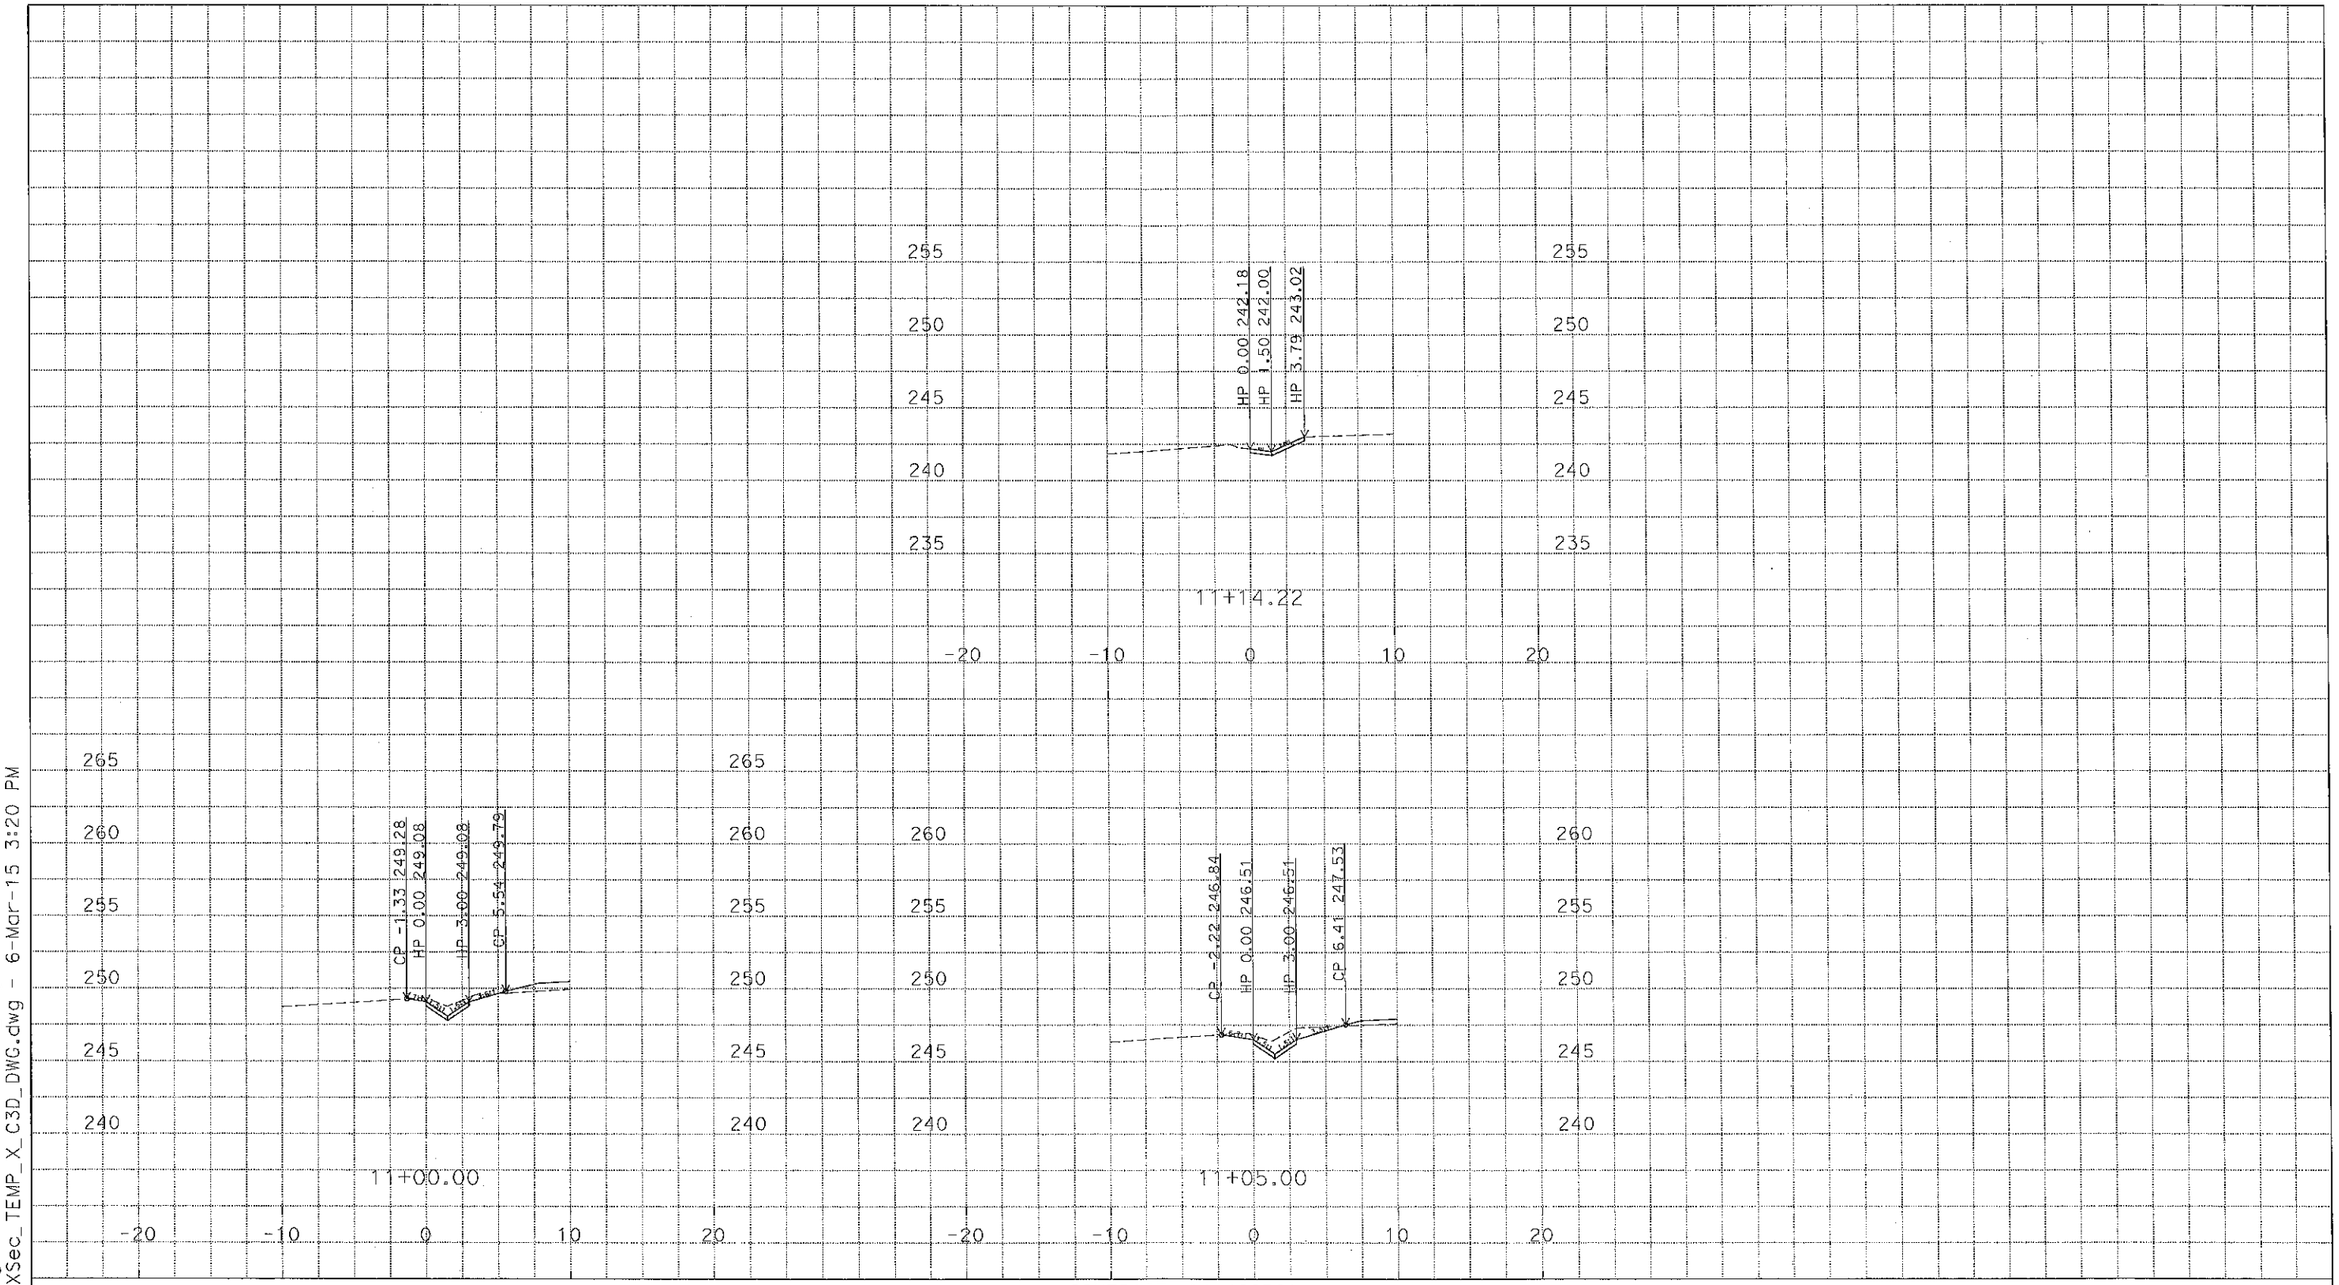

U:\Data4\4g630\DESIGN\C3D\XSec_Qtys
NEW_VDL2_XSec_TEMP_X_C3D_DWG.dwg - 6-Mar-15 3:20 PM

PLOTTED DATE: 19-MAR-2015

SCALE: 1"=5' Horiz.
1"=5' Vert.

PROJECT ID: none set

CONTRACT: 04-4G6301
DIST/CO/RTE/PM: 04/SM/280/R25.5
CREATED BY: s115876

VDL2
CROSS SECTIONS
6 OF 6

All Dimensions are U.S. Survey Feet

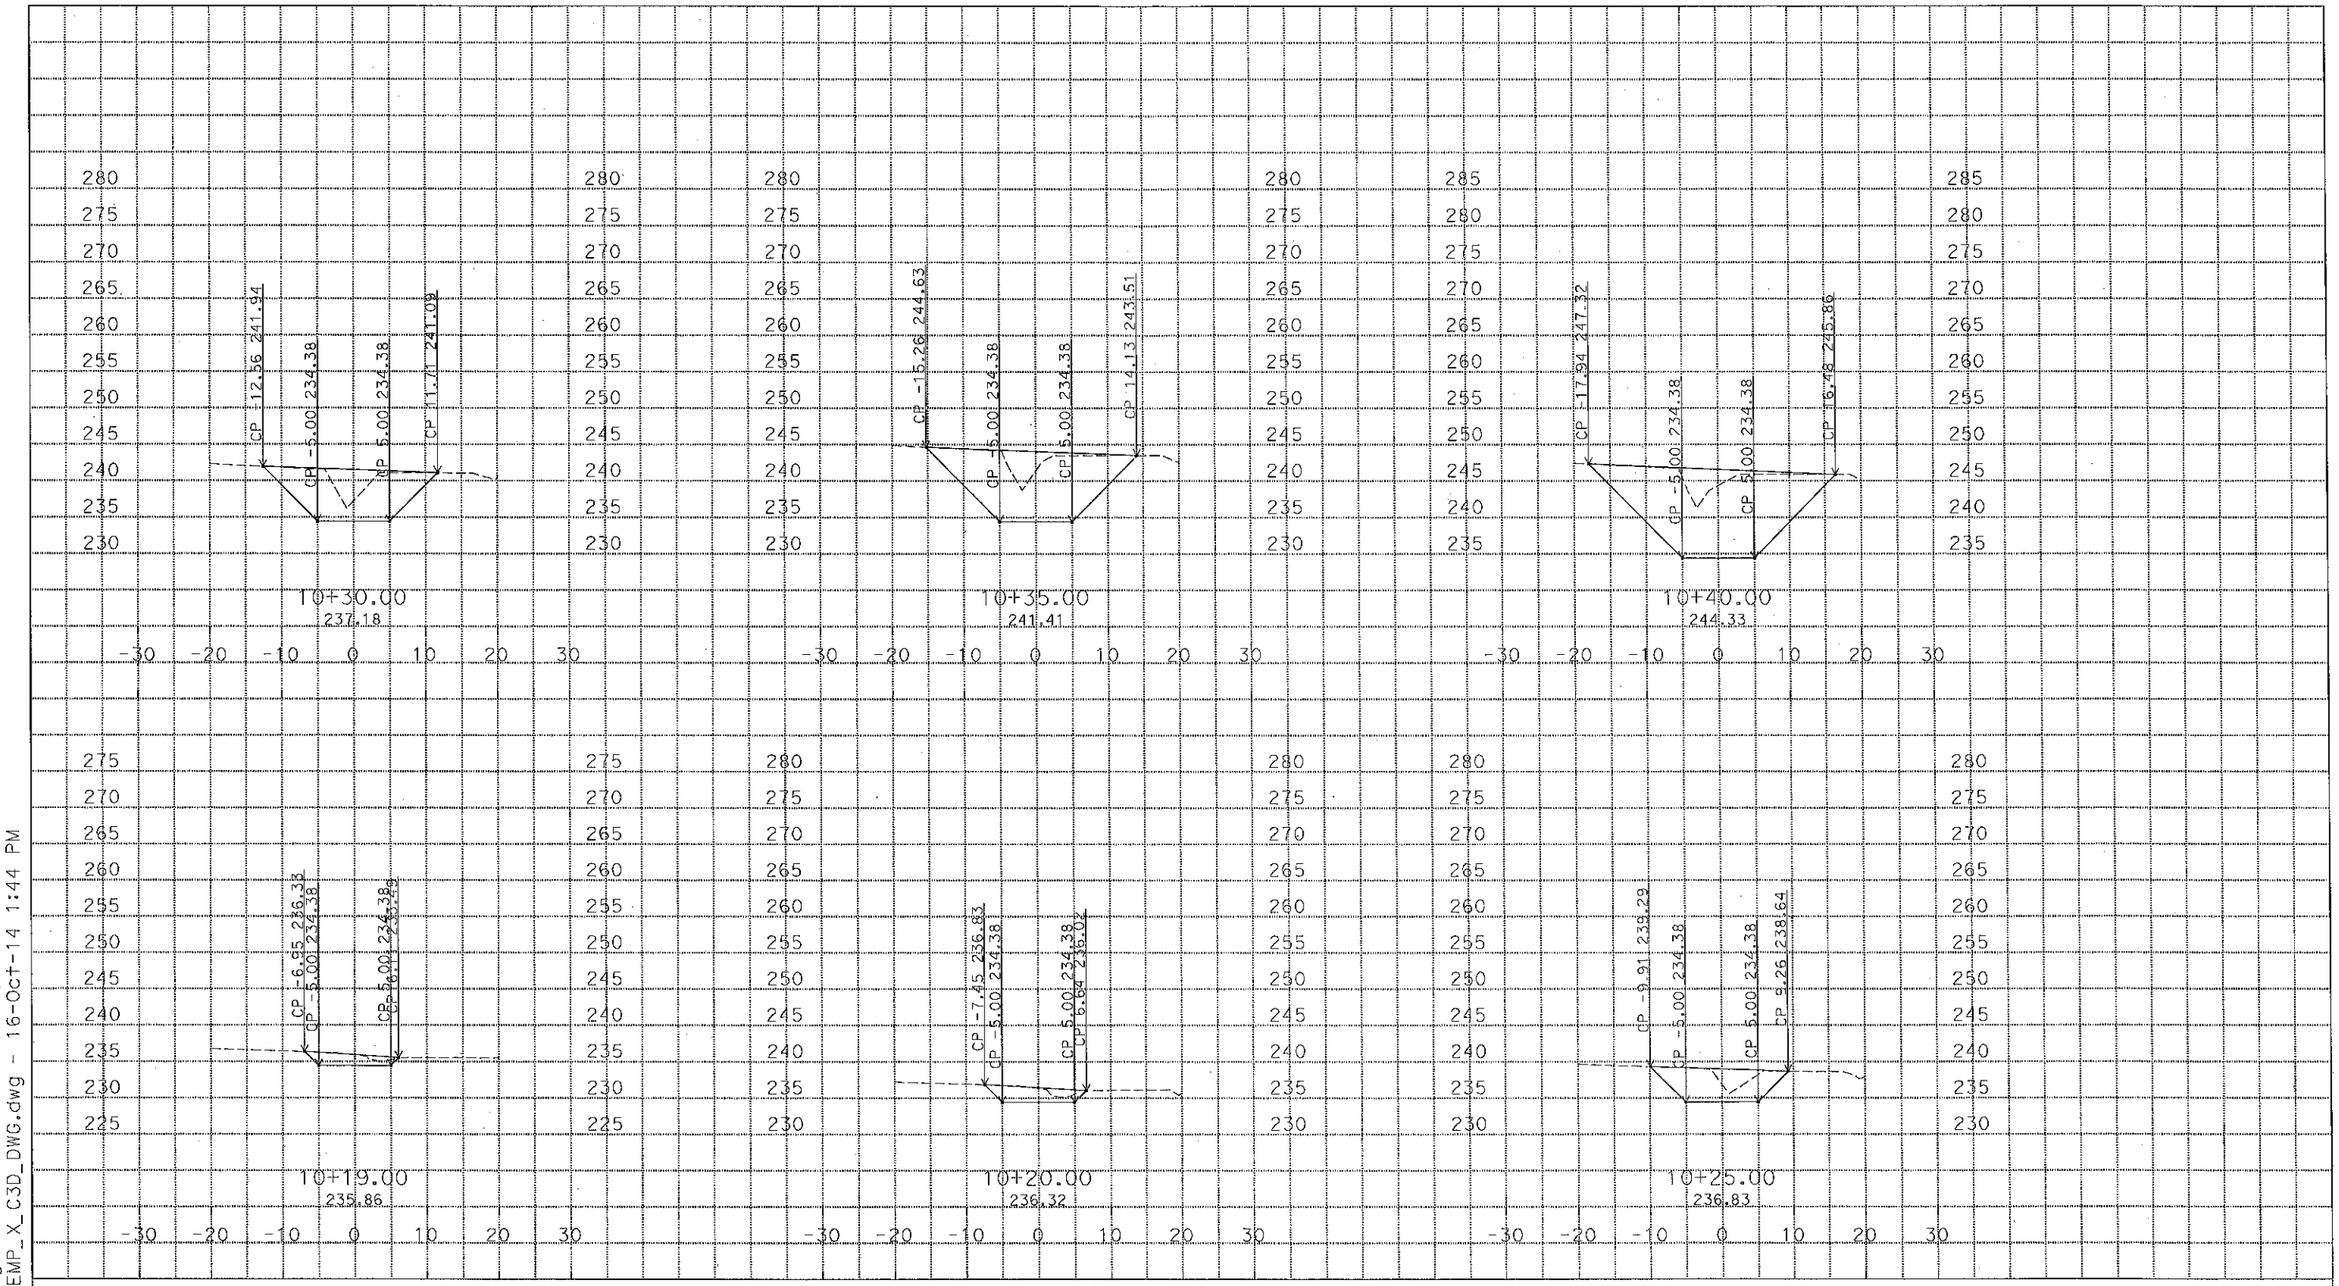

U:\Data4\4g630\DESIGN\C3D\XSec_Qtys
L2_Xsec_TEMP_X_C3D_DWG.dwg - 16-Oct-14 1:44 PM

PLOTTED DATE: 13-MAR-2015

SCALE: 1"=10' Horiz.
1"=10' Vert.

PROJECT ID: none set

CONTRACT: 04-4G6301
DIST/CO/RTE/PM: 04/SM/280/R25.5
CREATED BY: s115876

L2
CROSS SECTIONS
1 OF 3

LOCATION 2

All Dimensions are U.S. Survey Feet

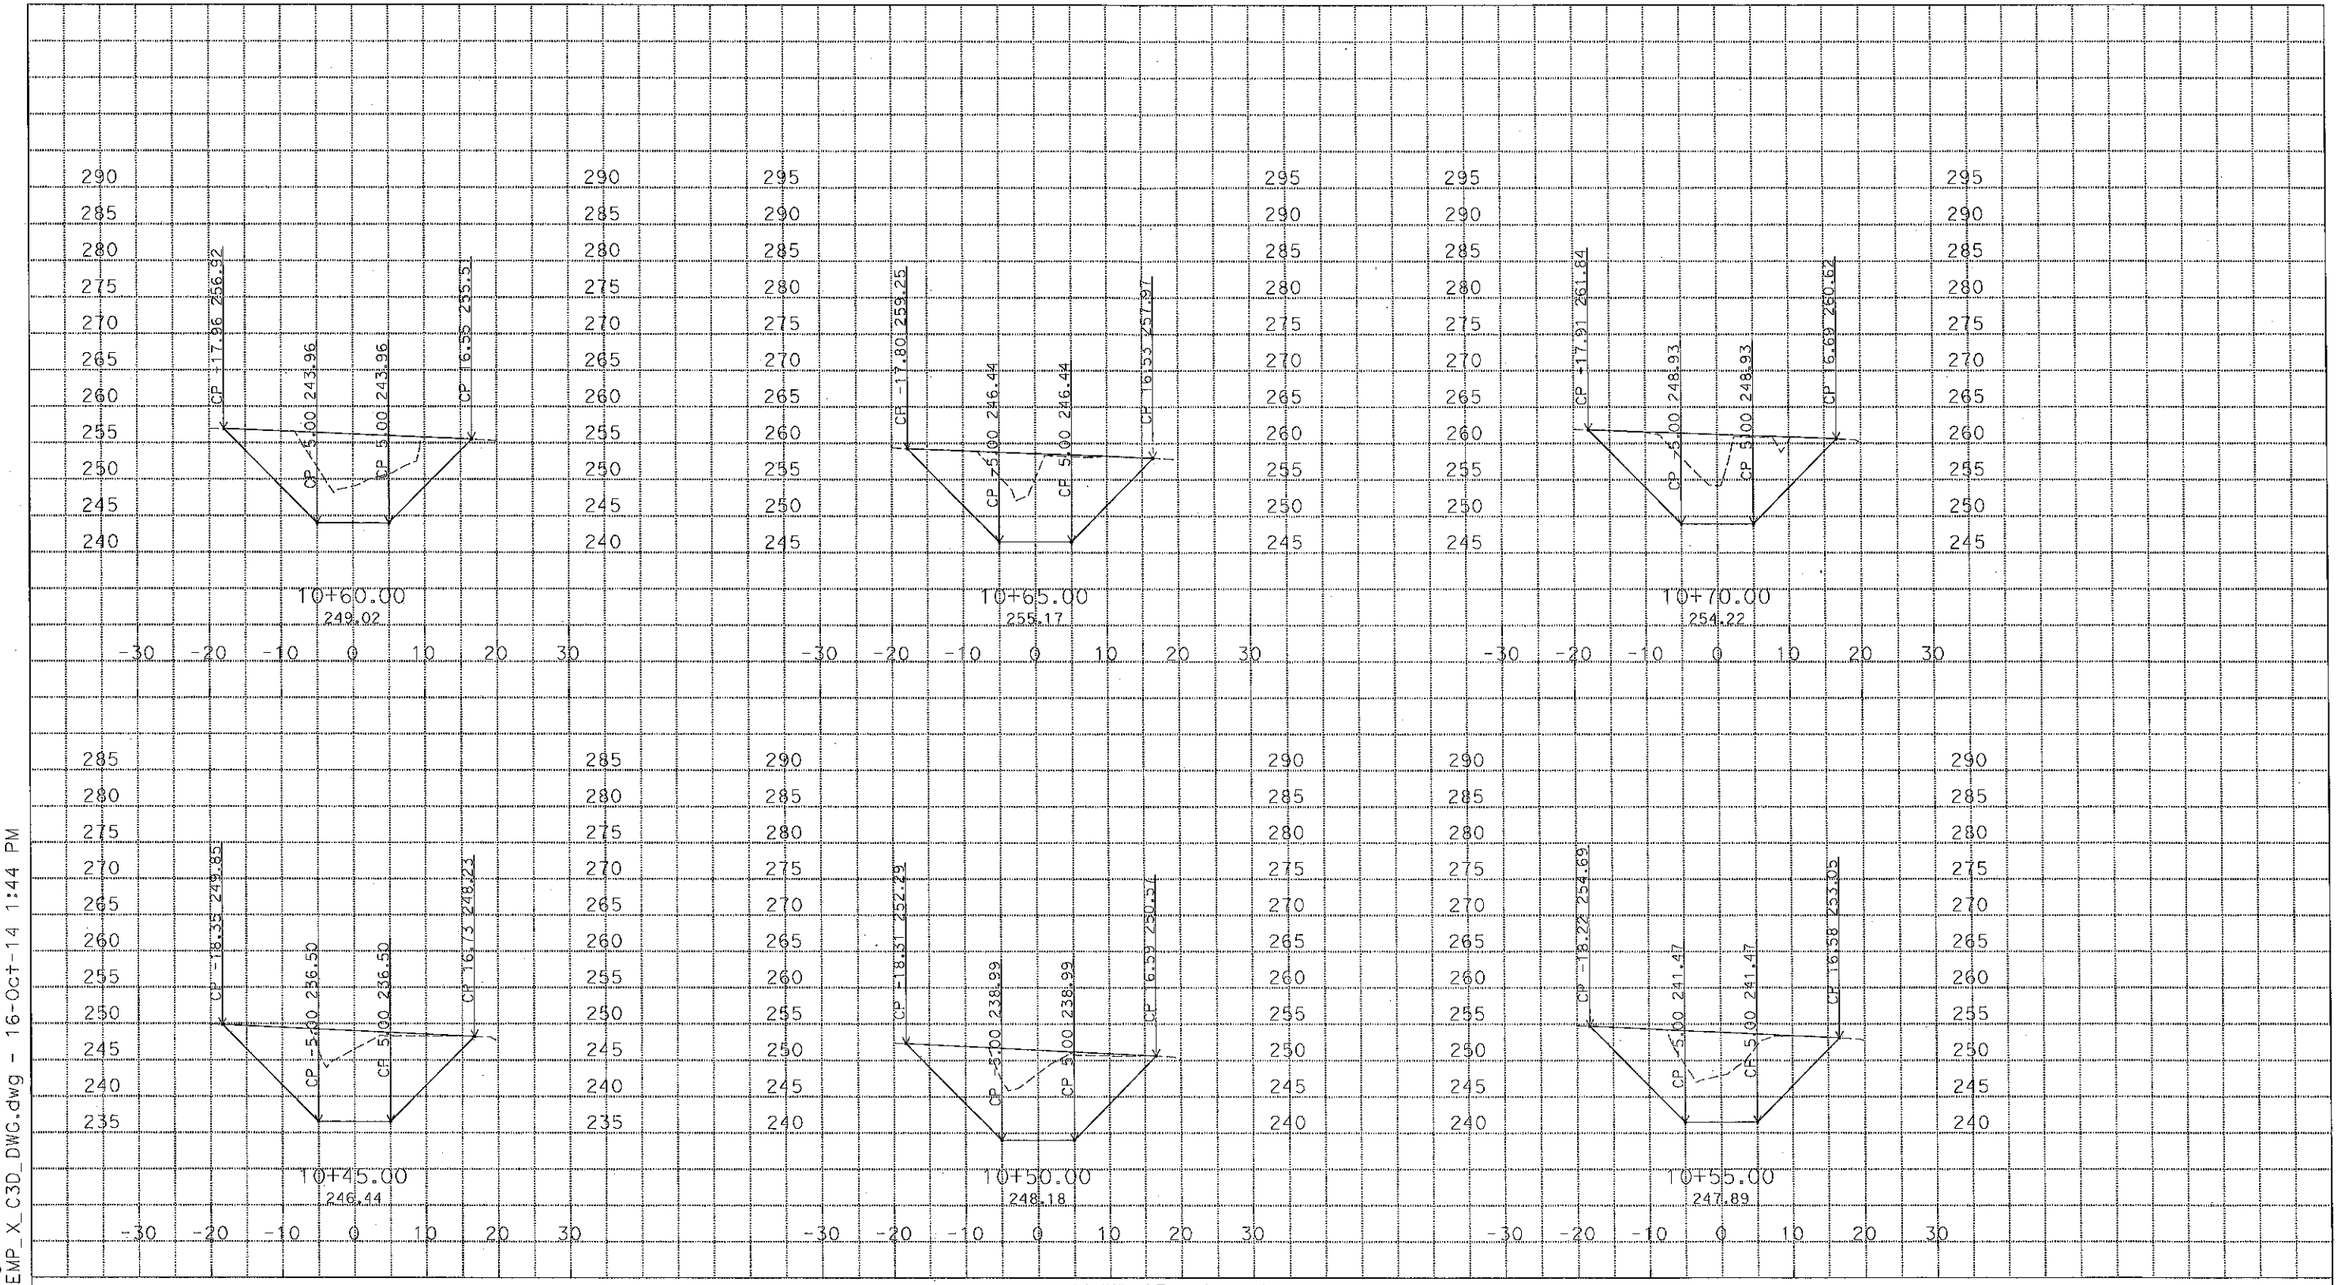

U:\Data4\4g630\DESIGN\C3D\XSec_Qtys
L2_Xsec_TEMP_X_C3D_DWG.dwg - 16-Oct-14 1:44 PM

PLOTTED DATE: 13-MAR-2015

SCALE: 1"=10' Horiz.
1"=10' Vert.

PROJECT ID: none set

CONTRACT: 04-4G6301
DIST/CO/RTE/PM: 04/SM/280/R25.5
CREATED BY: s115876

L2
CROSS SECTIONS
2 OF 3

All Dimensions are U.S. Survey Feet

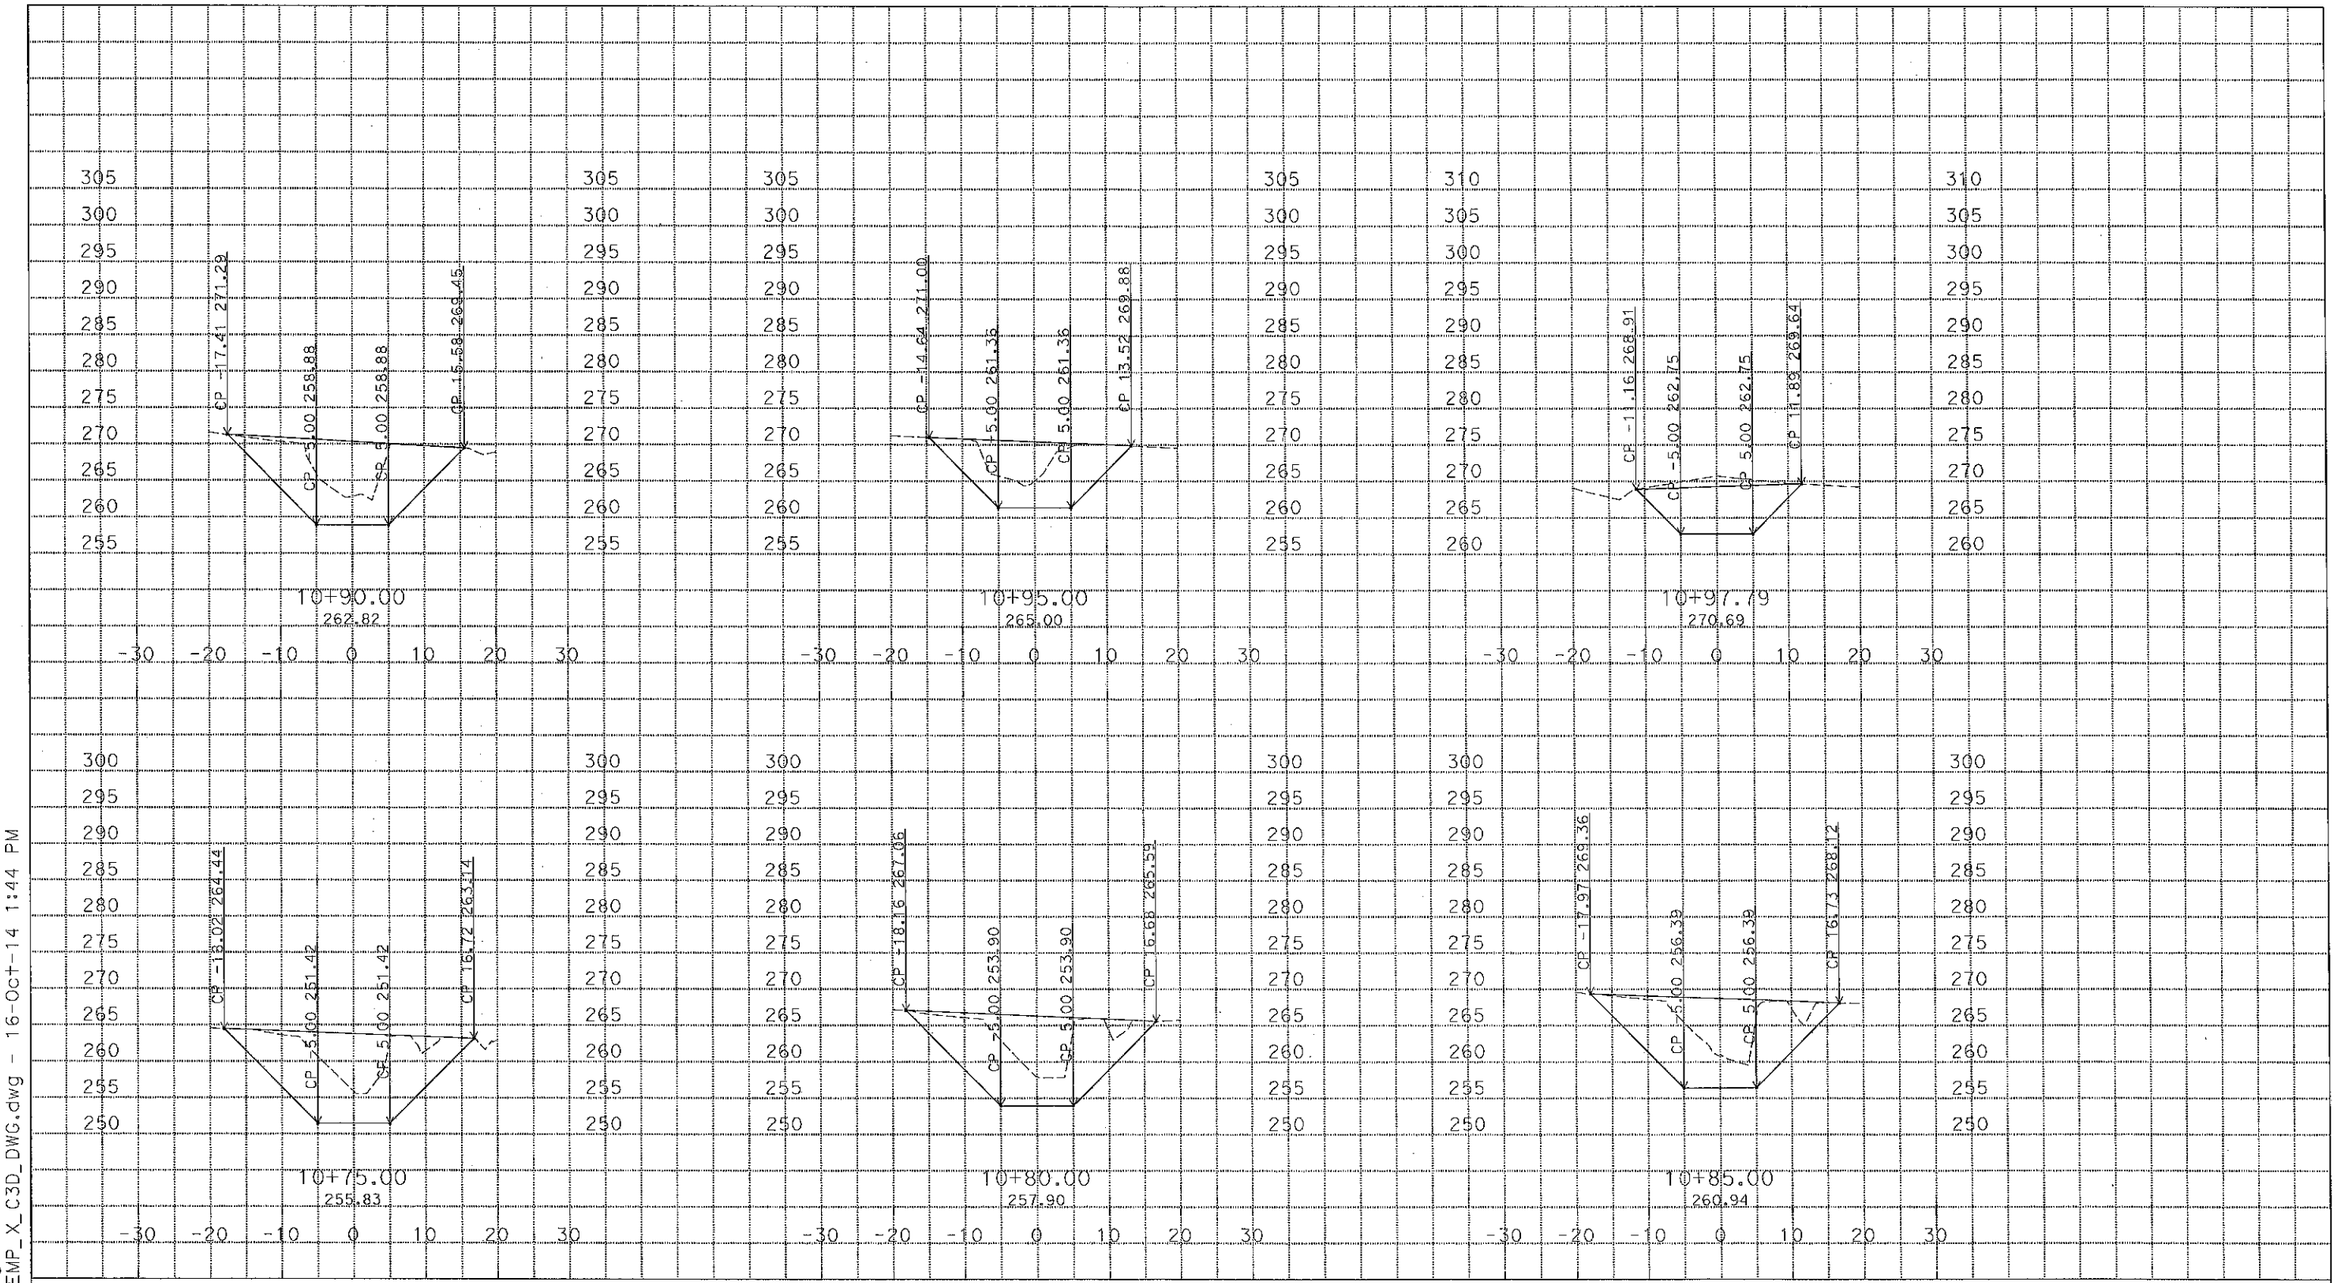

U:\Data4\4g630\DESIGN\C3D\XSec_Qtys
L2_Xsec_TEMP_X_C3D_DWG.dwg - 16-Oct-14 1:44 PM

PLOTTED DATE: 13-MAR-2015

SCALE: 1"=10' Horiz.
1"=10' Vert.

PROJECT ID: none set

CONTRACT: 04-4G6301
DIST/CO/RTE/PM: 04/SM/280/R25.5
CREATED BY: s115876

L2
CROSS SECTIONS
3 OF 3