# FOR EARTHWORK DEVELPMENT ONLY

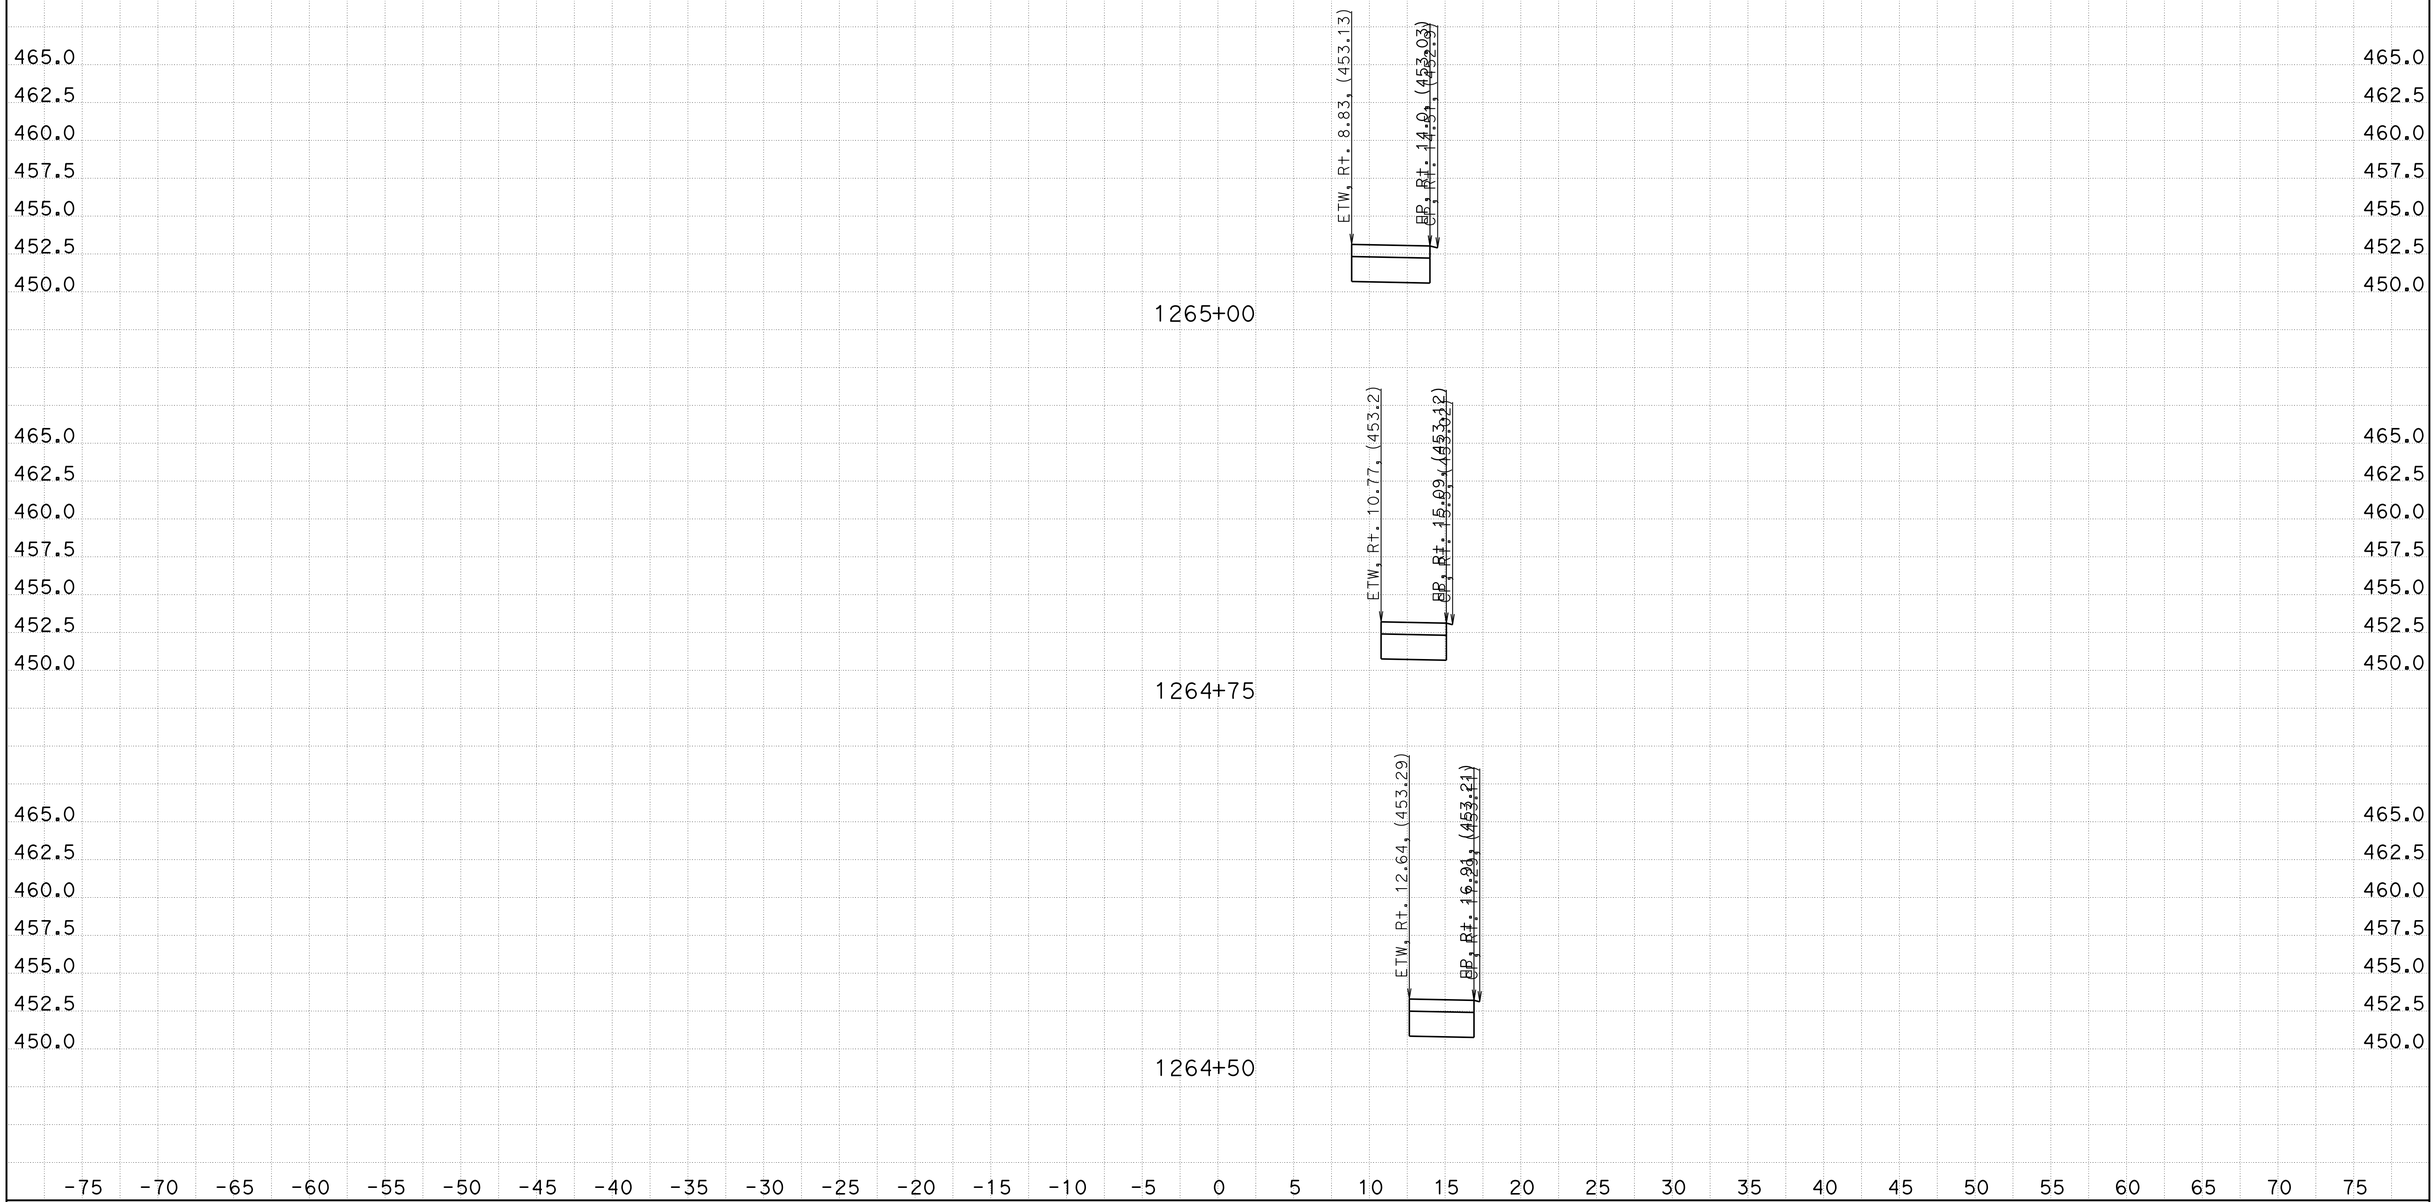


CREATED BY: Eltahir Ataelgeed
DATE: 11/14/2015
KC Project: TUL65 File: D:\Tul65_Final\TUL65\d3_design.ear

CONTRACT: 06-434014
DIST/CO/RTE/PM: 06-TUL-65-PM15.1/18.0
PROJECT ID: 0600000967

SCALE: 1" = 5' Horiz.
1" = 5' Vert.

**All Dimensions are US Survey Feet**

**D3**
**CROSS SECTIONS**
SHEET 1 OF 12

# FOR EARTHWORK DEVELPMENT ONLY

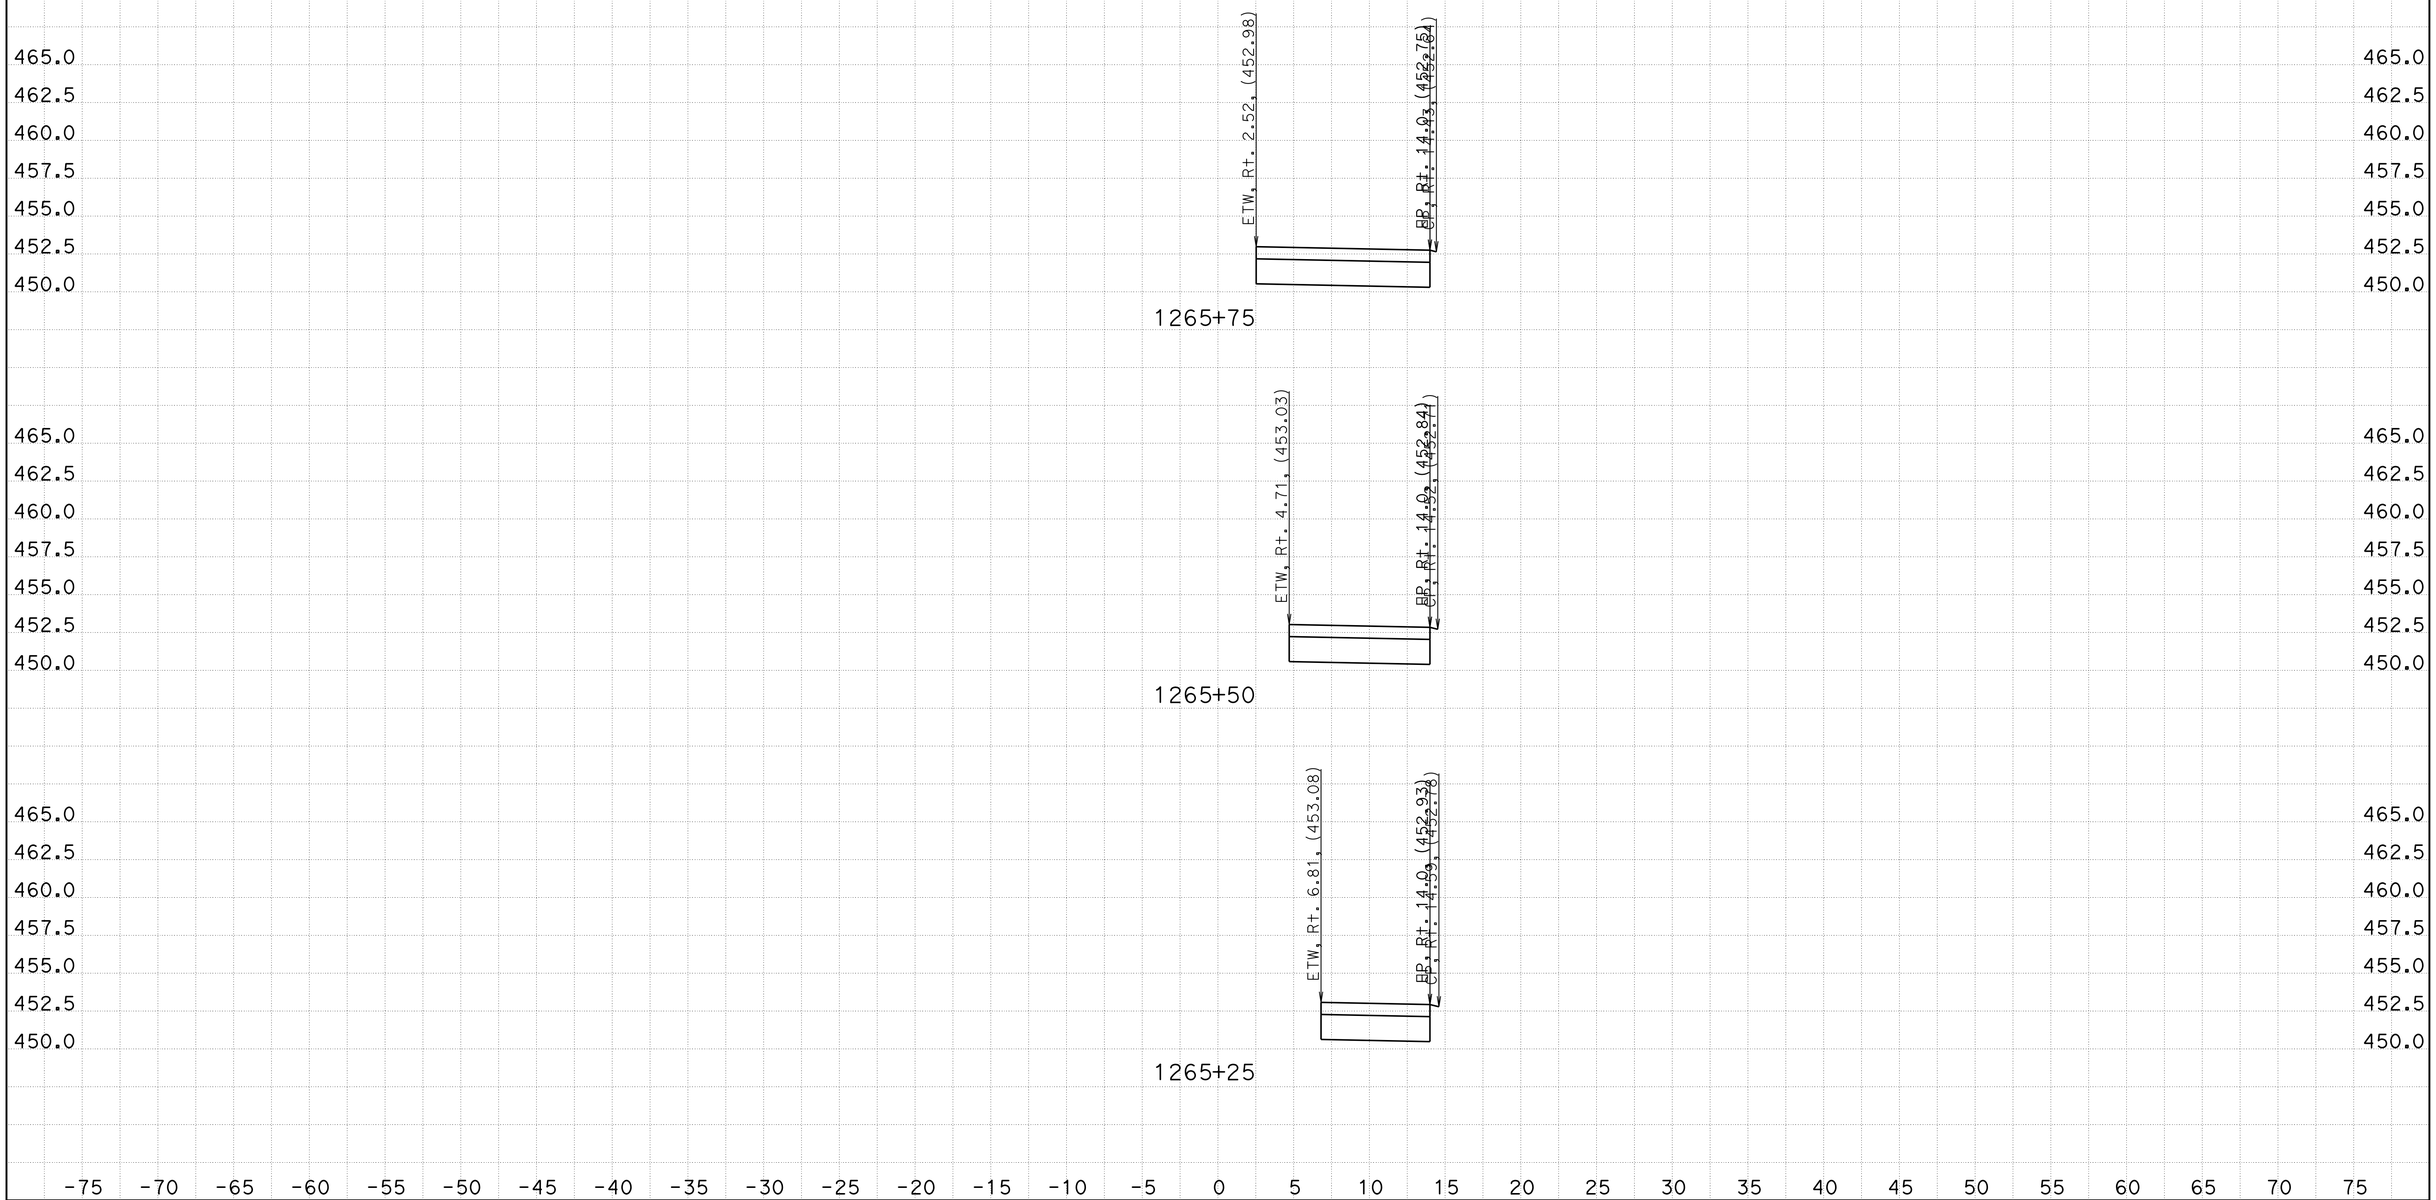


CREATED BY: Eltahir Ataelgeed
DATE: 11/14/2015
KC Project: TUL65 File: D:\Tul65_Final\TUL65\d3_design.ear

CONTRACT: 06-434014
DIST/CO/RTE/PM: 06-TUL-65-PM15.1/18.0
PROJECT ID: 0600000967

SCALE: 1" = 5' Horiz.
1" = 5' Vert.

**All Dimensions are US Survey Feet**

**D3**
**CROSS SECTIONS**
SHEET 2 OF 12

# FOR EARTHWORK DEVELPMENT ONLY

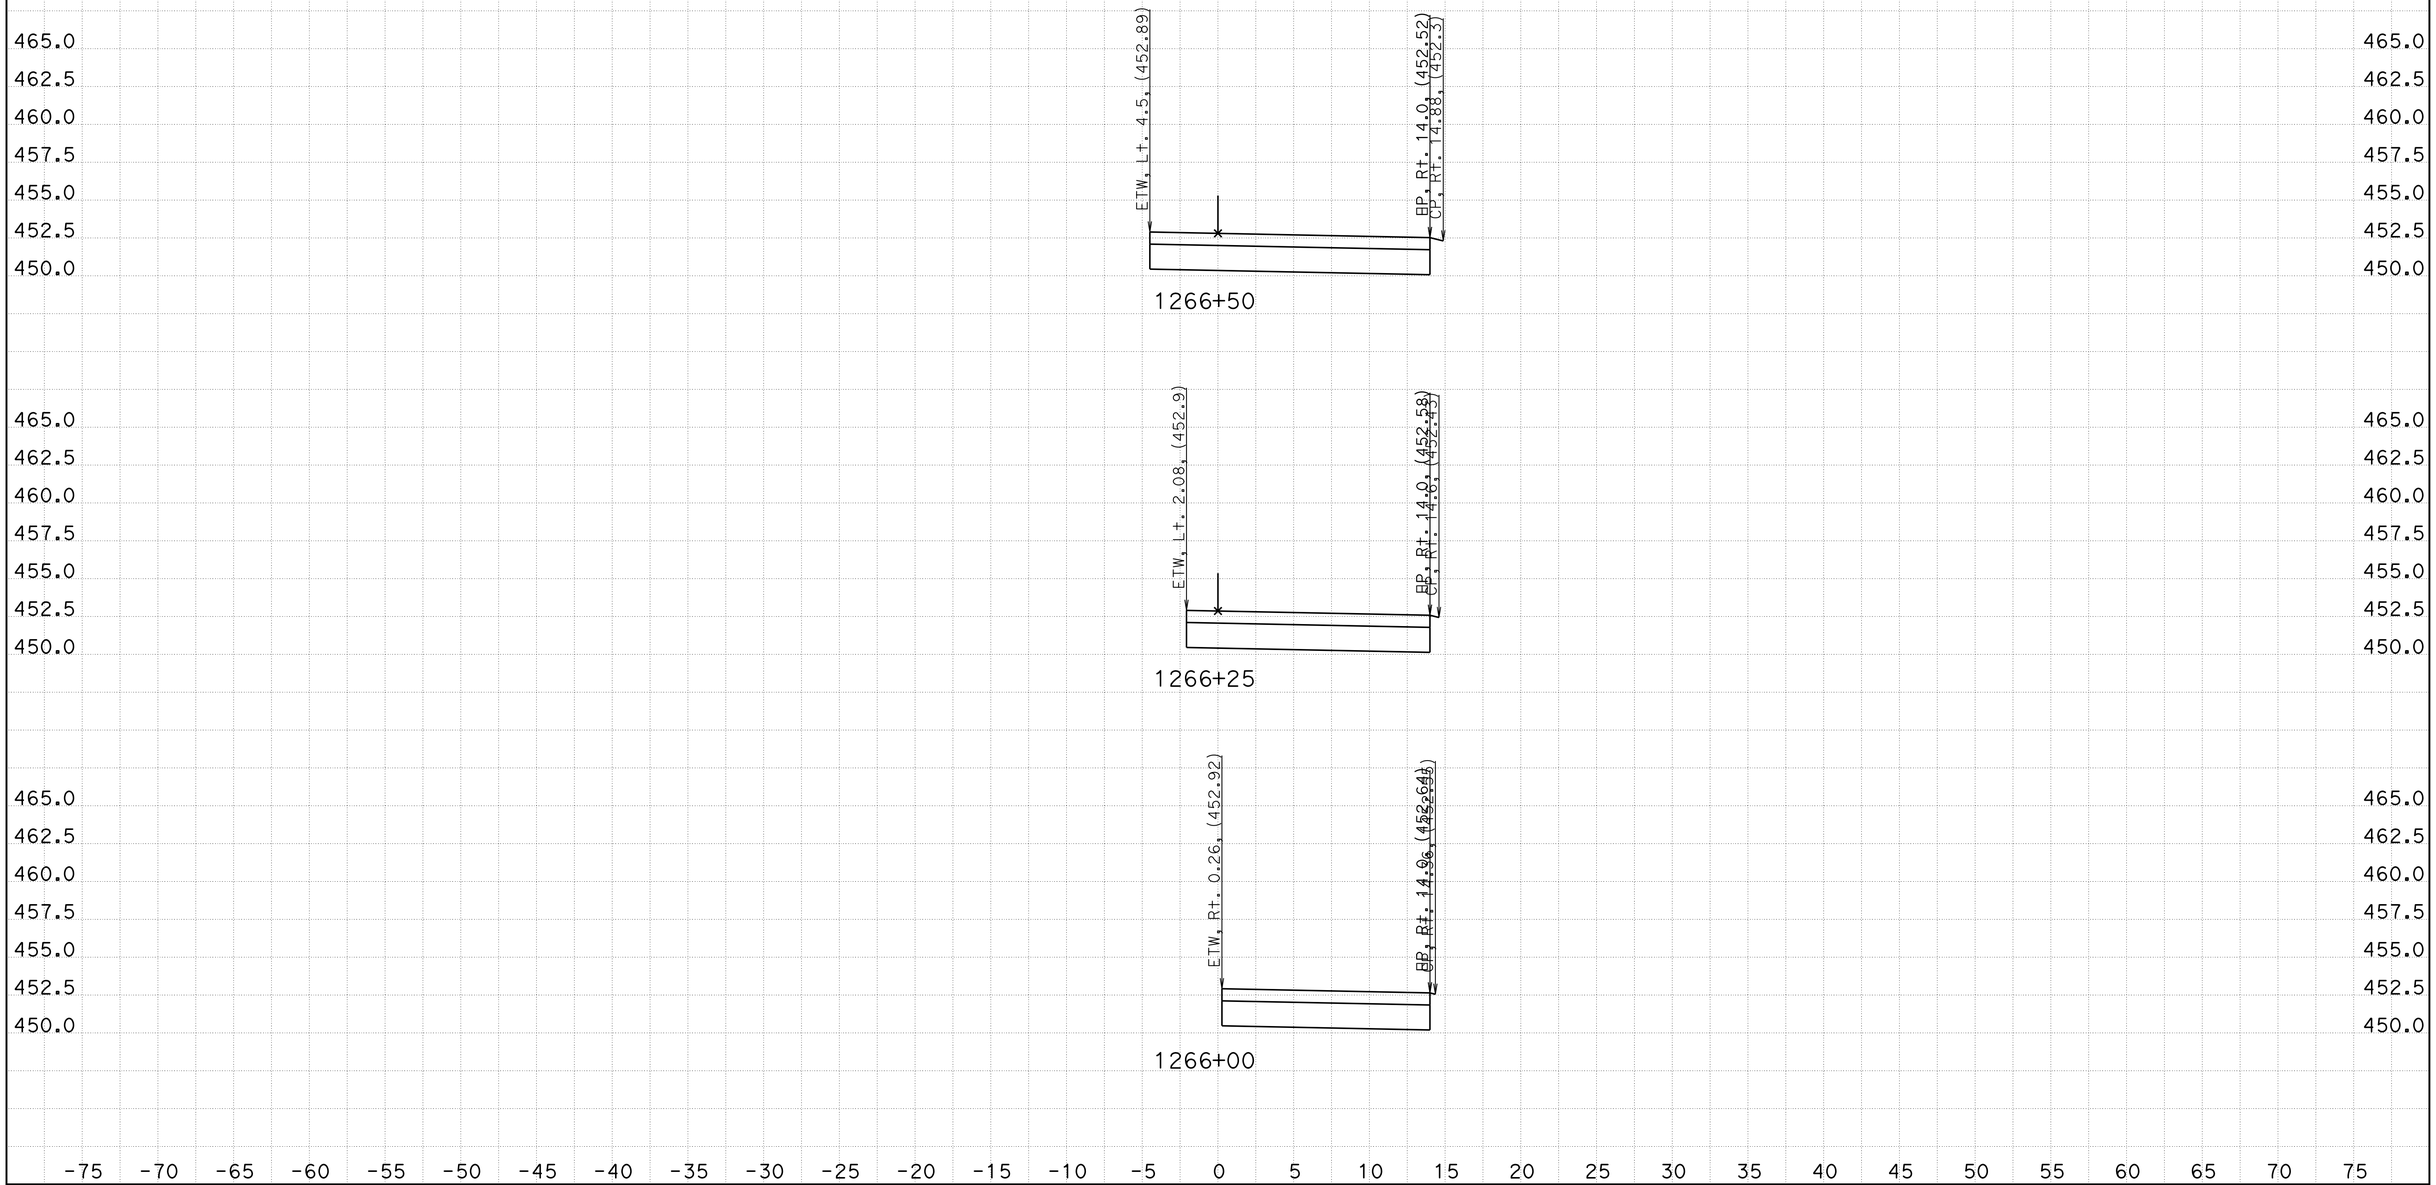


CREATED BY: Eltahir Ataelgeed
DATE: 11/14/2015
KC Project: TUL65 File: D:\Tul65_Final\TUL65\d3_design.ear

CONTRACT: 06-434014
DIST/CO/RTE/PM: 06-TUL-65-PM15.1/18.0
PROJECT ID: 0600000967

SCALE: 1" = 5' Horiz.
1" = 5' Vert.

**All Dimensions are US Survey Feet**

**D3**
**CROSS SECTIONS**
SHEET 3 OF 12

# FOR EARTHWORK DEVELPMENT ONLY

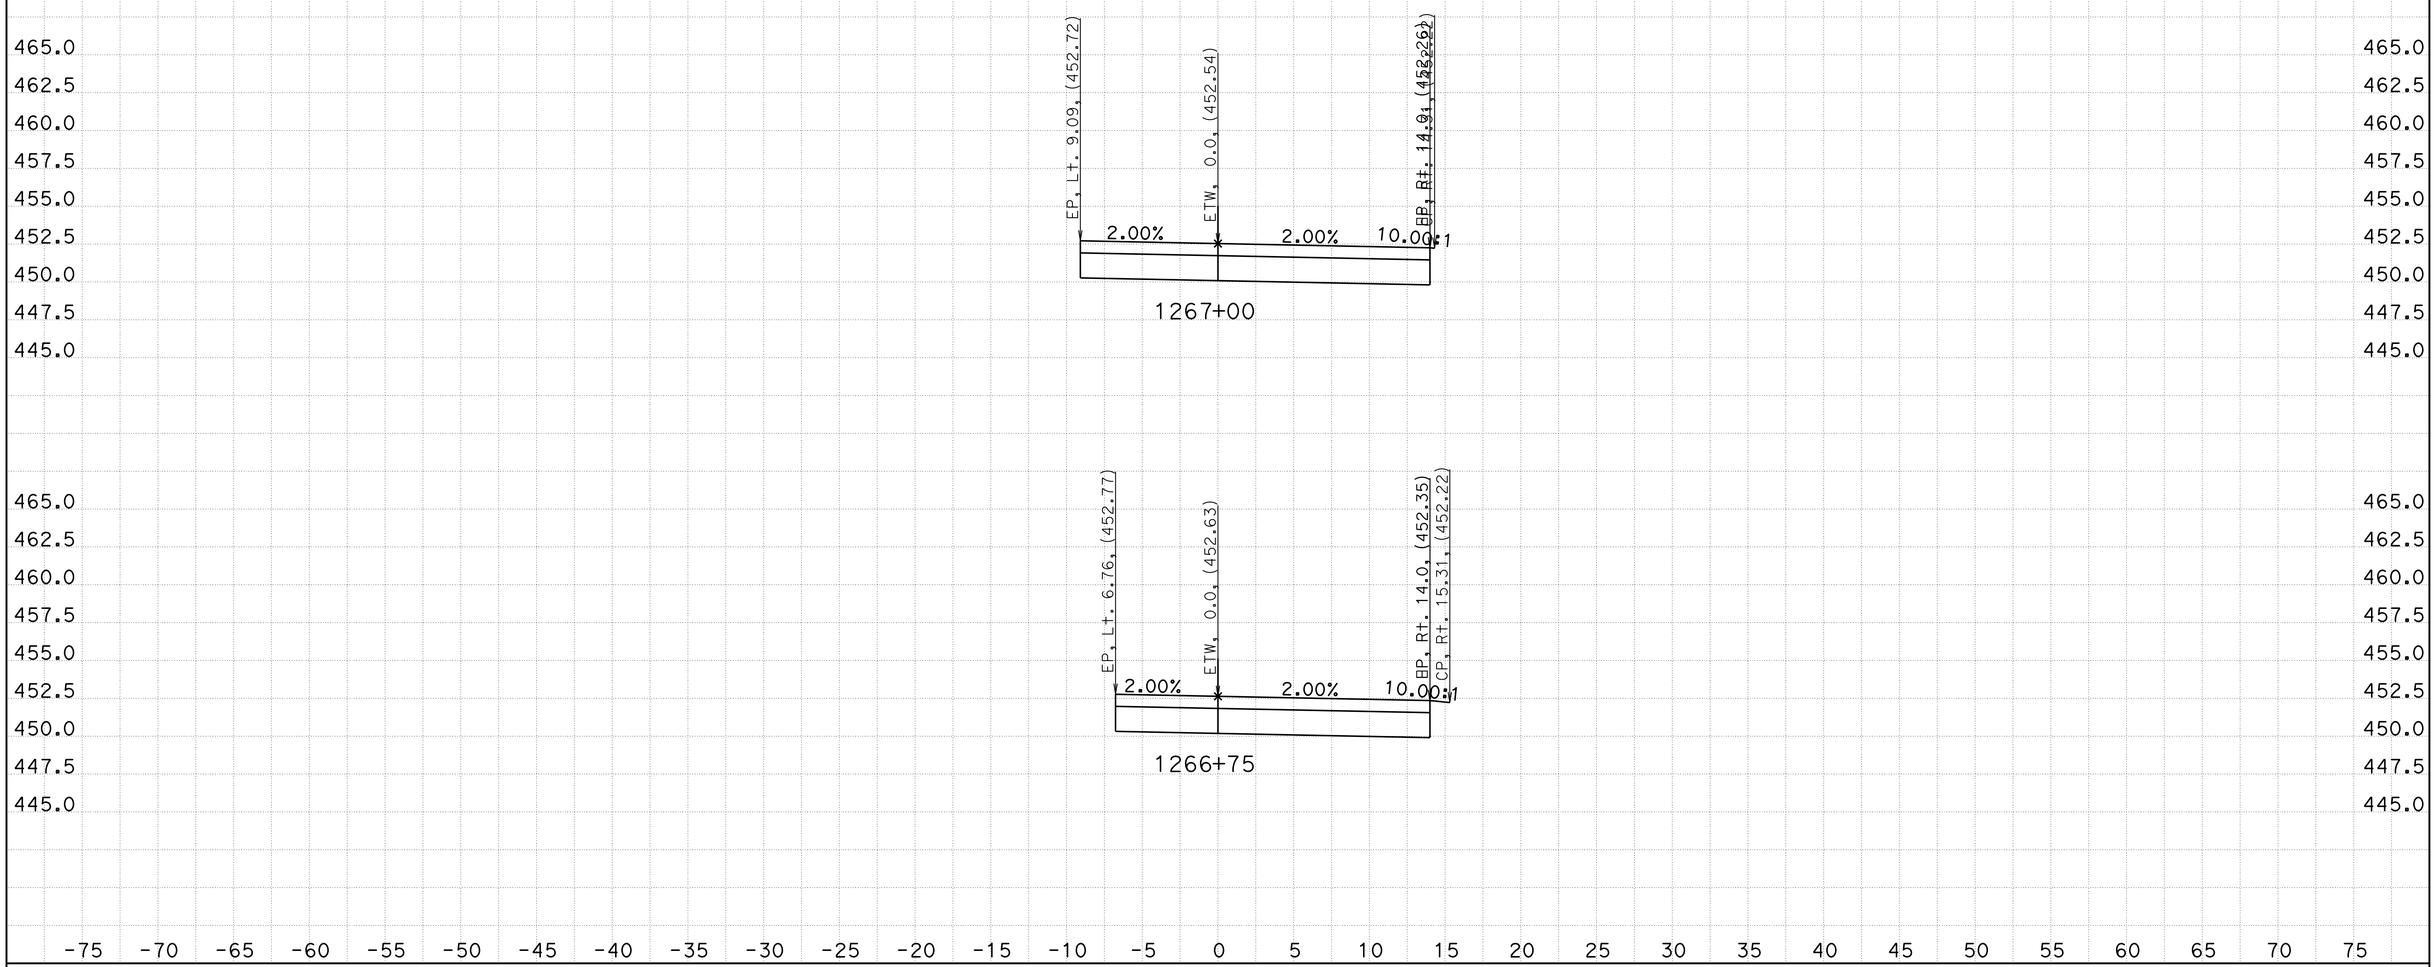


CREATED BY: Eltahir Ataelgeed
DATE: 11/14/2015
KC Project: TUL65 File: D:\Tul65_Final\TUL65\d3_design.ear

CONTRACT: 06-434014
DIST/CO/RTE/PM: 06-TUL-65-PM15.1/18.0
PROJECT ID: 0600000967

SCALE: 1" = 5' Horiz.
1" = 5' Vert.

**All Dimensions are US Survey Feet**

**D3**
**CROSS SECTIONS**
SHEET 4 OF 12

# FOR EARTHWORK DEVELPMENT ONLY

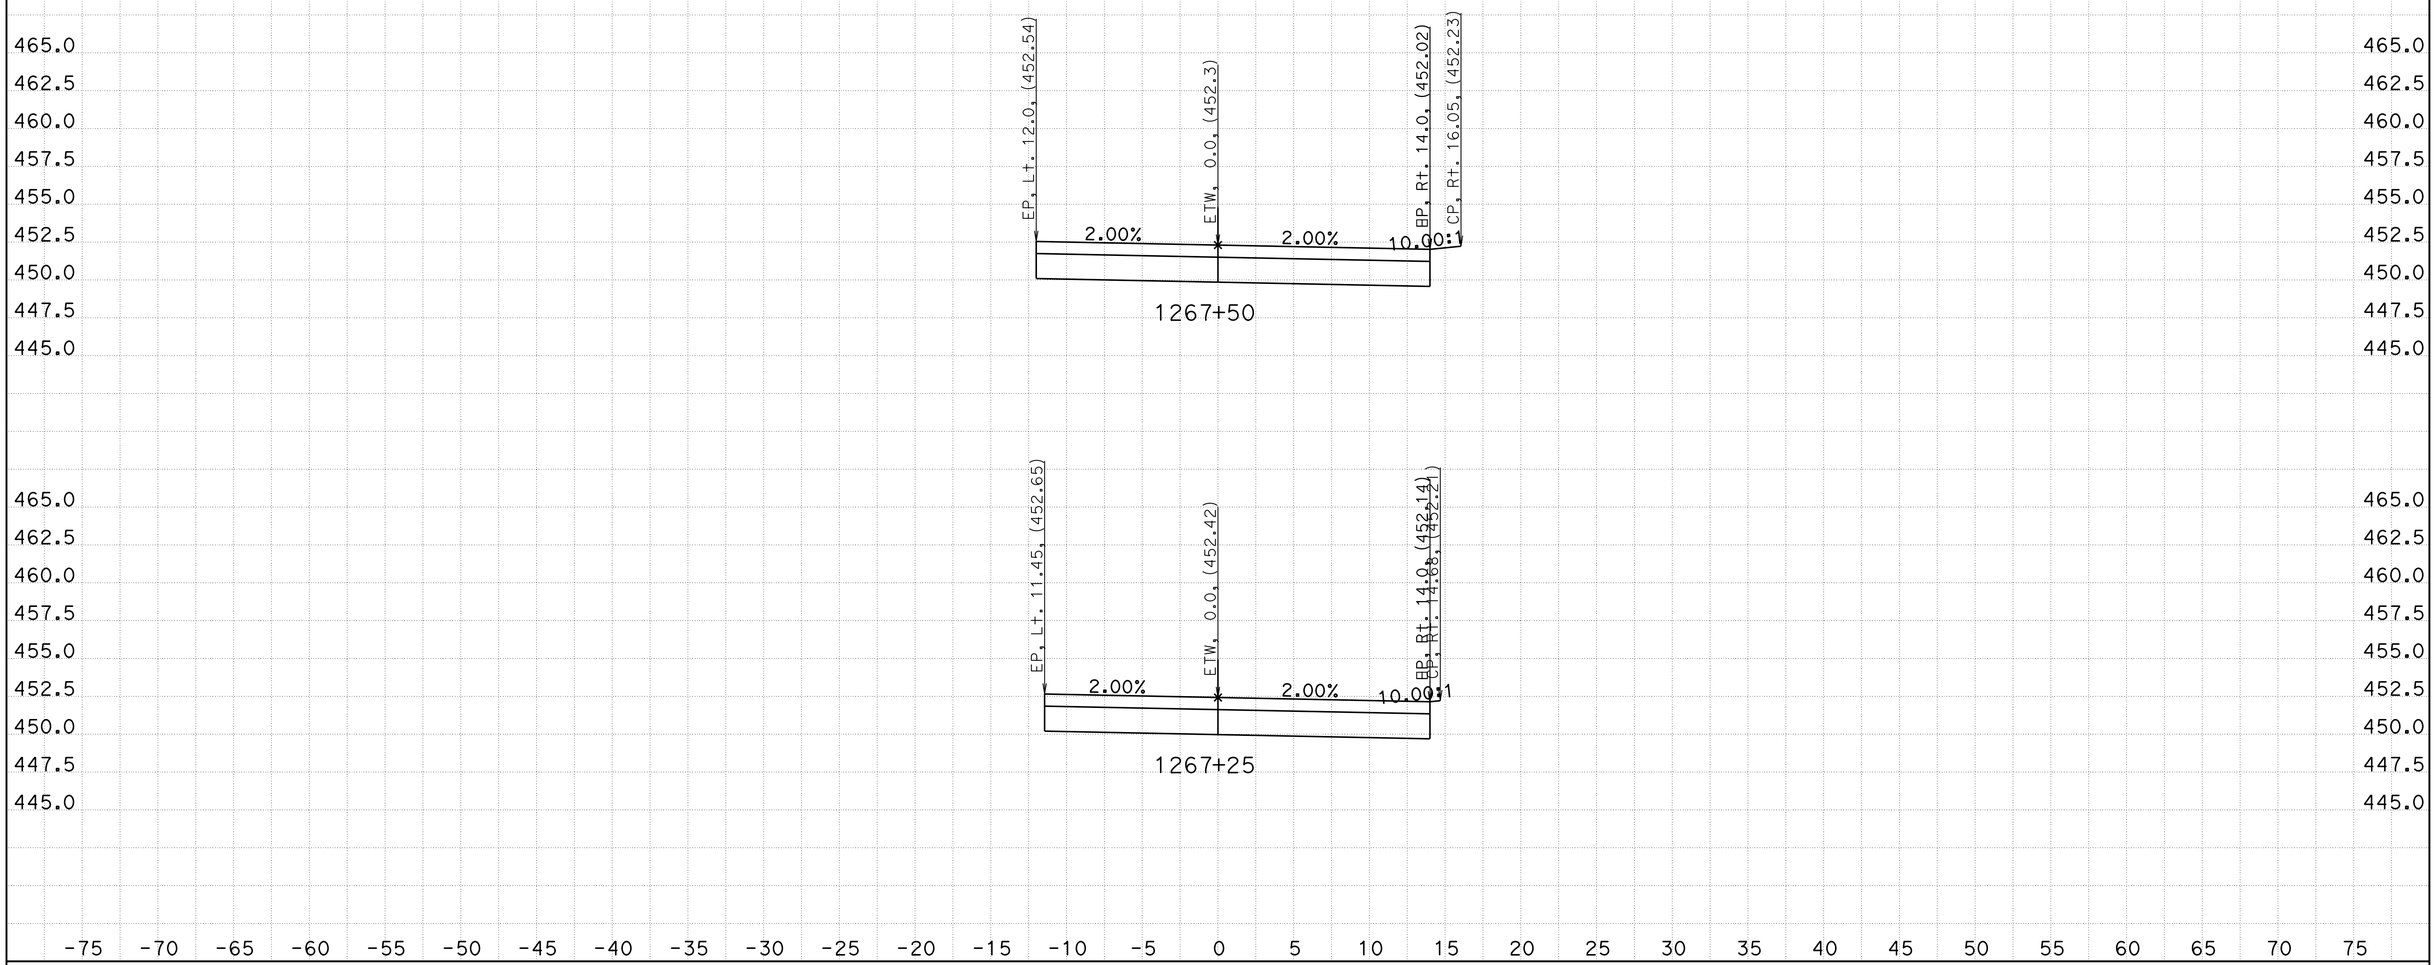


CREATED BY: Eltahir Ataelgeed
DATE: 11/14/2015
KC Project: TUL65 File: D:\Tul65_Final\TUL65\d3_design.ear

CONTRACT: 06-434014
DIST/CO/RTE/PM: 06-TUL-65-PM15.1/18.0
PROJECT ID: 0600000967

SCALE: 1" = 5' Horiz.
1" = 5' Vert.

**All Dimensions are US Survey Feet**

**D3**
**CROSS SECTIONS**
SHEET 5 OF 12

# FOR EARTHWORK DEVELPMENT ONLY

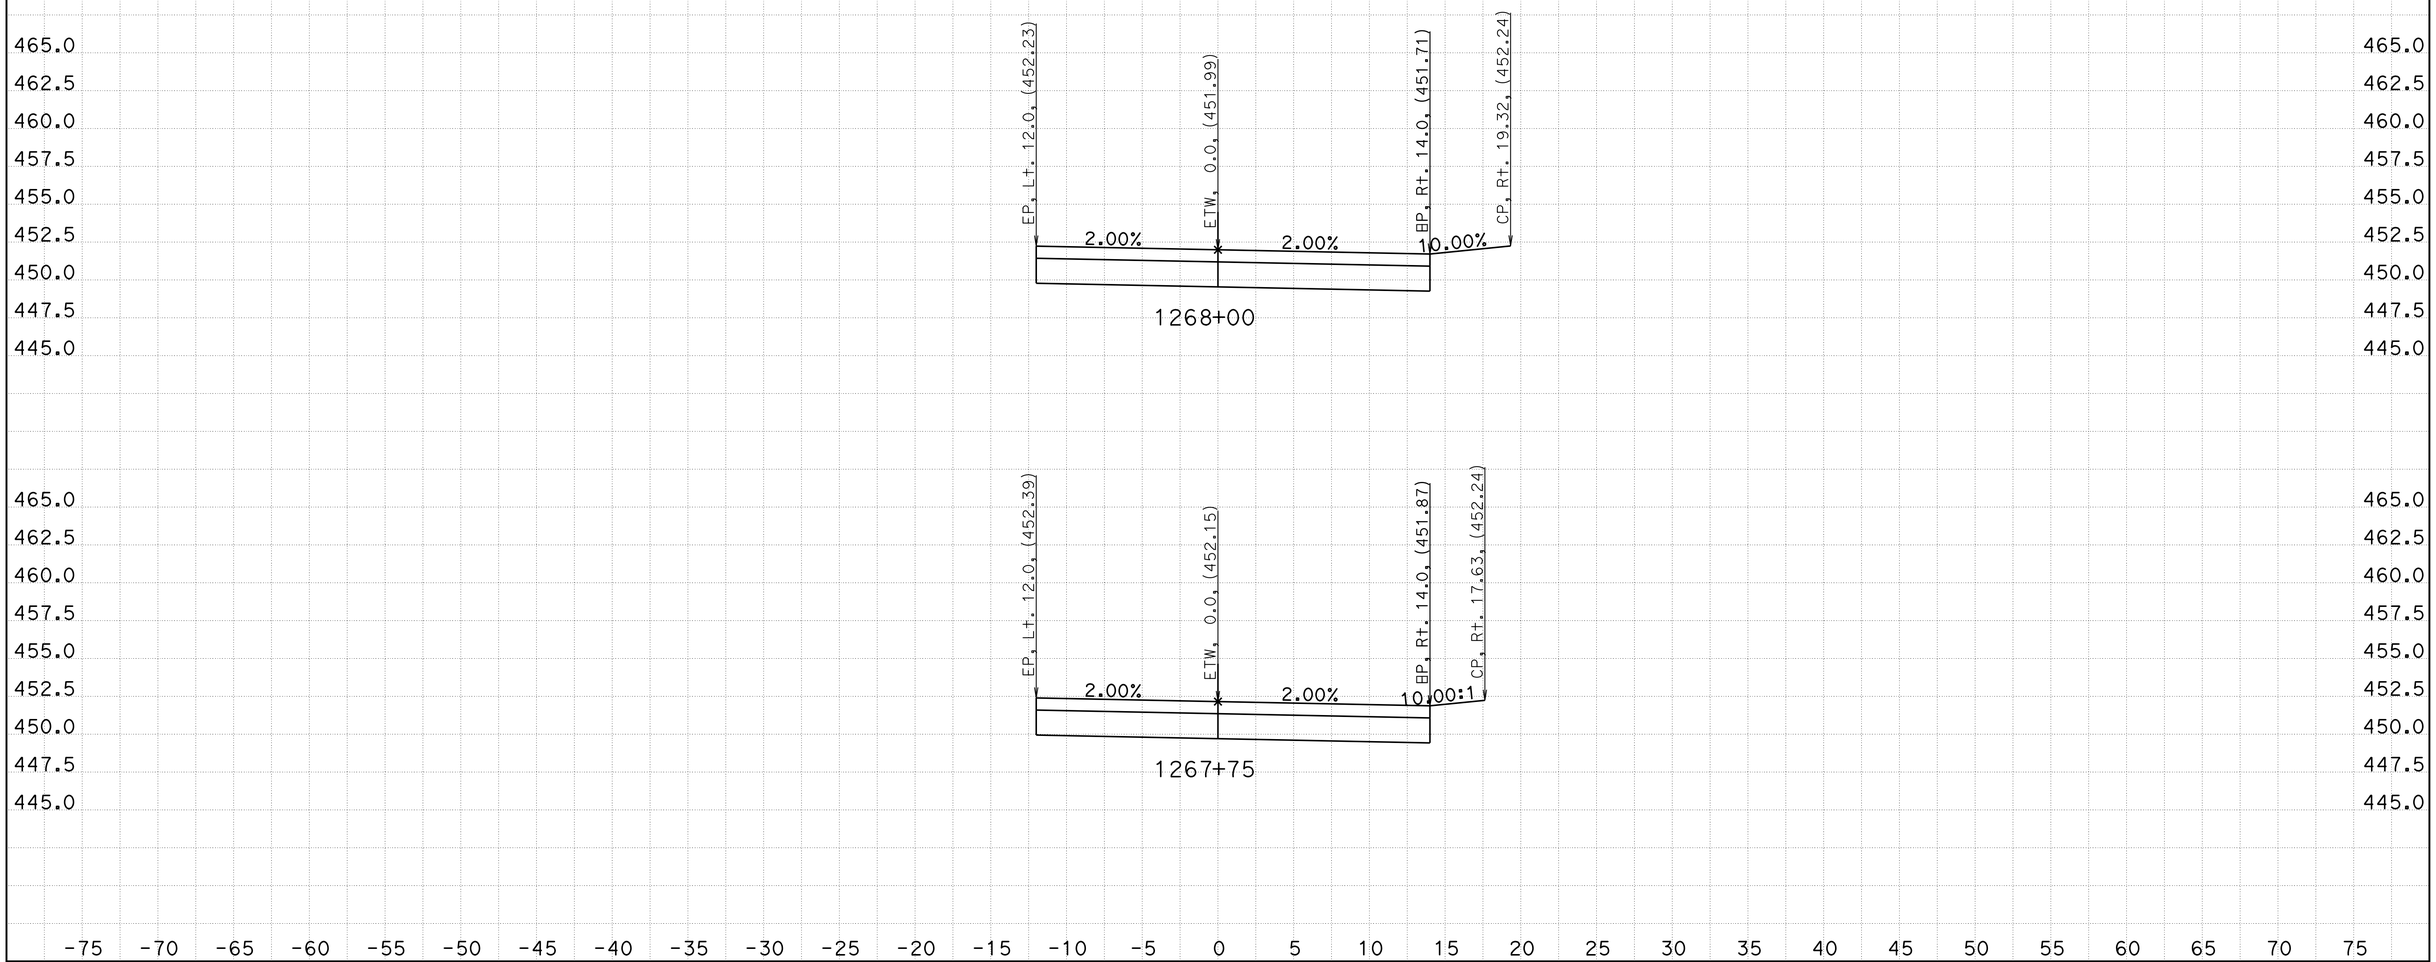


CREATED BY: Eltahir Ataelgeed
DATE: 11/14/2015
KC Project: TUL65 File: D:\Tul65_Final\TUL65\d3_design.ear

CONTRACT: 06-434014
DIST/CO/RTE/PM: 06-TUL-65-PM15.1/18.0
PROJECT ID: 0600000967

SCALE: 1" = 5' Horiz.
1" = 5' Vert.

**All Dimensions are US Survey Feet**

**D3**
**CROSS SECTIONS**
SHEET 6 OF 12

# FOR EARTHWORK DEVELPMENT ONLY

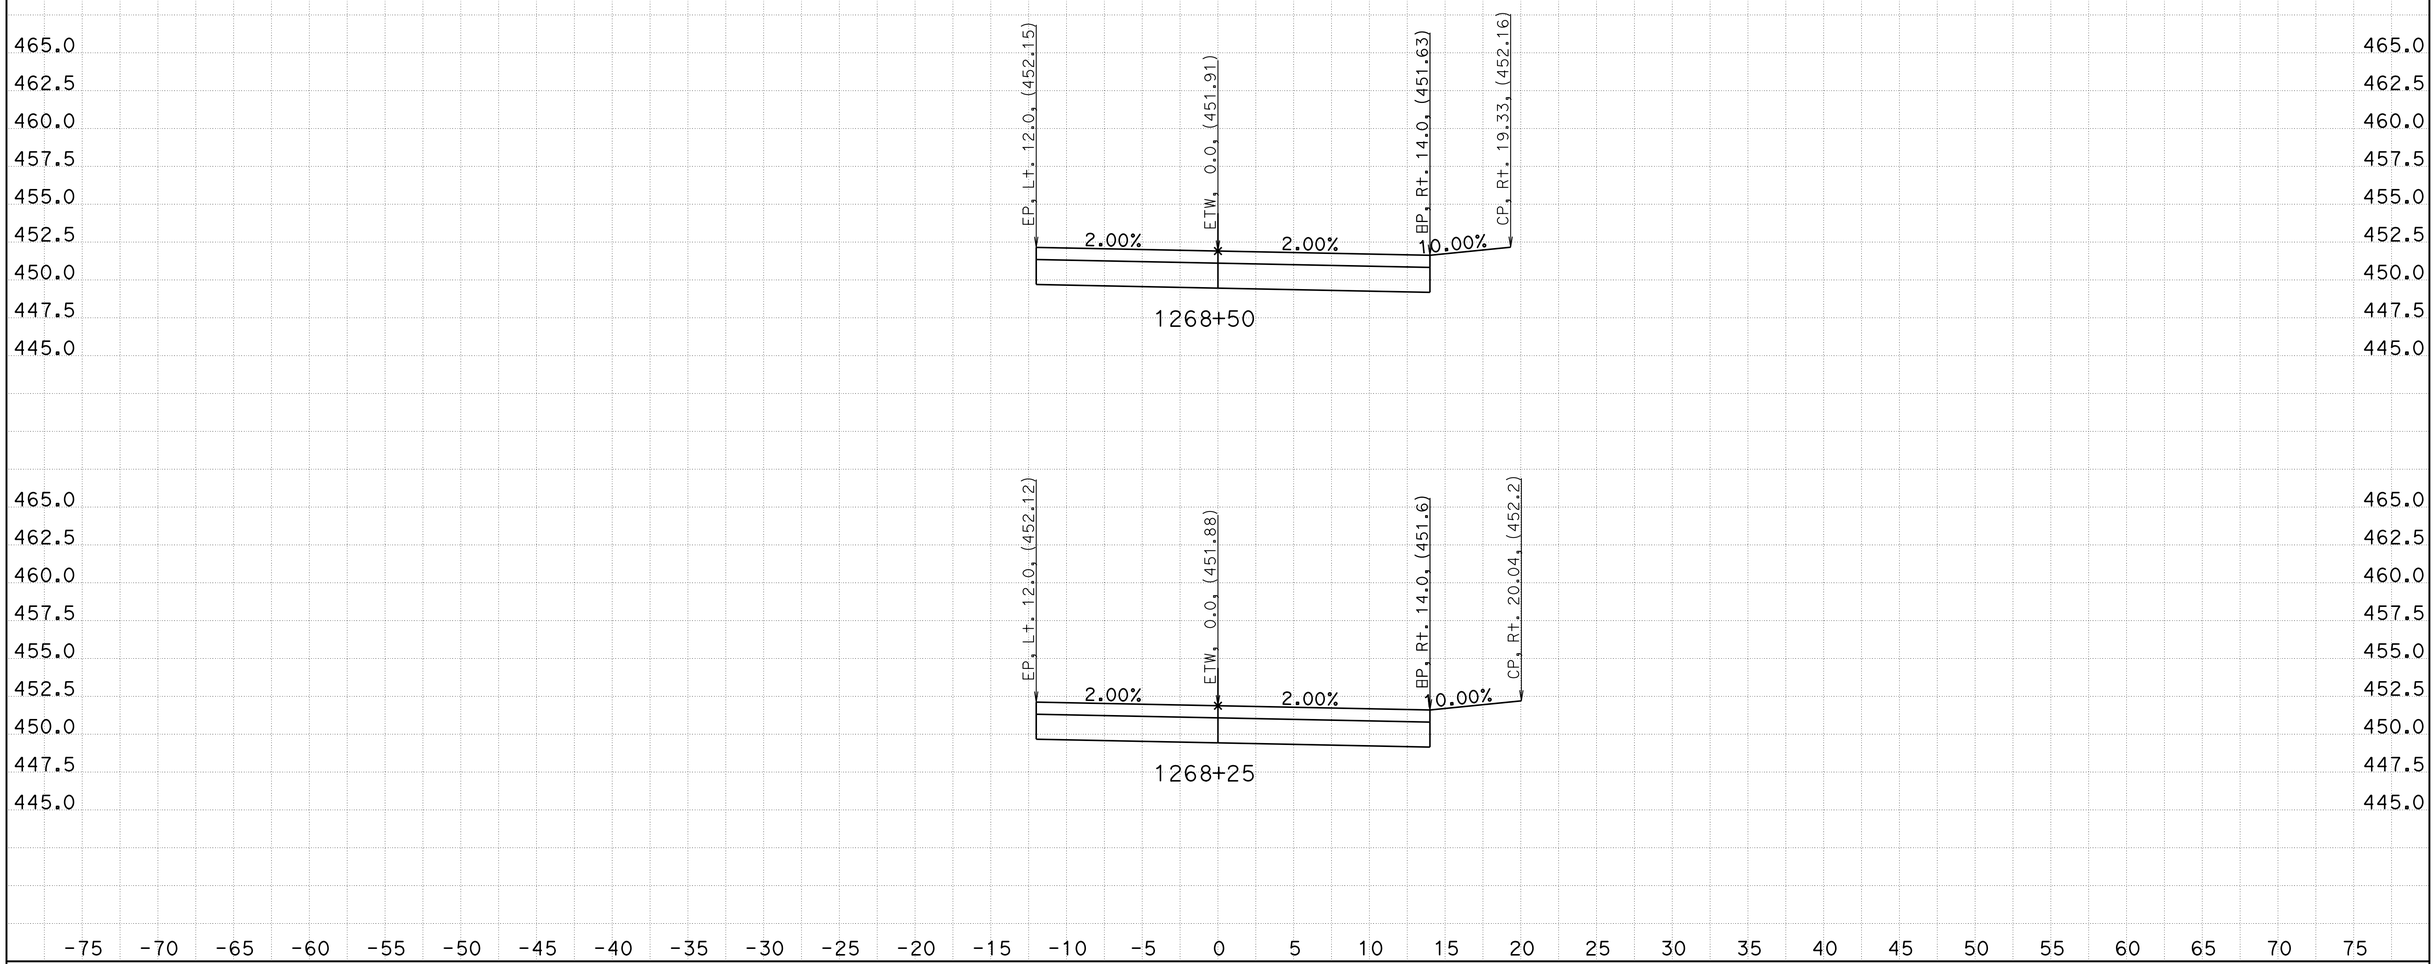


CREATED BY: Eltahir Ataelgeed
DATE: 11/14/2015
KC Project: TUL65 File: D:\Tul65_Final\TUL65\d3_design.ear

CONTRACT: 06-434014
DIST/CO/RTE/PM: 06-TUL-65-PM15.1/18.0
PROJECT ID: 0600000967

SCALE: 1" = 5' Horiz.
1" = 5' Vert.

**All Dimensions are US Survey Feet**

**D3**
**CROSS SECTIONS**
SHEET 7 OF 12

# FOR EARTHWORK DEVELPMENT ONLY

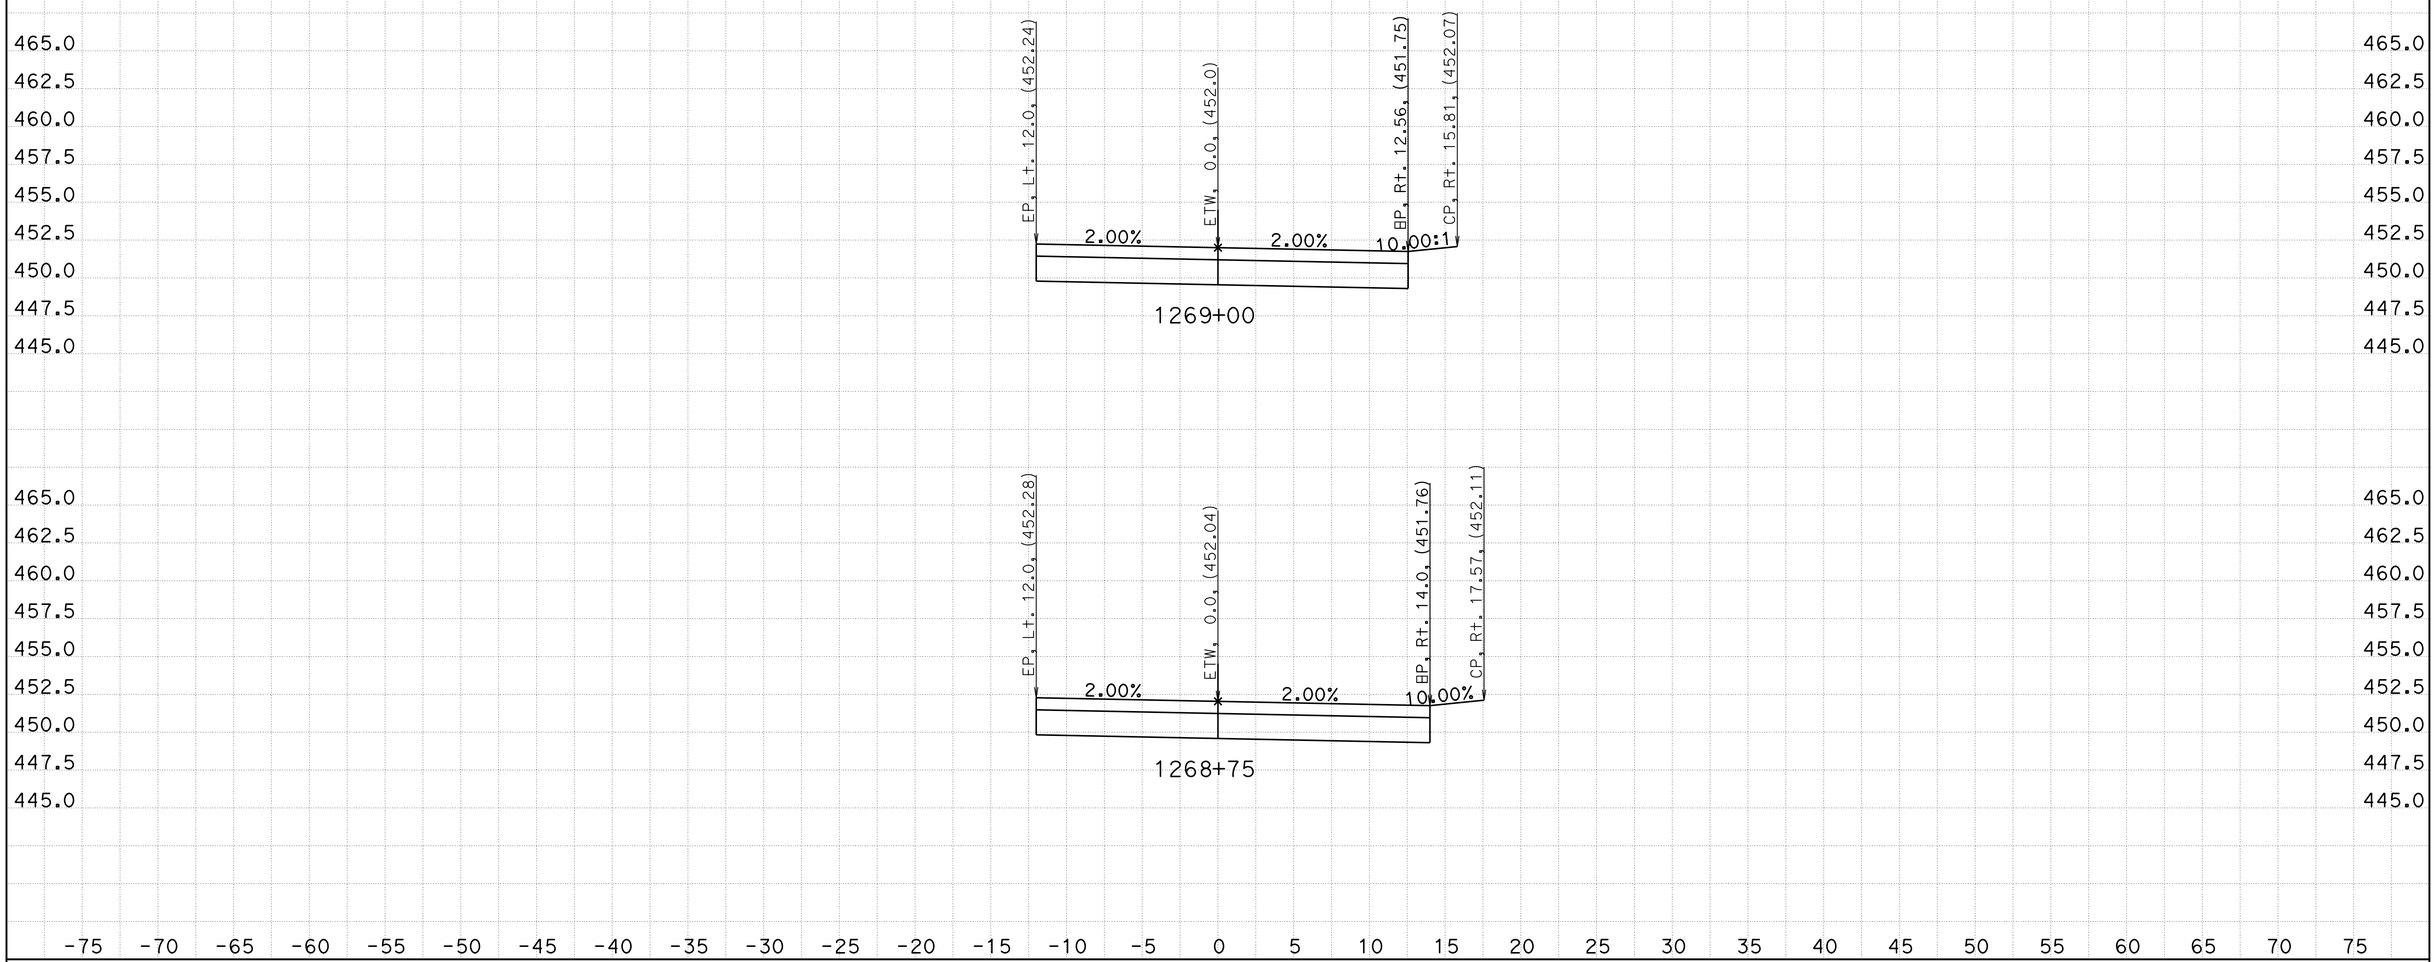


CREATED BY: Eltahir Ataelgeed
DATE: 11/14/2015
KC Project: TUL65 File: D:\Tul65_Final\TUL65\d3_design.ear

CONTRACT: 06-434014
DIST/CO/RTE/PM: 06-TUL-65-PM15.1/18.0
PROJECT ID: 0600000967

SCALE: 1" = 5' Horiz.
1" = 5' Vert.

**All Dimensions are US Survey Feet**

**D3**
**CROSS SECTIONS**
SHEET 8 OF 12

# FOR EARTHWORK DEVELPMENT ONLY

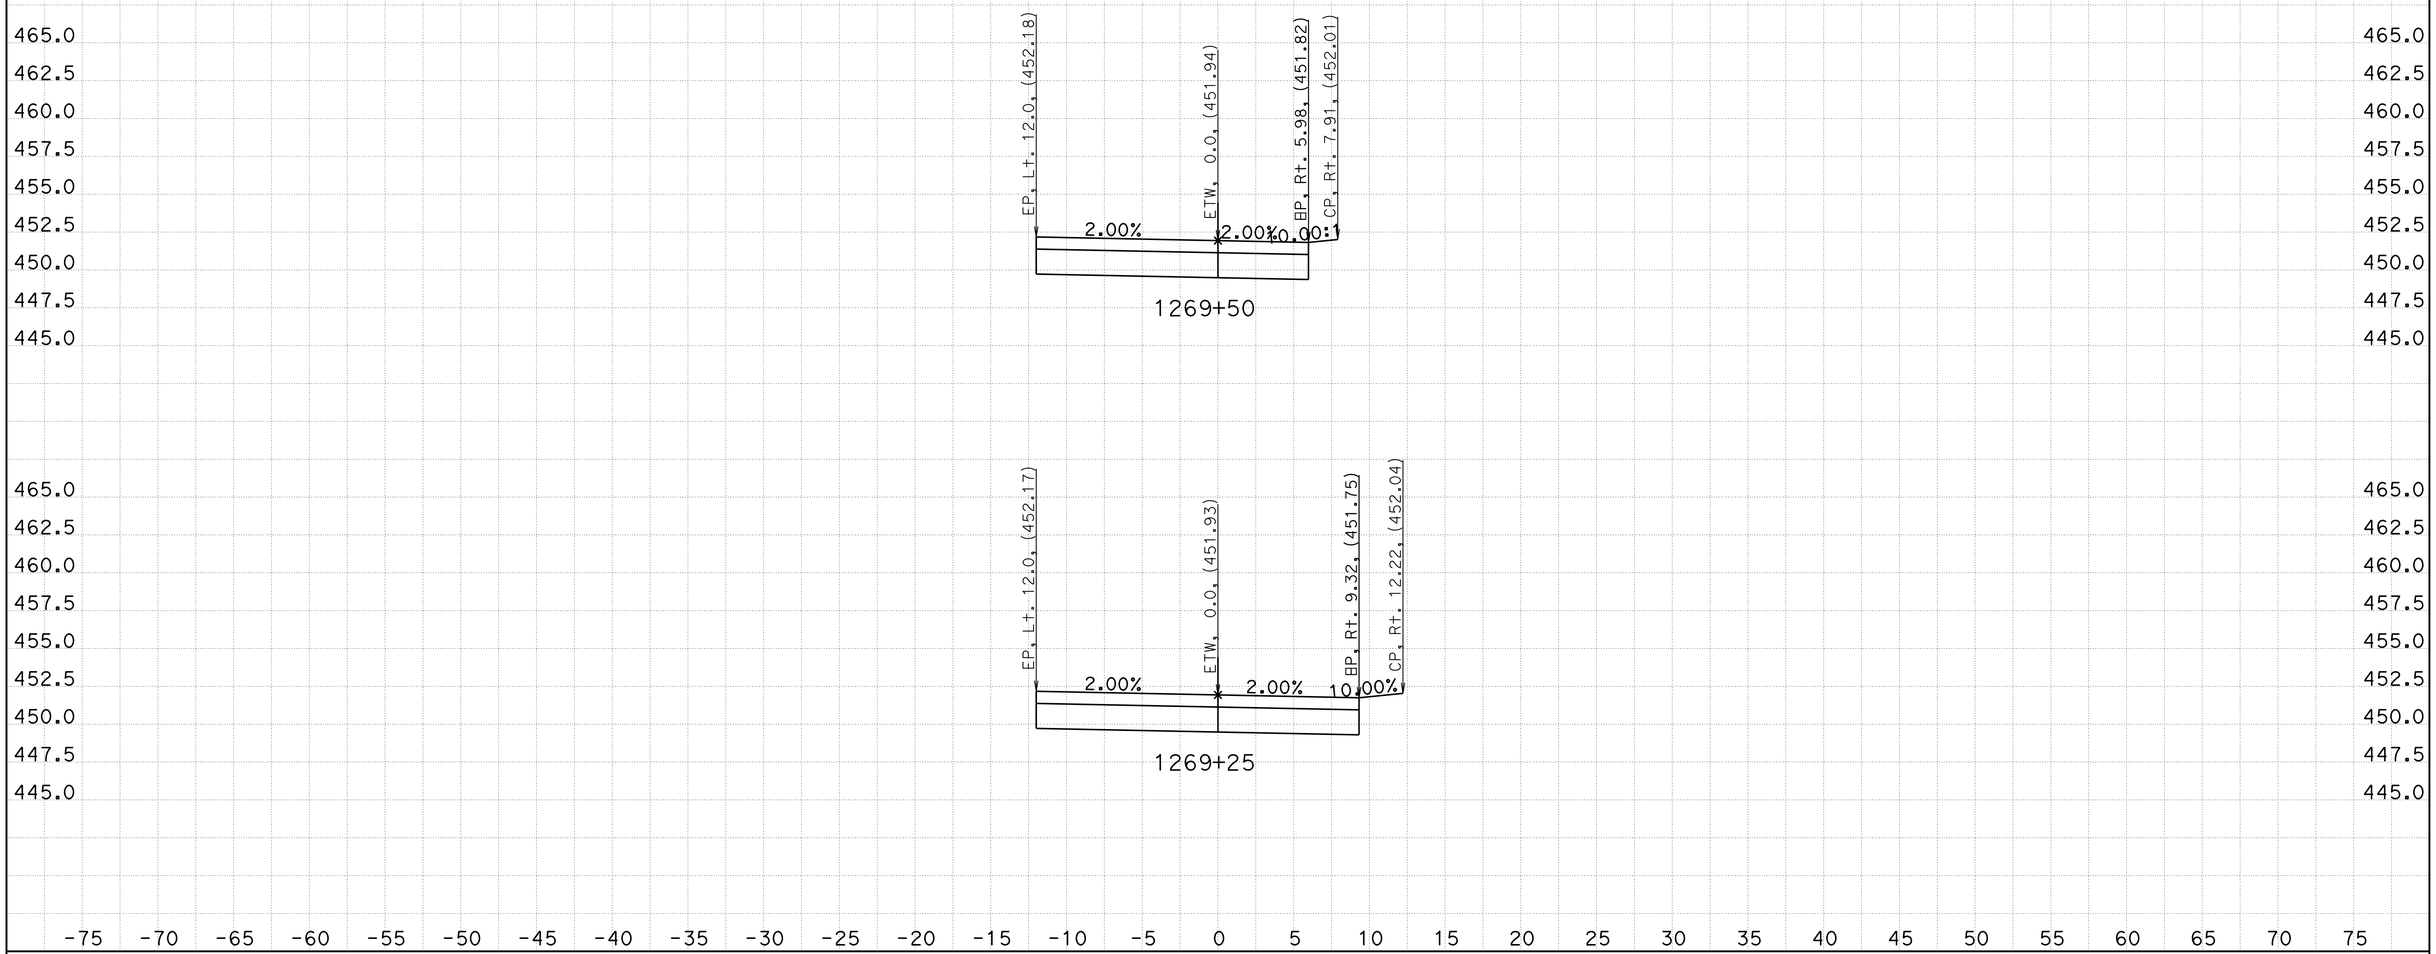


CREATED BY: Eltahir Ataelgeed
DATE: 11/14/2015
KC Project: TUL65 File: D:\Tul65_Final\TUL65\d3_design.ear

CONTRACT: 06-434014
DIST/CO/RTE/PM: 06-TUL-65-PM15.1/18.0
PROJECT ID: 0600000967

SCALE: 1" = 5' Horiz.
1" = 5' Vert.

**All Dimensions are US Survey Feet**

**D3**
**CROSS SECTIONS**
SHEET 9 OF 12

# FOR EARTHWORK DEVELPMENT ONLY

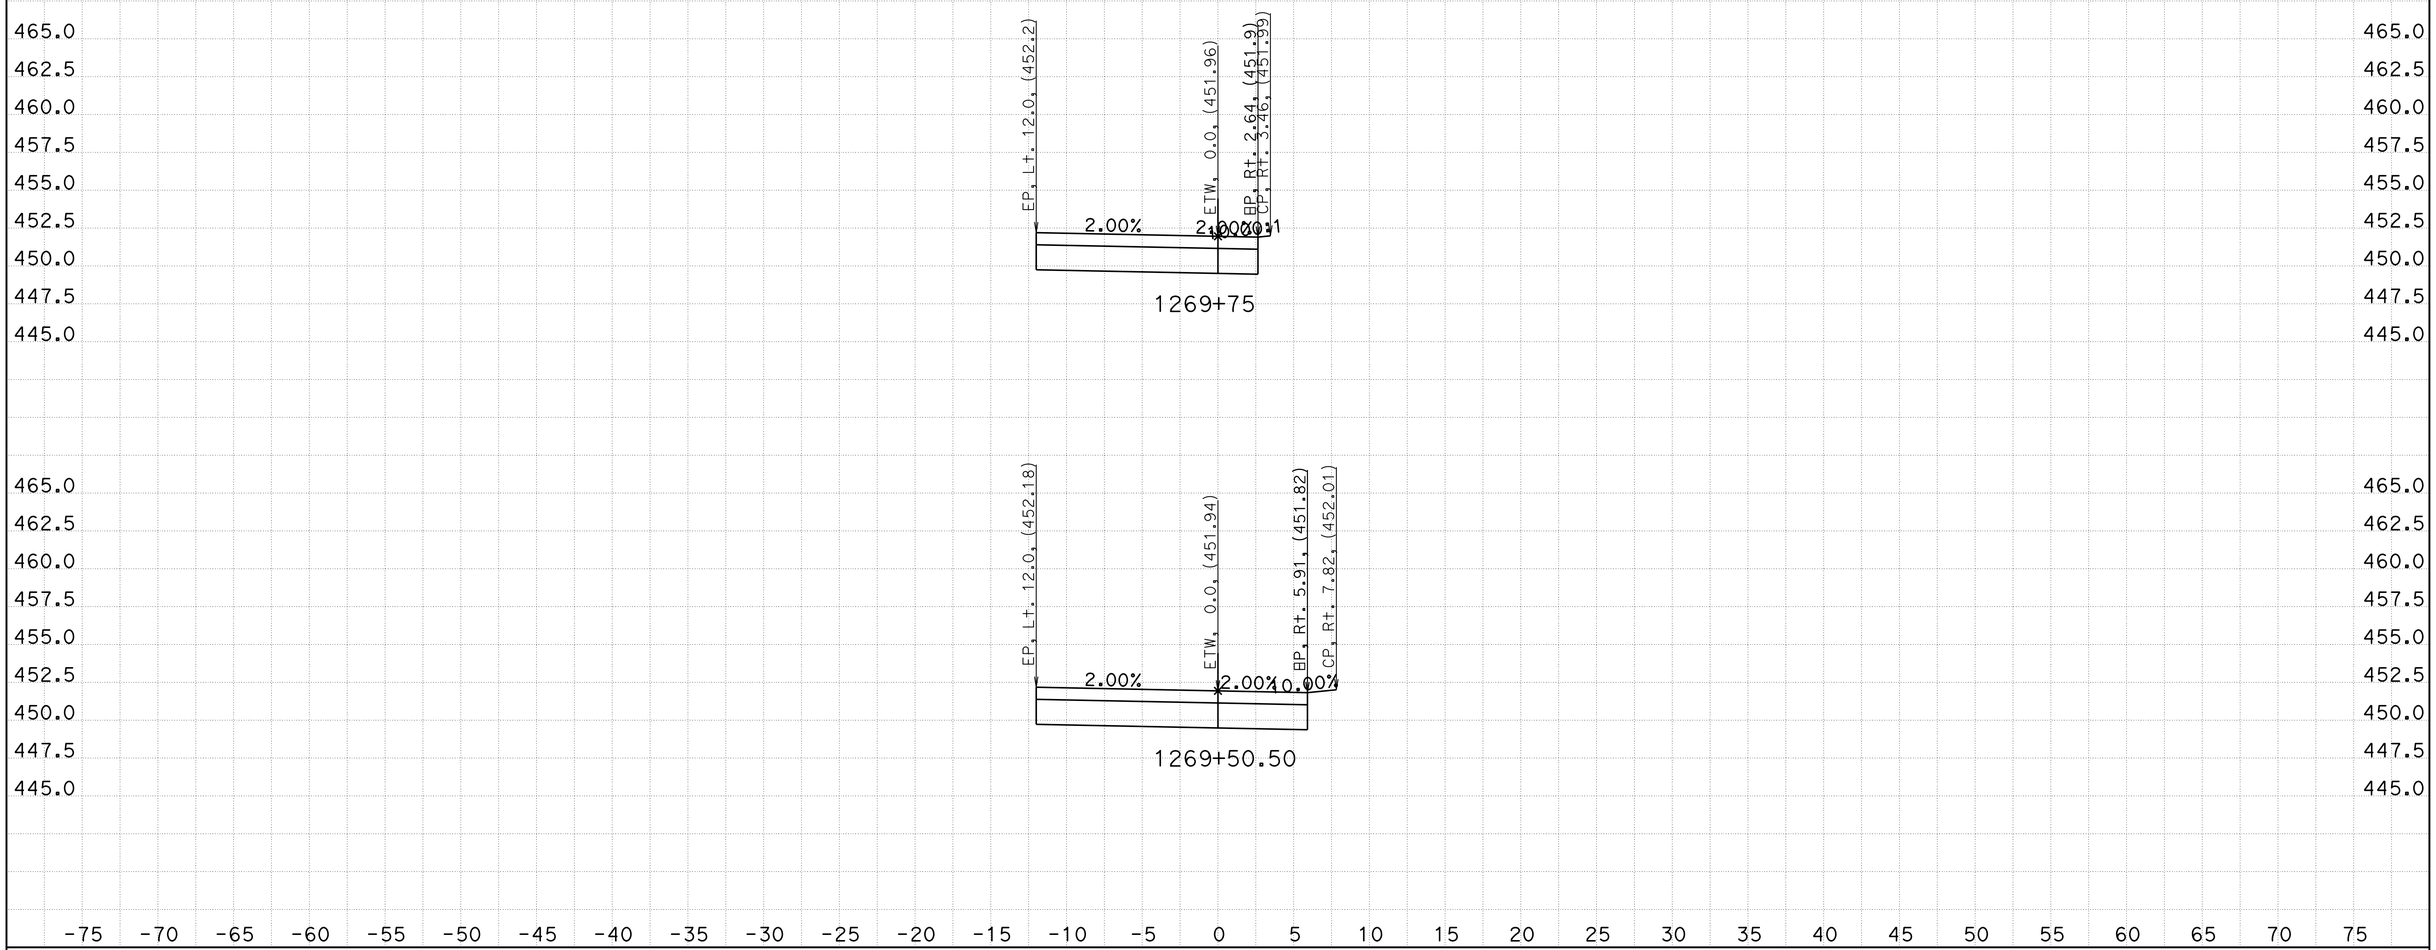


CREATED BY: Eltahir Ataelgeed
DATE: 11/14/2015
KC Project: TUL65 File: D:\Tul65_Final\TUL65\d3_design.ear

CONTRACT: 06-434014
DIST/CO/RTE/PM: 06-TUL-65-PM15.1/18.0
PROJECT ID: 0600000967

SCALE: 1" = 5' Horiz.
1" = 5' Vert.

**All Dimensions are US Survey Feet**

**D3**
**CROSS SECTIONS**
SHEET 10 OF 12

# FOR EARTHWORK DEVELPMENT ONLY

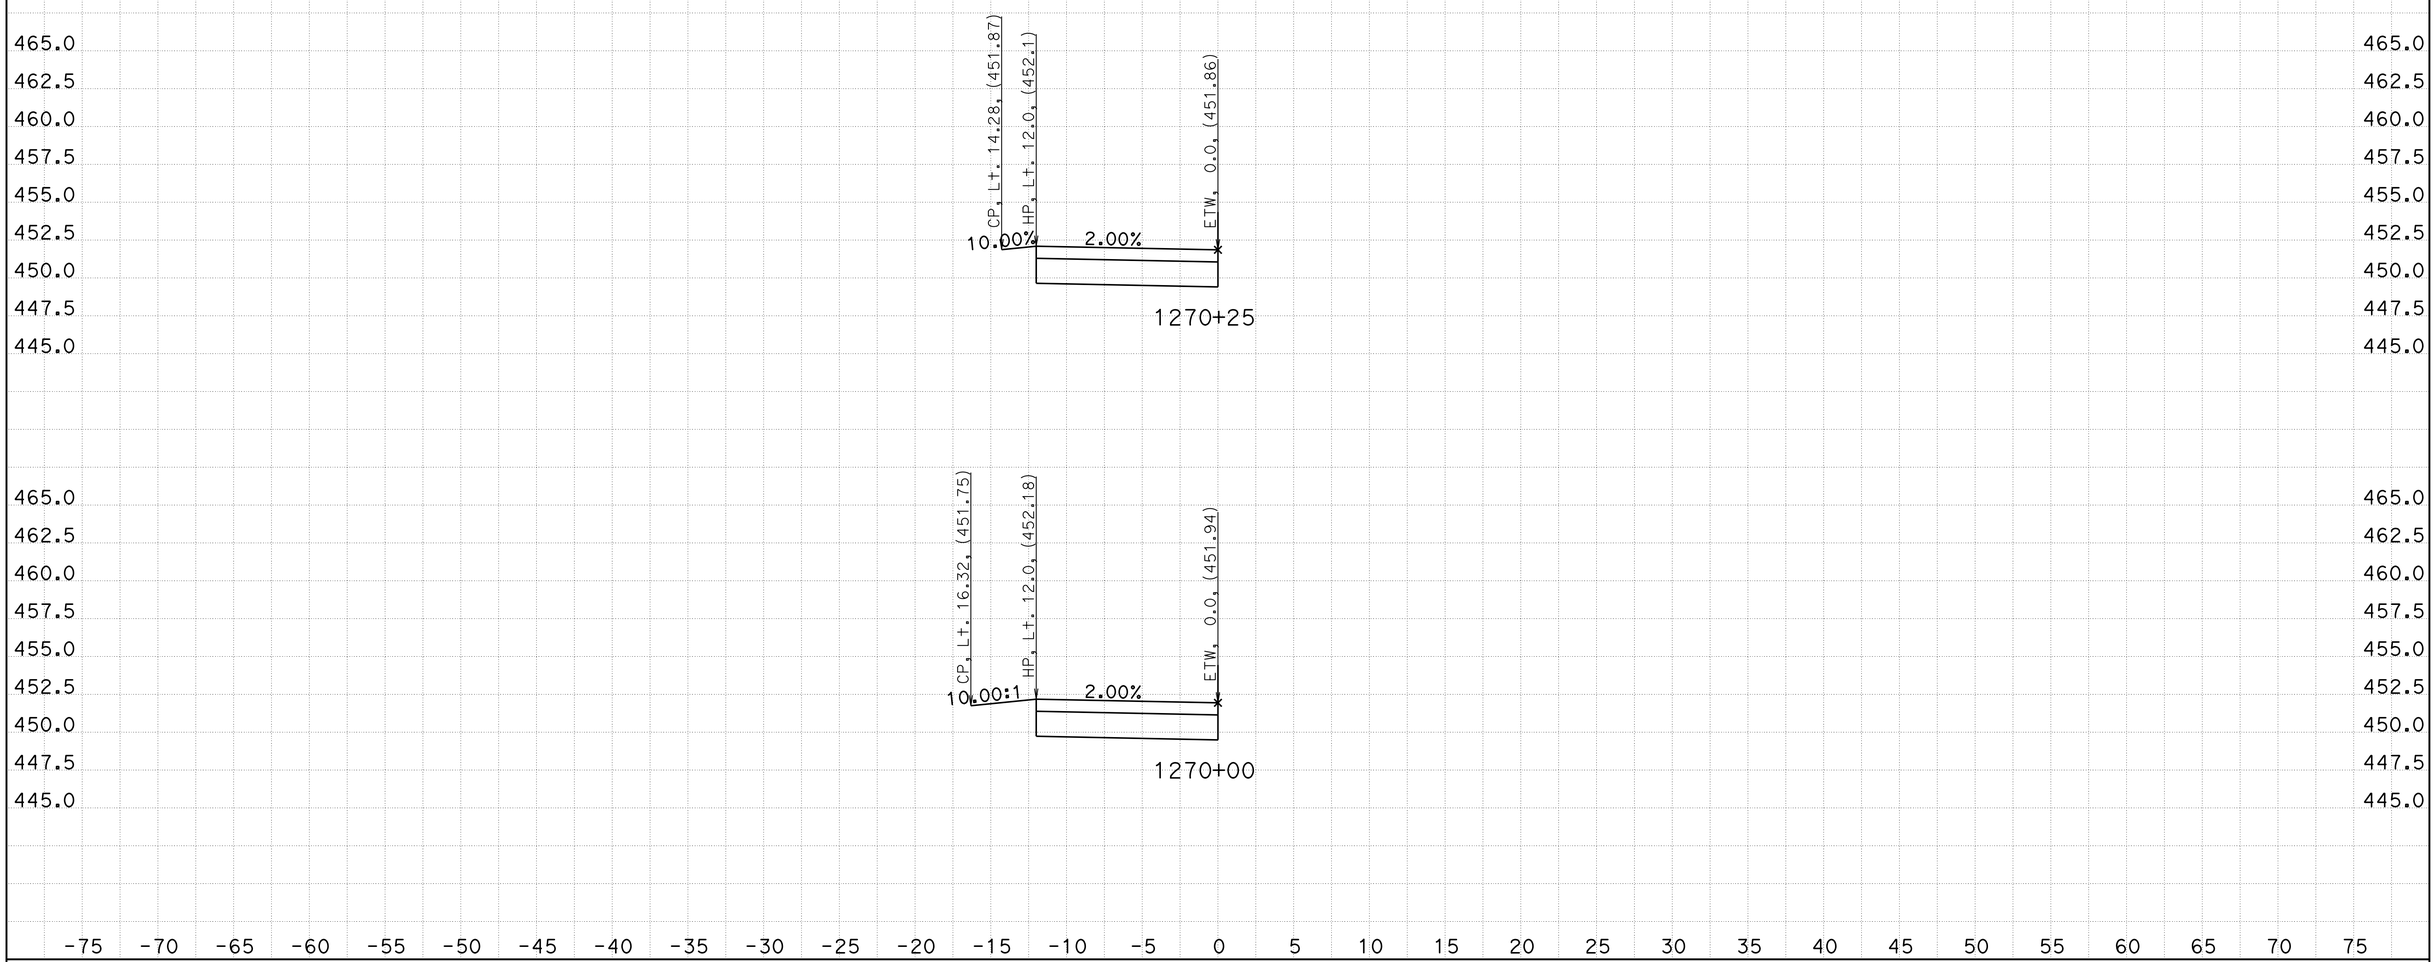


CREATED BY: Eltahir Ataelgeed
DATE: 11/14/2015
KC Project: TUL65 File: D:\Tul65_Final\TUL65\d3_design.ear

CONTRACT: 06-434014
DIST/CO/RTE/PM: 06-TUL-65-PM15.1/18.0
PROJECT ID: 0600000967

SCALE: 1" = 5' Horiz.
1" = 5' Vert.

**All Dimensions are US Survey Feet**

**D3**
**CROSS SECTIONS**
SHEET 11 OF 12

# FOR EARTHWORK DEVELPMENT ONLY

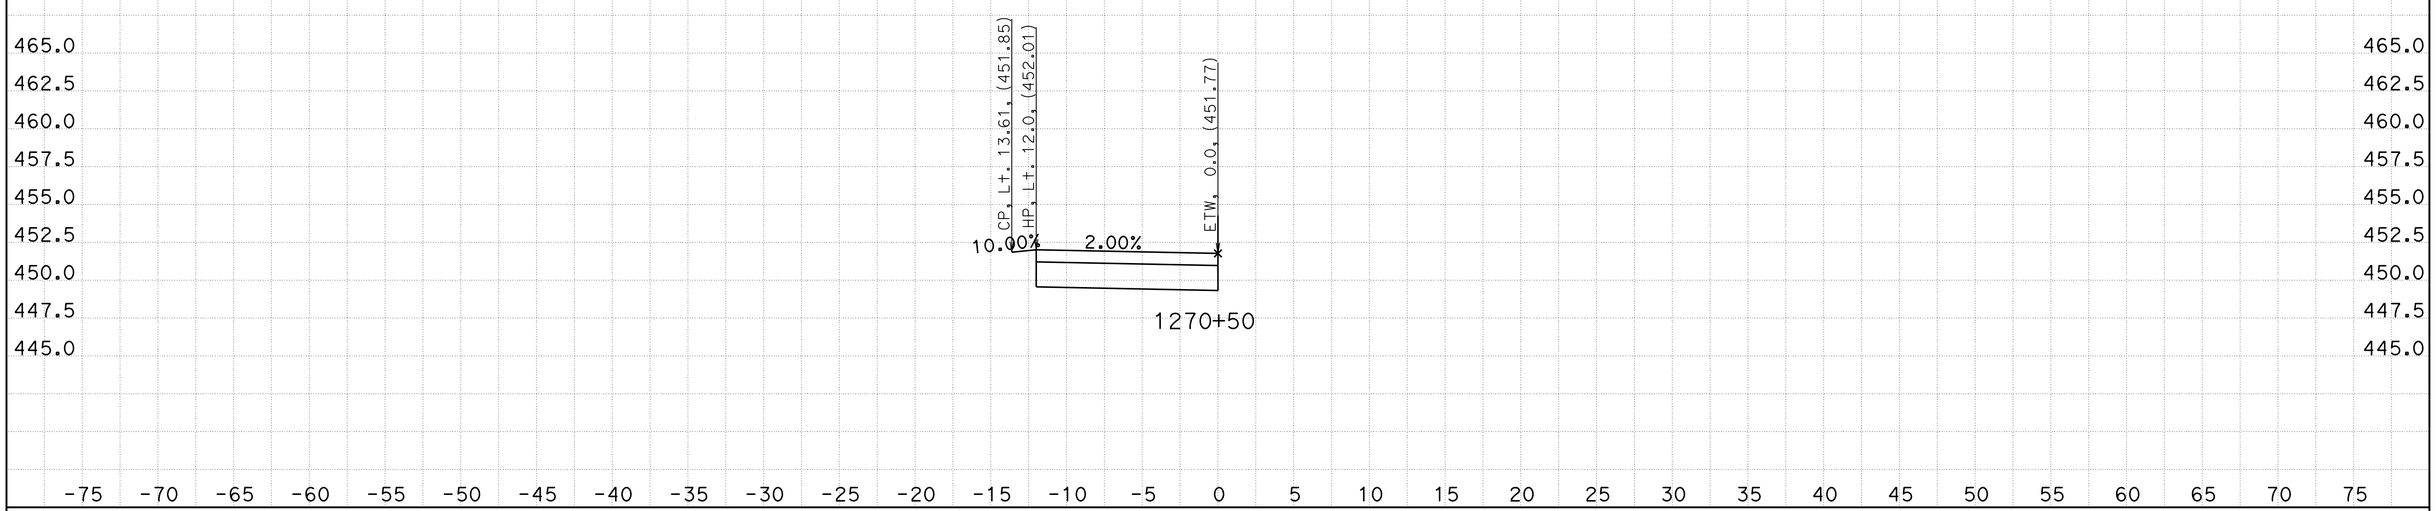


CREATED BY: Eltahir Ataelgeed
DATE: 11/14/2015
KC Project: TUL65 File: D:\Tul65_Final\TUL65\d3_design.ear

CONTRACT: 06-434014
DIST/CO/RTE/PM: 06-TUL-65-PM15.1/18.0
PROJECT ID: 0600000967

SCALE: 1" = 5' Horiz.
1" = 5' Vert.

**All Dimensions are US Survey Feet**

**D3**
**CROSS SECTIONS**
SHEET 12 OF 12