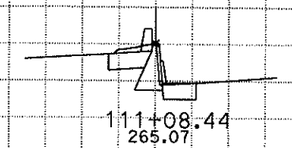

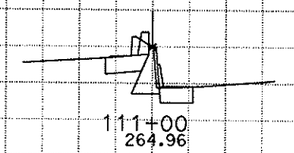

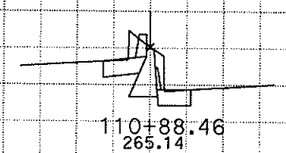

DATE: 5/26/2010
KC Project: SR07255 File: S:\desig\184101\SR07255\cb1.ear

SCALE: 1" = 10' Horiz.
1" = 10' Vert.

All Dimensions are US Survey Feet

CB1
CROSS SECTIONS
SHEET 1 OF 52

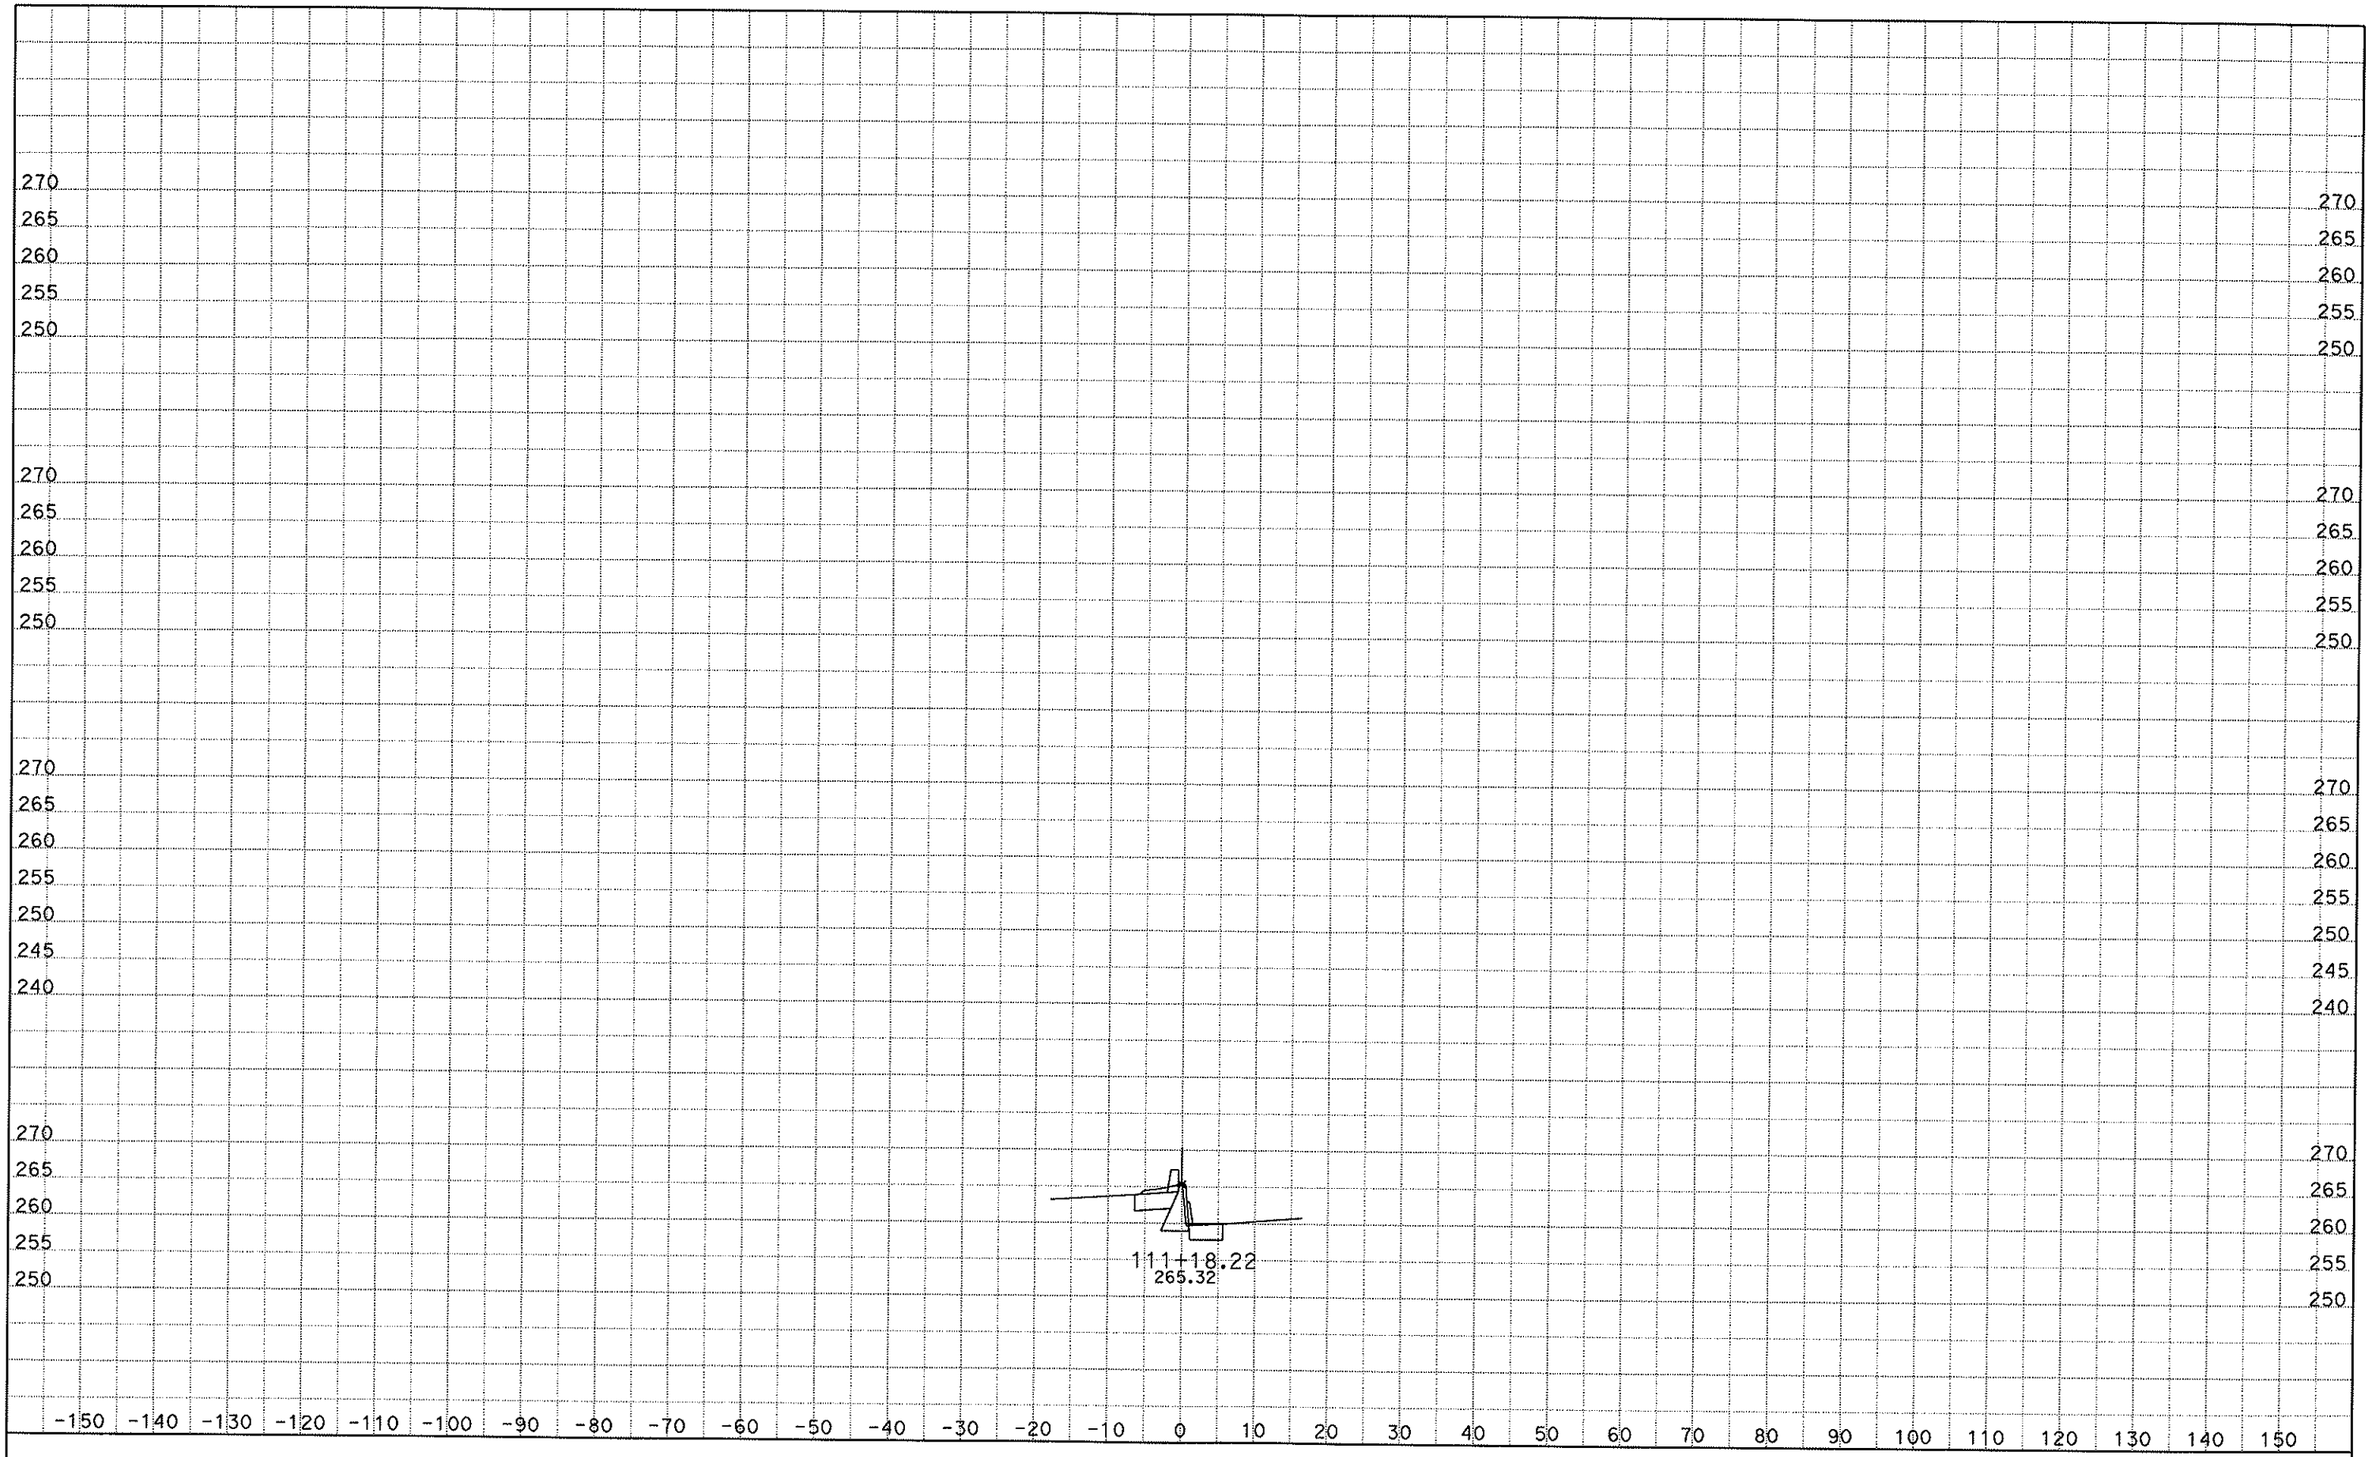

DATE: 5/26/2010

KC Project: SR07255 File: S:\desig\184101\SR07255\cb1.ear

SCALE: 1" = 10' Horiz.
1" = 10' Vert.

All Dimensions are US Survey Feet

CB1
CROSS SECTIONS

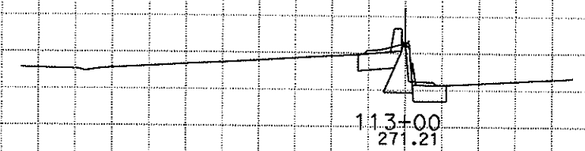

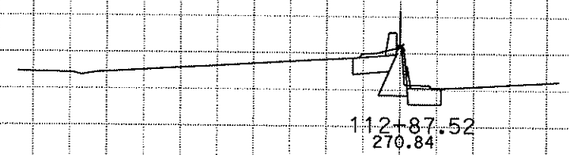

280 275 270 265 260

280 275 270 265 260

280 275 270 265 260 255 250

270 265 260 255 250

-150 -140 -130 -120 -110 -100 -90 -80 -70 -60 -50 -40 -30 -20 -10 0 10 20 30 40 50 60 70 80 90 100 110 120 130 140 150

DATE: 5/26/2010
KC Project: SR07255 File: S:\desig\184101\SR07255\cb1.ear

SCALE: 1" = 10' Horiz.
1" = 10' Vert.

All Dimensions are US Survey Feet

CB1
CROSS SECTIONS
SHEET 3 OF 52

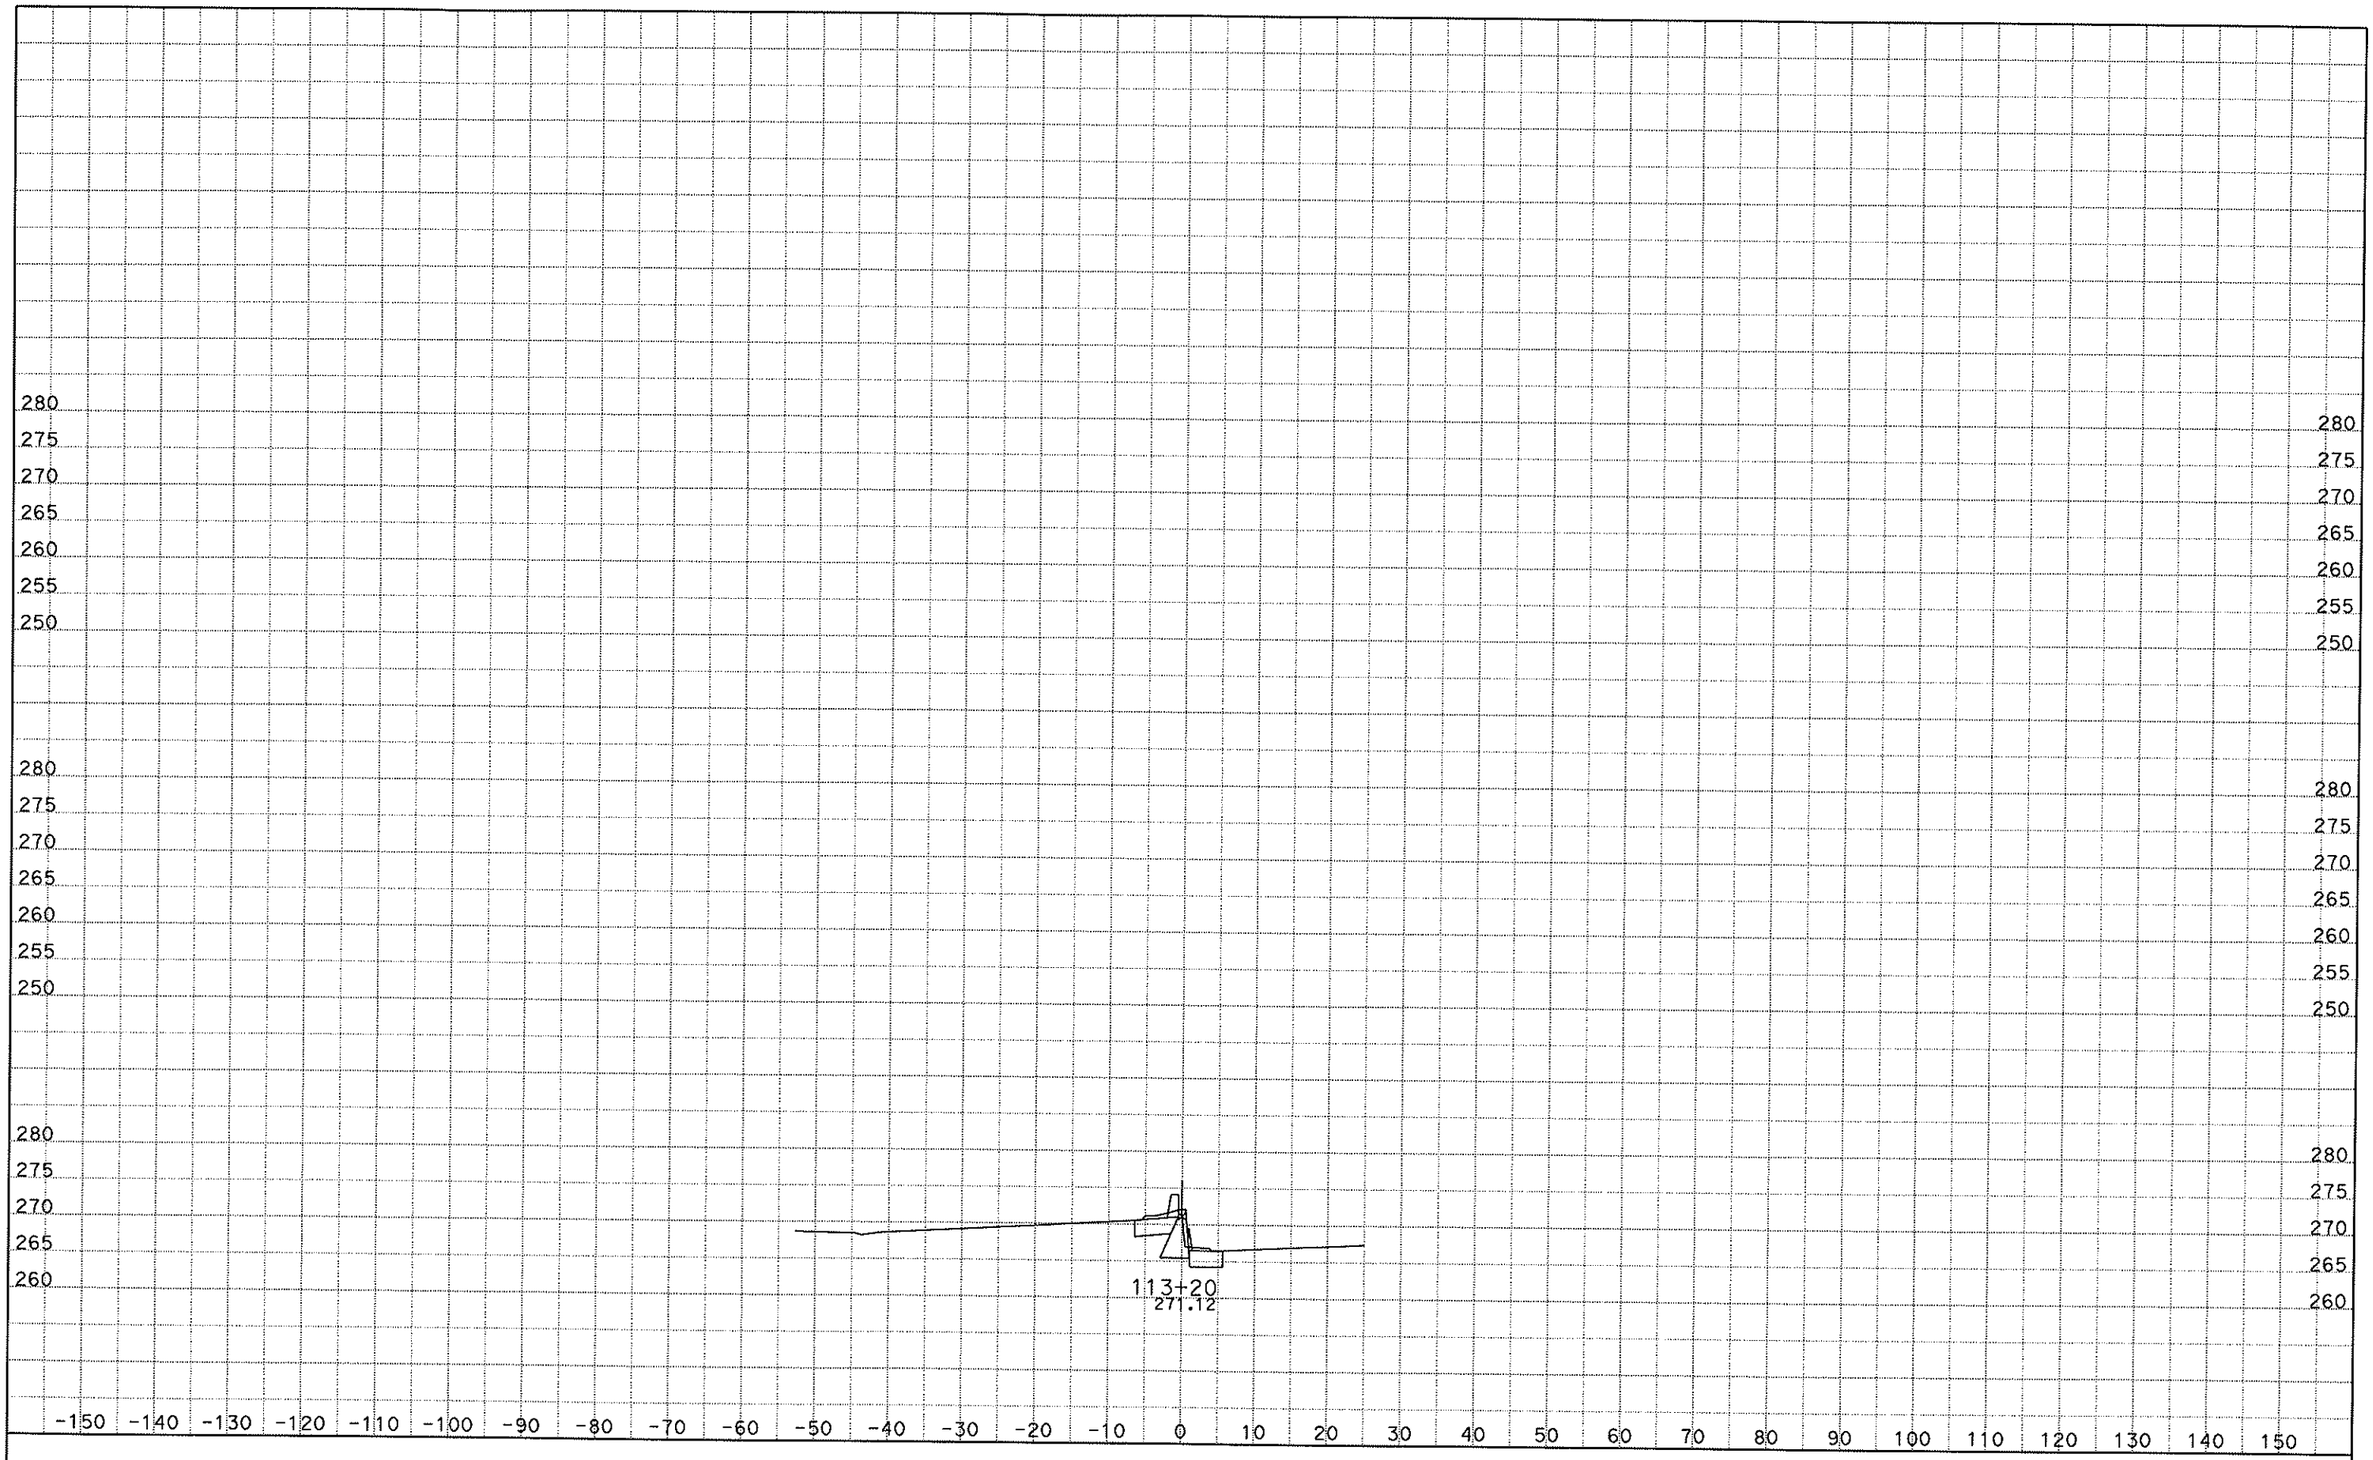

DATE: 5/26/2010
KC Project: SR07255 File: S:\desig\184101\SR07255\cb1.ear

SCALE: 1" = 10' Horiz.
1" = 10' Vert.

All Dimensions are US Survey Feet

CB1
CROSS SECTIONS
SHEET 4 OF 52

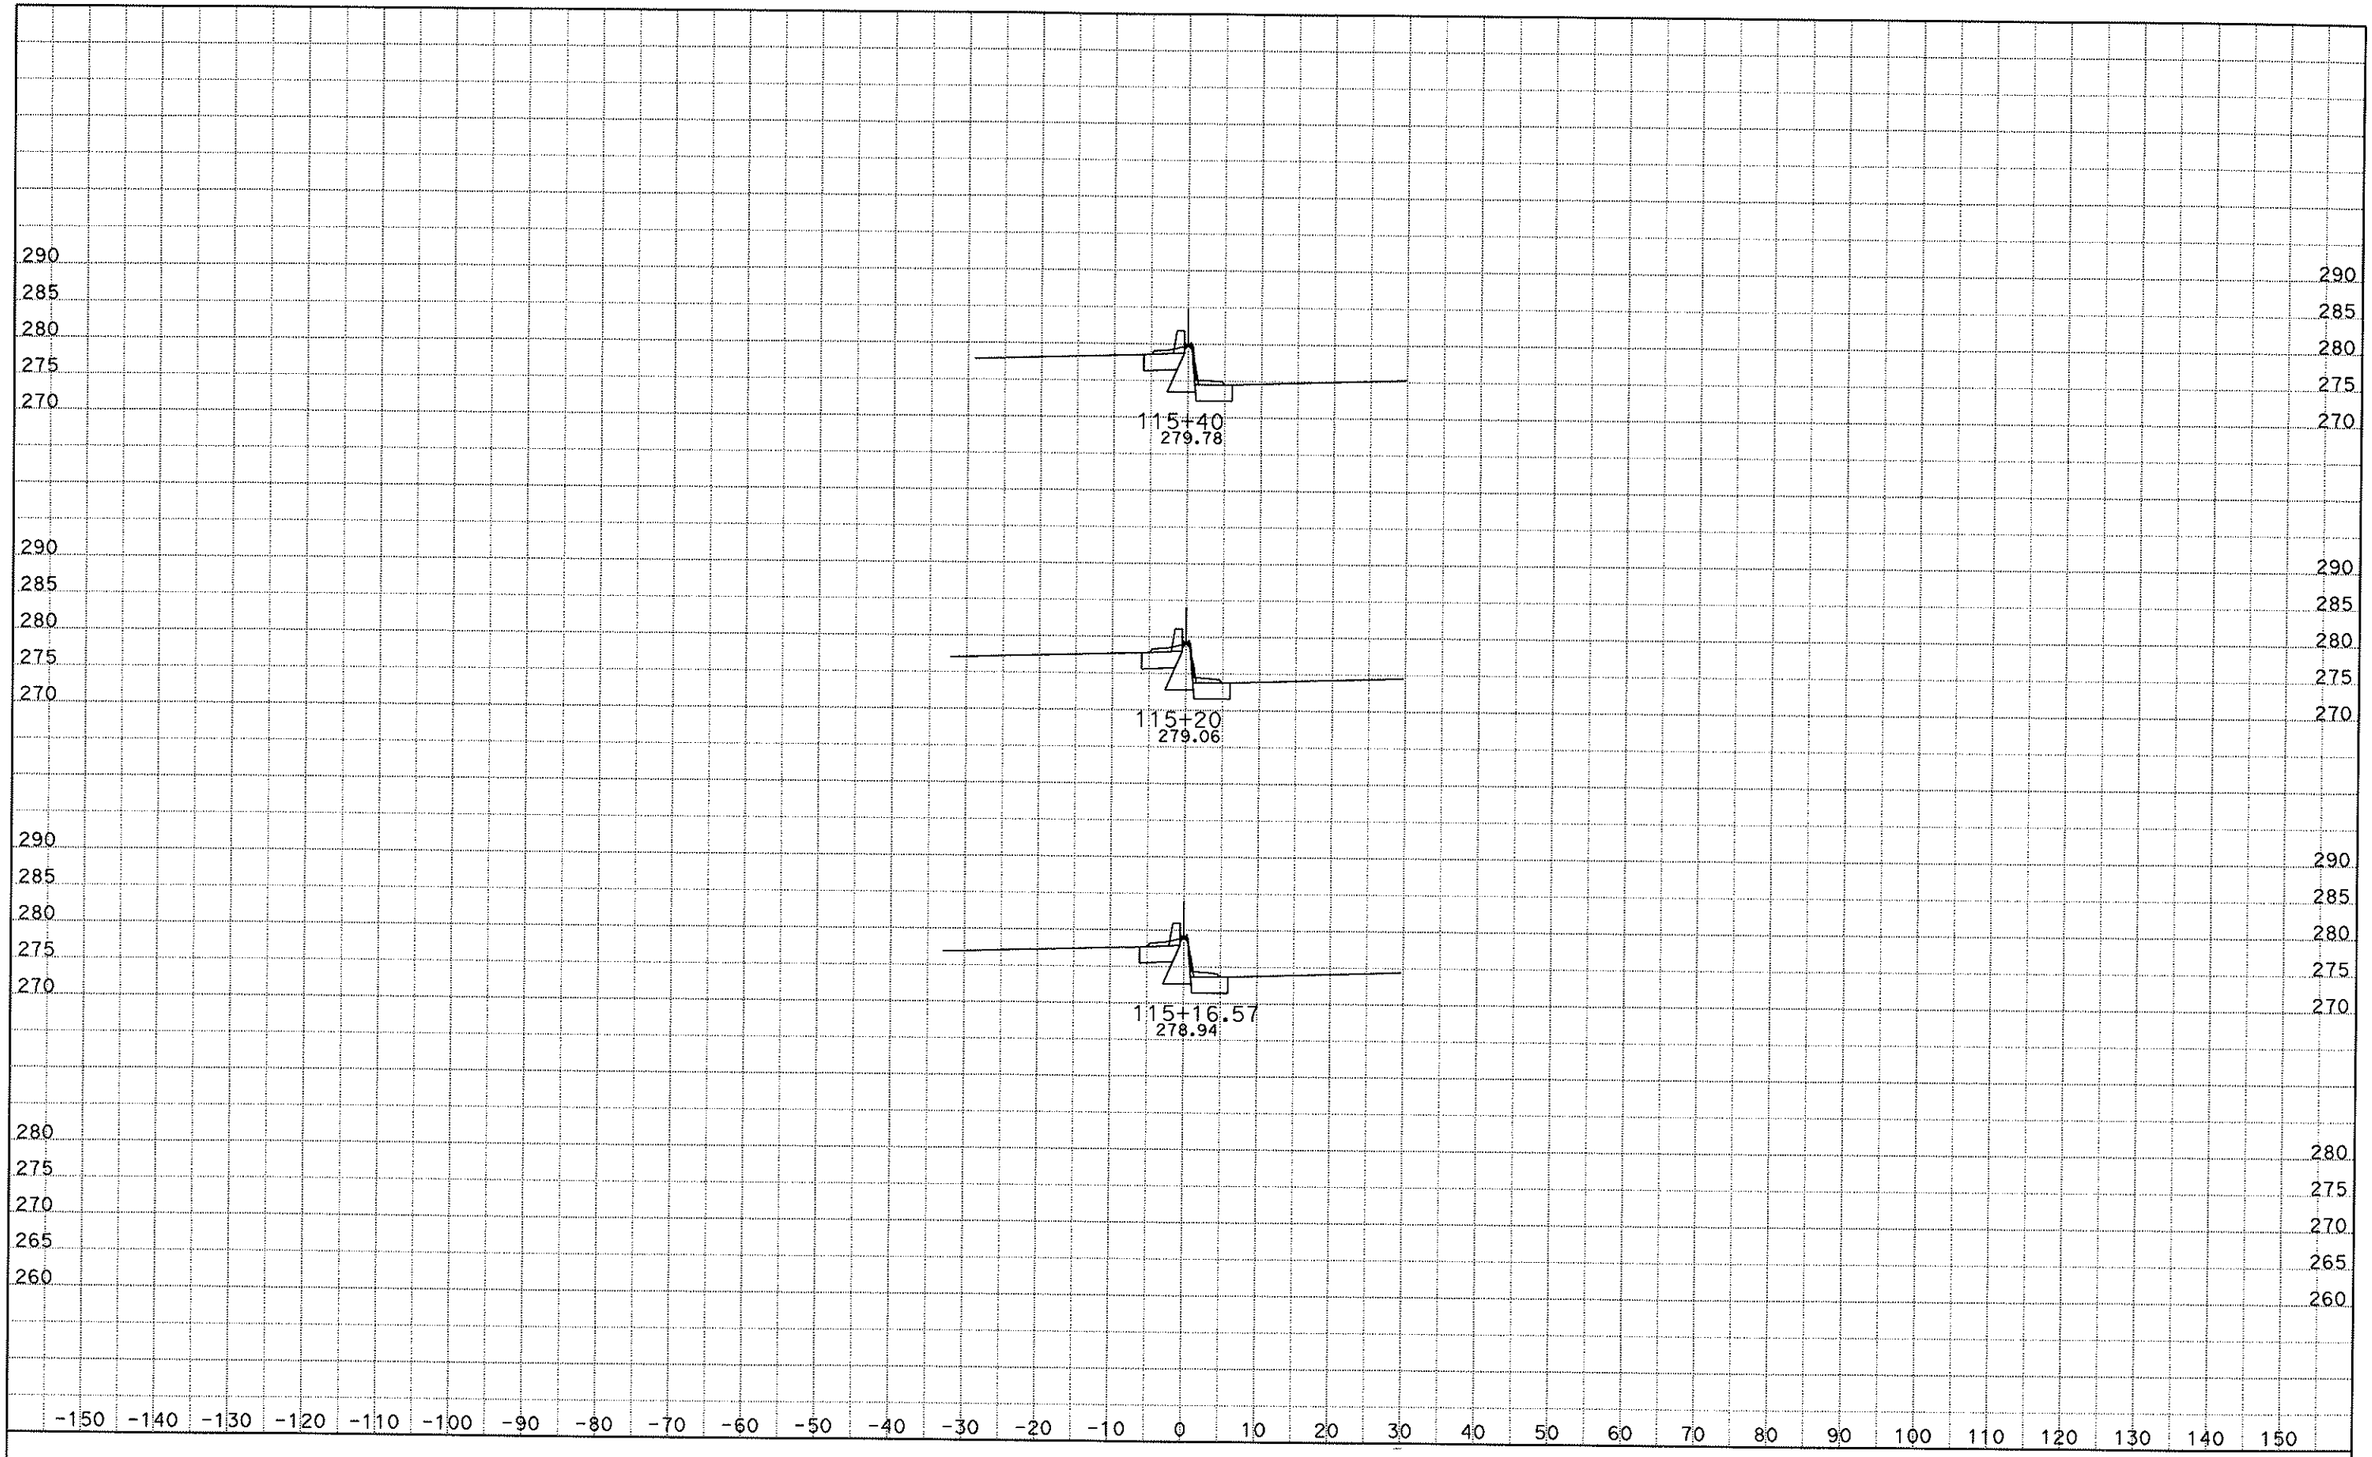

DATE: 5/26/2010

KC Project: SR07255 File: S:\desig\184101\SR07255\cb1.ear

SCALE: 1" = 10' Horiz.
1" = 10' Vert.

All Dimensions are US Survey Feet

CB1
CROSS SECTIONS
SHEET 5 OF 52

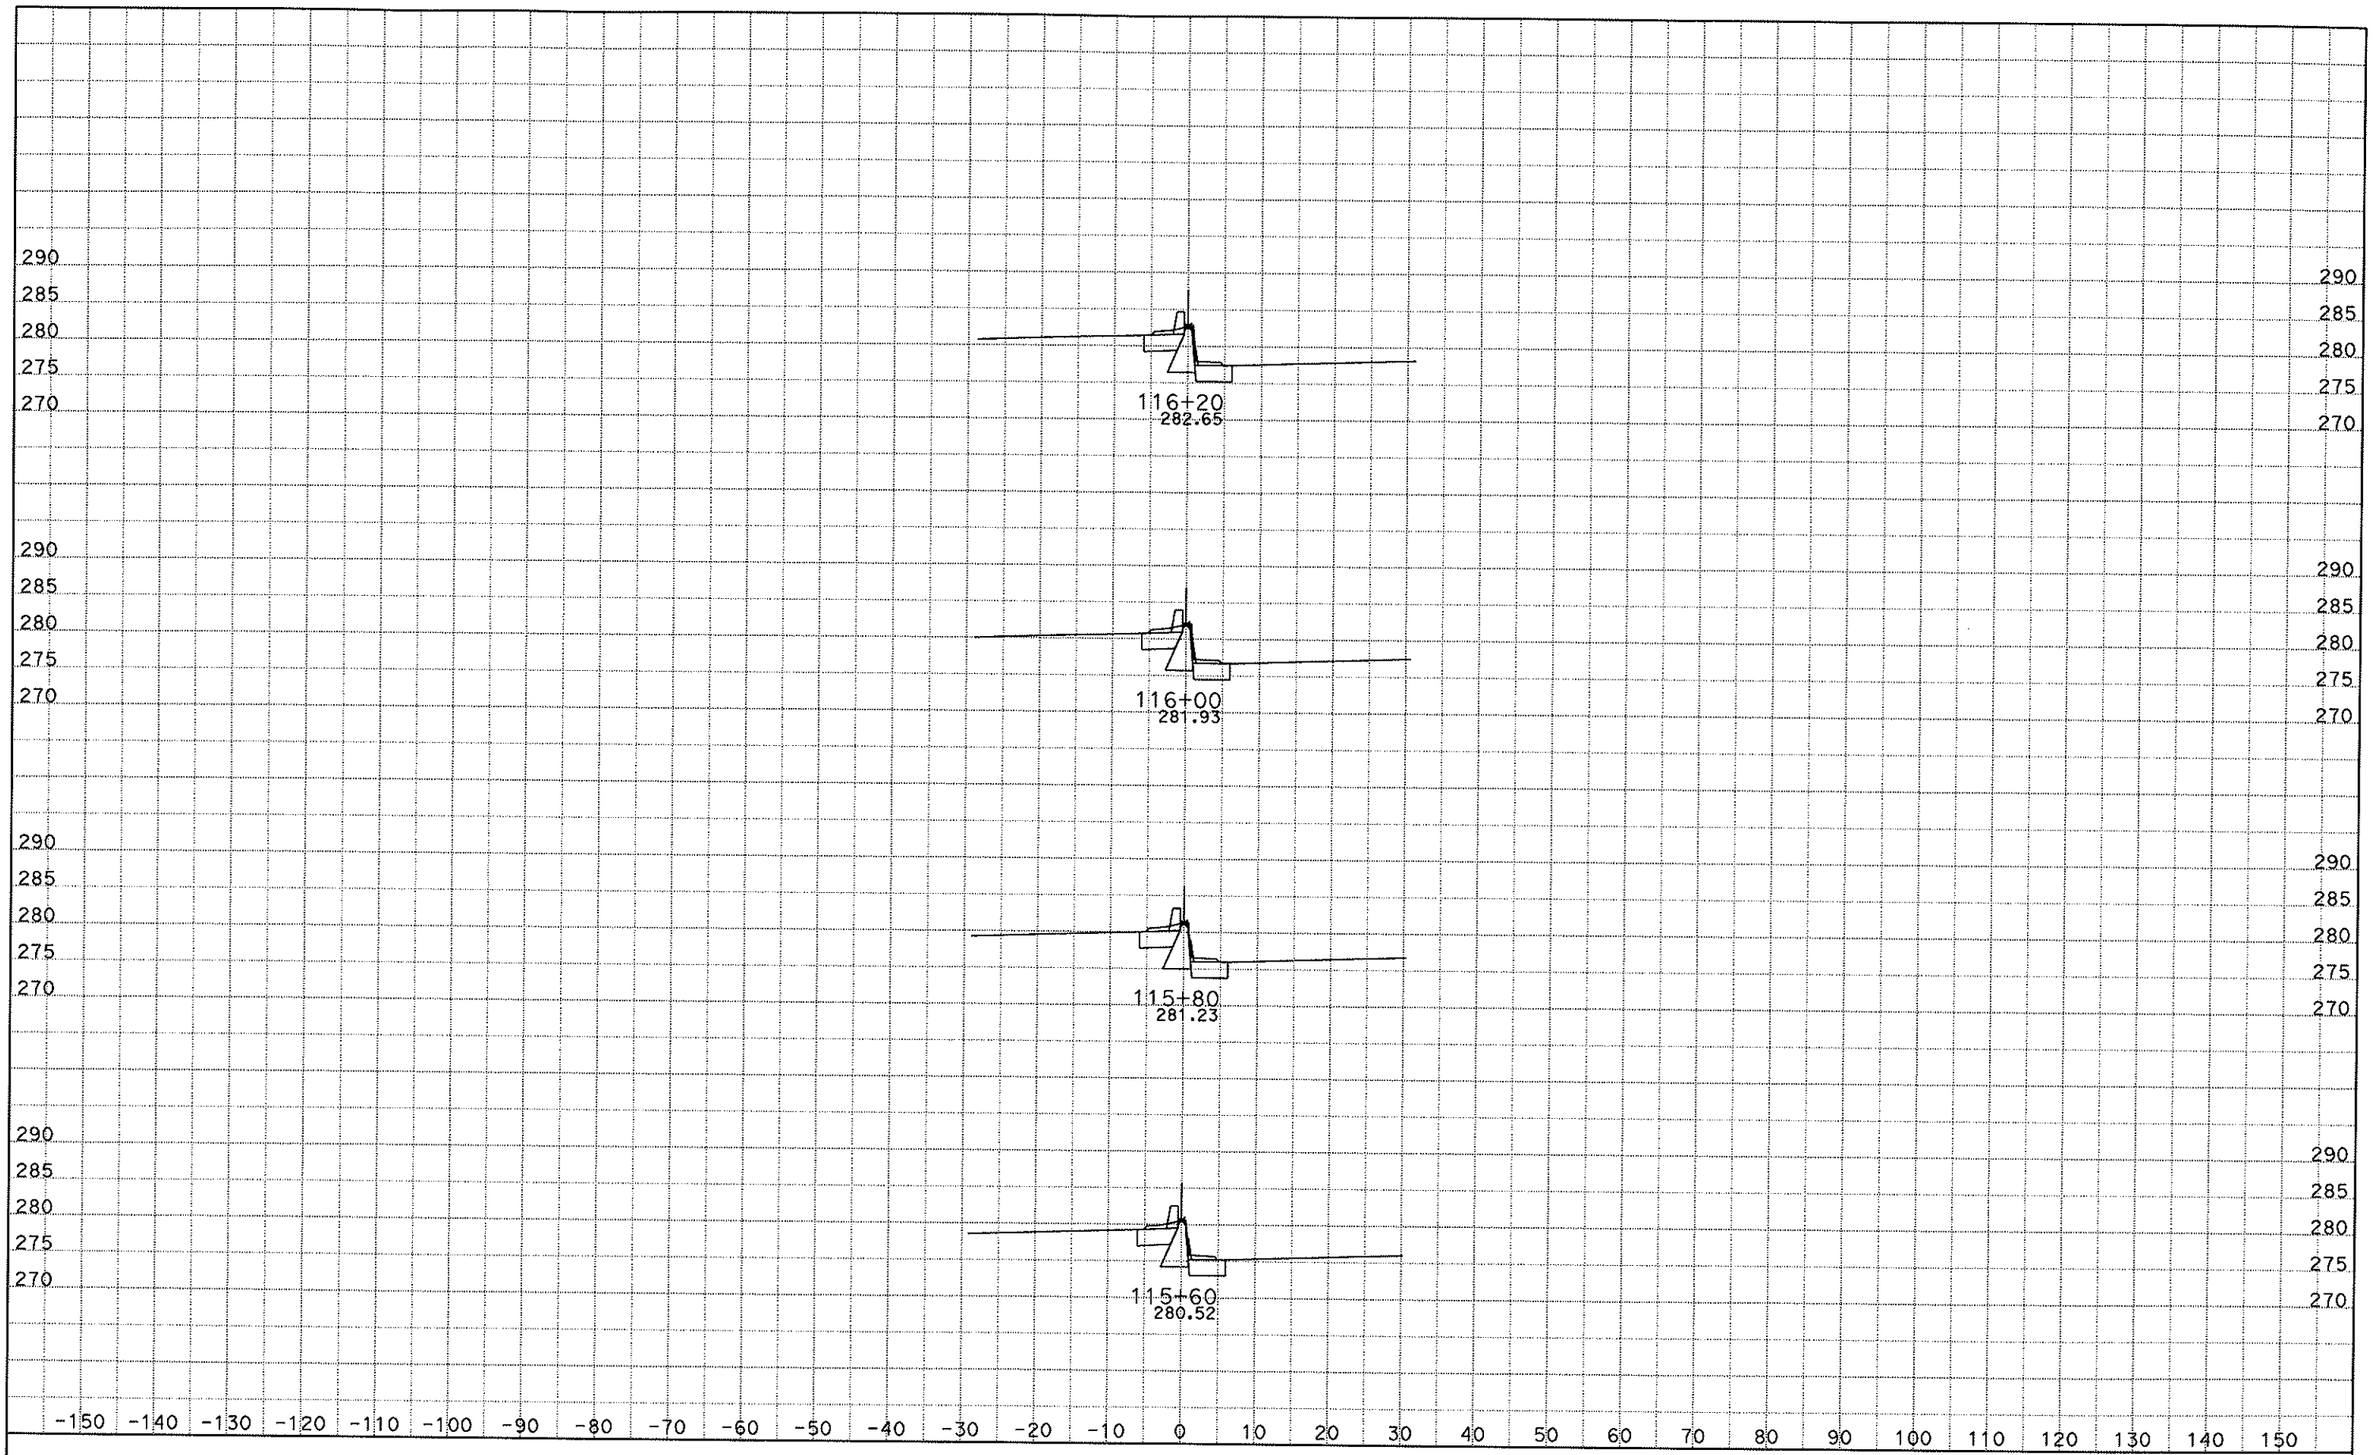

DATE: 5/26/2010
KC Project: SR07255 File: S:\desig\184101\SR07255\cb1.ear

SCALE: 1" = 10' Horiz.
1" = 10' Vert.

All Dimensions are US Survey Feet

CB1
CROSS SECTIONS
SHEET 6 OF 52

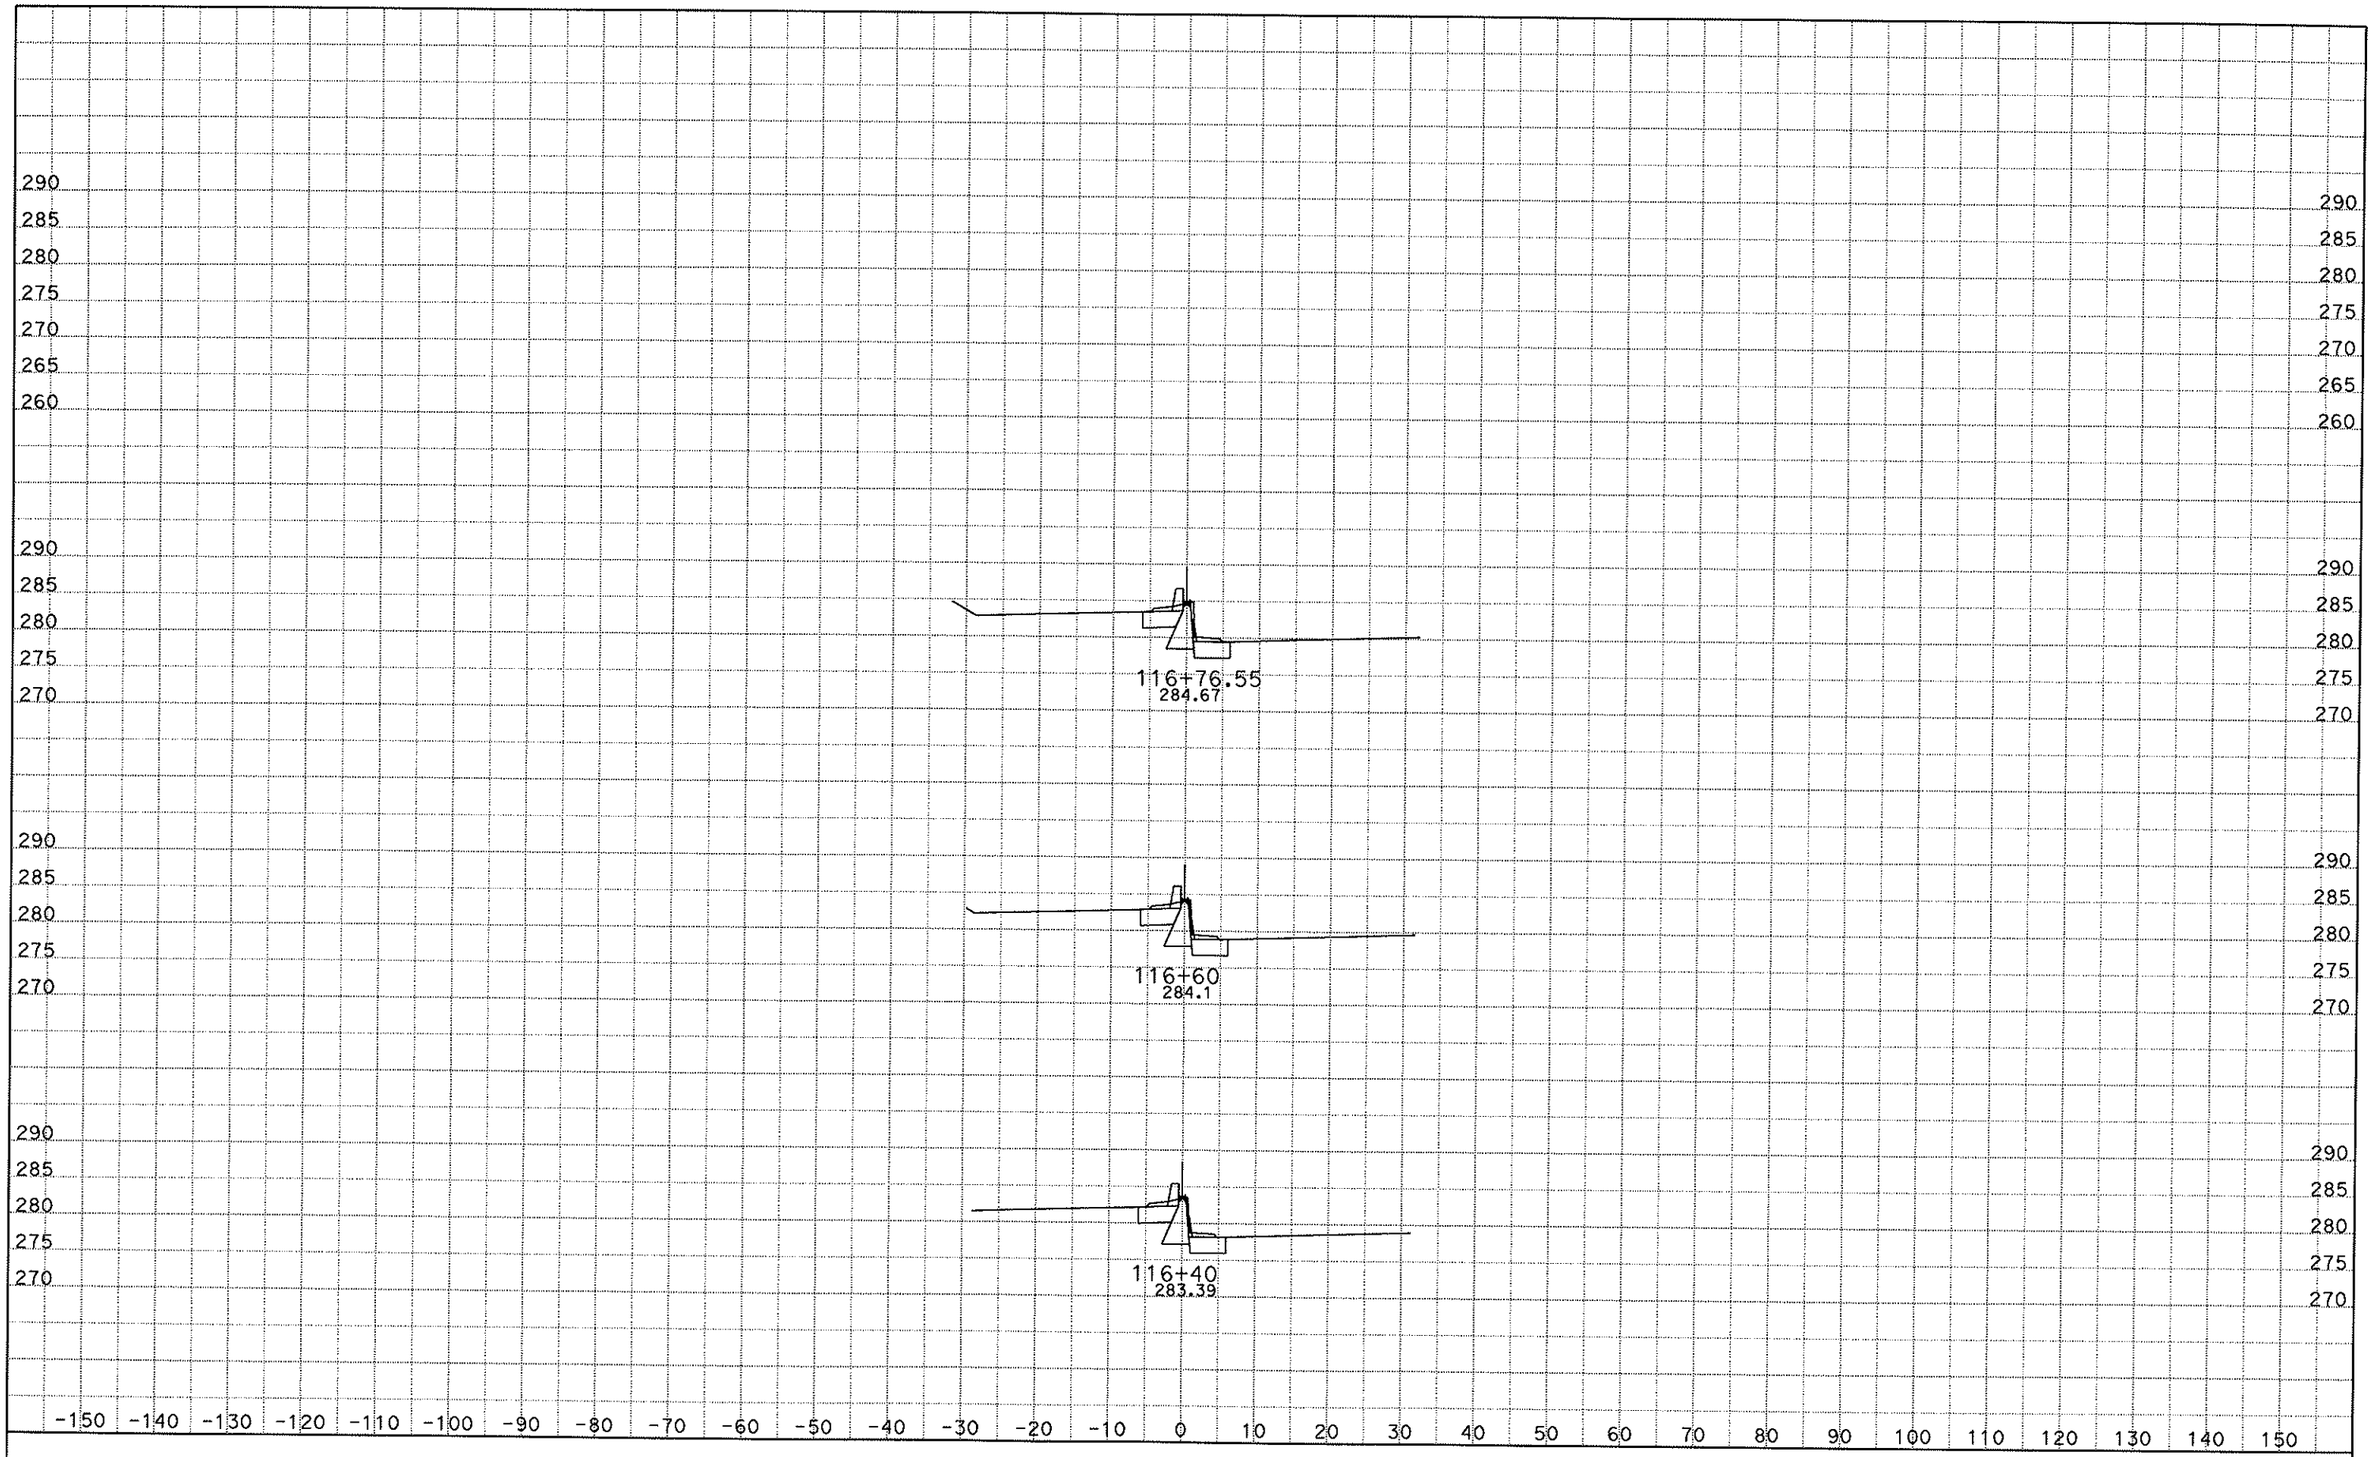

DATE: 5/26/2010

KC Project: SR07255 File: S:\desig\184101\SR07255\cb1.ear

SCALE: 1" = 10' Horiz.
1" = 10' Vert.

All Dimensions are US Survey Feet

CB1
CROSS SECTIONS

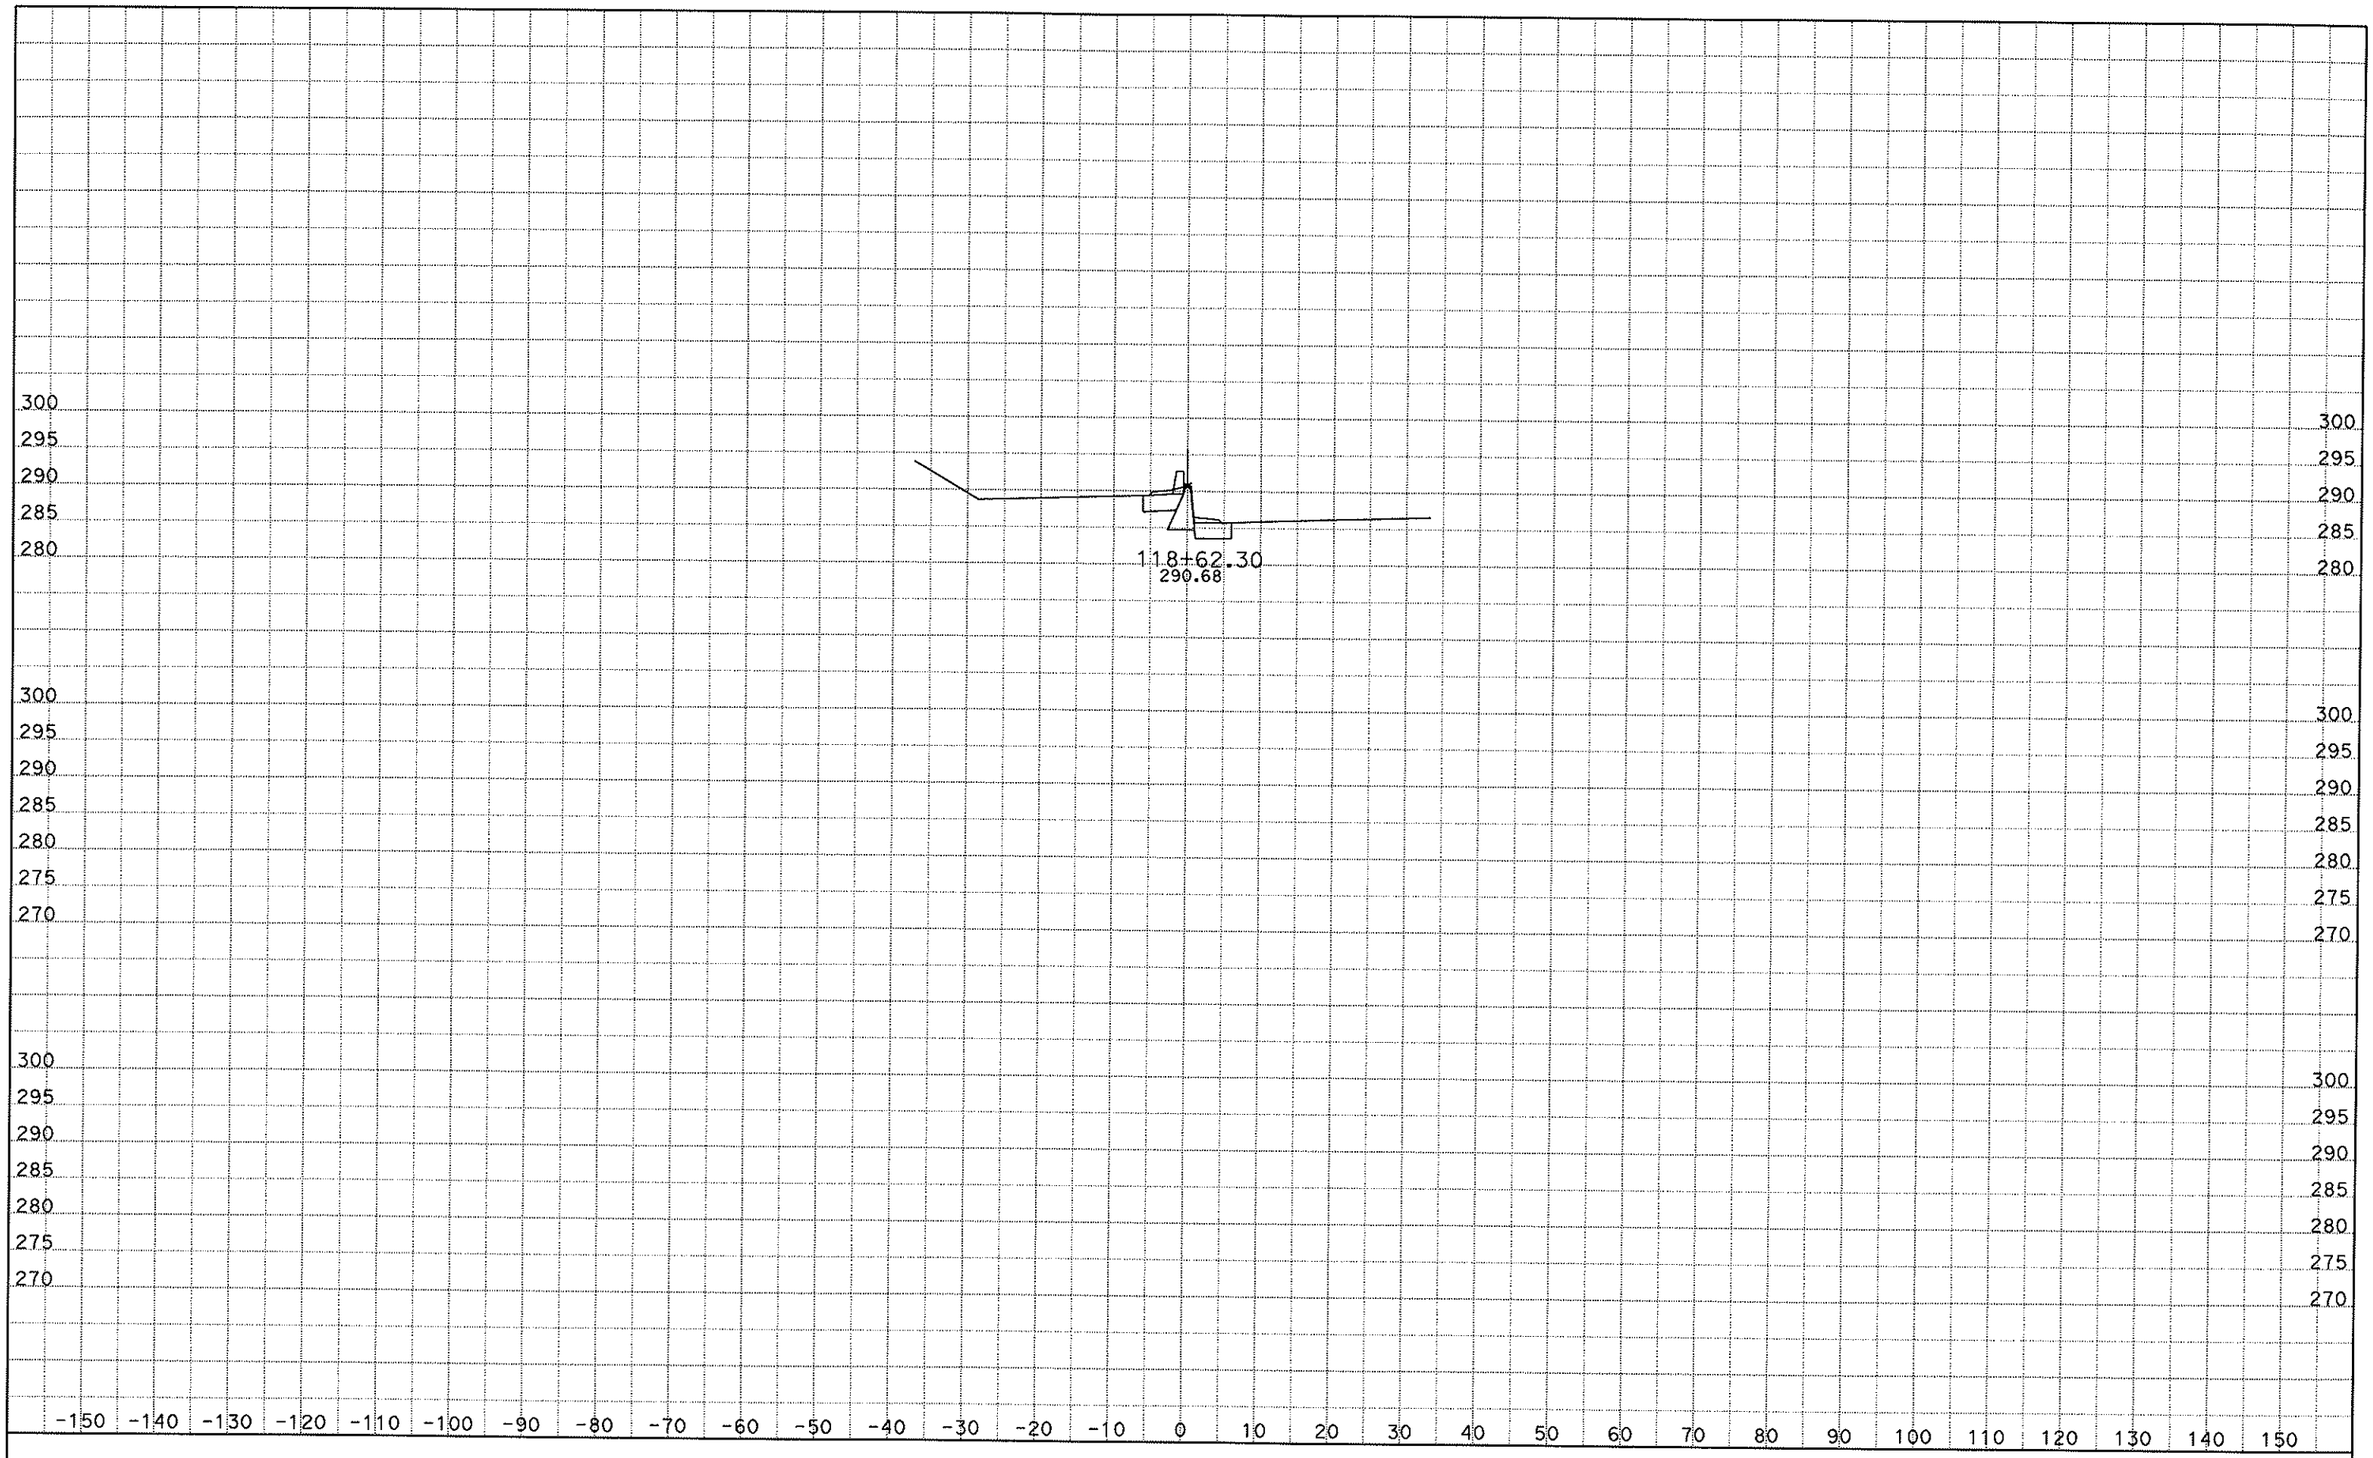

DATE: 5/26/2010
KC Project: SR07255 File: S:\desig\184101\SR07255\cb1.ear

SCALE: 1" = 10' Horiz.
1" = 10' Vert.

All Dimensions are US Survey Feet

CB1
CROSS SECTIONS
SHEET 8 OF 52

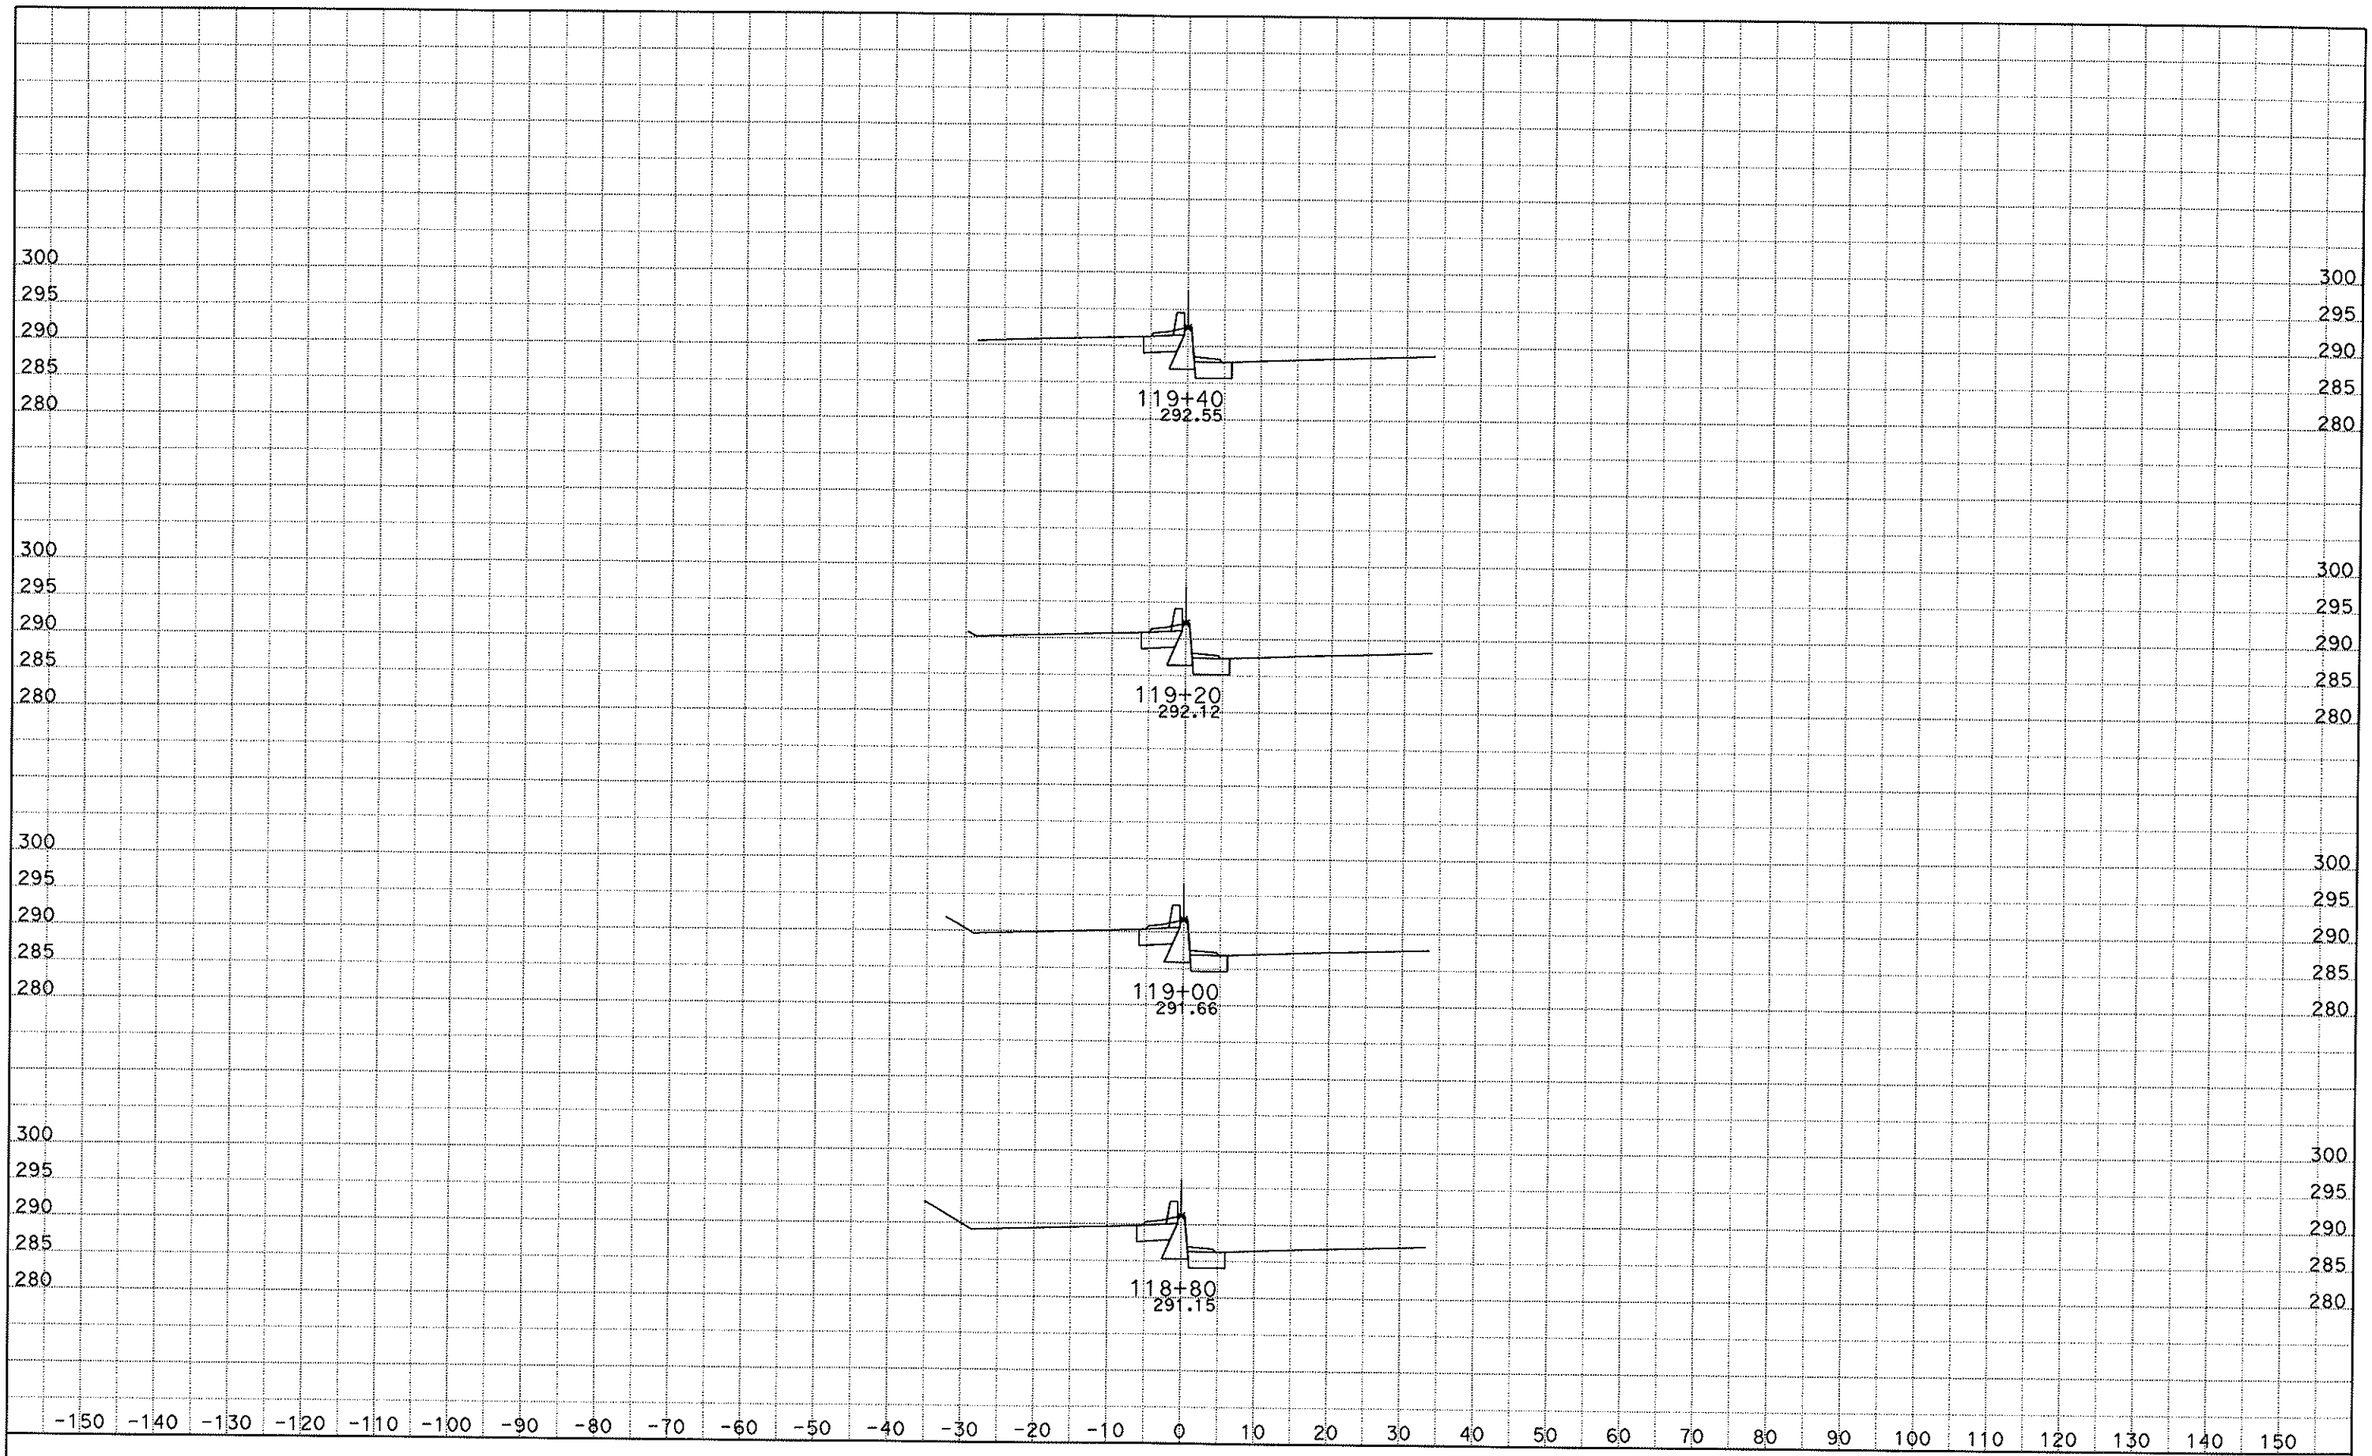

DATE: 5/26/2010
KC Project: SR07255 File: S:\desig\184101\SR07255\cb1.ear

SCALE: 1" = 10' Horiz.
1" = 10' Vert.

All Dimensions are US Survey Feet

CB1
CROSS SECTIONS
SHEET 9 OF 52

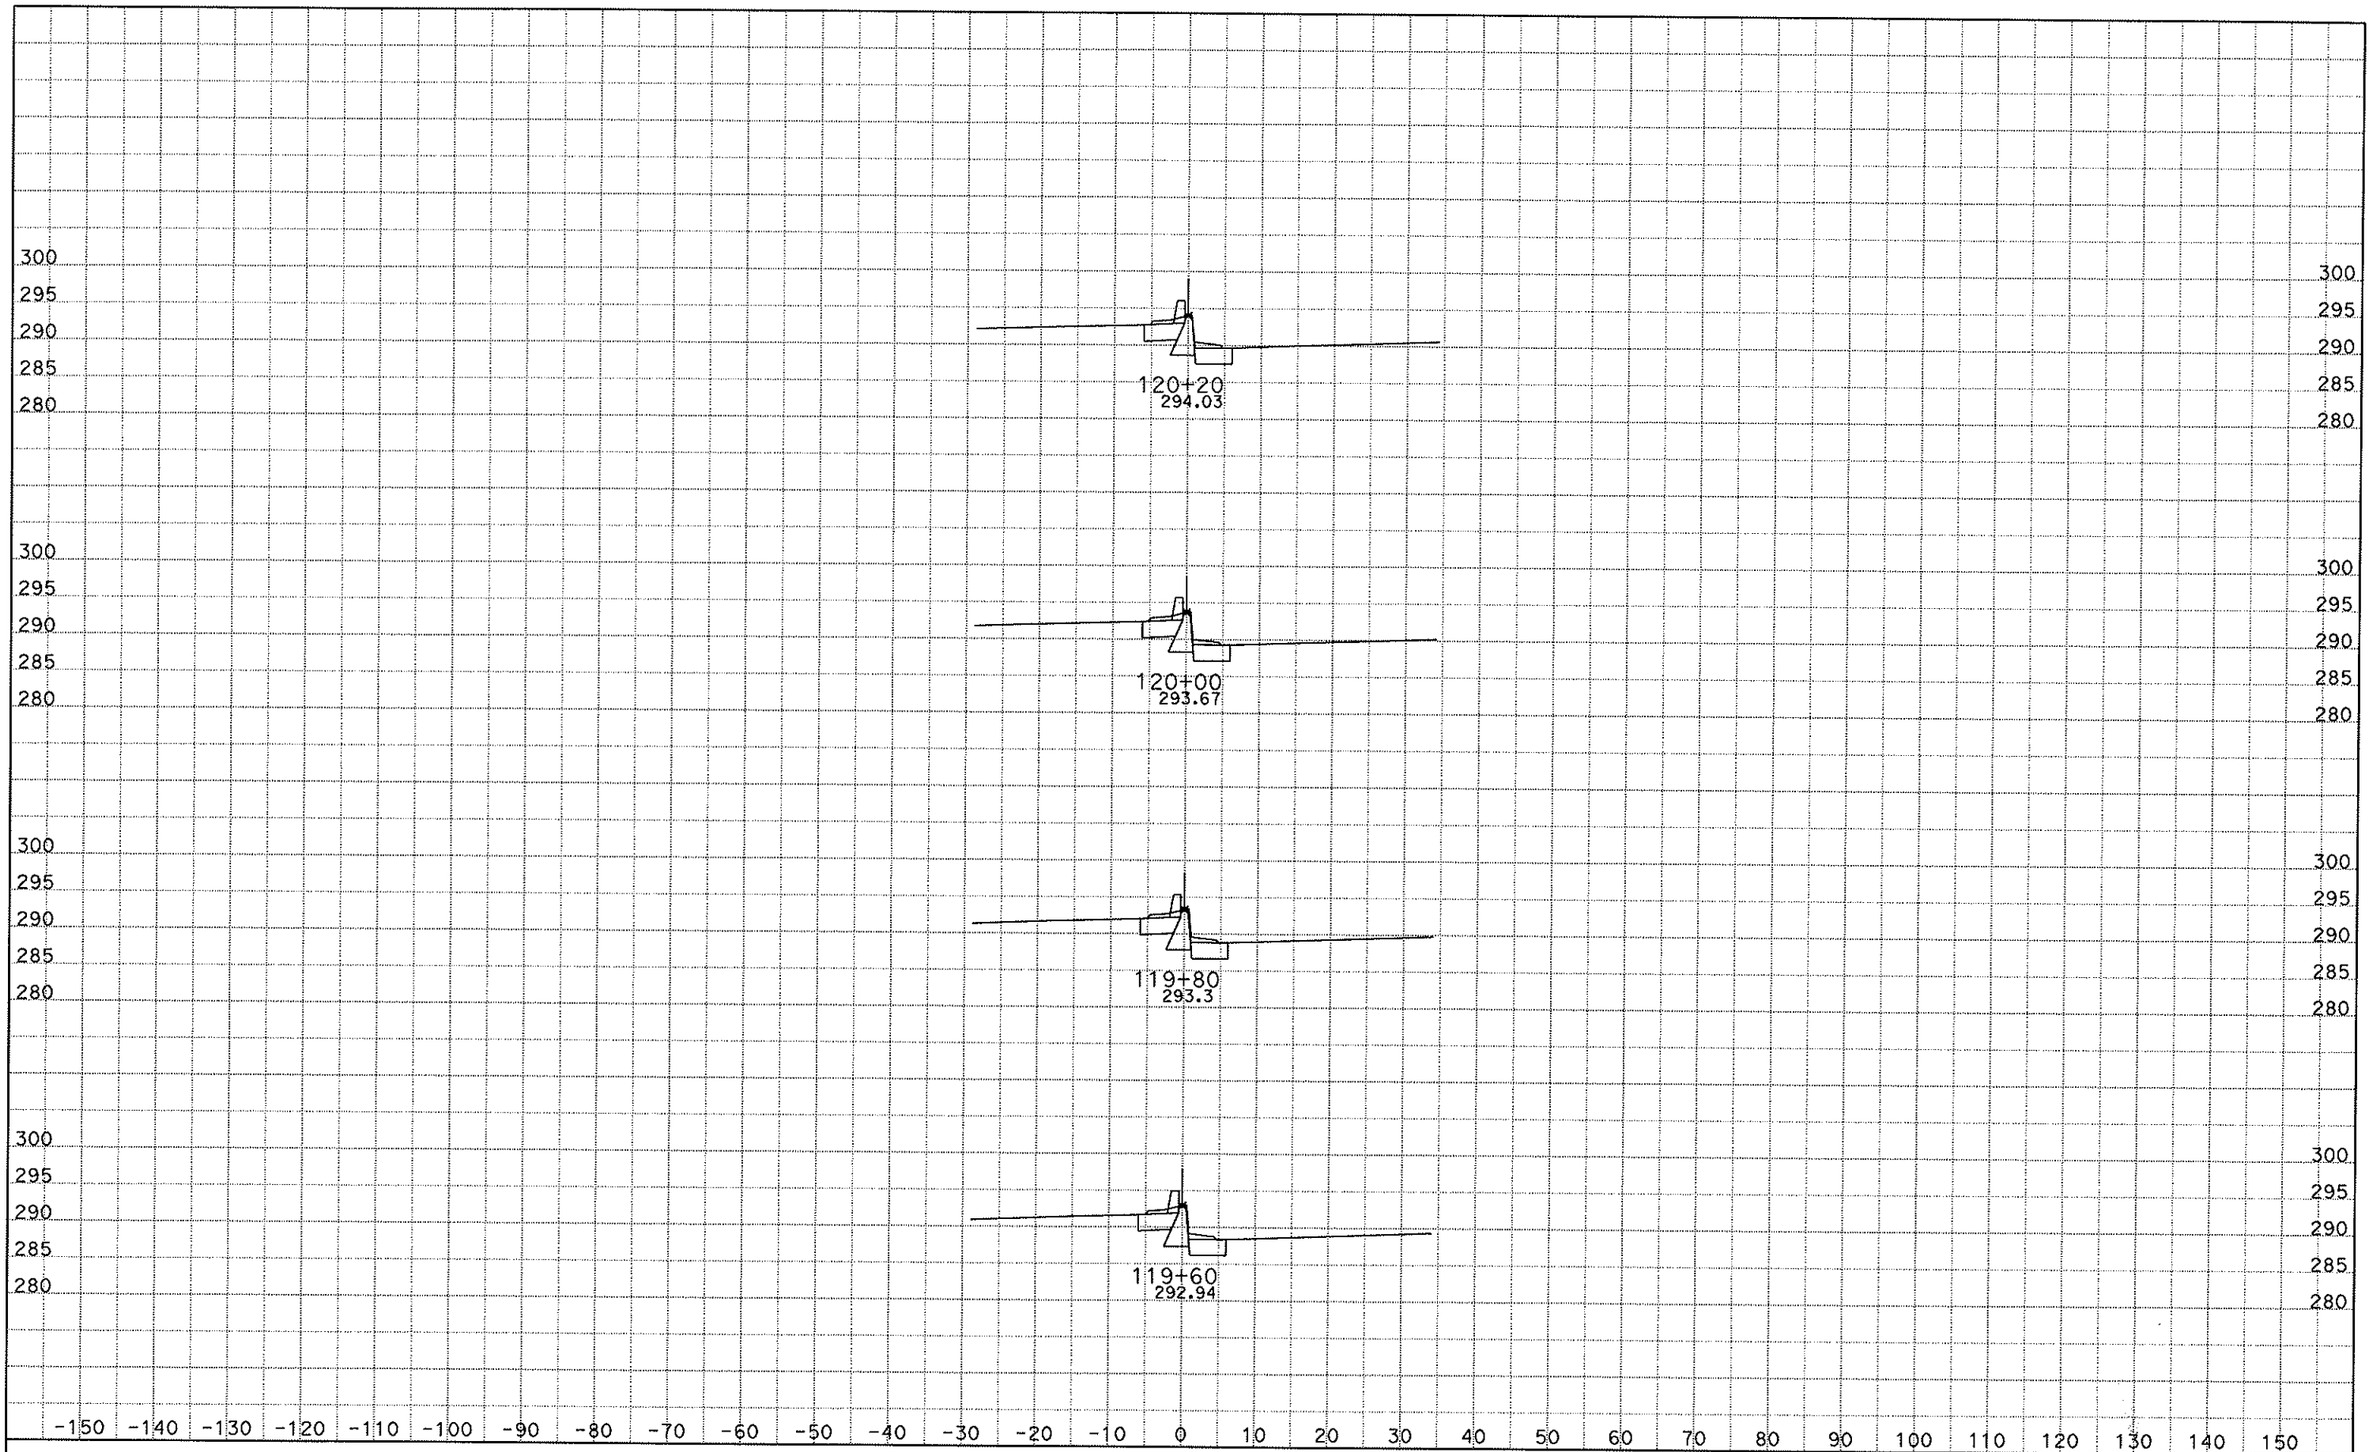

DATE: 5/26/2010

KC Project: SR07255 File: S:\desig\184101\SR07255\cb1.ear

SCALE: 1" = 10' Horiz.
1" = 10' Vert.

All Dimensions are US Survey Feet

CB1
CROSS SECTIONS
SHEET 10 OF 52

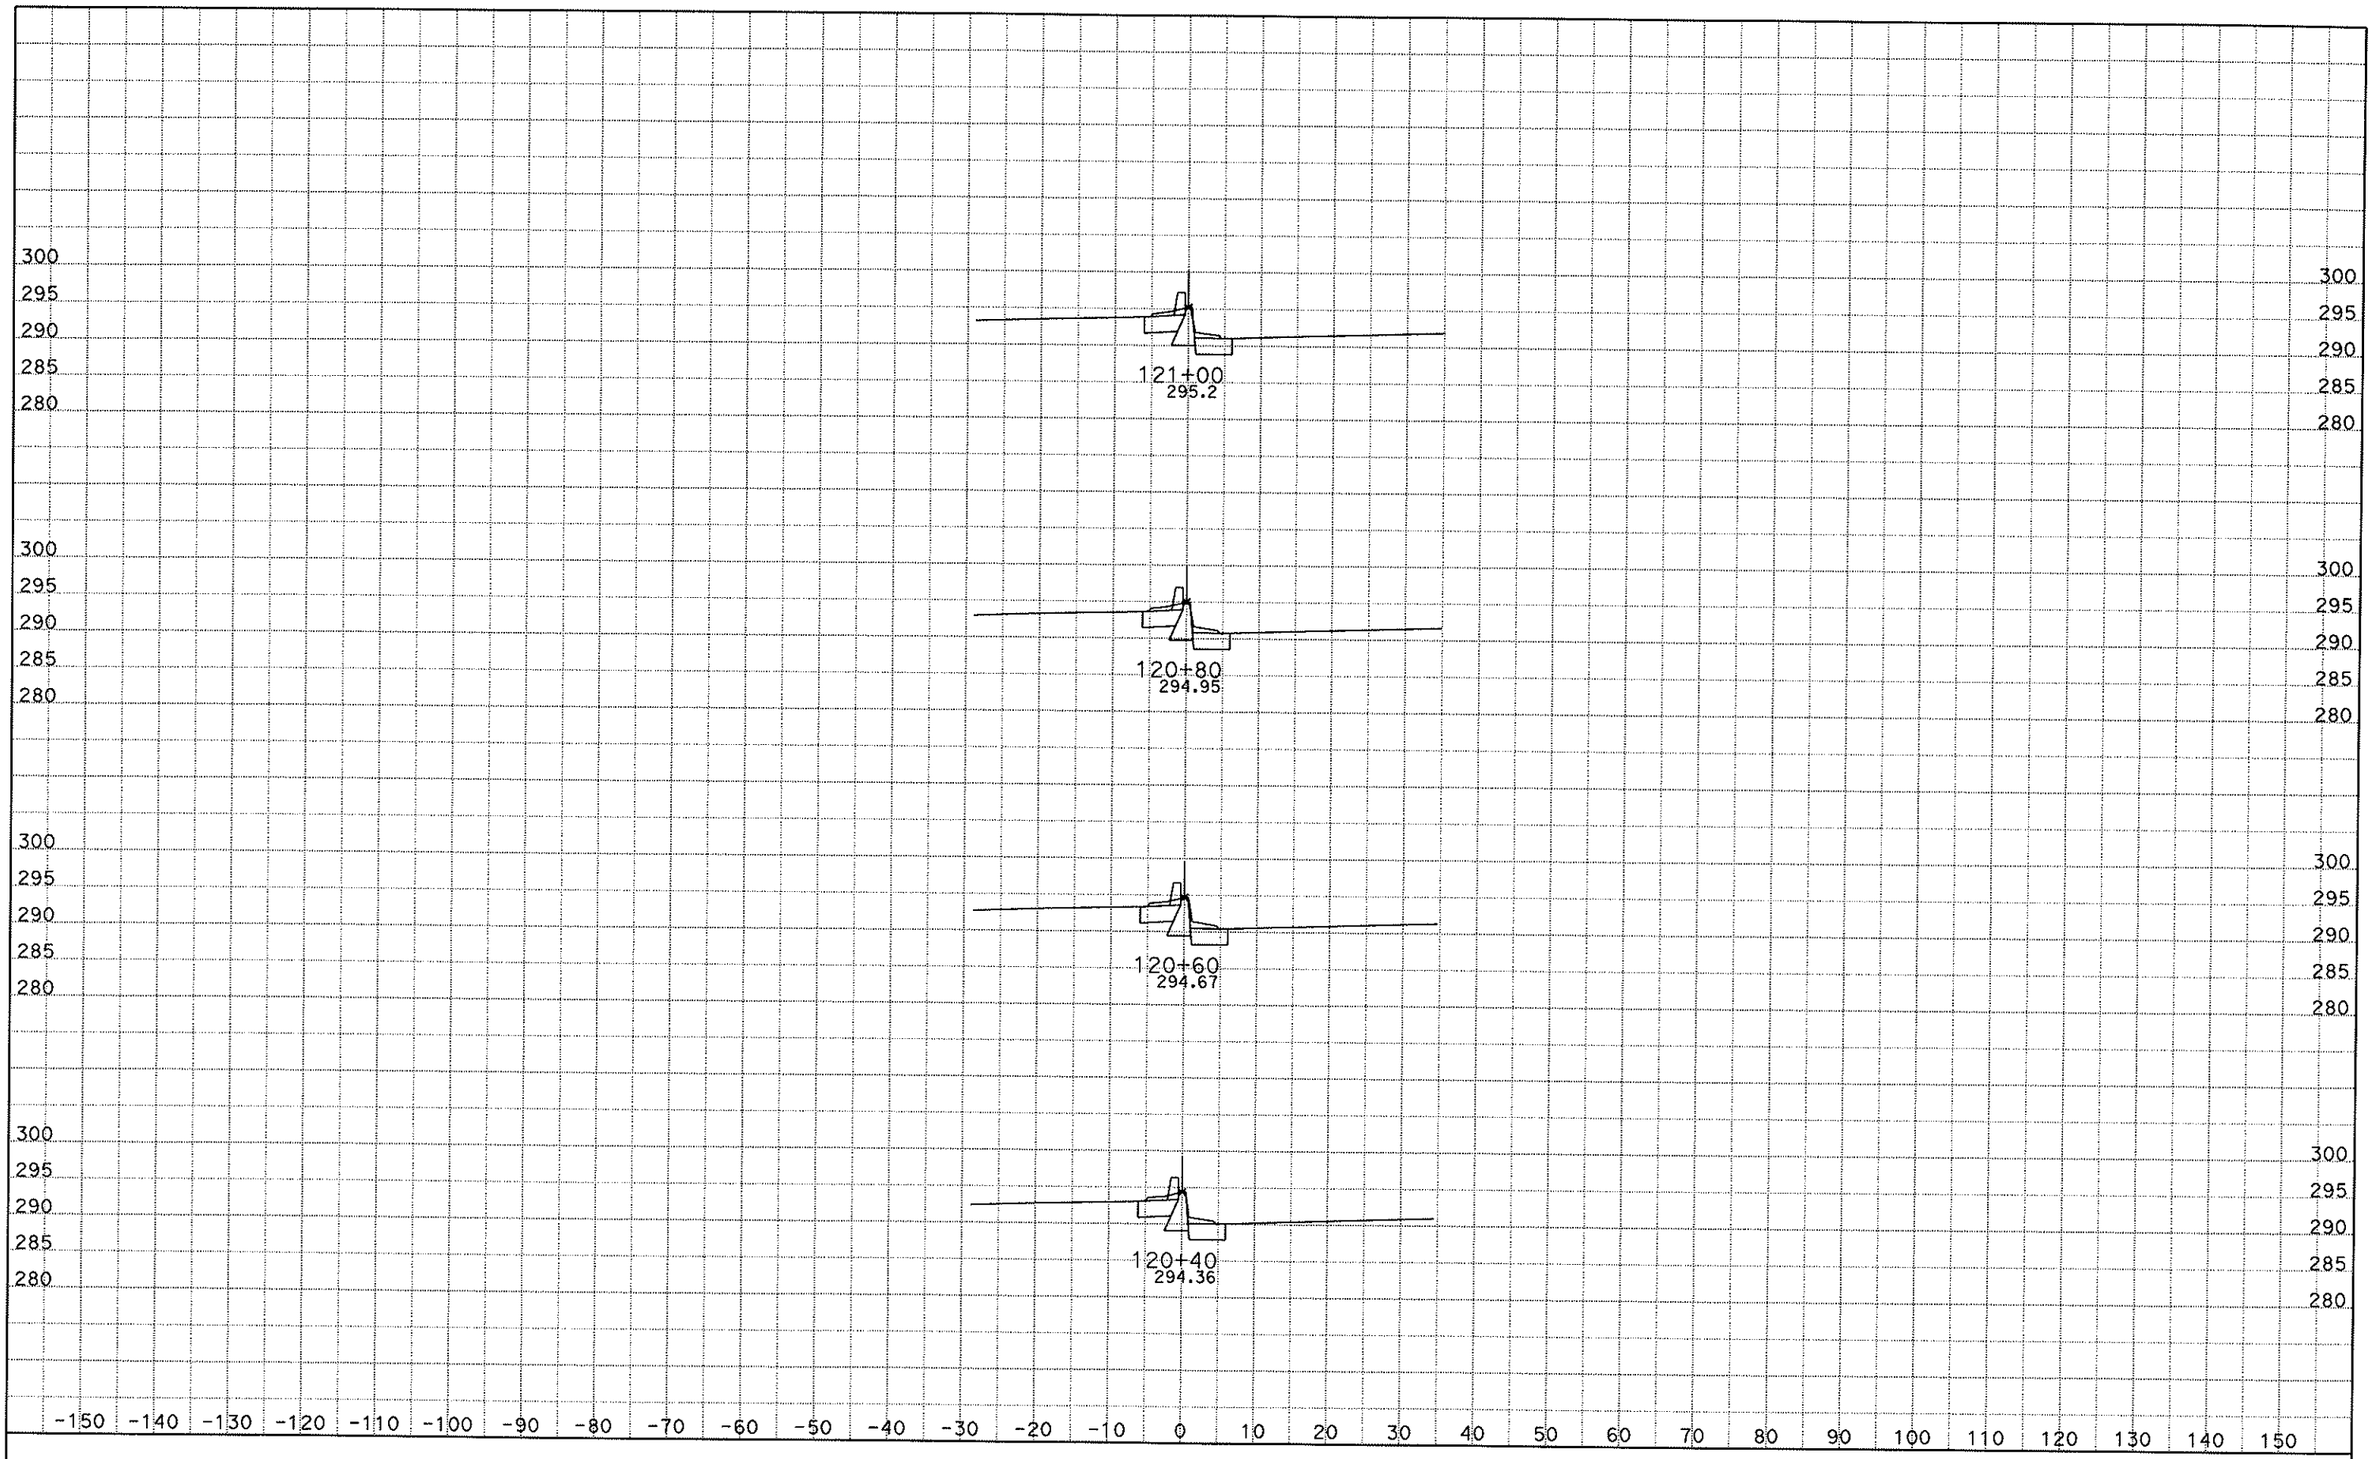

DATE: 5/26/2010

KC Project: SR07255 File: S:\desig\184101\SR07255\cb1.ear

SCALE: 1" = 10' Horiz.
1" = 10' Vert.

All Dimensions are US Survey Feet

CB1
CROSS SECTIONS

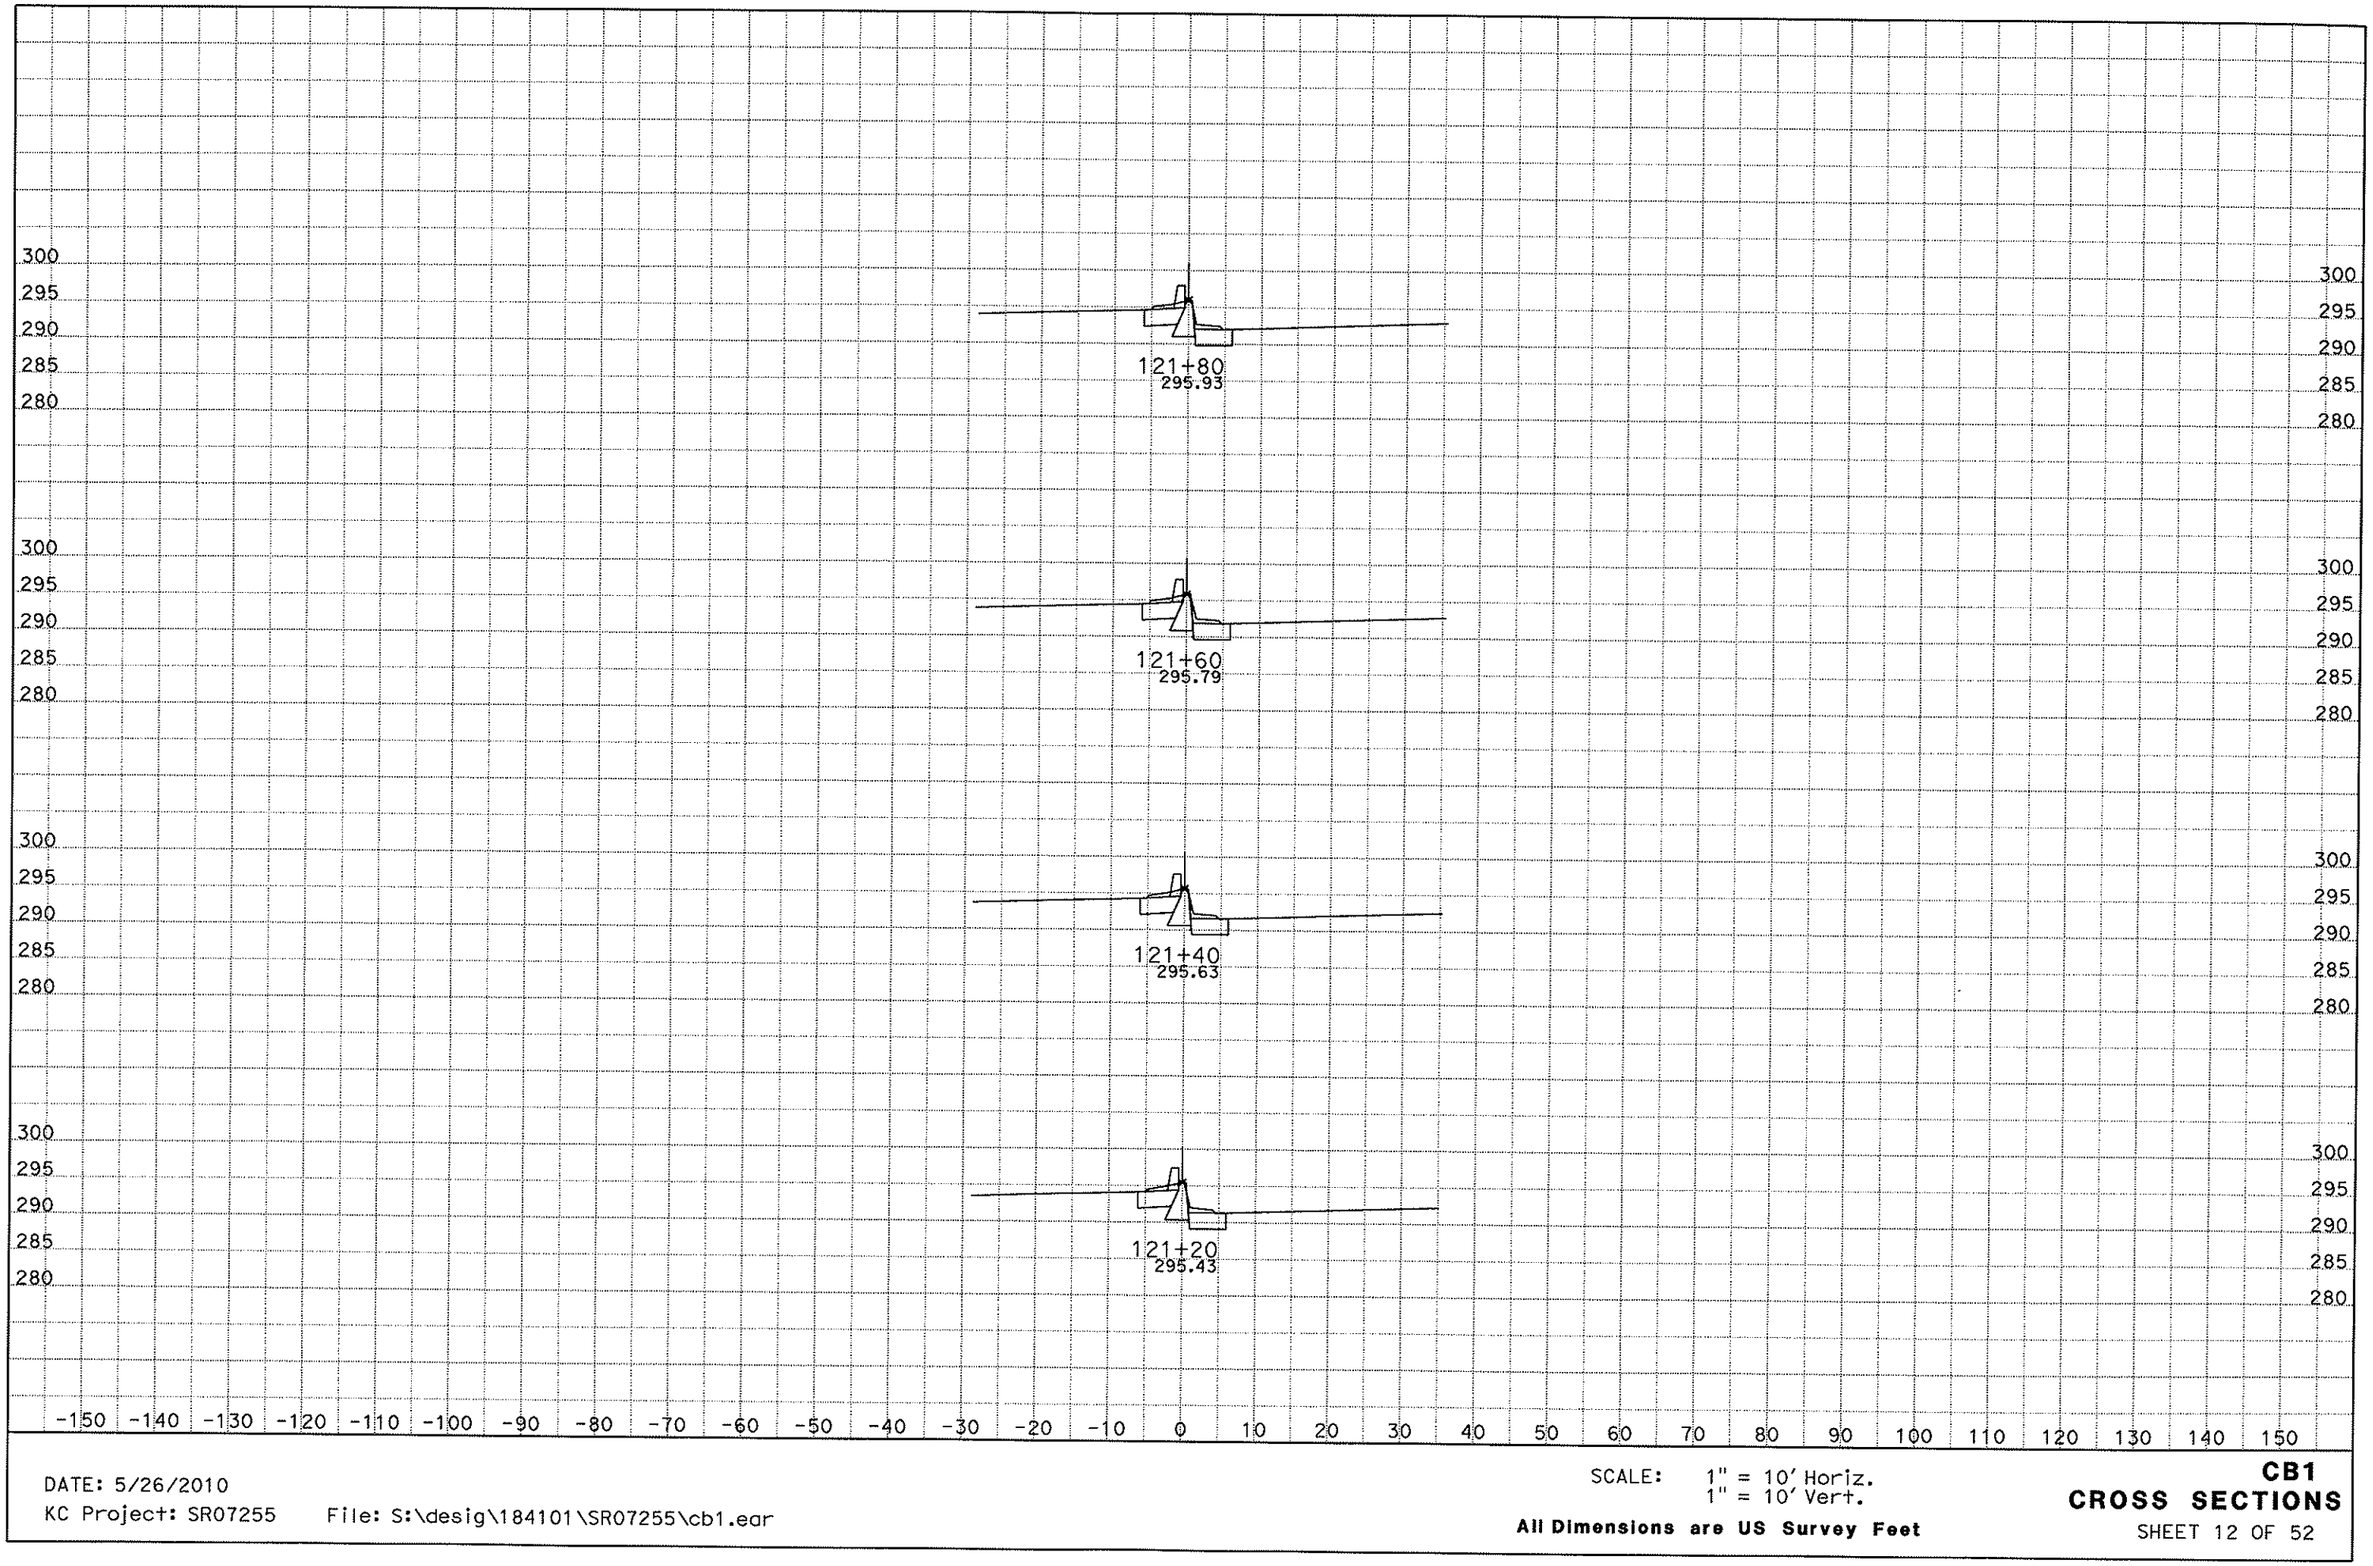

DATE: 5/26/2010
KC Project: SR07255 File: S:\desig\184101\SR07255\cb1.ear

SCALE: 1" = 10' Horiz.
1" = 10' Vert.

All Dimensions are US Survey Feet

CB1
CROSS SECTIONS
SHEET 12 OF 52

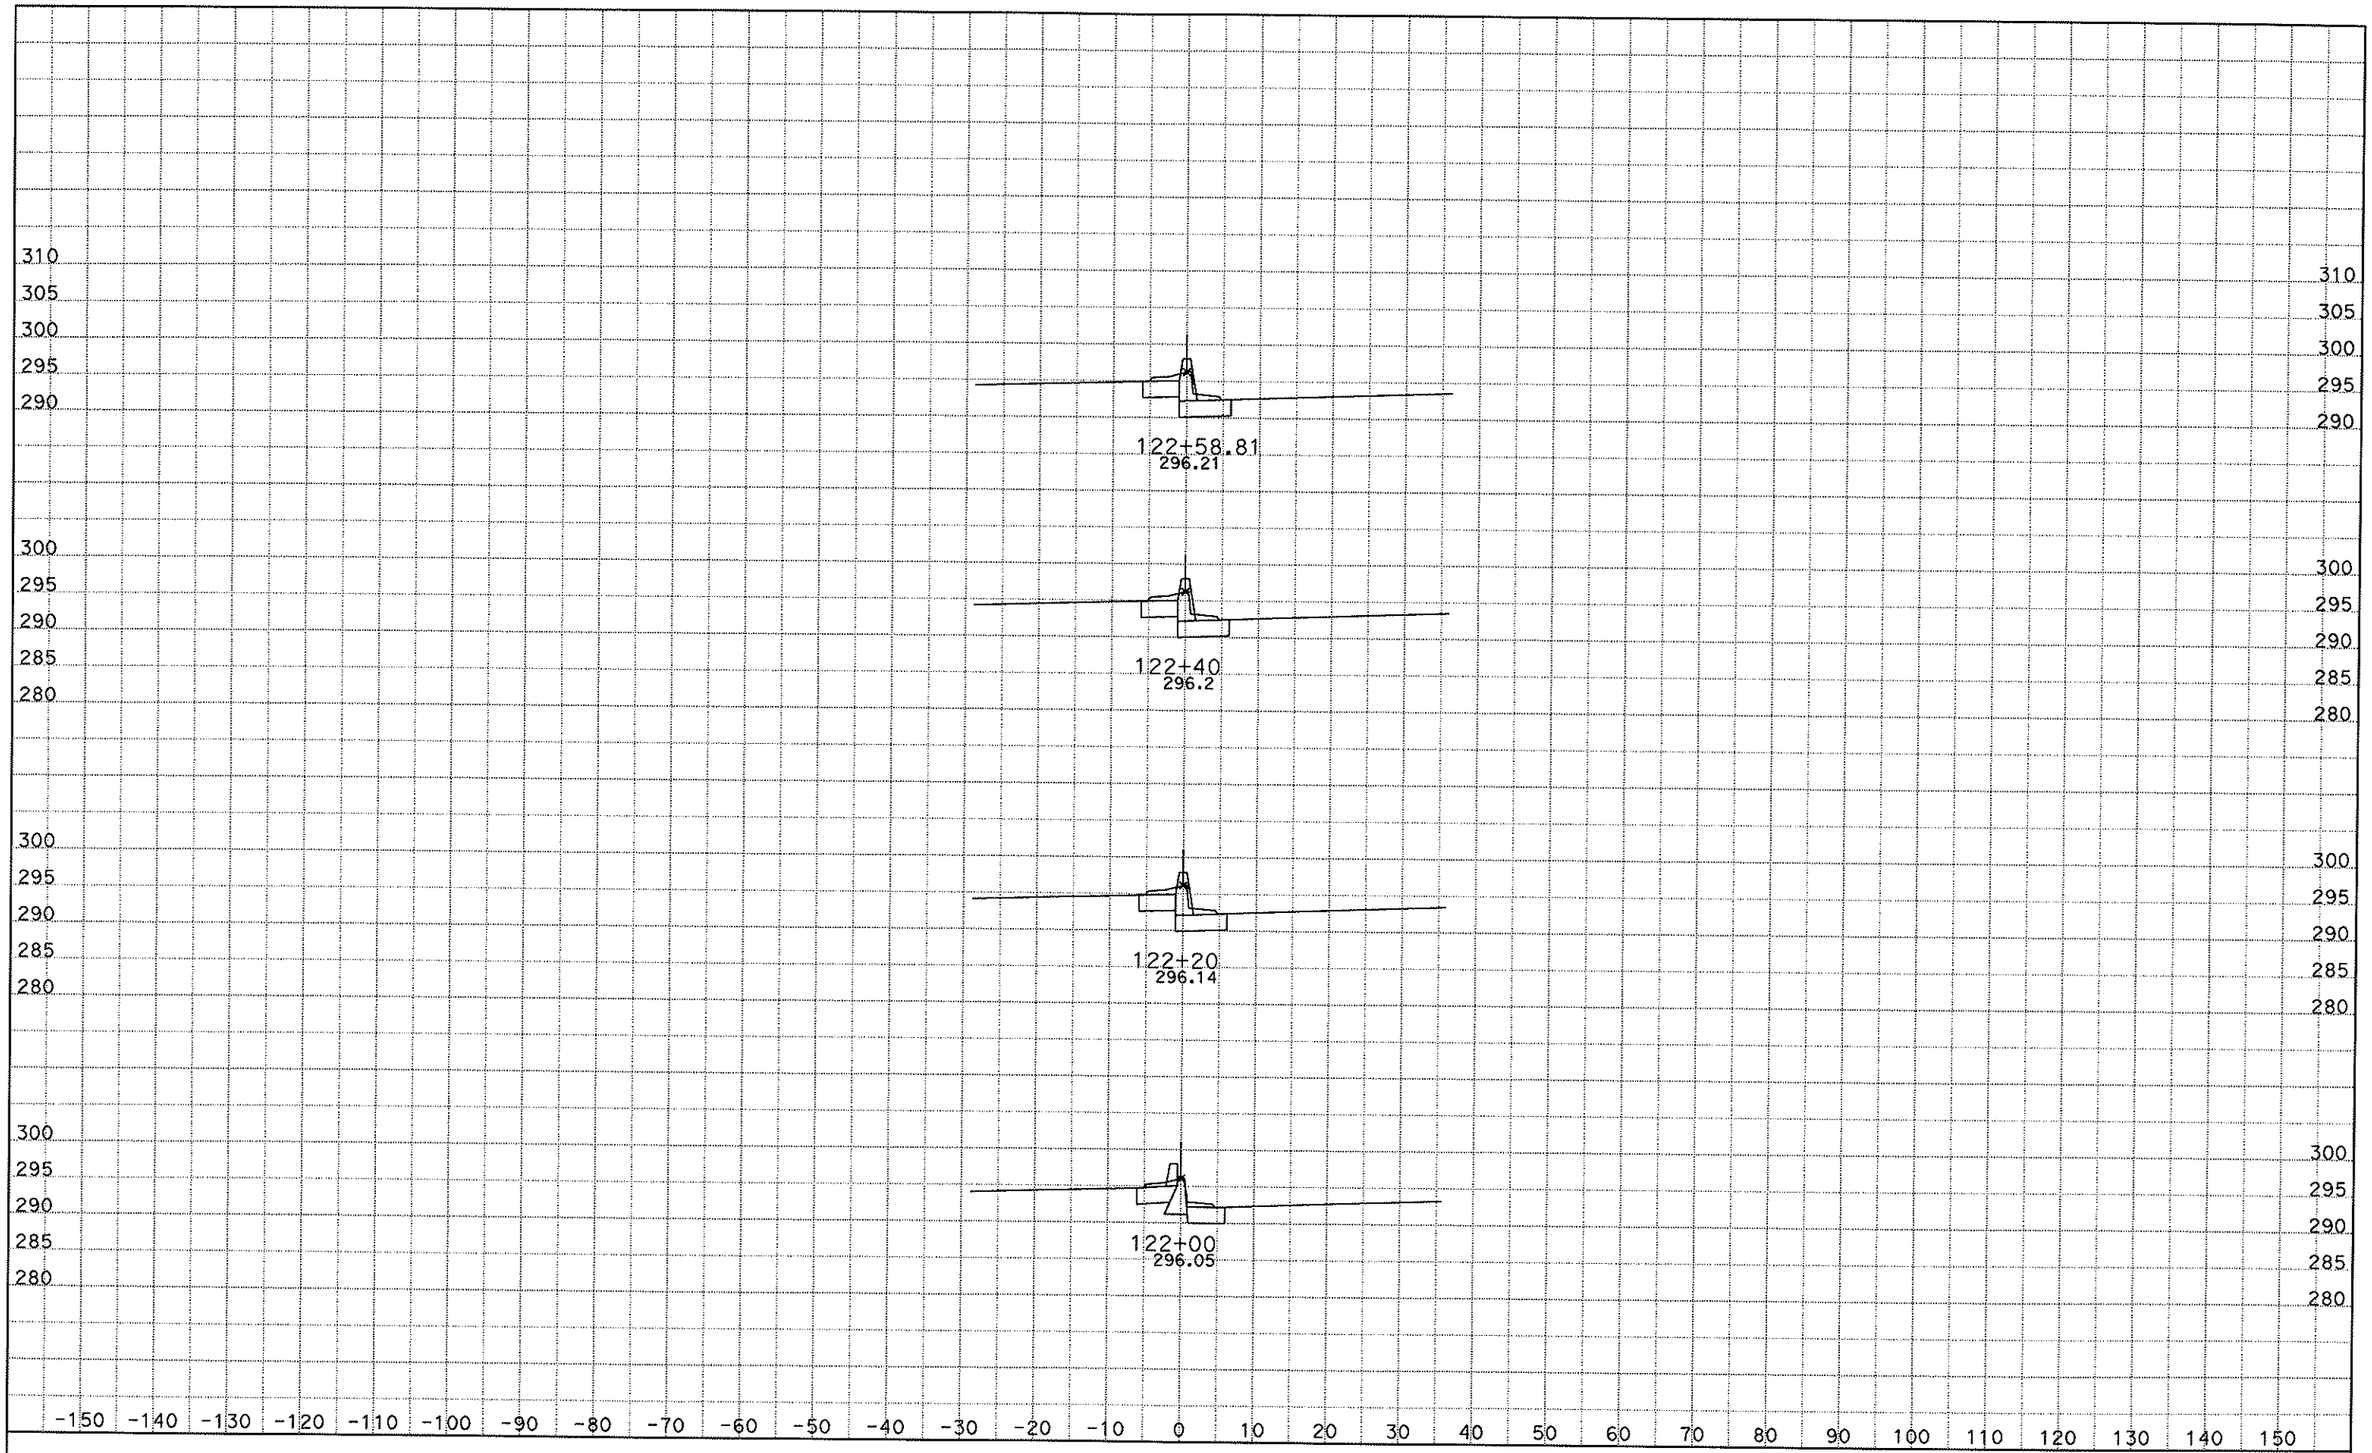

DATE: 5/26/2010
KC Project: SR07255 File: S:\desig\184101\SR07255\cb1.ear

SCALE: 1" = 10' Horiz.
1" = 10' Vert.

All Dimensions are US Survey Feet

CB1
CROSS SECTIONS
SHEET 13 OF 52

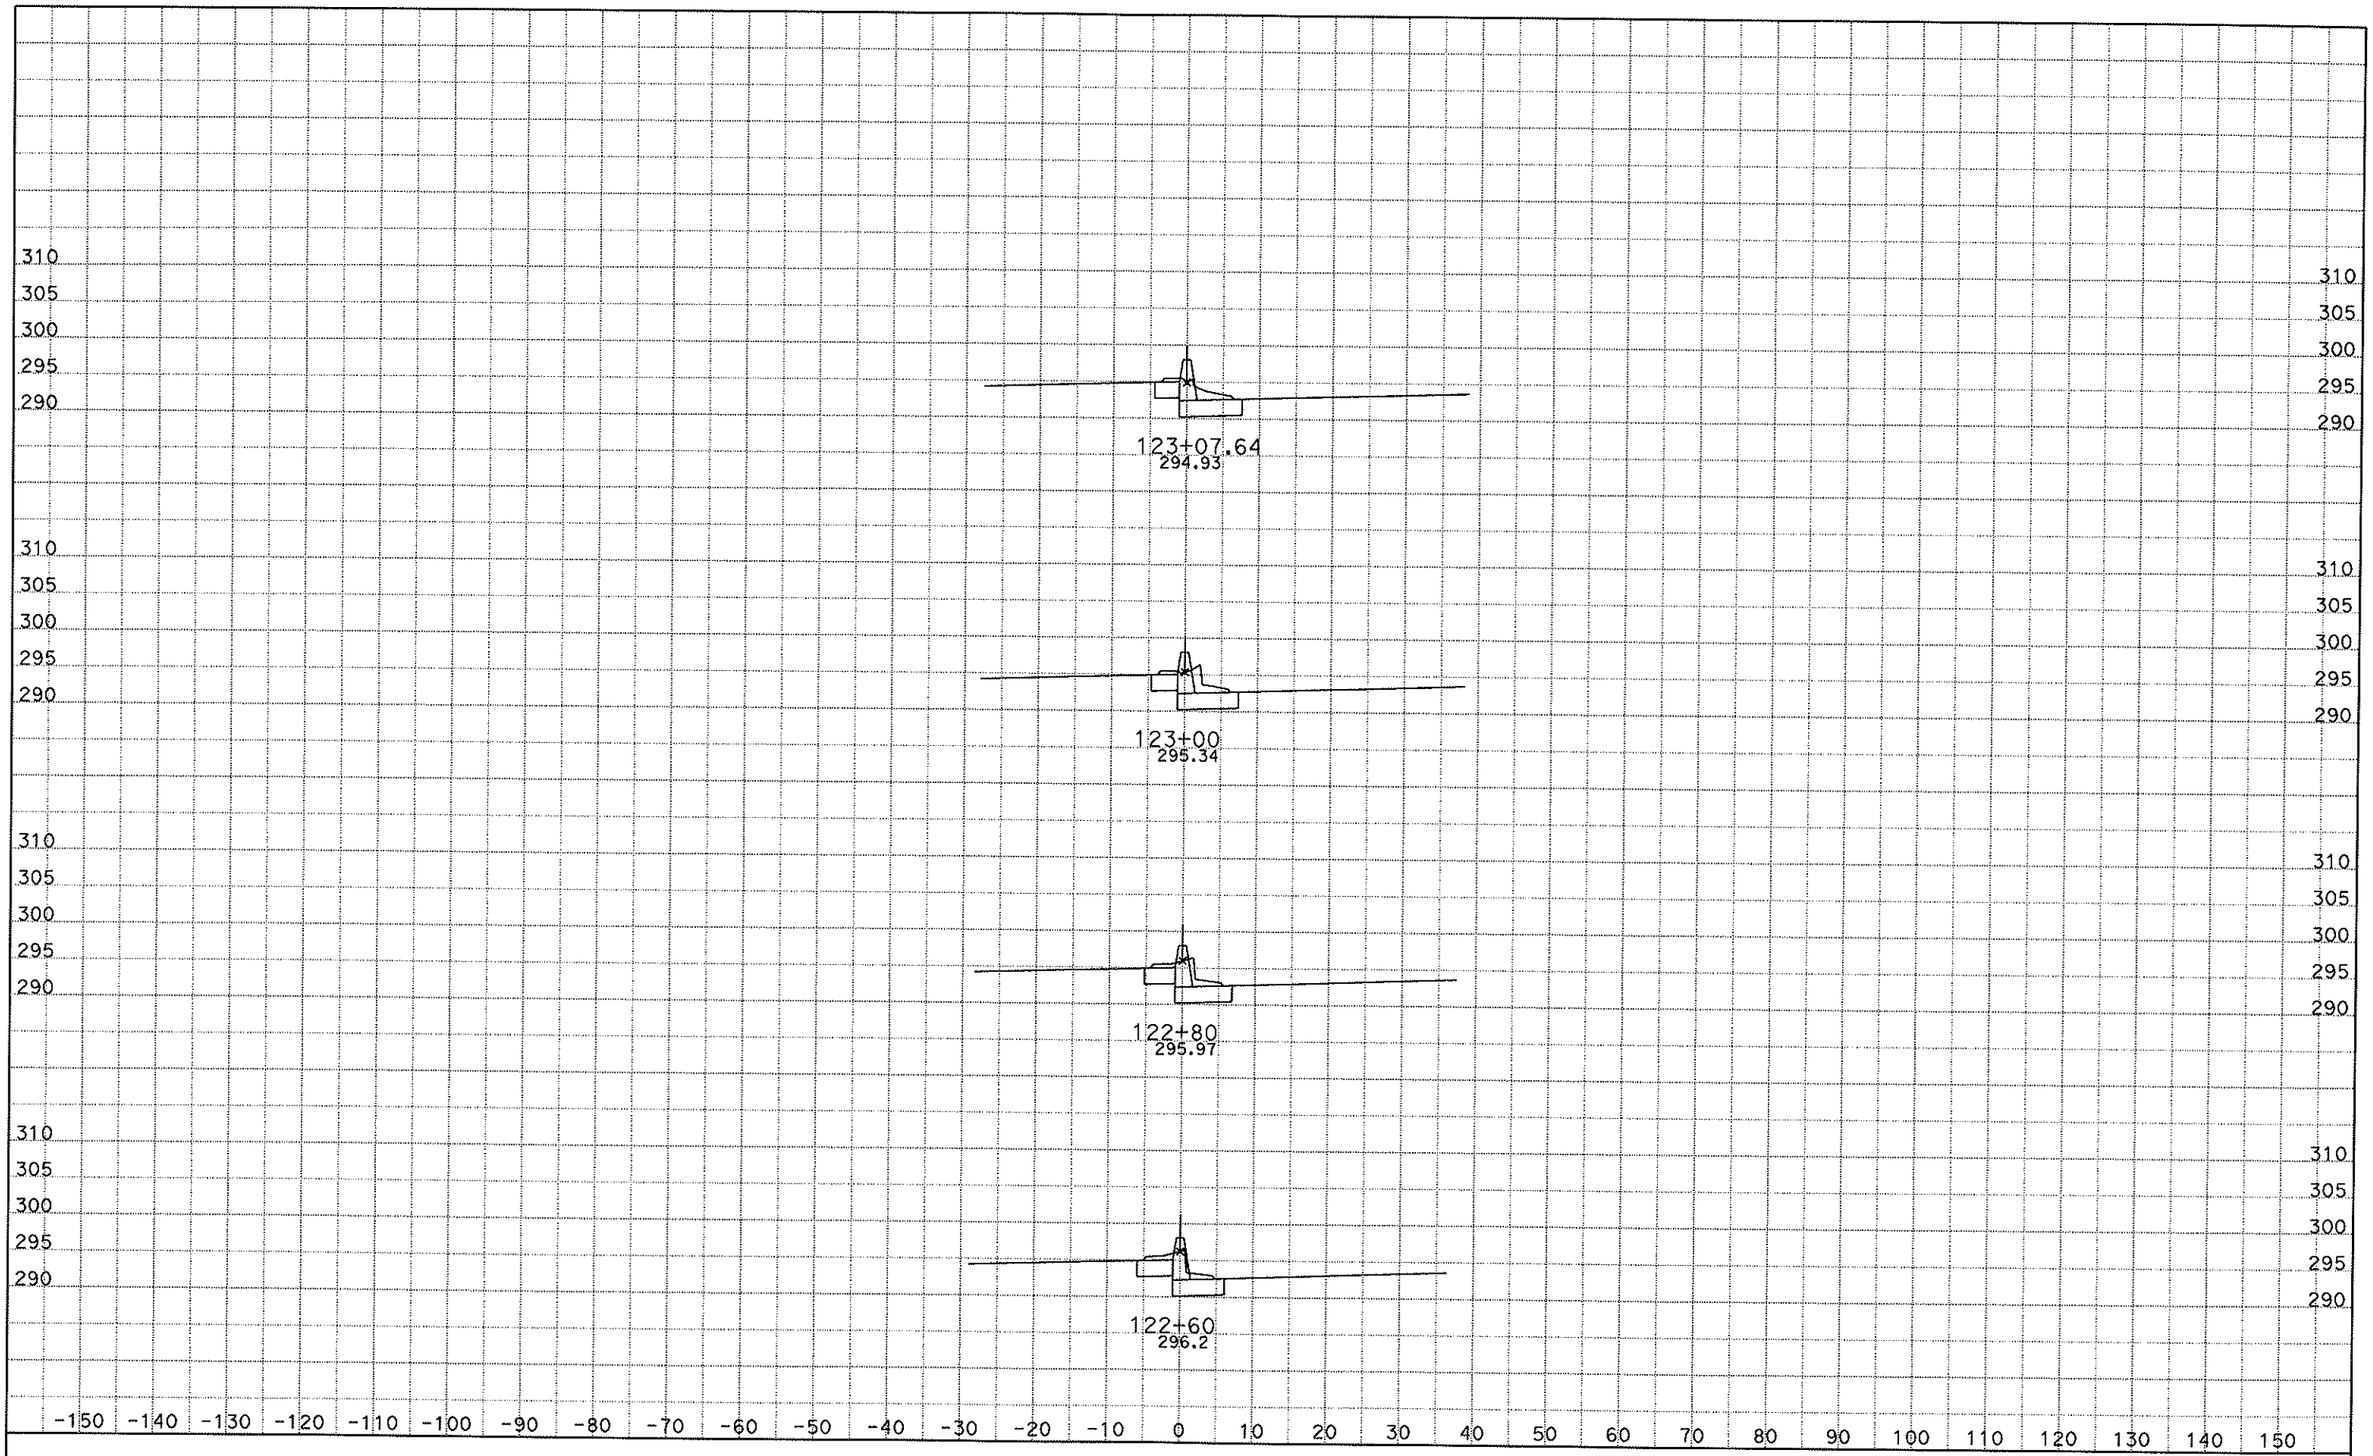

DATE: 5/26/2010
KC Project: SR07255 File: S:\desig\184101\SR07255\cb1.ear

SCALE: 1" = 10' Horiz.
1" = 10' Vert.

All Dimensions are US Survey Feet

CB1
CROSS SECTIONS
SHEET 14 OF 52

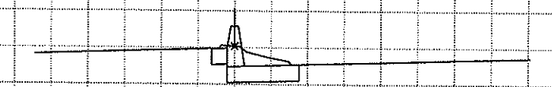

123+80
295.2

123+60
295.33

123+40
295.36

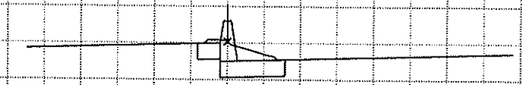

123+20
295.21

DATE: 5/26/2010
KC Project: SR07255 File: S:\desig\184101\SR07255\cb1.ear

SCALE: 1" = 10' Horiz.
1" = 10' Vert.

All Dimensions are US Survey Feet

CB1
CROSS SECTIONS
SHEET 15 OF 52

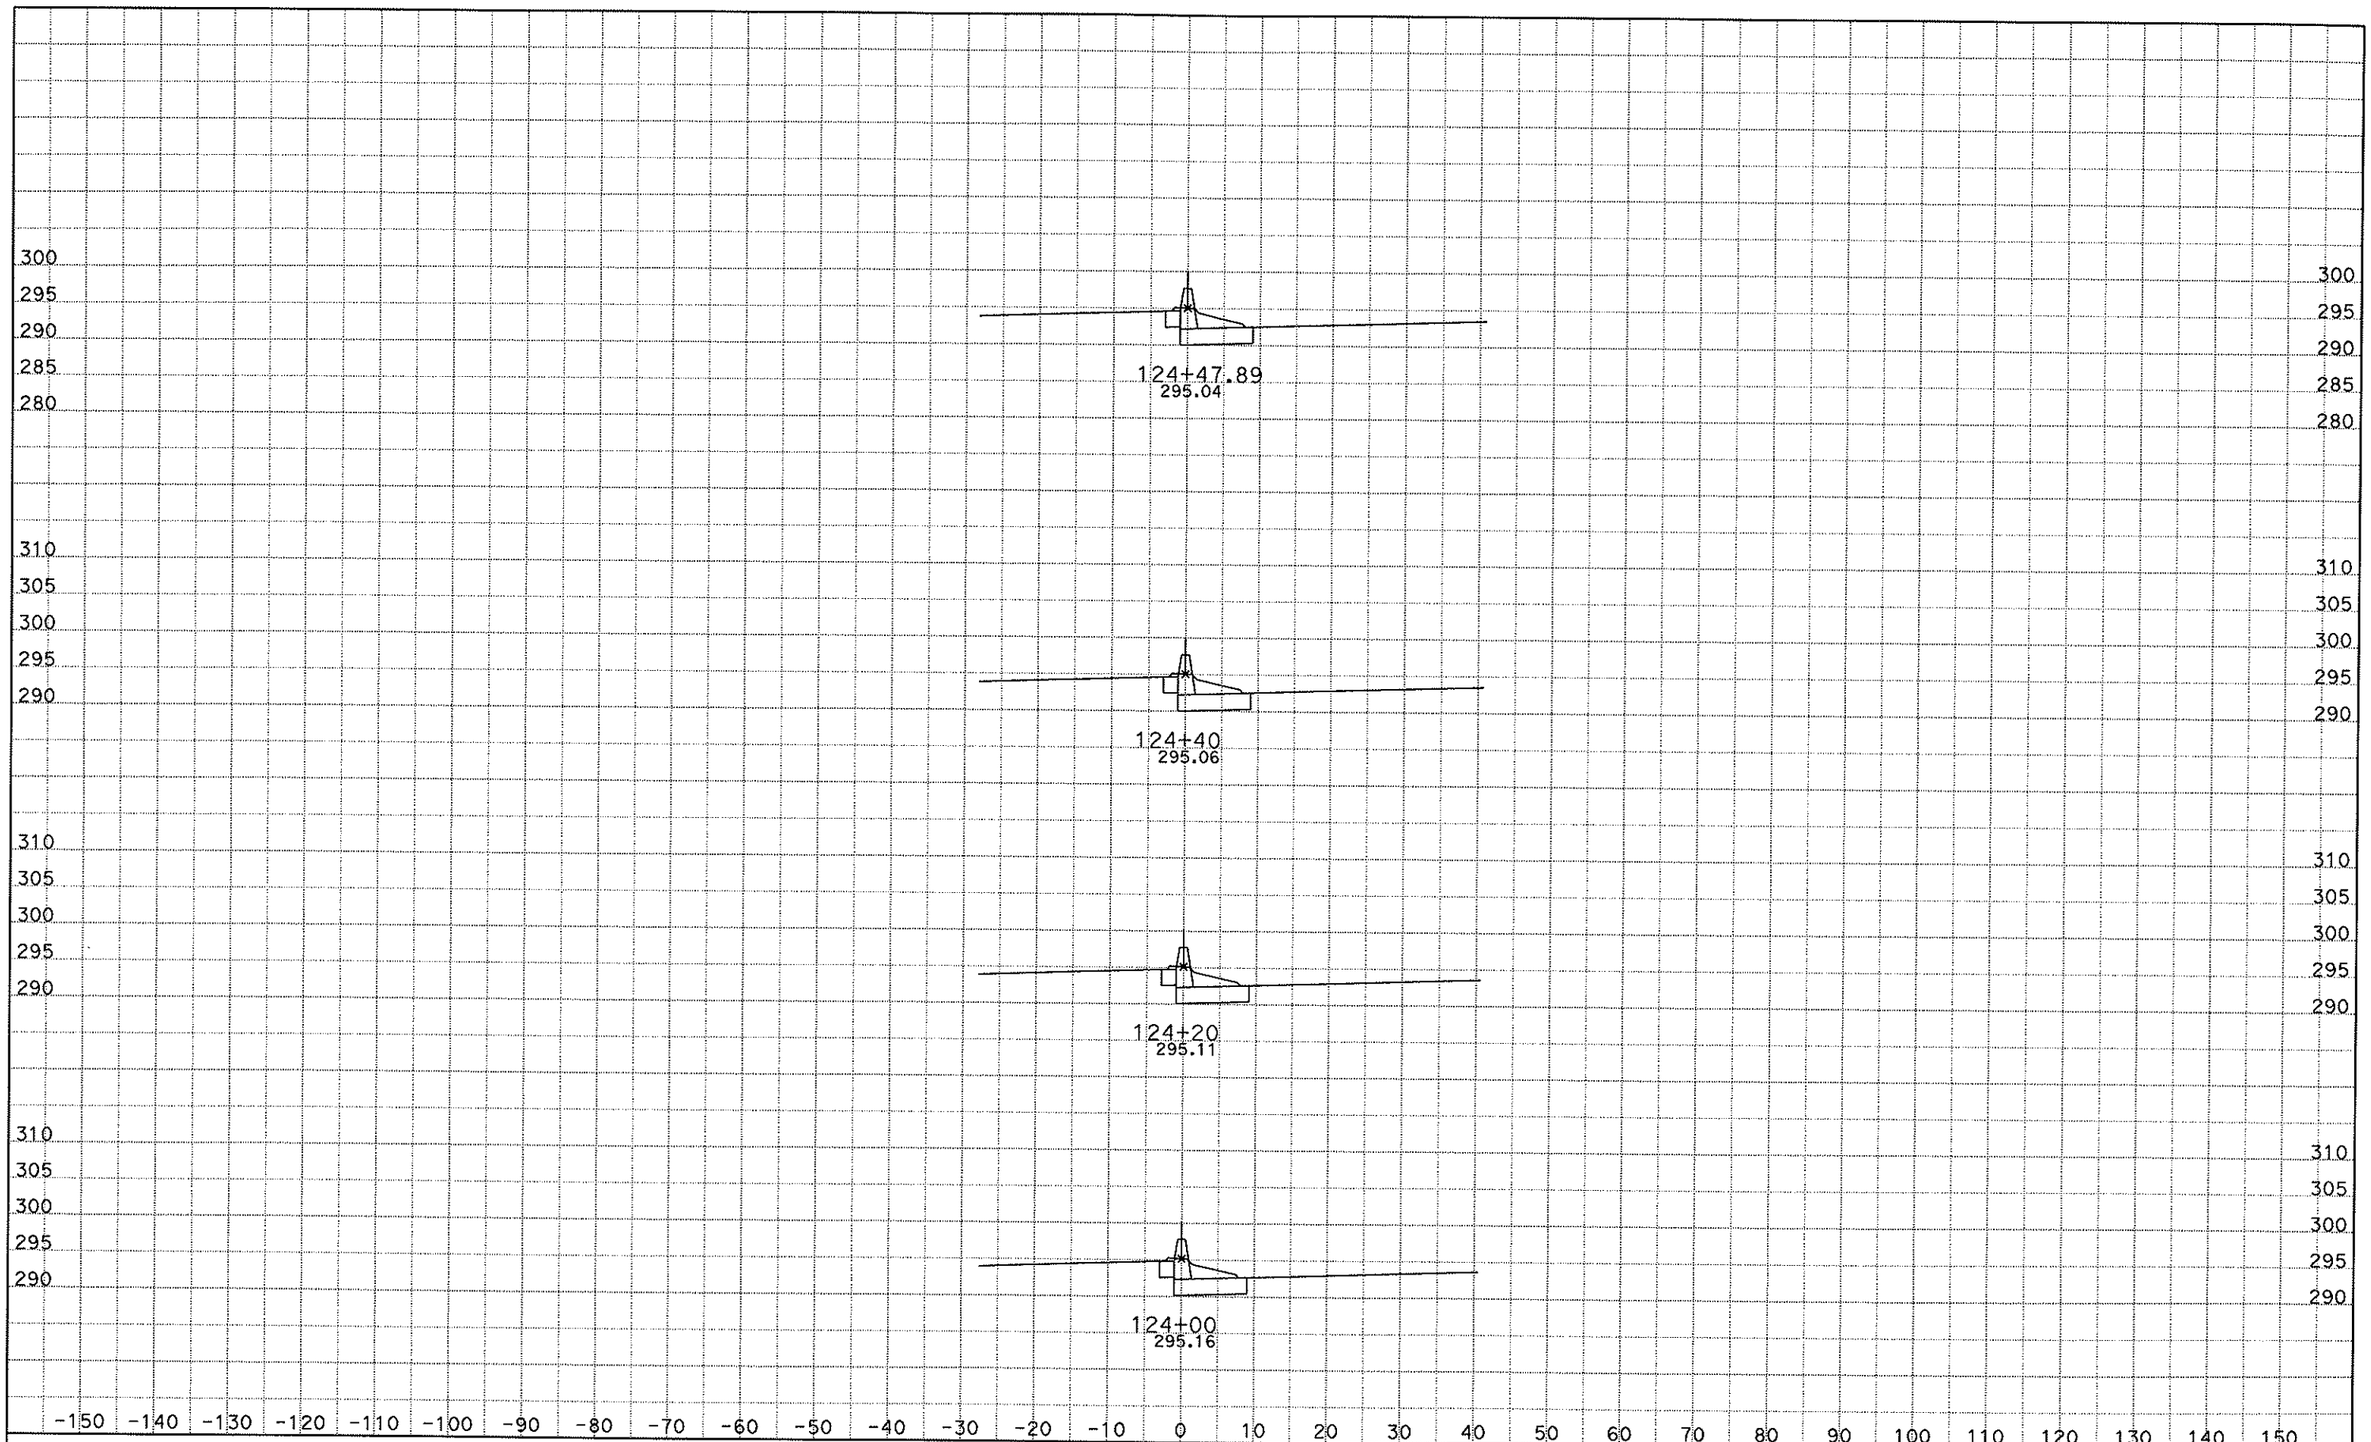

DATE: 5/26/2010
KC Project: SR07255 File: S:\desig\184101\SR07255\cb1.ear

SCALE: 1" = 10' Horiz.
1" = 10' Vert.

All Dimensions are US Survey Feet

CB1
CROSS SECTIONS
SHEET 16 OF 52

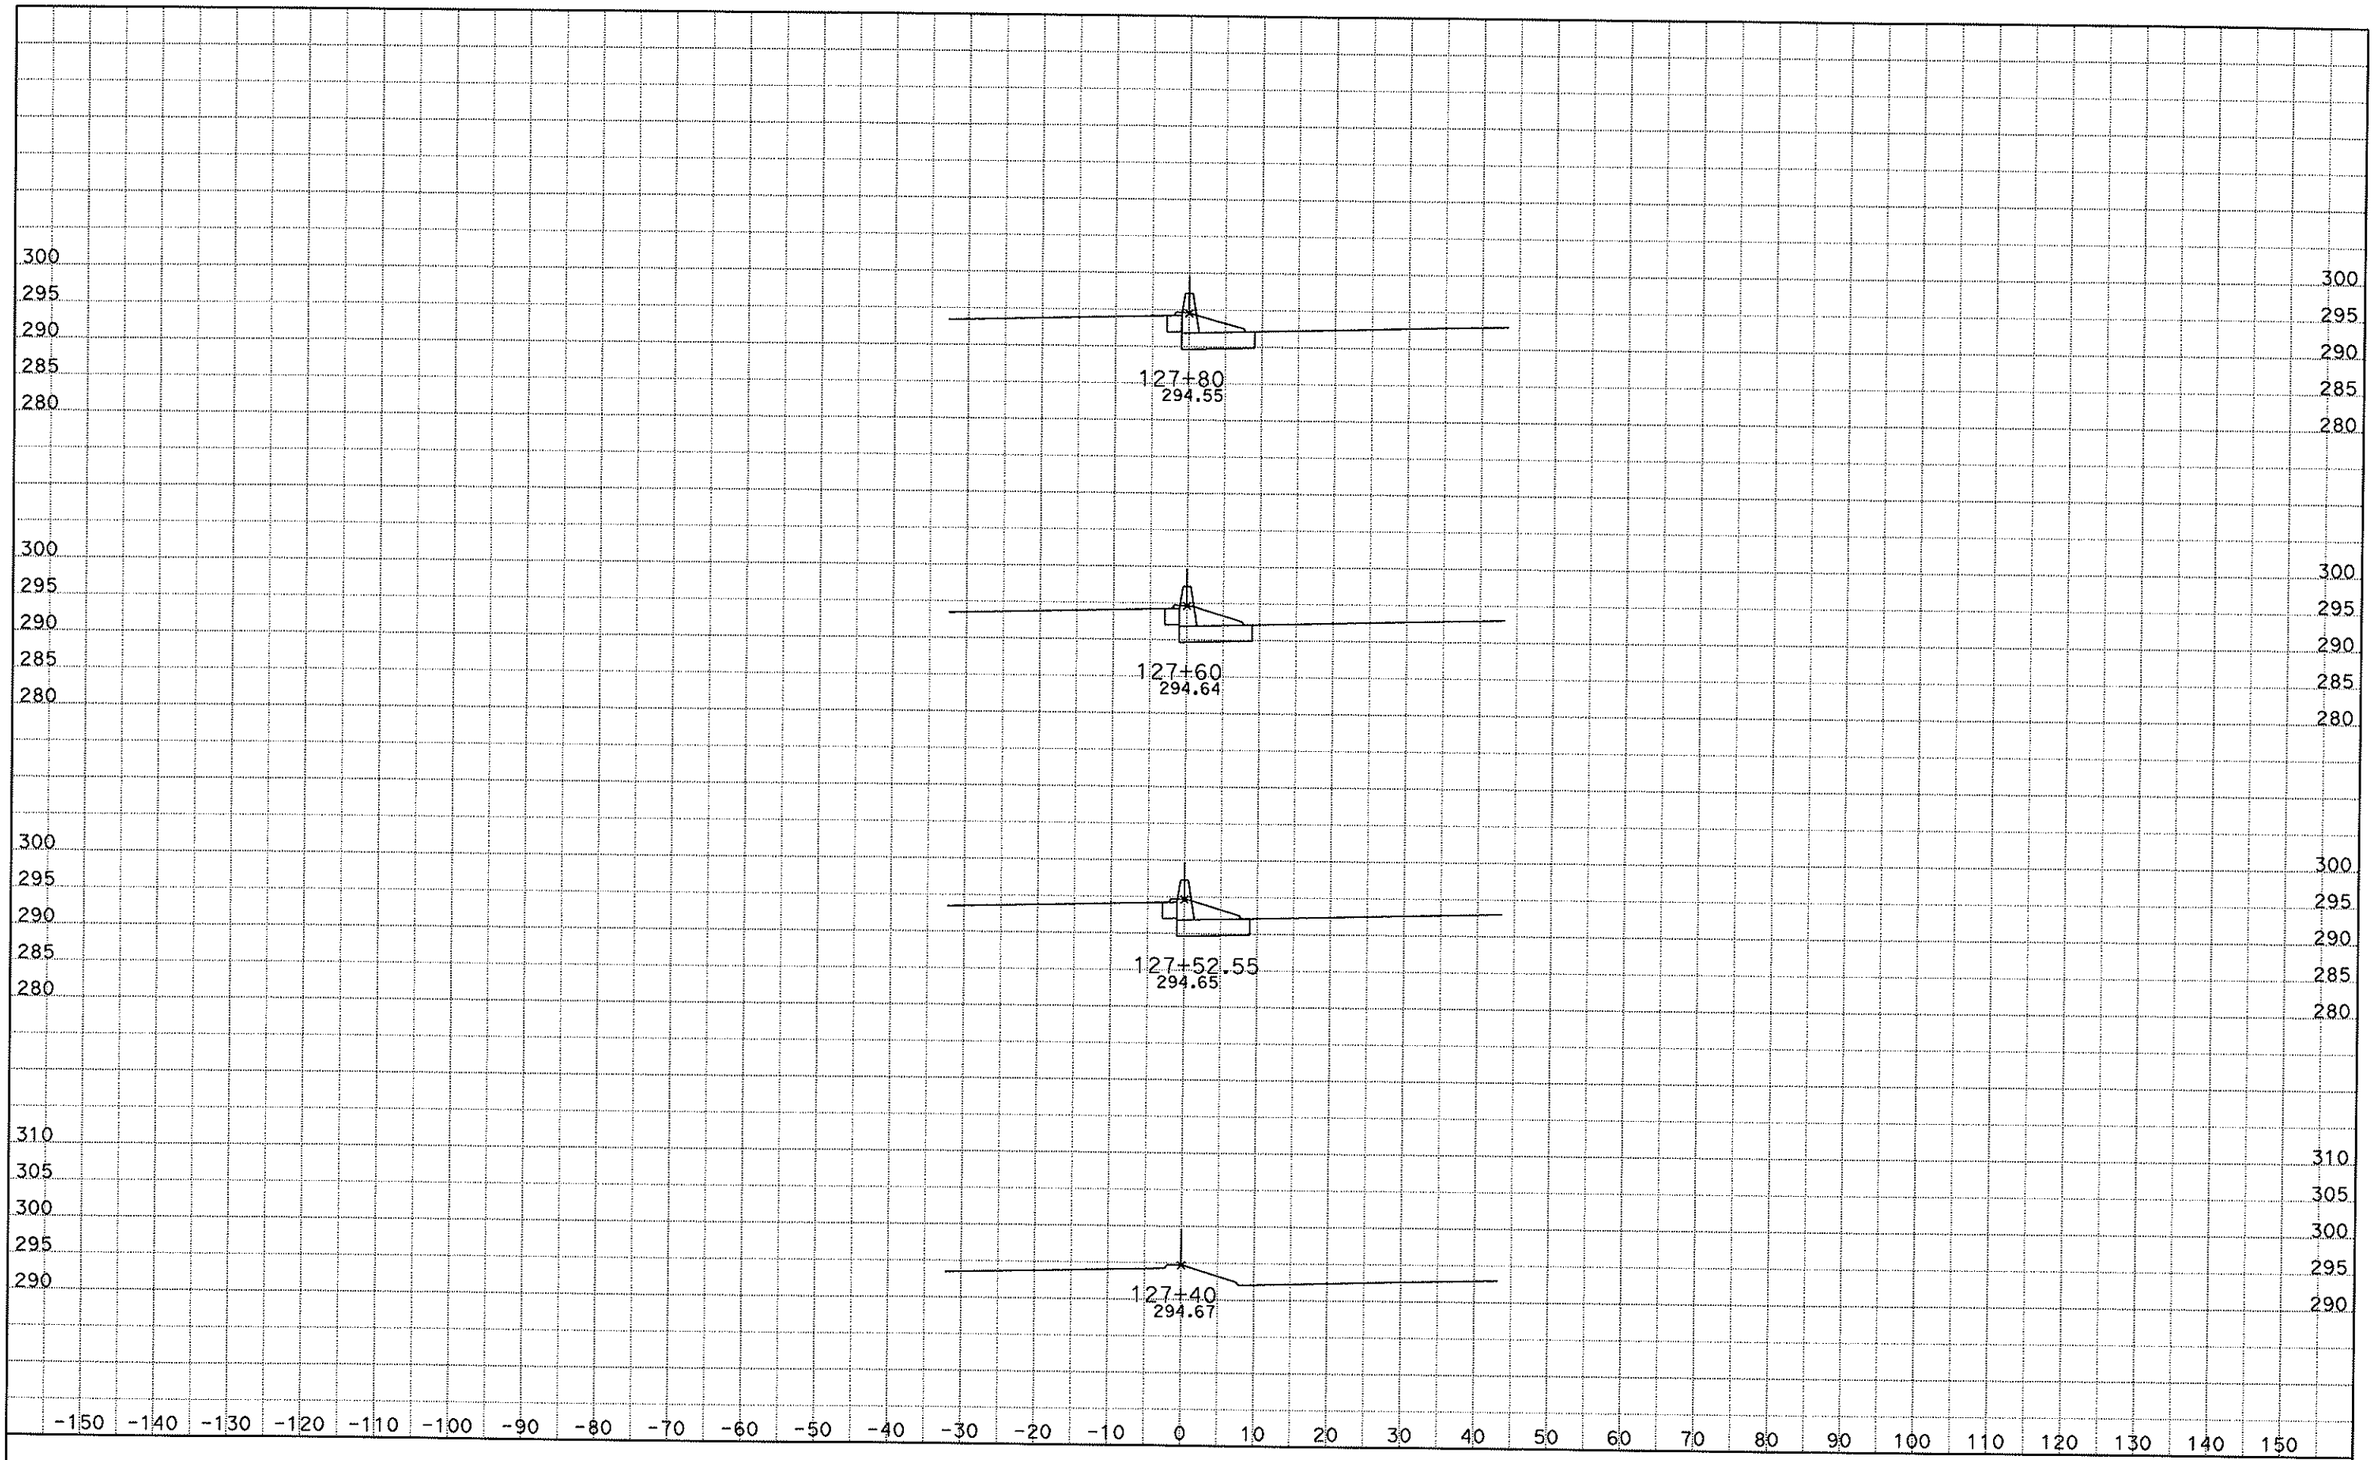

DATE: 5/26/2010

KC Project: SR07255 File: S:\desig\184101\SR07255\cb1.ear

SCALE: 1" = 10' Horiz.
1" = 10' Vert.

All Dimensions are US Survey Feet

CB1

CROSS SECTIONS

SHEET 17 OF 52

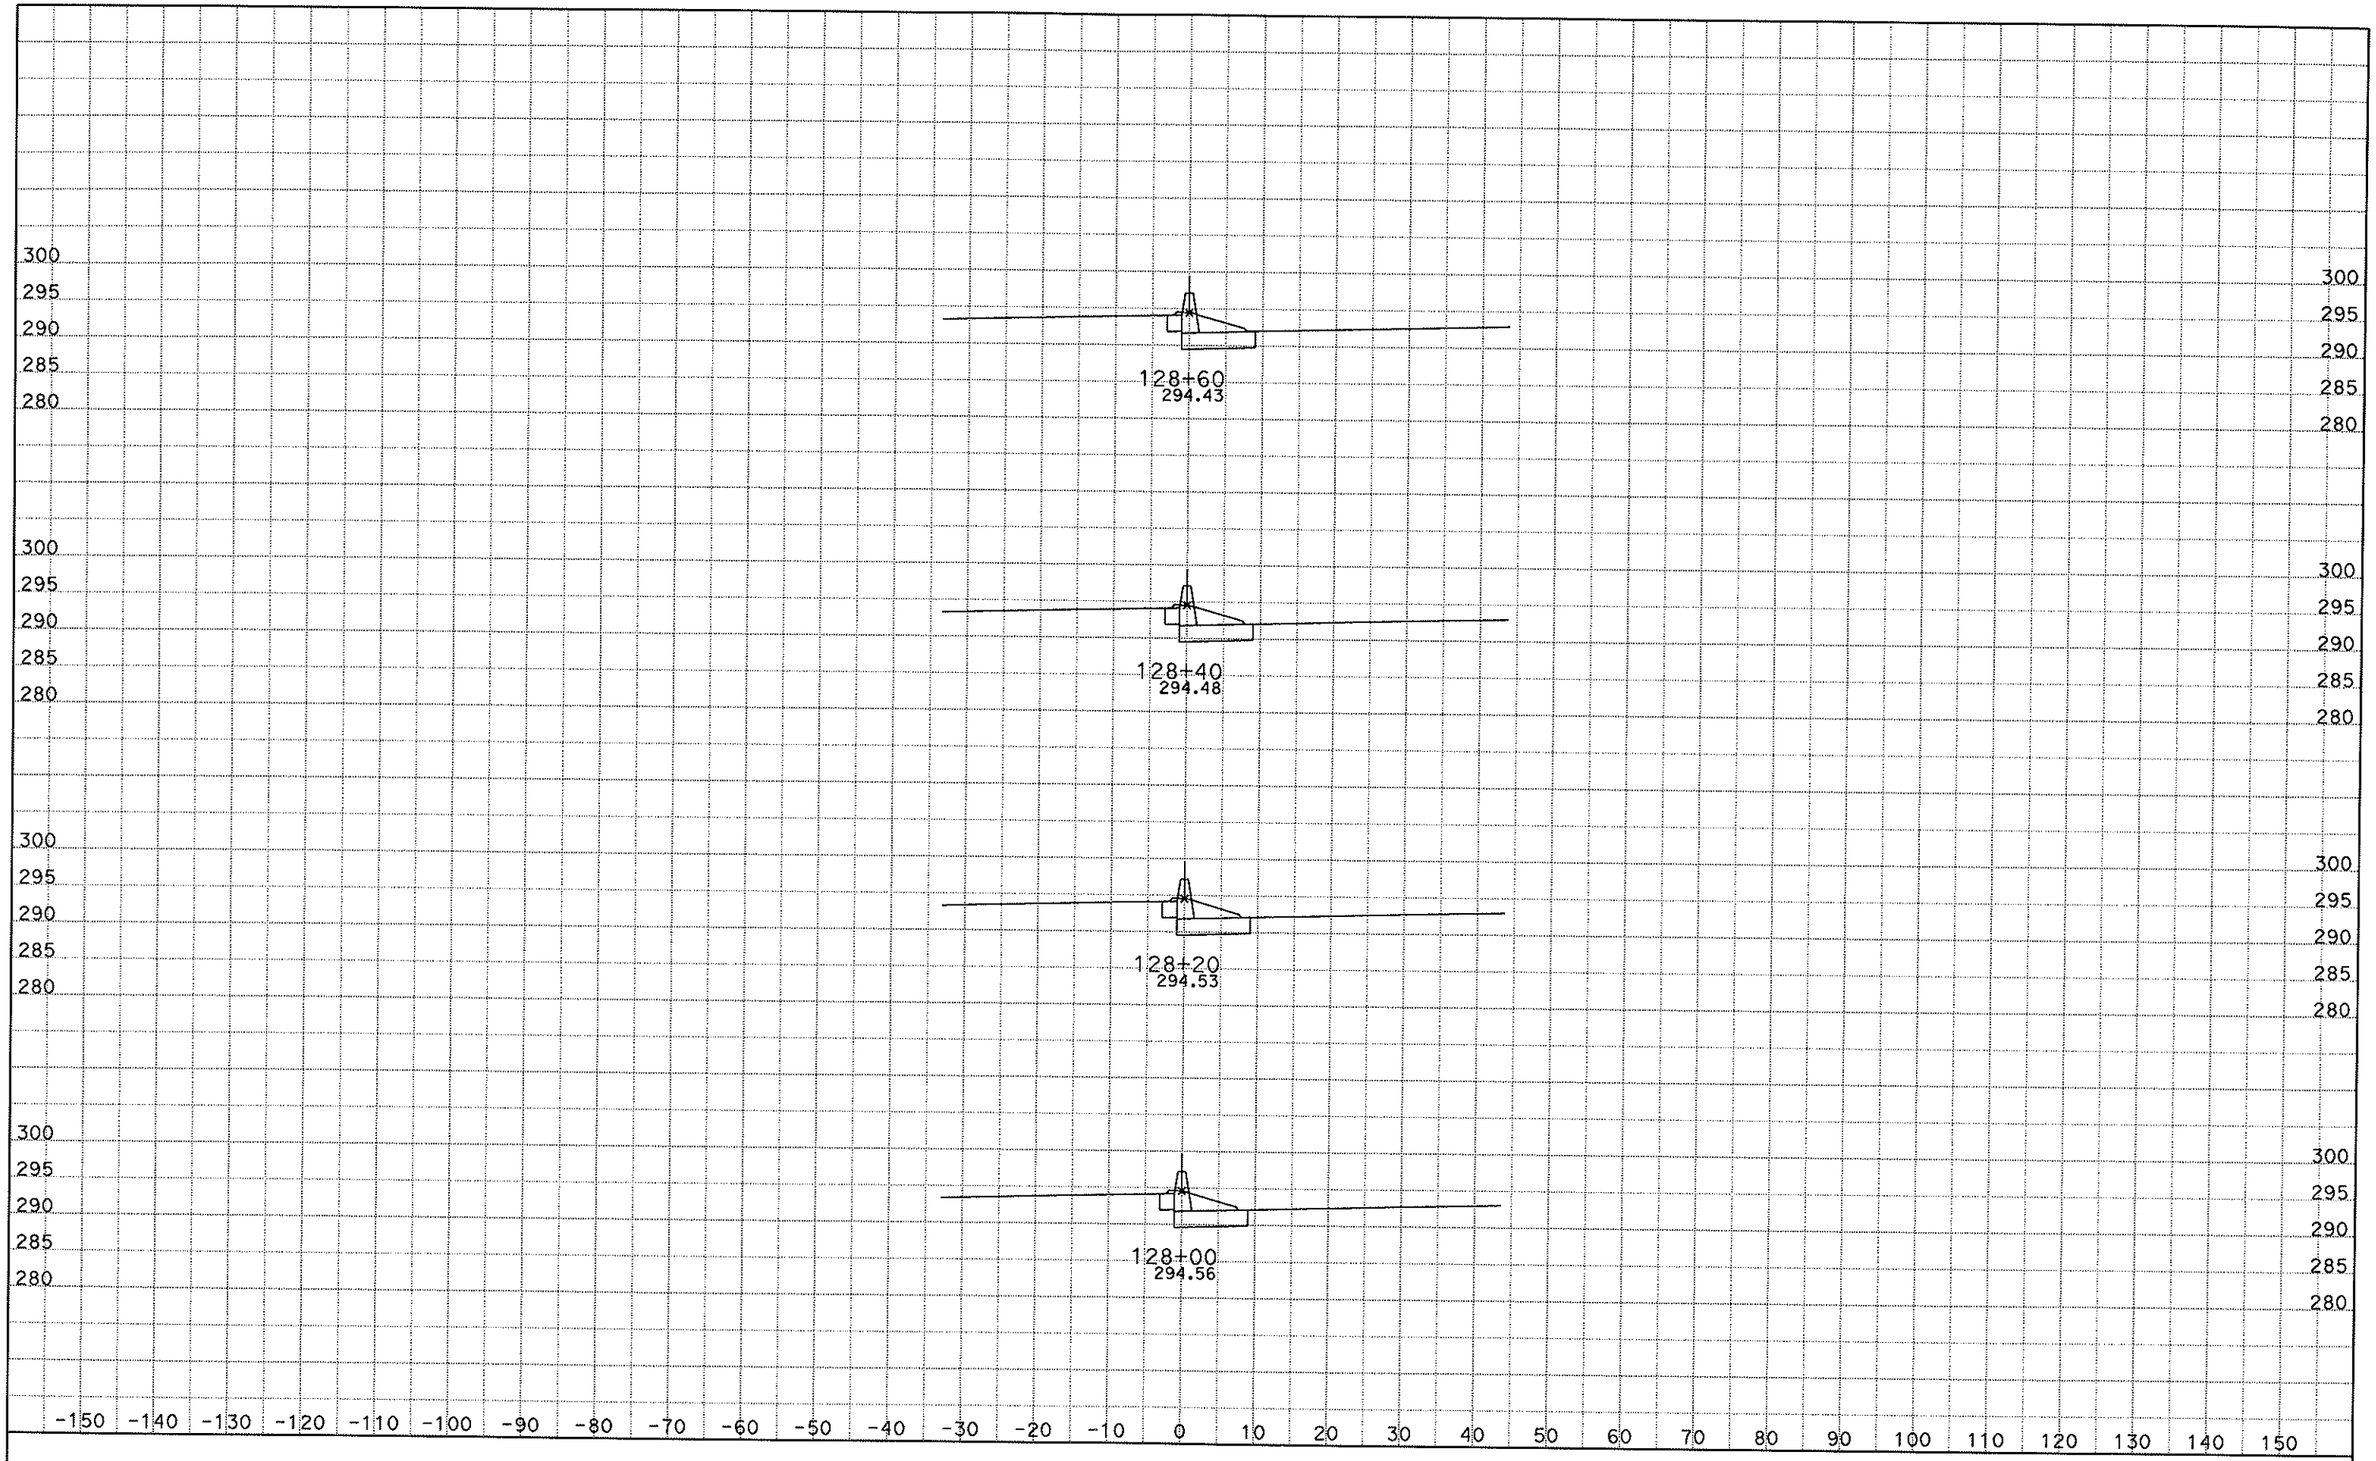

DATE: 5/26/2010
KC Project: SR07255 File: S:\desig\184101\SR07255\cb1.ear

SCALE: 1" = 10' Horiz.
1" = 10' Vert.

All Dimensions are US Survey Feet

CB1
CROSS SECTIONS
SHEET 18 OF 52

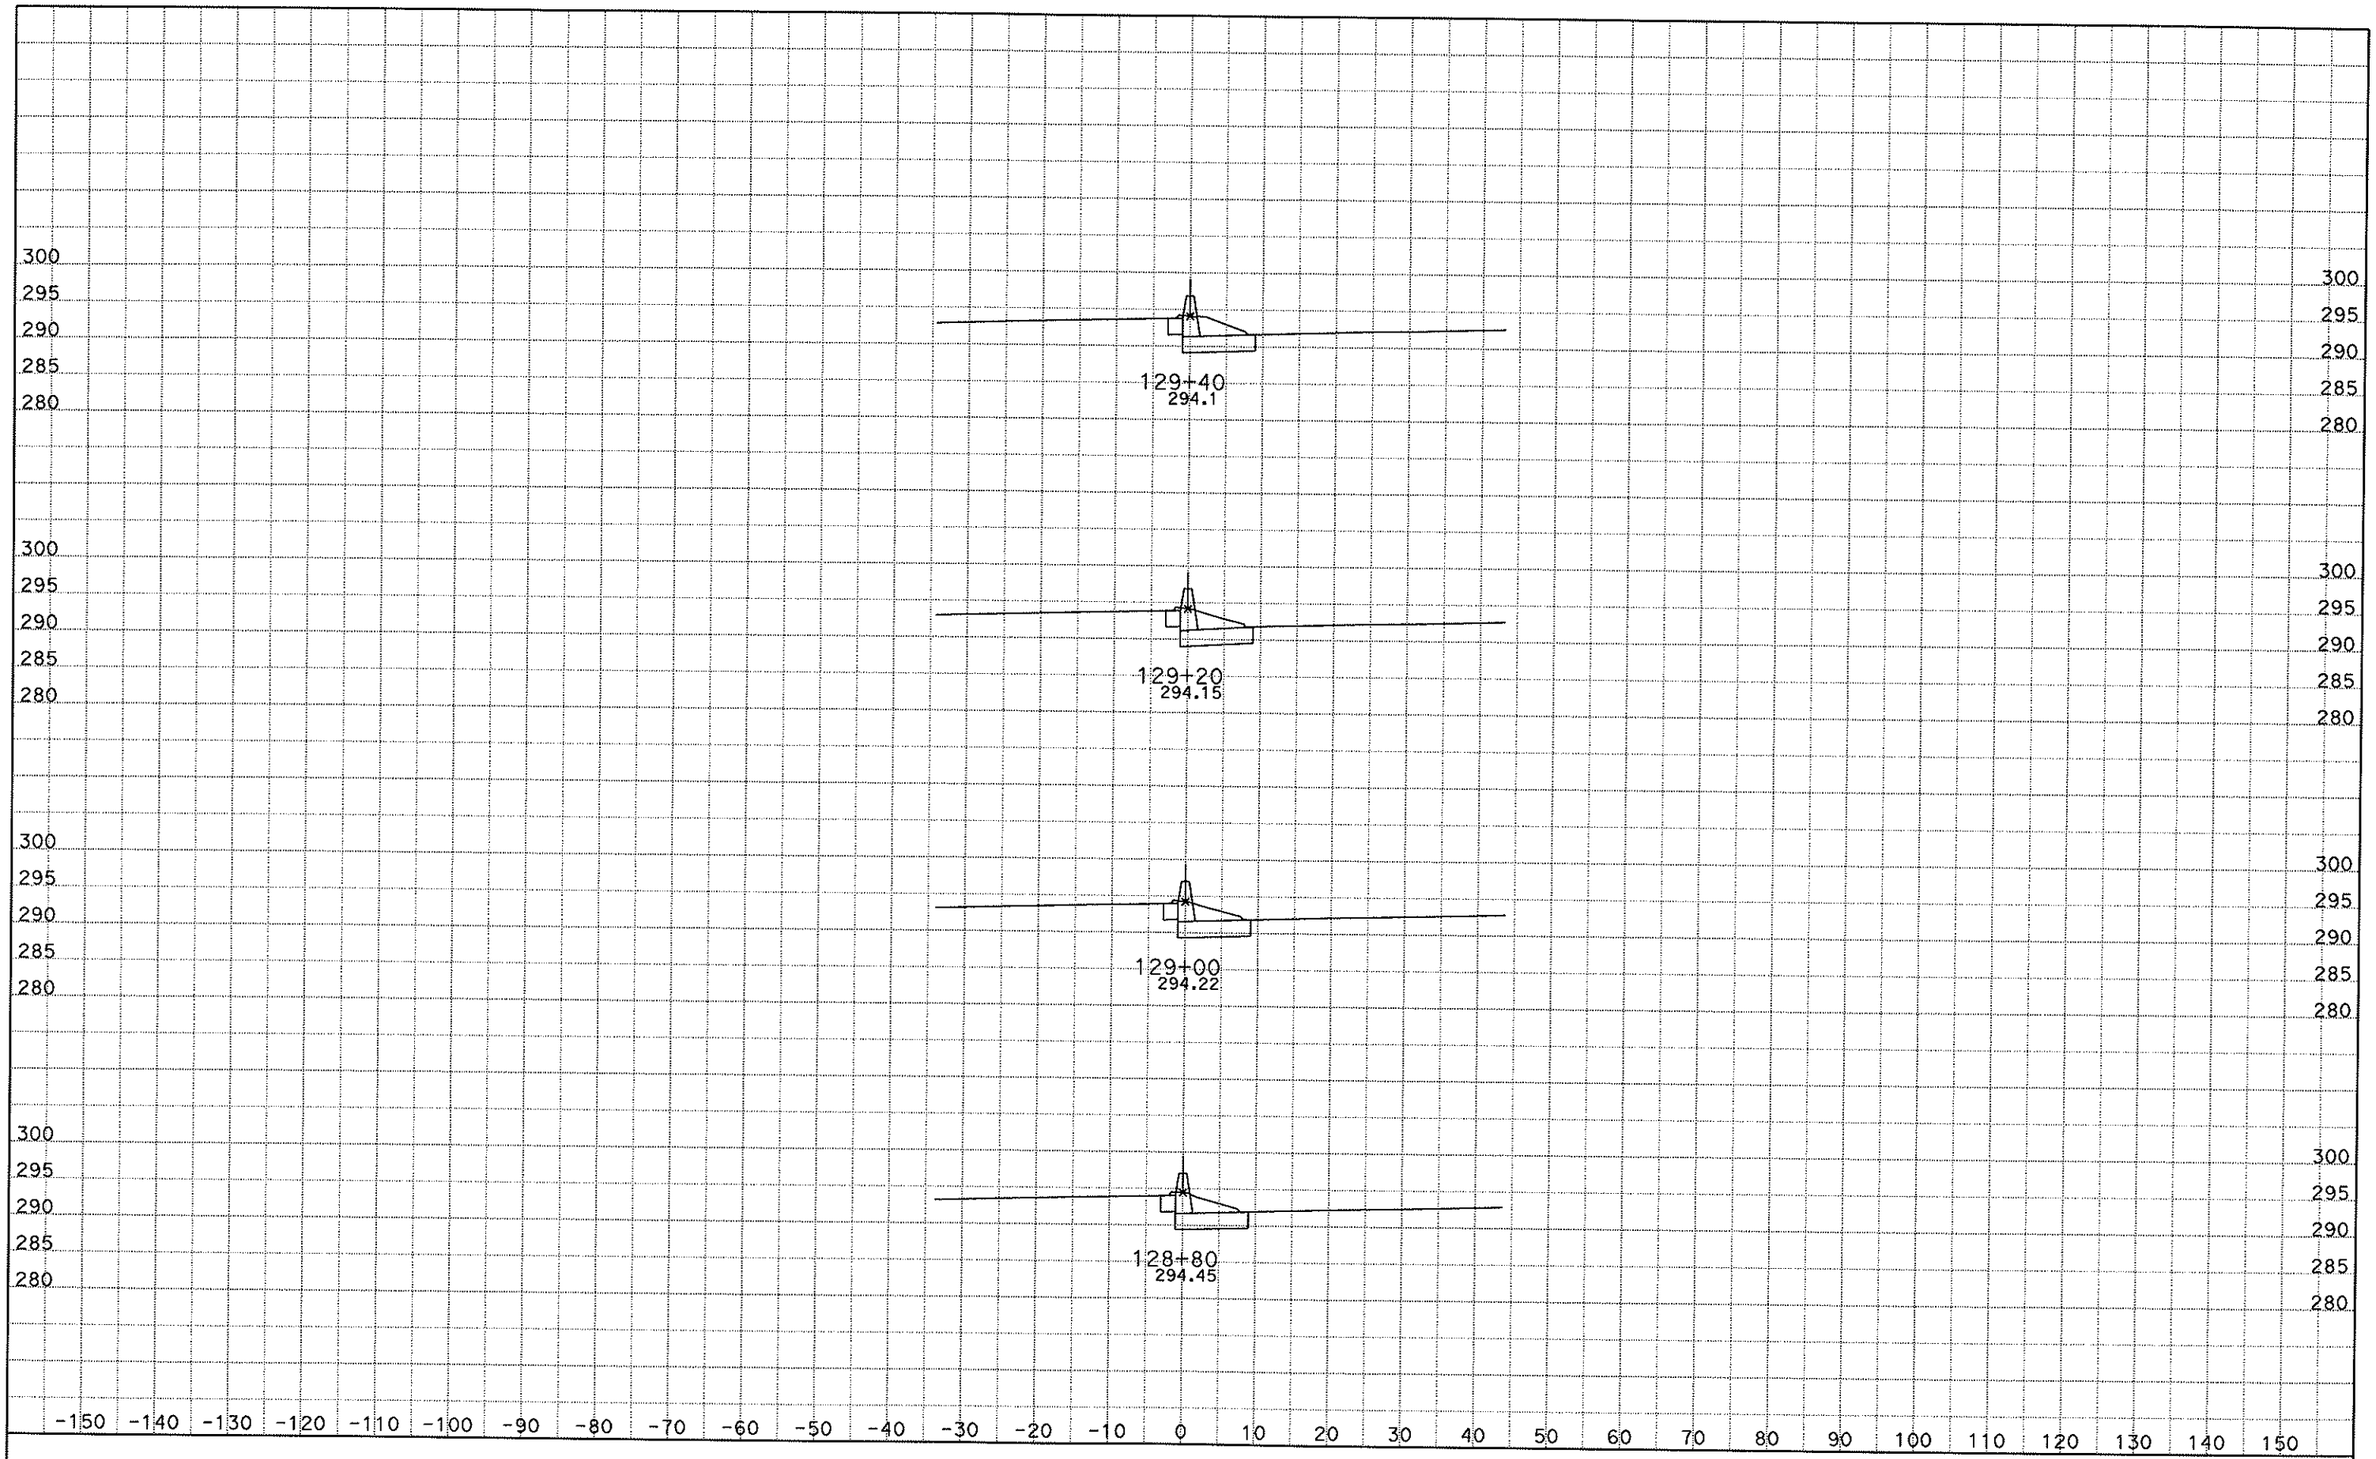

DATE: 5/26/2010

KC Project: SR07255 File: S:\desig\184101\SR07255\cb1.ear

SCALE: 1" = 10' Horiz.
1" = 10' Vert.

All Dimensions are US Survey Feet

CB1
CROSS SECTIONS
SHEET 19 OF 52

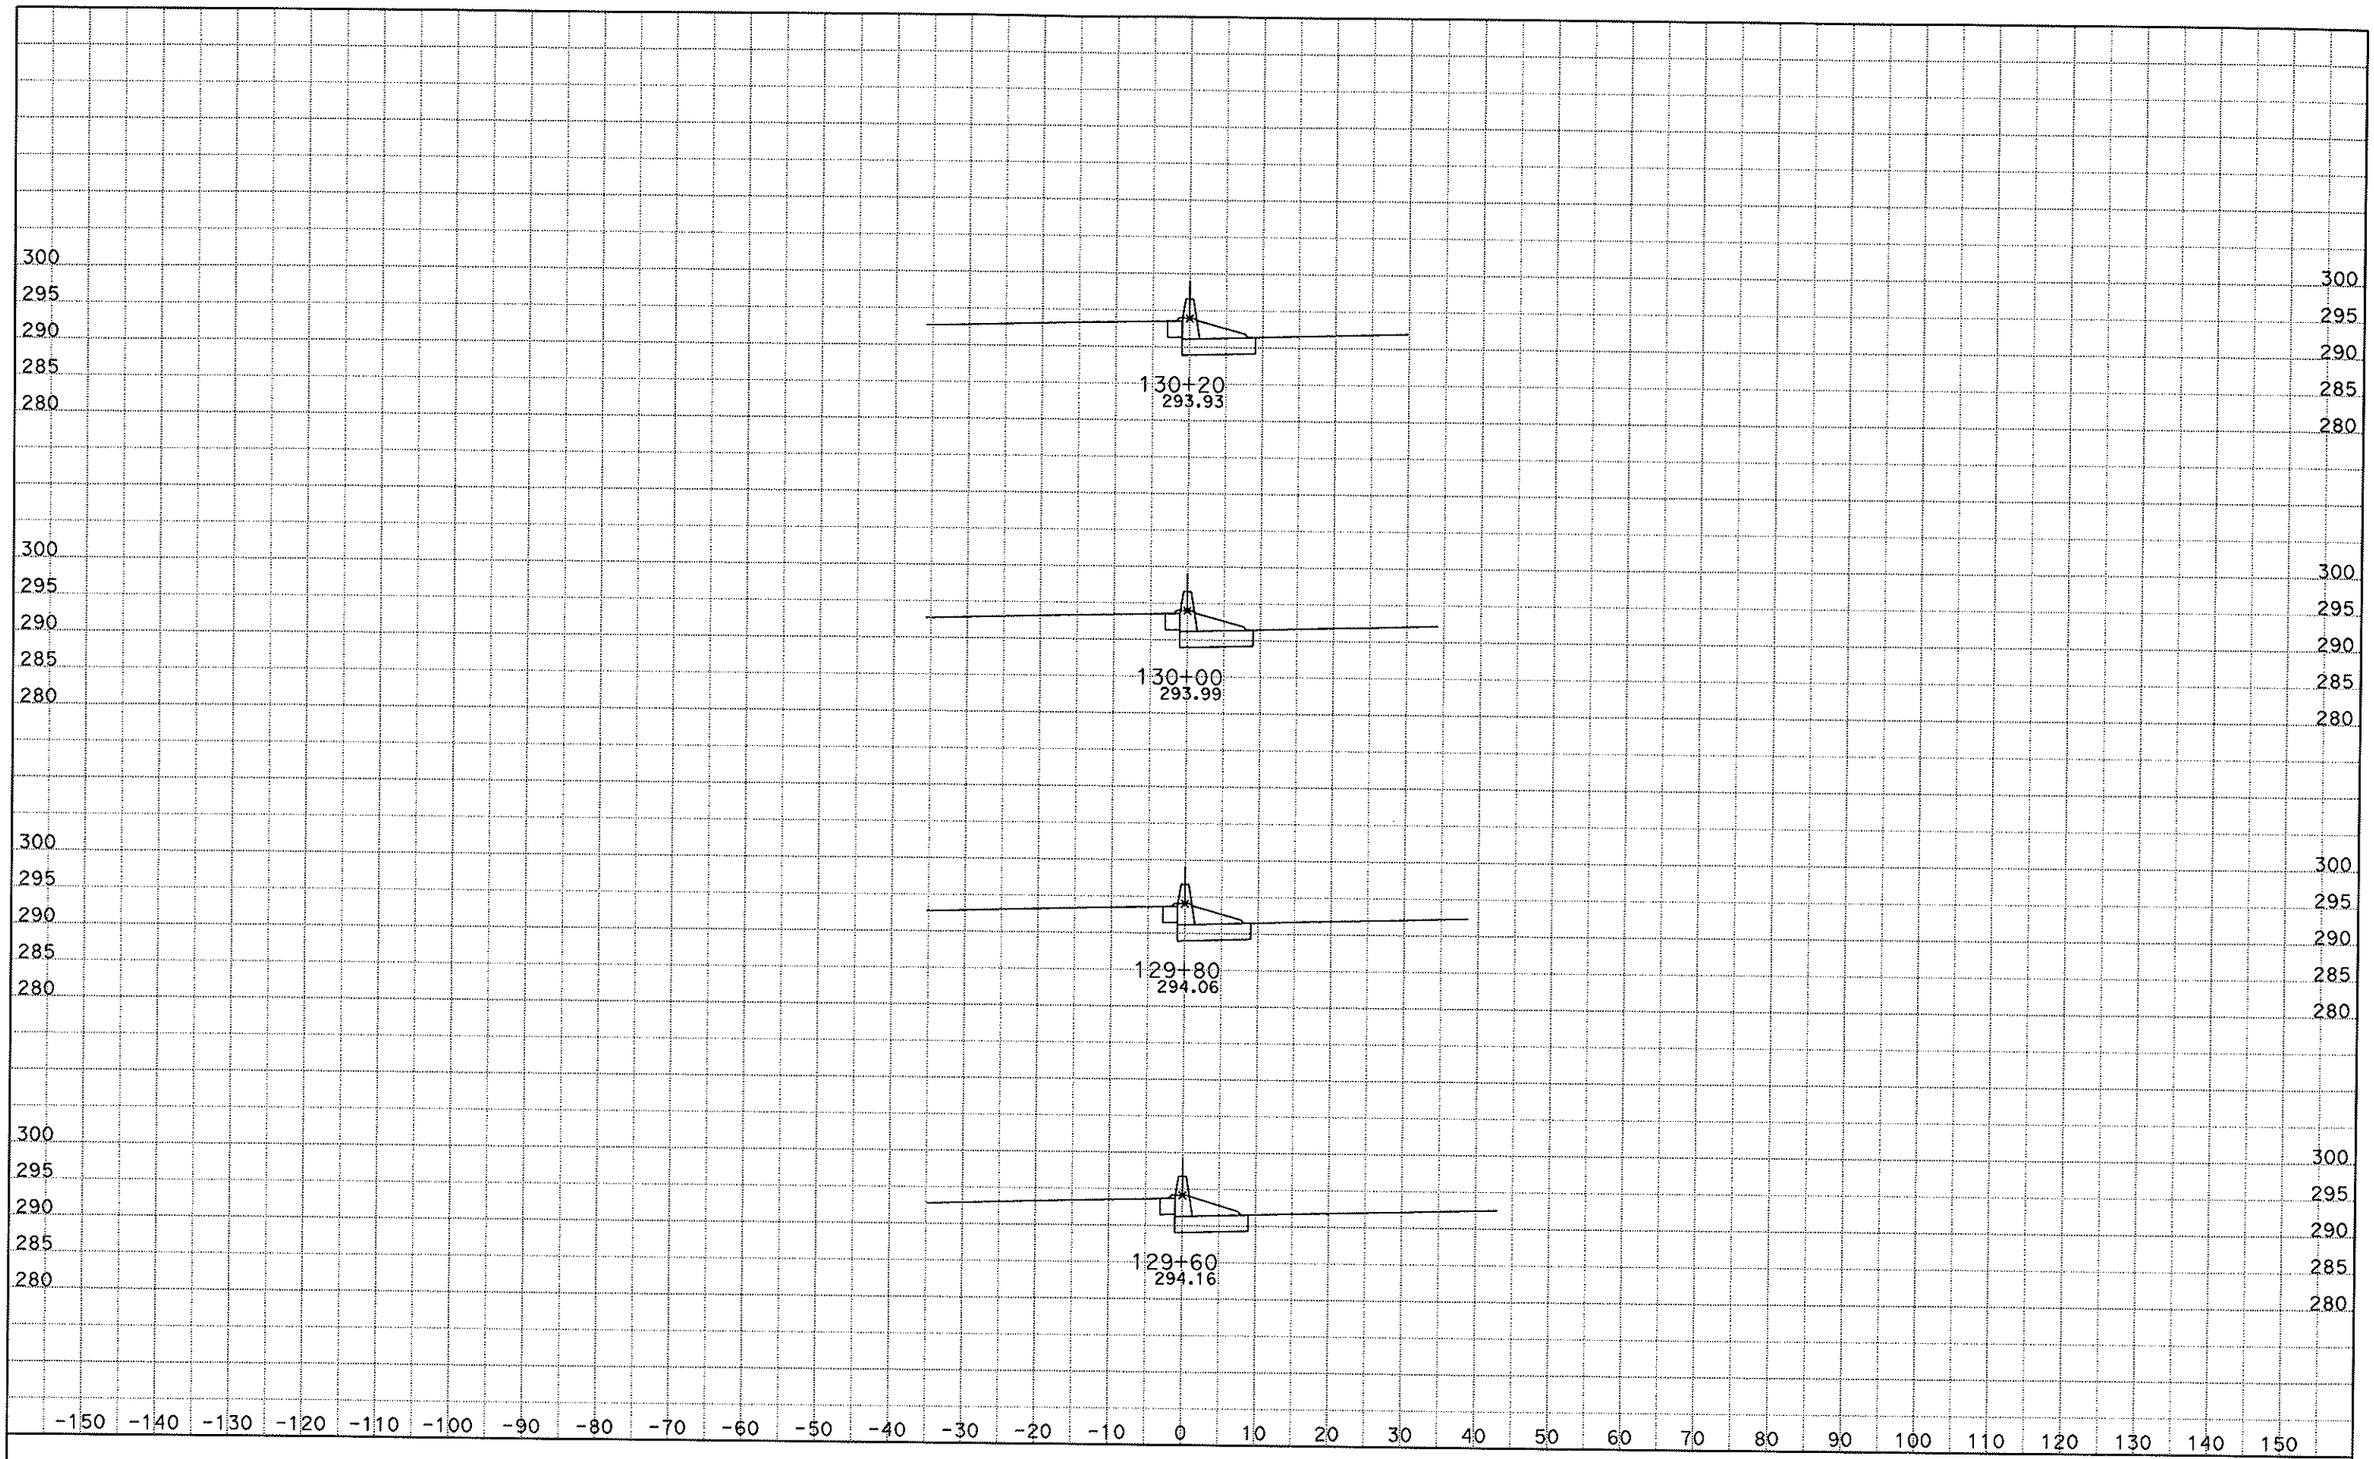

DATE: 5/26/2010
KC Project: SR07255 File: S:\desig\184101\SR07255\cb1.ear

SCALE: 1" = 10' Horiz.
1" = 10' Vert.

All Dimensions are US Survey Feet

CB1
CROSS SECTIONS
SHEET 20 OF 52

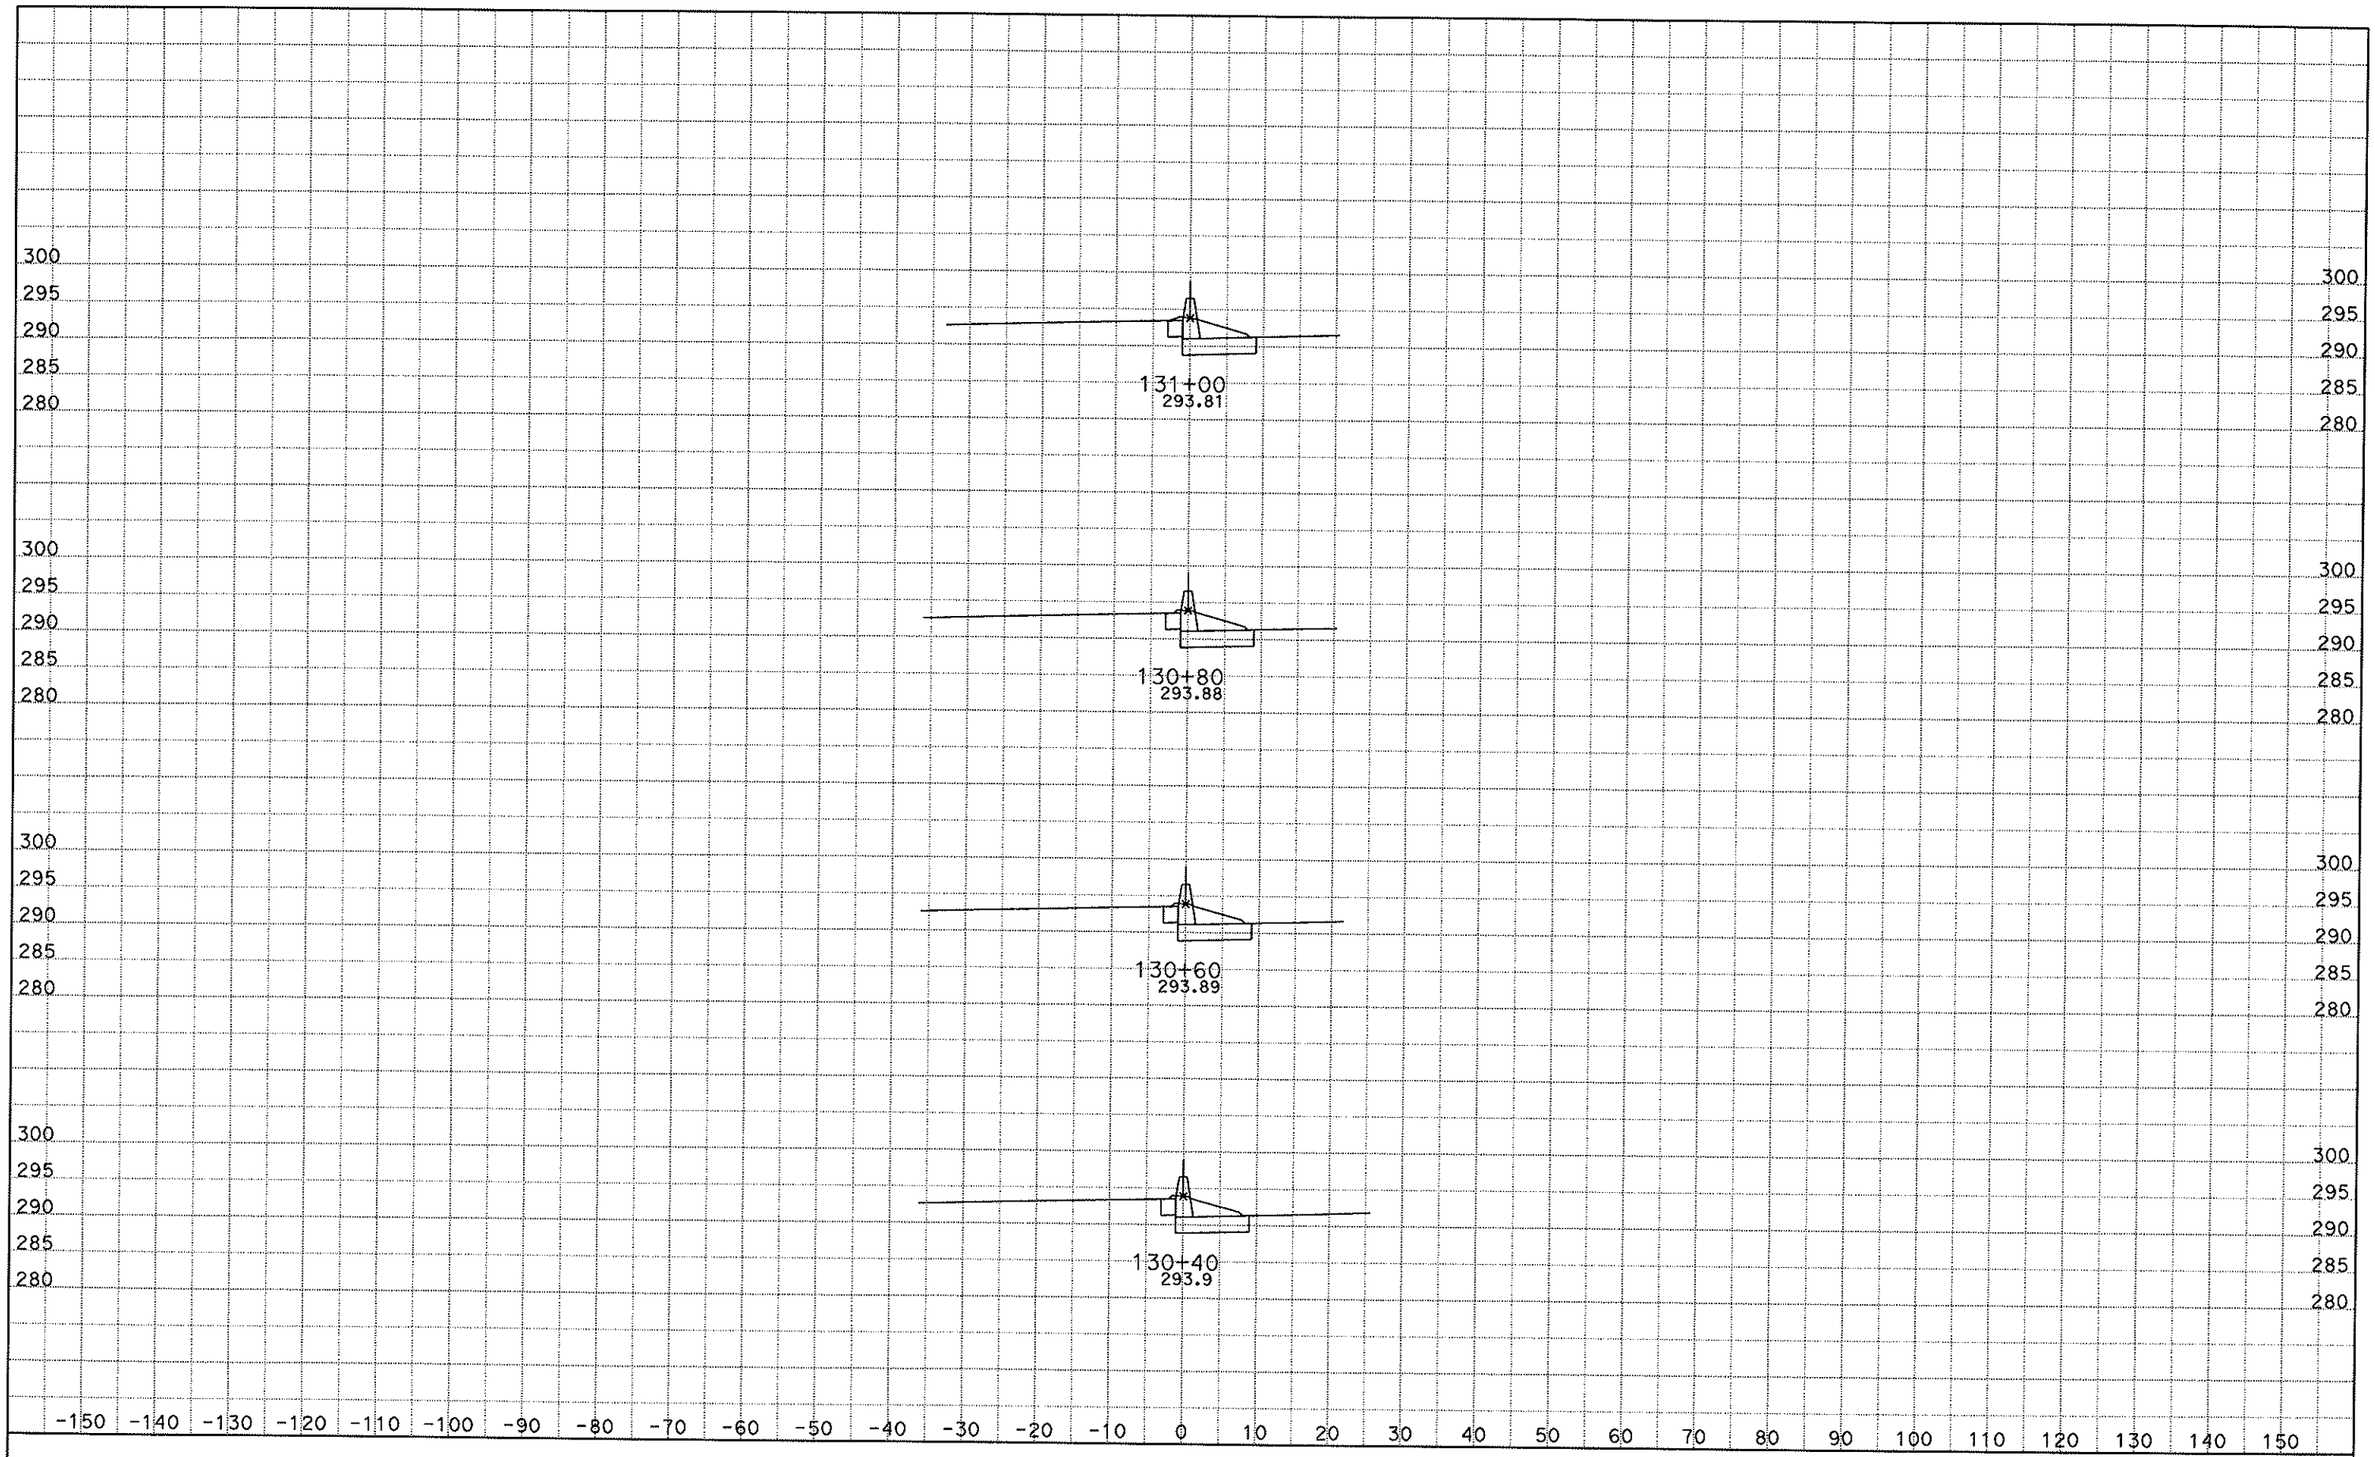

DATE: 5/26/2010
KC Project: SR07255 File: S:\desig\184101\SR07255\cb1.ear

SCALE: 1" = 10' Horiz.
1" = 10' Vert.

All Dimensions are US Survey Feet

CB1
CROSS SECTIONS
SHEET 21 OF 52

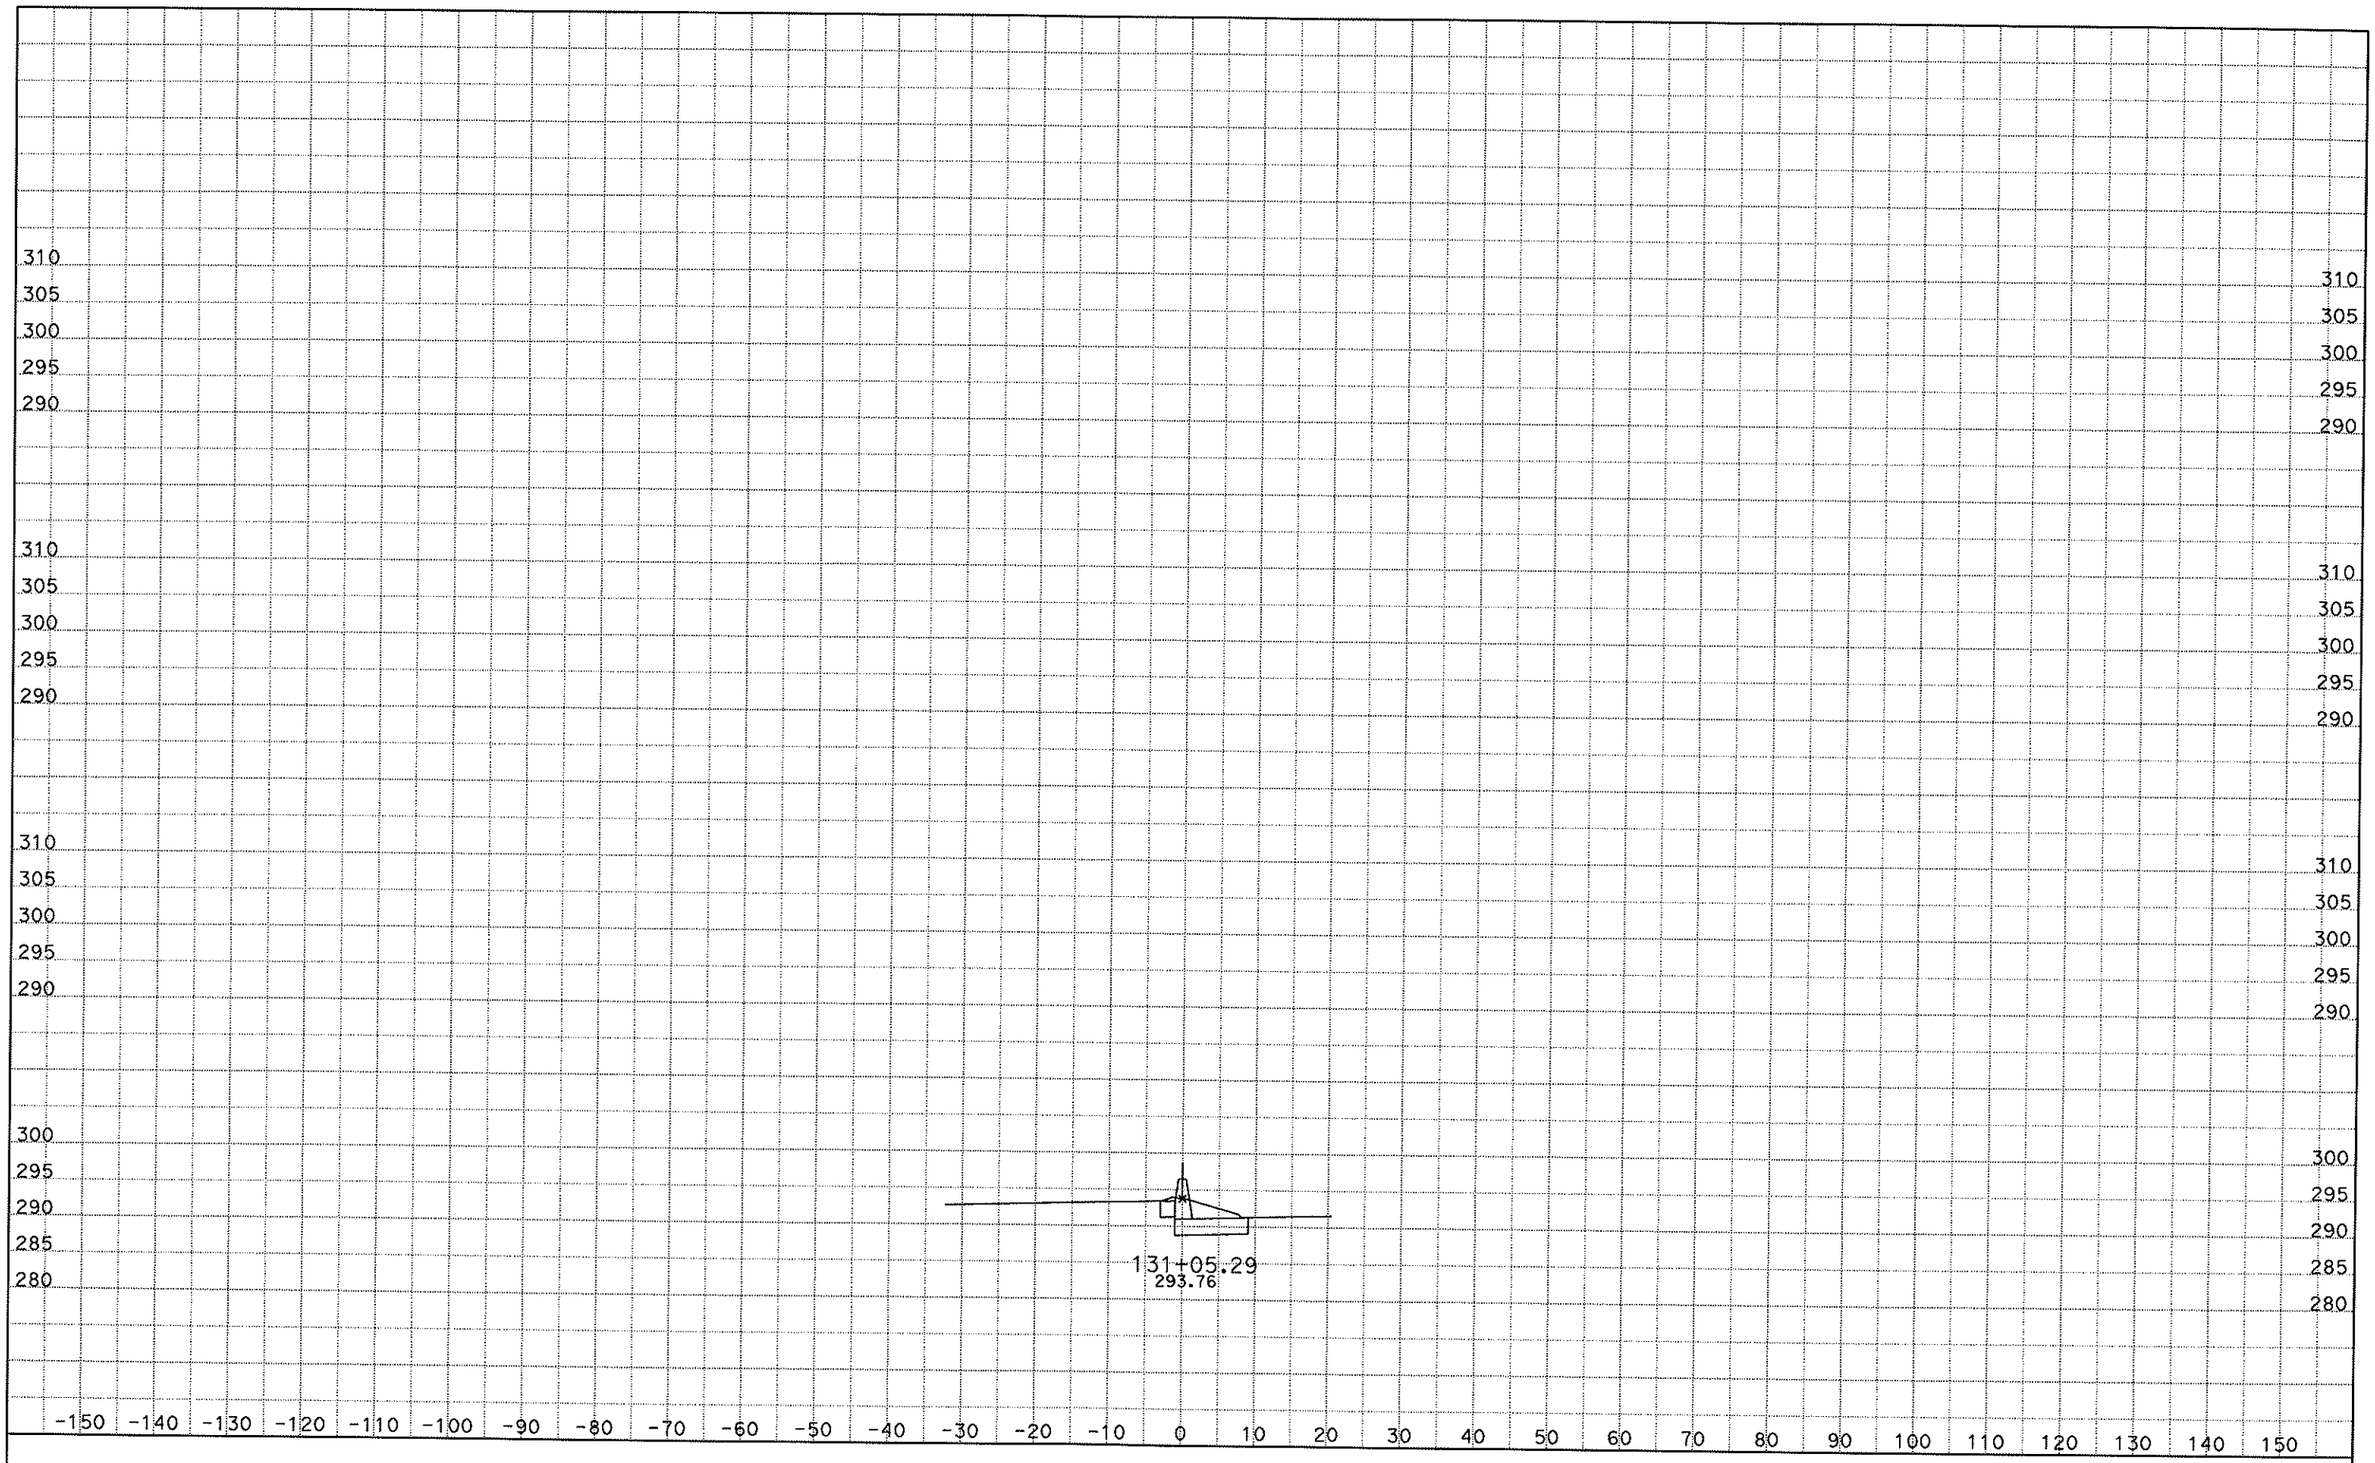

DATE: 5/26/2010

KC Project: SR07255 File: S:\desig\184101\SR07255\cb1.ear

SCALE: 1" = 10' Horiz.
1" = 10' Vert.

All Dimensions are US Survey Feet

CB1
CROSS SECTIONS

SHEET 22 OF 52

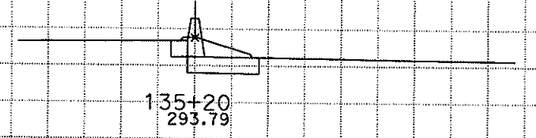

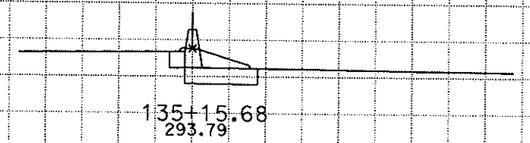

DATE: 5/26/2010
KC Project: SR07255 File: S:\desig\184101\SR07255\cb1.ear

SCALE: 1" = 10' Horiz.
1" = 10' Vert.

All Dimensions are US Survey Feet

CB1
CROSS SECTIONS
SHEET 23 OF 52

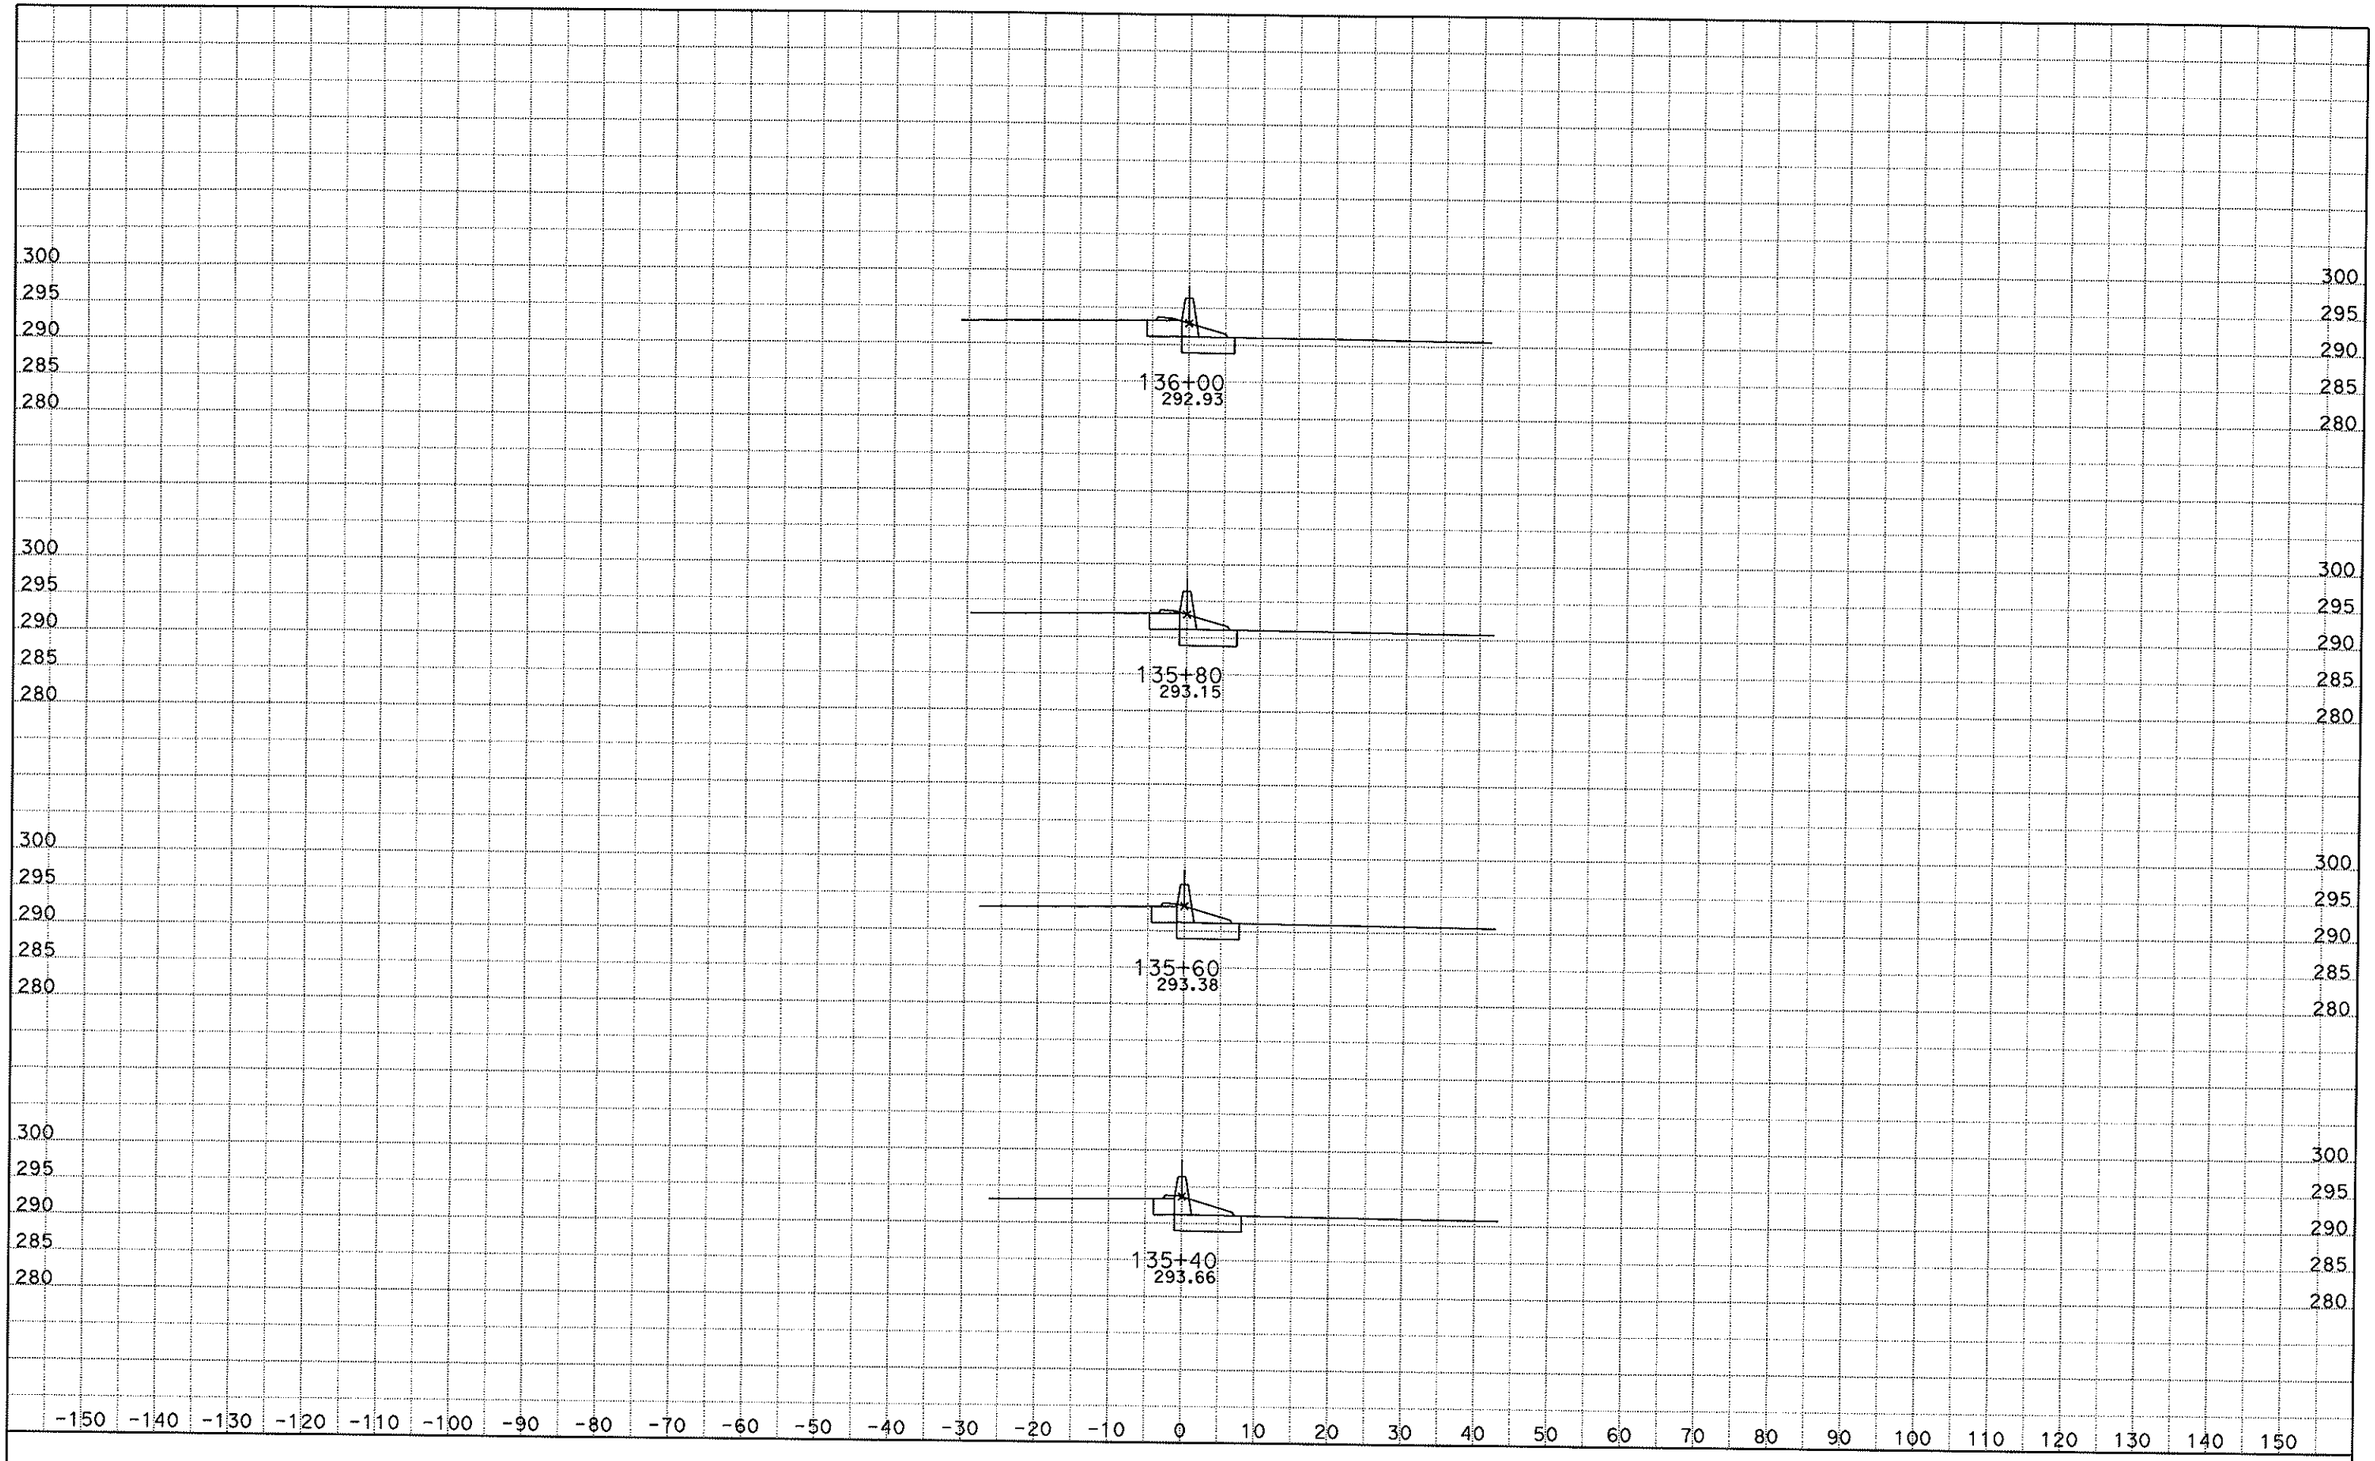

DATE: 5/26/2010
KC Project: SR07255 File: S:\desig\184101\SR07255\cb1.ear

SCALE: 1" = 10' Horiz.
1" = 10' Vert.

All Dimensions are US Survey Feet

CB1
CROSS SECTIONS
SHEET 24 OF 52

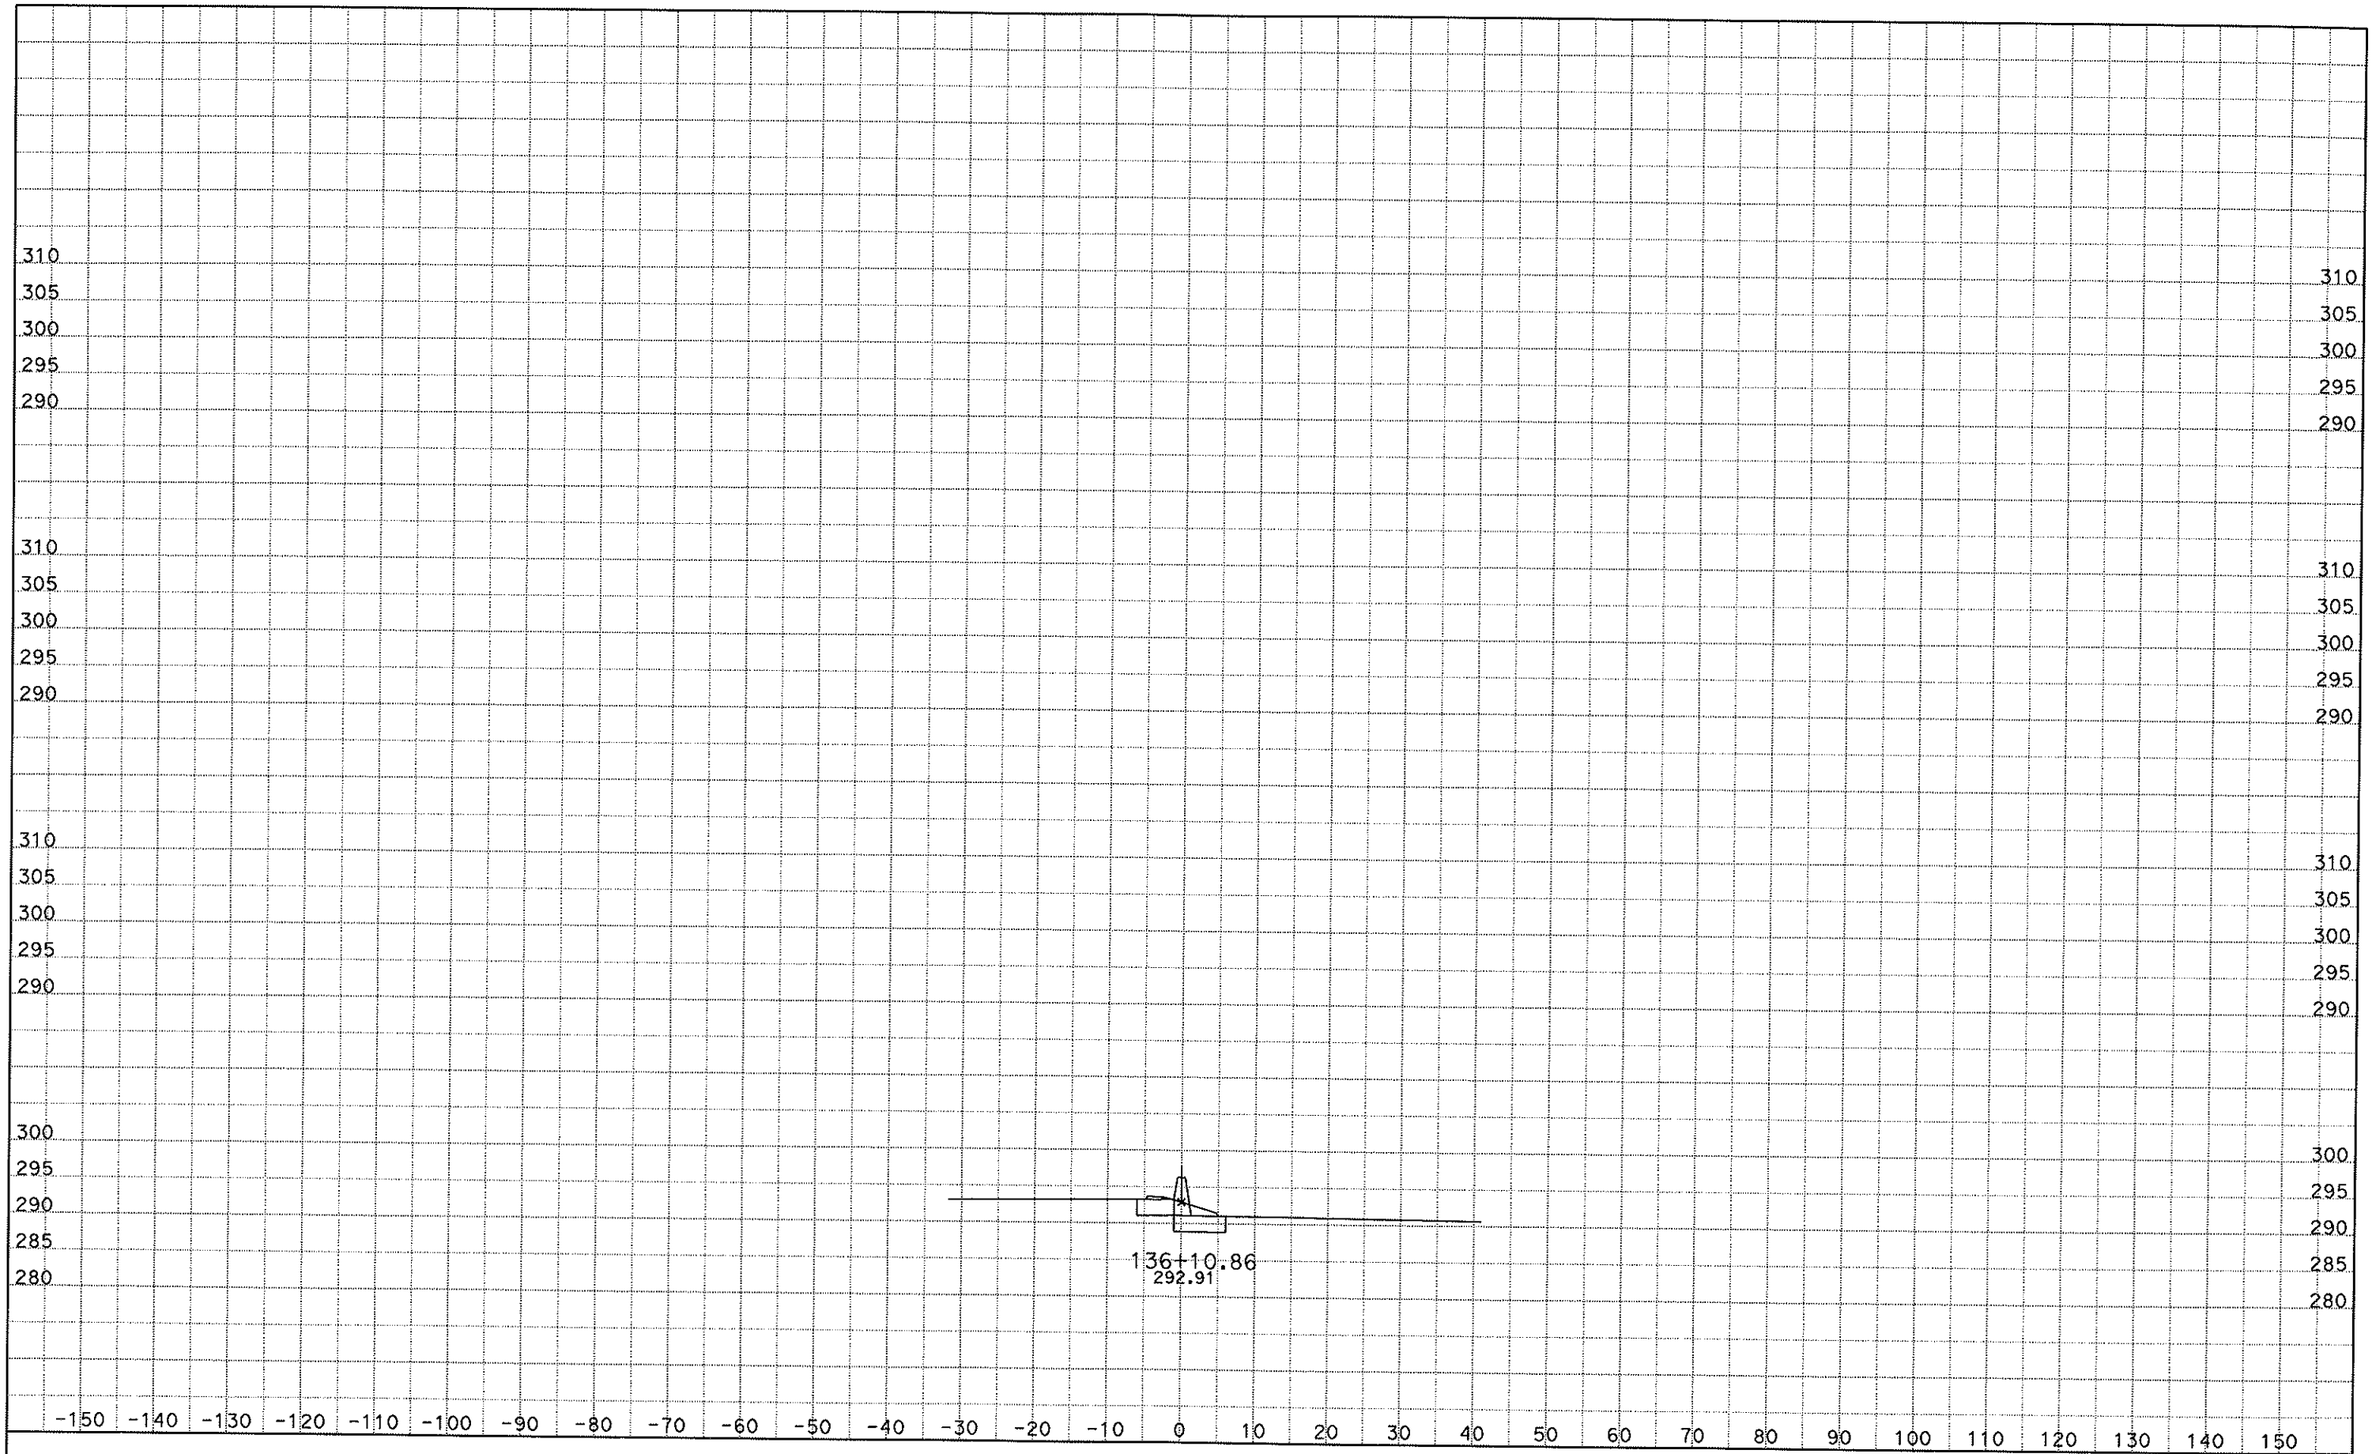

DATE: 5/26/2010

KC Project: SR07255 File: S:\desig\184101\SR07255\cb1.ear

SCALE: 1" = 10' Horiz.
1" = 10' Vert.

All Dimensions are US Survey Feet

CB1
CROSS SECTIONS
SHEET 25 OF 52

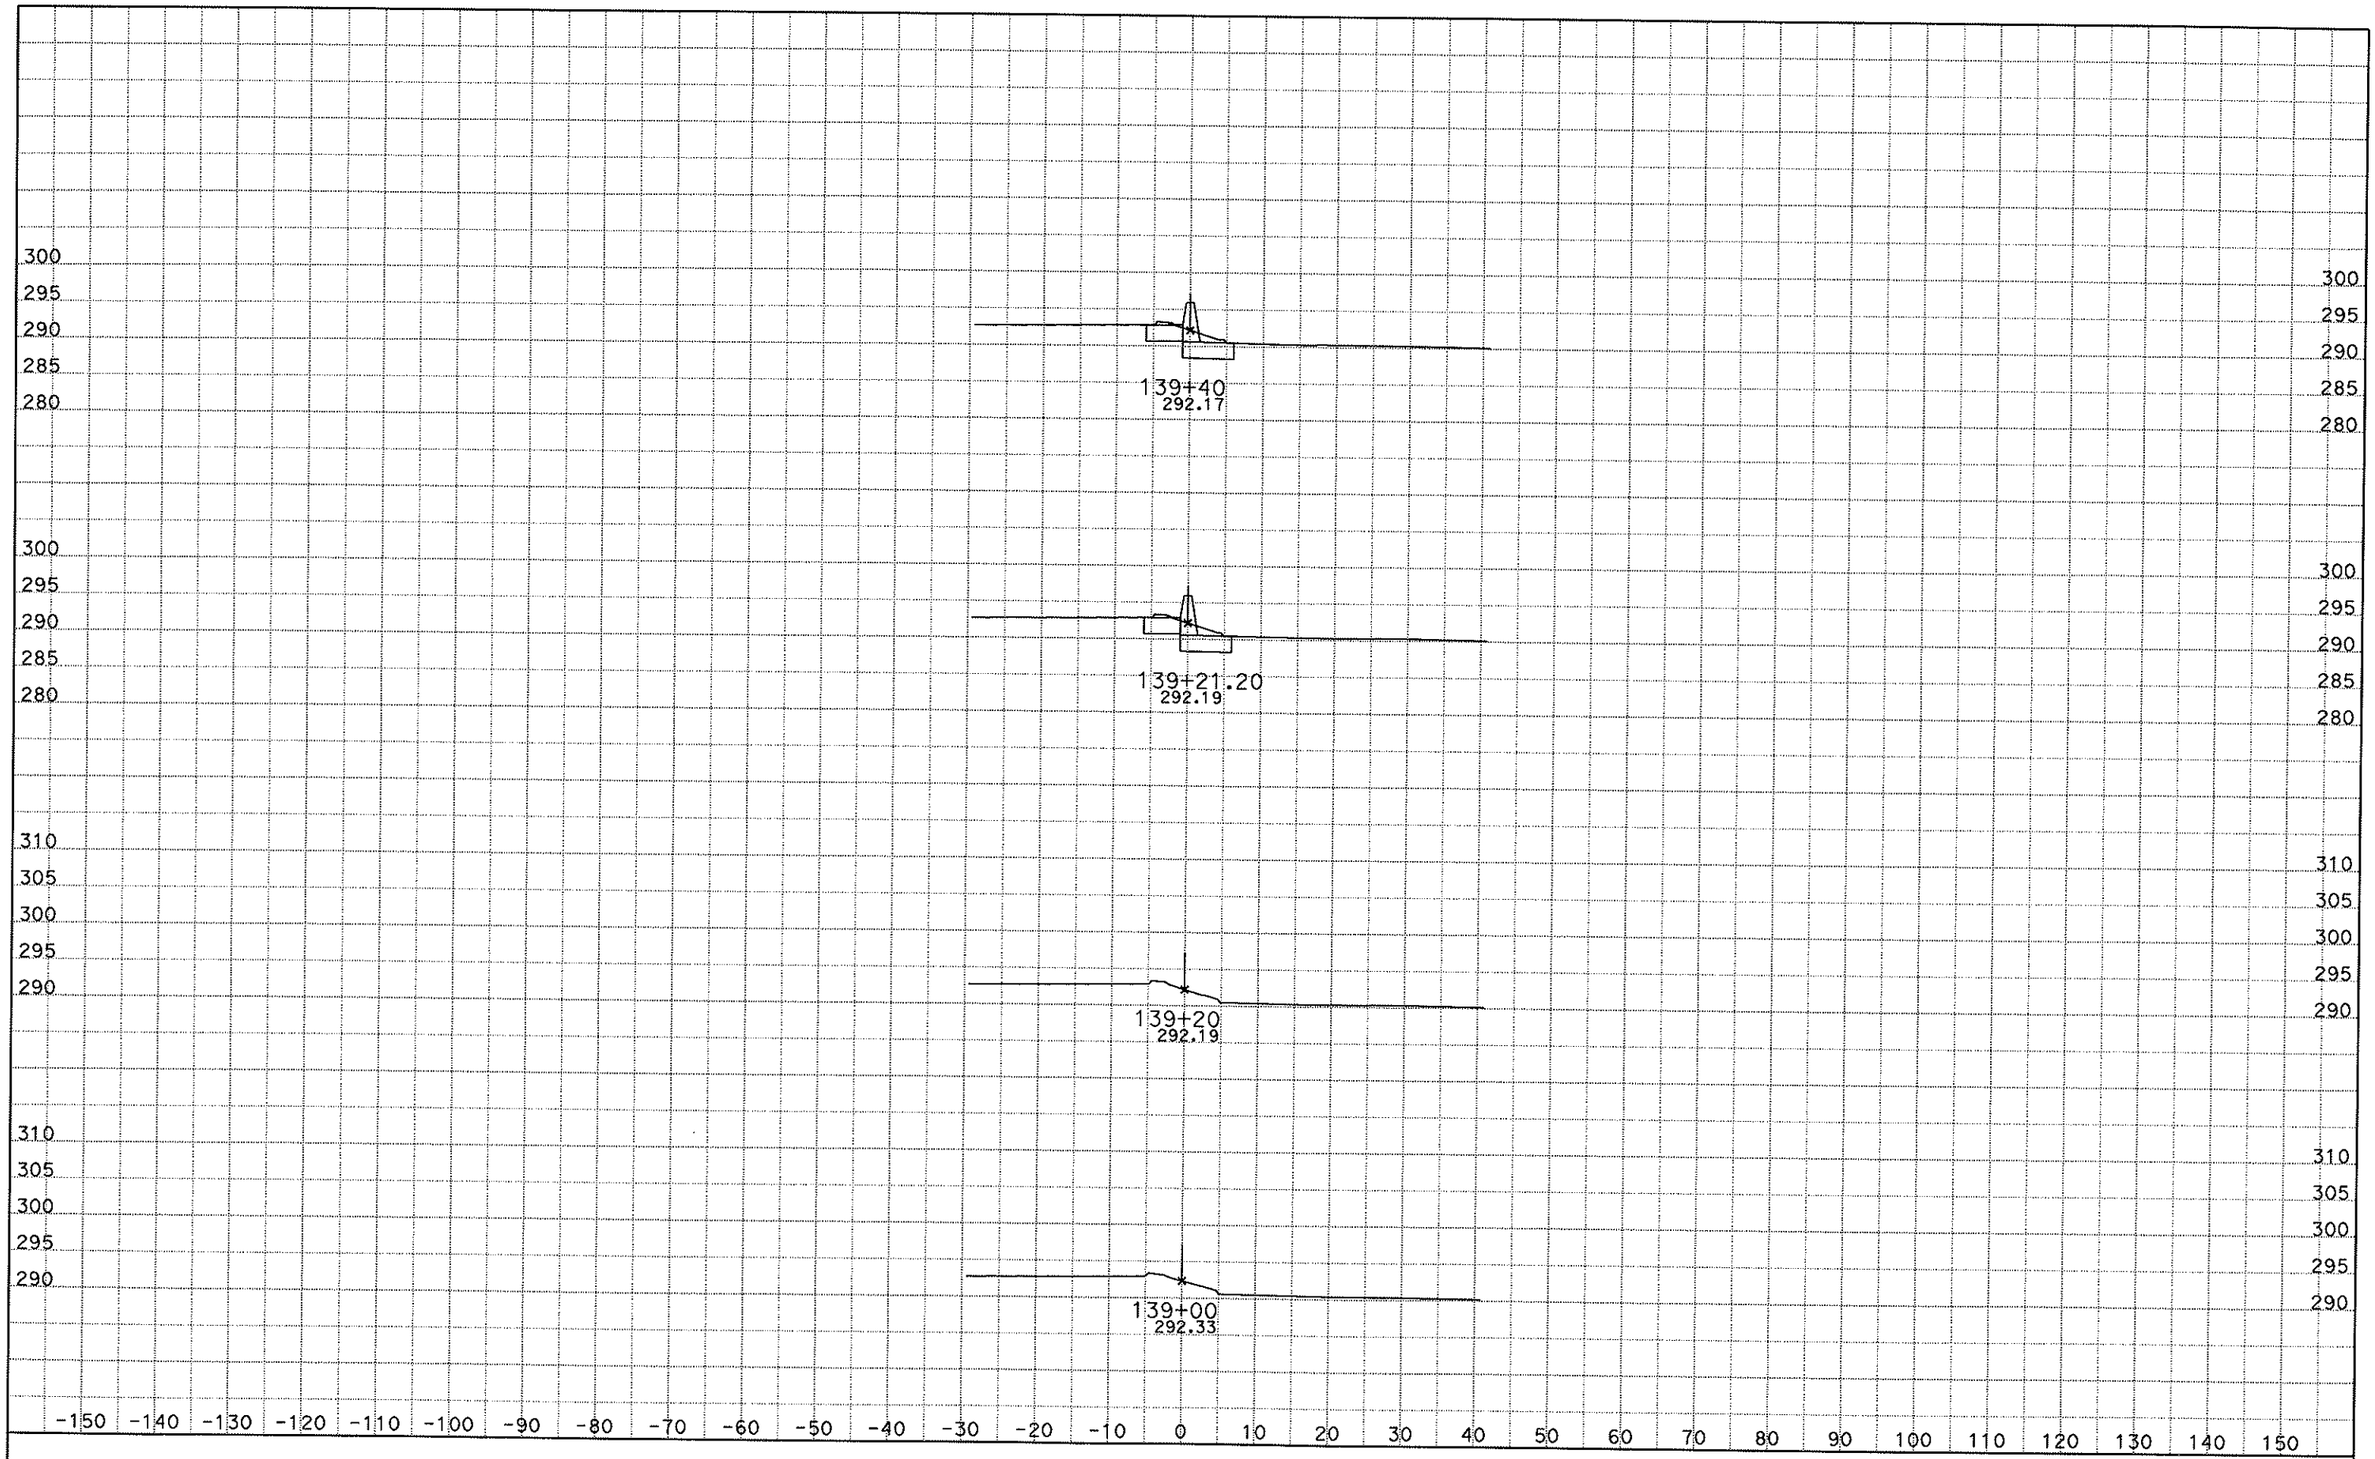

DATE: 5/26/2010

KC Project: SR07255 File: S:\desig\184101\SR07255\cb1.ear

SCALE: 1" = 10' Horiz.
1" = 10' Vert.

All Dimensions are US Survey Feet

CB1
CROSS SECTIONS

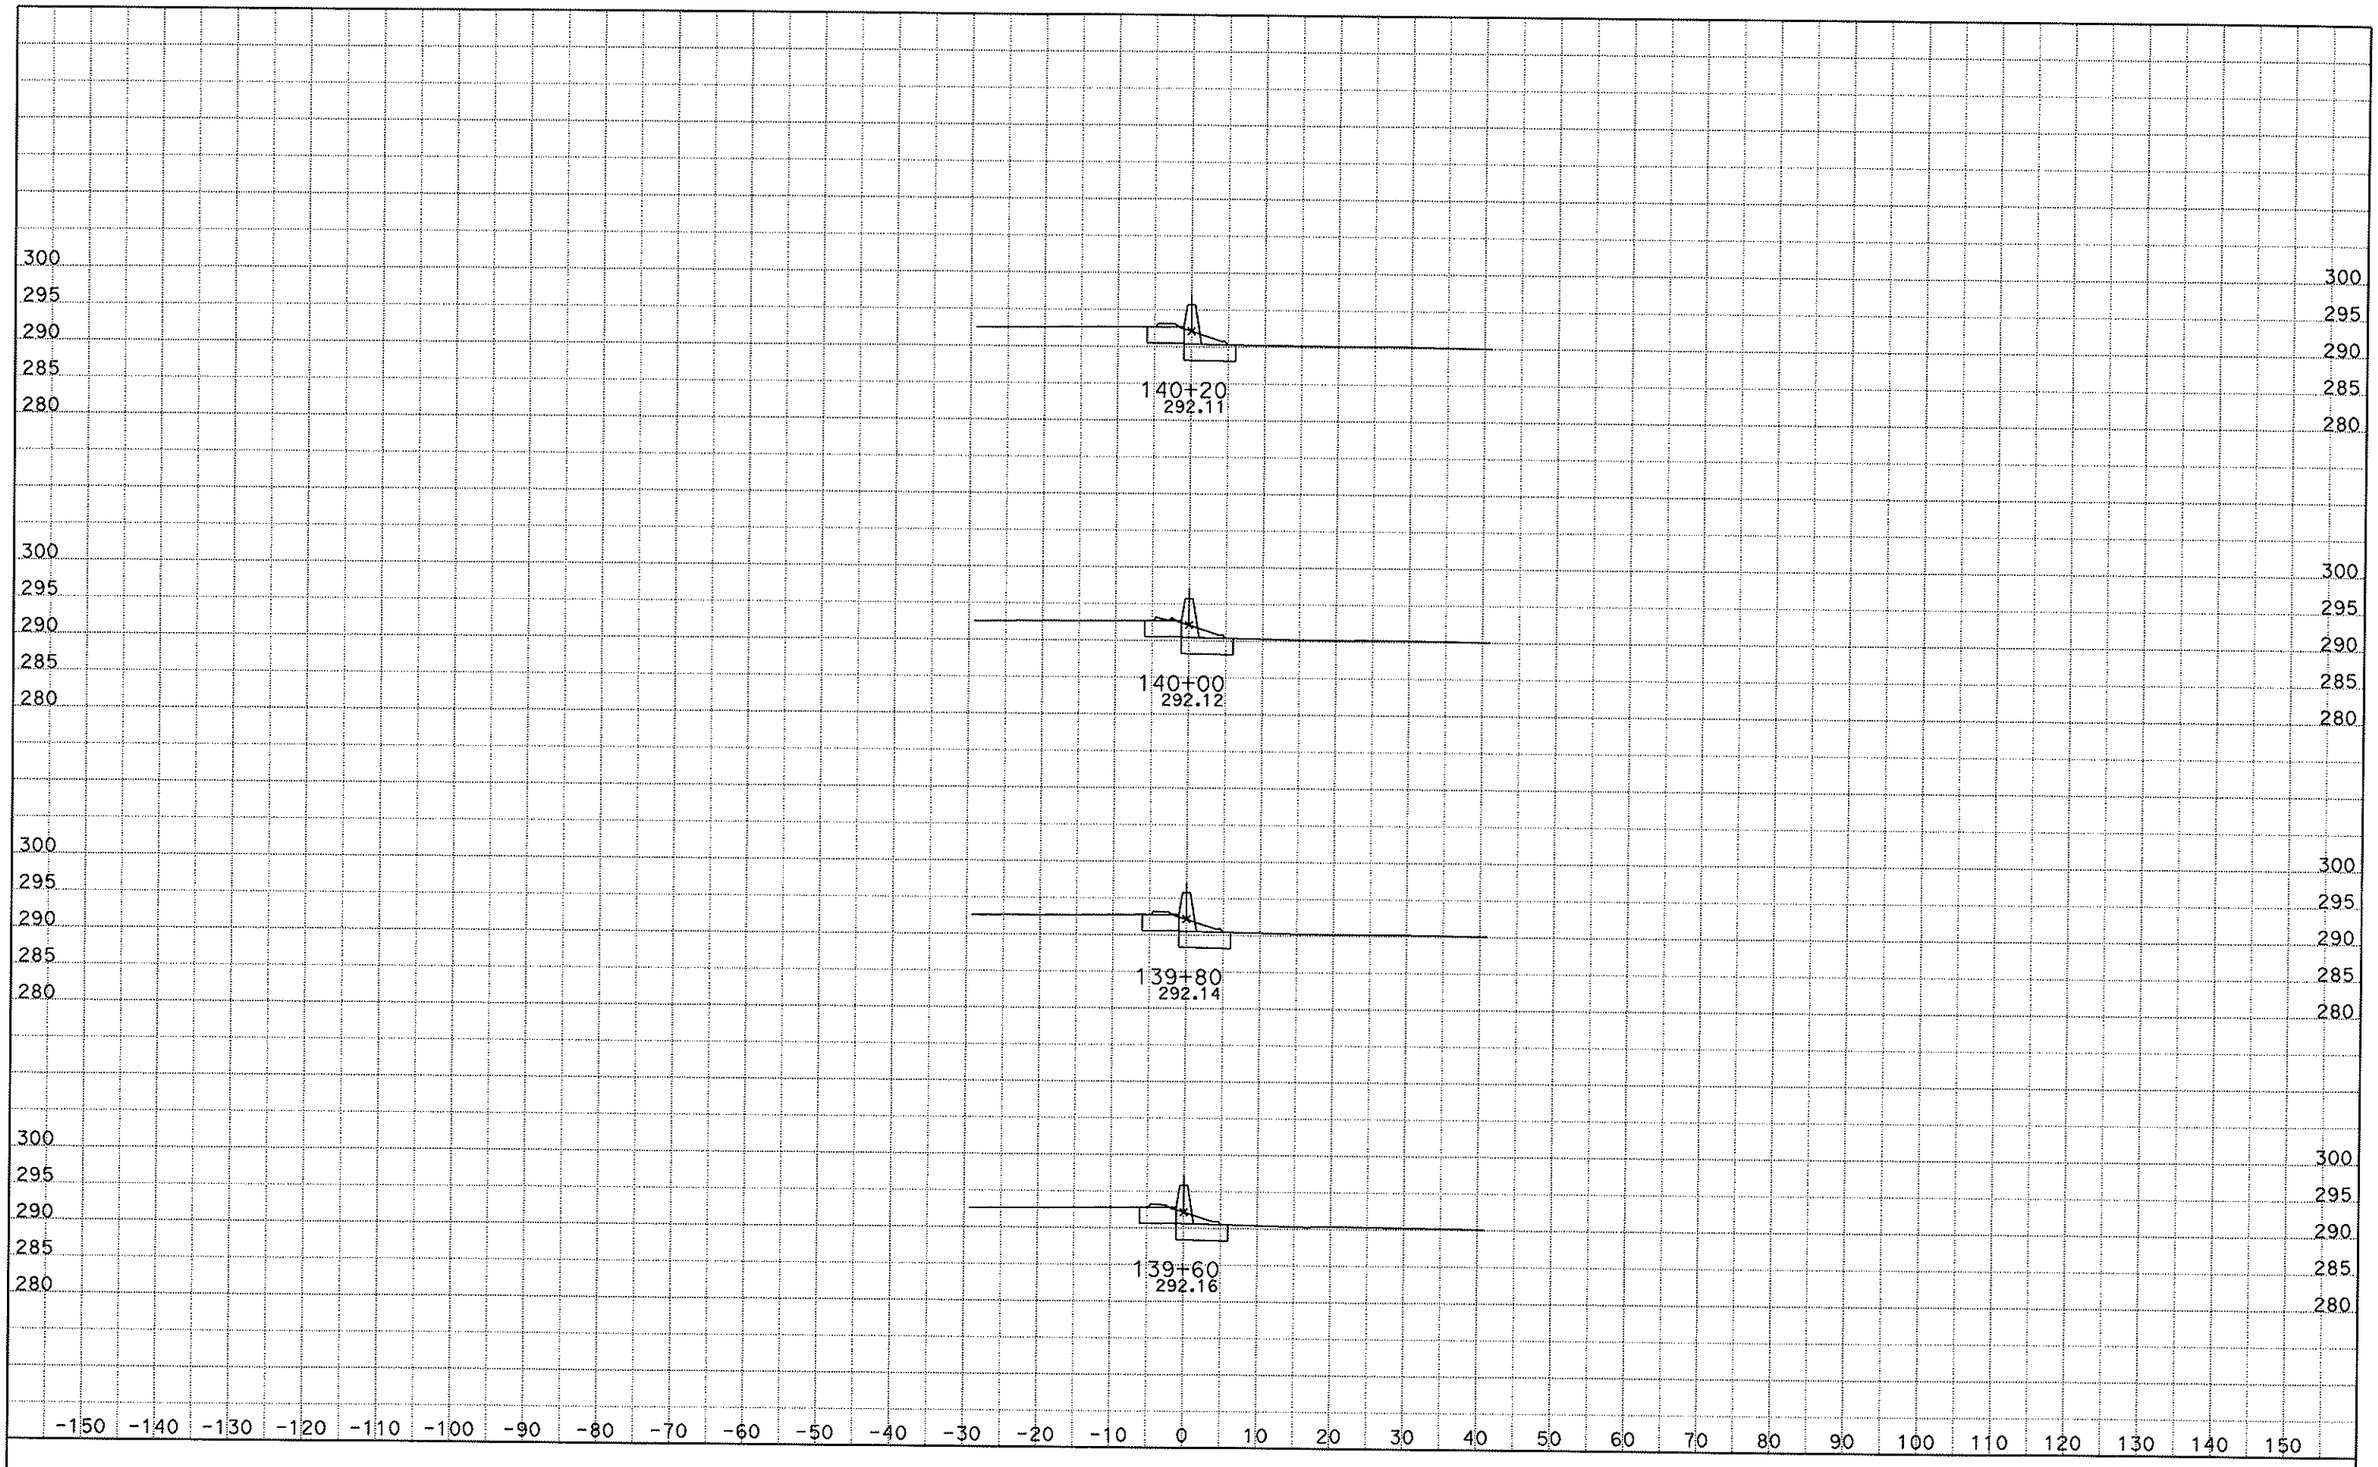

DATE: 5/26/2010

KC Project: SR07255 File: S:\desig\184101\SR07255\cb1.ear

SCALE: 1" = 10' Horiz.
1" = 10' Vert.

All Dimensions are US Survey Feet

CB1
CROSS SECTIONS

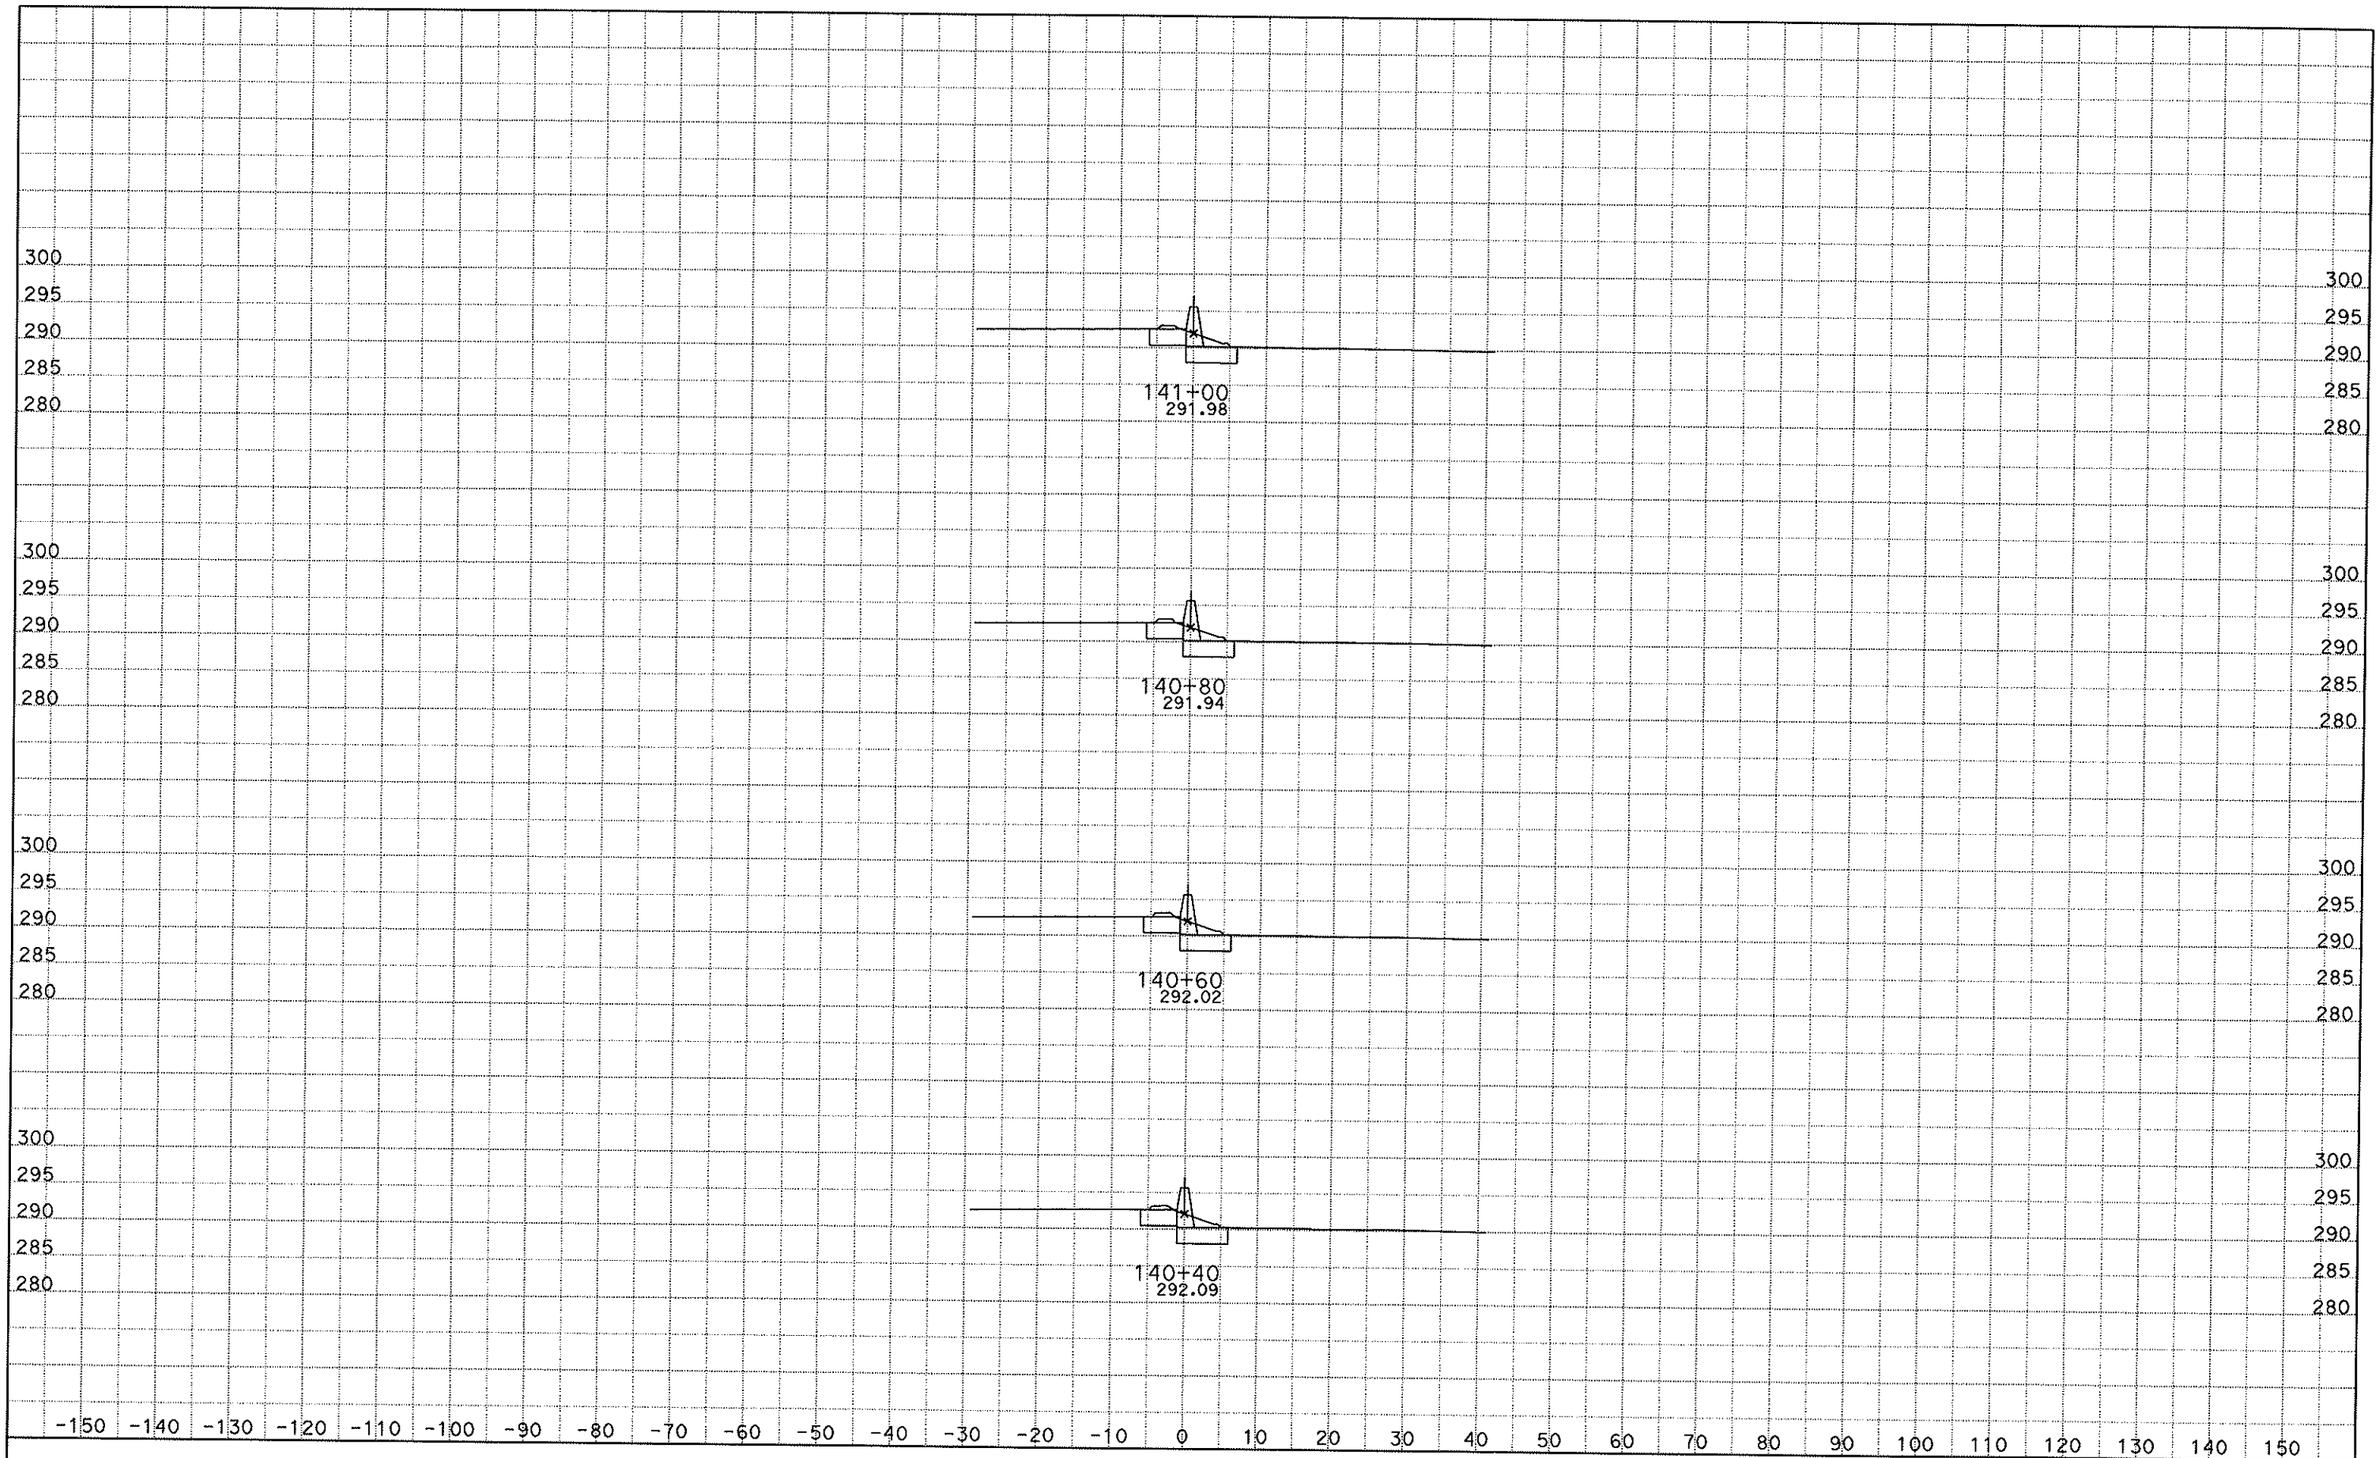

DATE: 5/26/2010

KC Project: SR07255 File: S:\desig\184101\SR07255\cb1.ear

SCALE: 1" = 10' Horiz.
1" = 10' Vert.

All Dimensions are US Survey Feet

CB1
CROSS SECTIONS

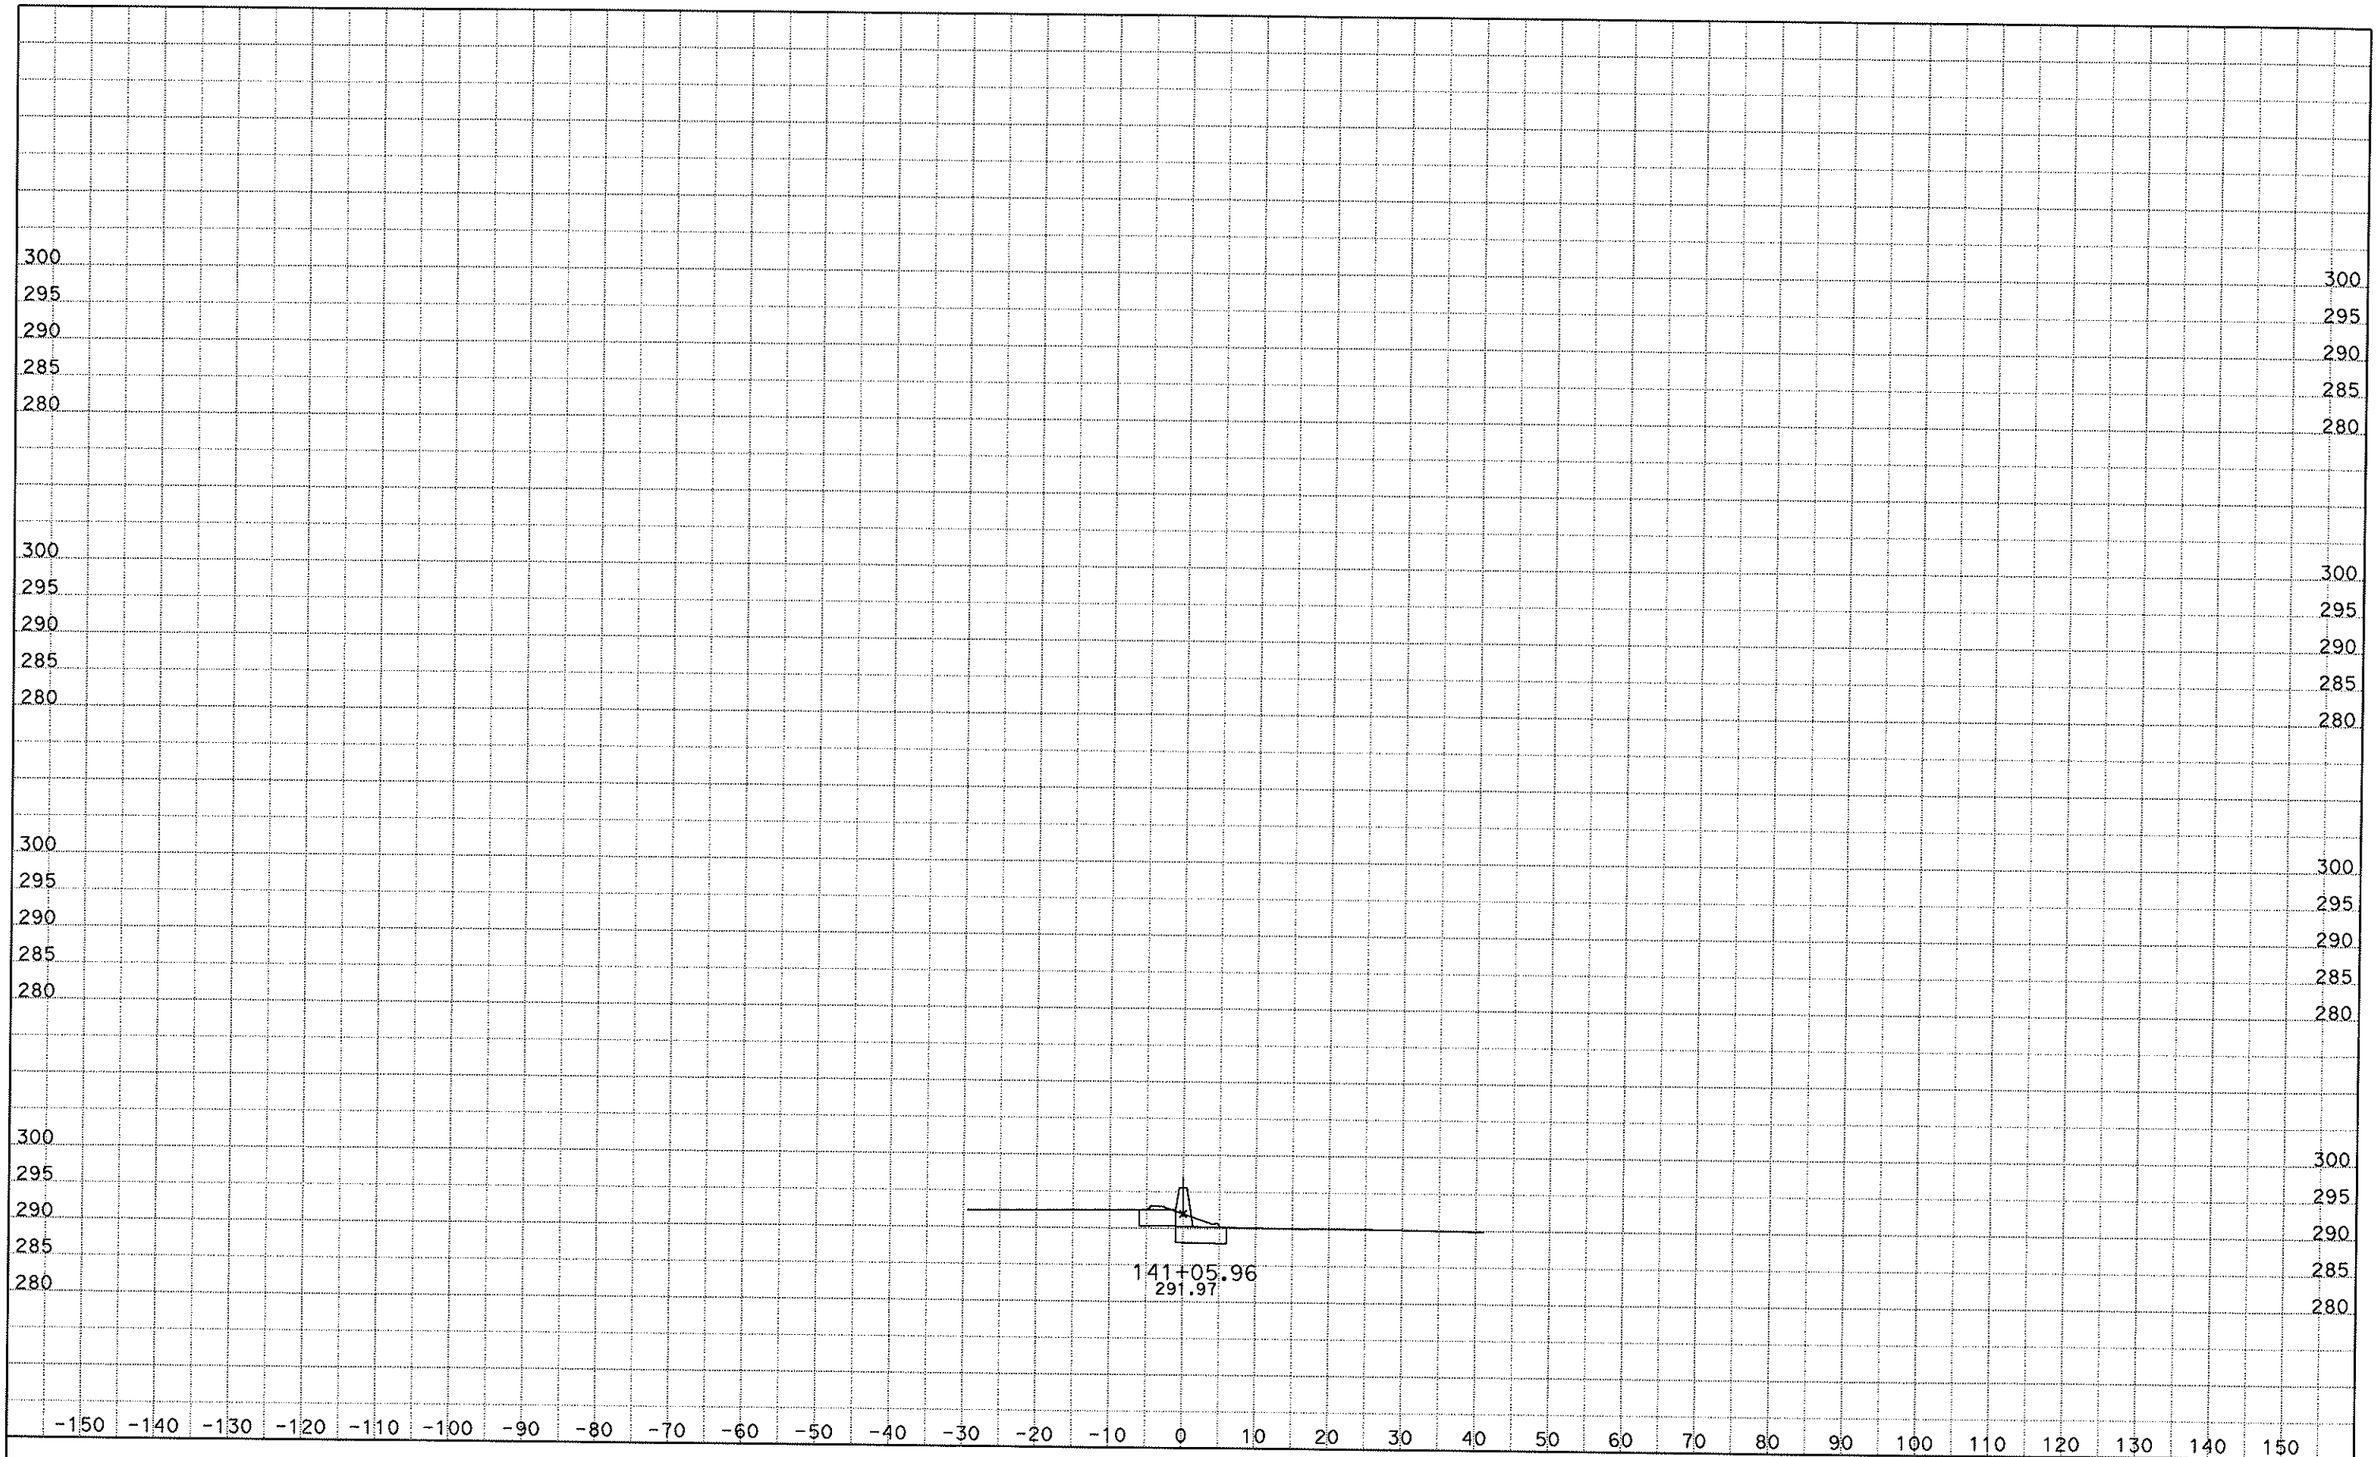

DATE: 5/26/2010
KC Project: SR07255 File: S:\desig\184101\SR07255\cb1.ear

SCALE: 1" = 10' Horiz.
1" = 10' Vert.

All Dimensions are US Survey Feet

CB1
CROSS SECTIONS
SHEET 29 OF 52

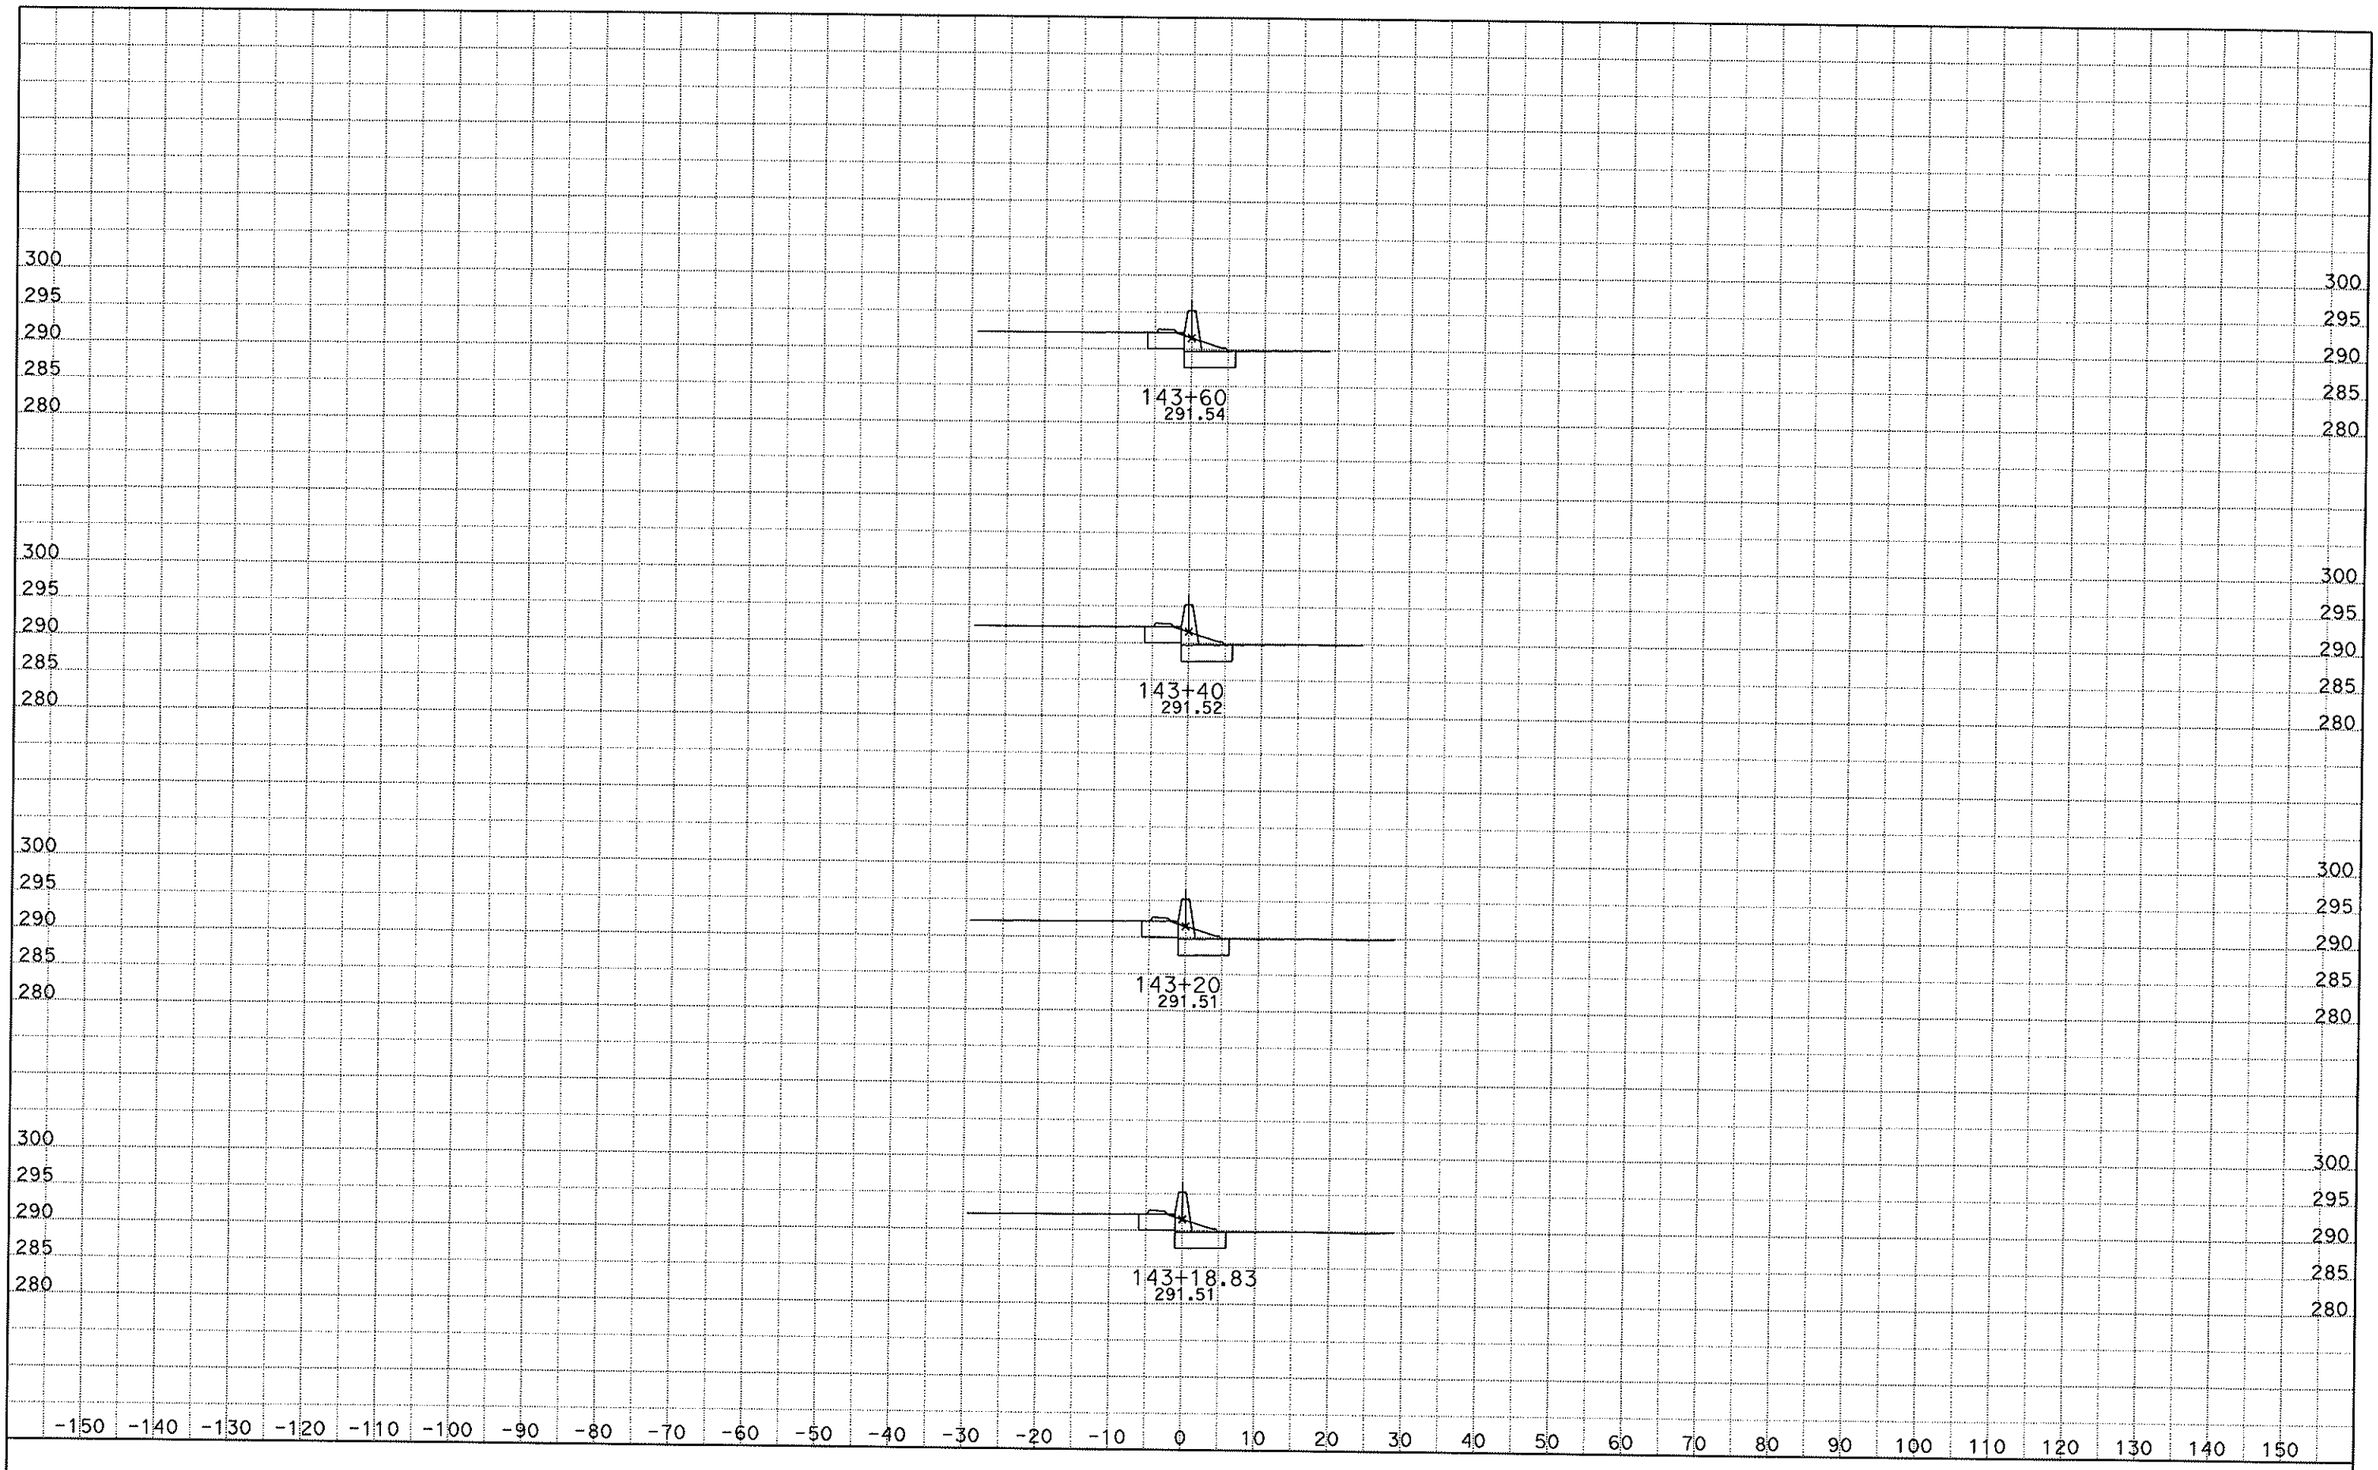

DATE: 5/26/2010

KC Project: SR07255 File: S:\desig\184101\SR07255\cb1.ear

SCALE: 1" = 10' Horiz.
1" = 10' Vert.

All Dimensions are US Survey Feet

CB1
CROSS SECTIONS

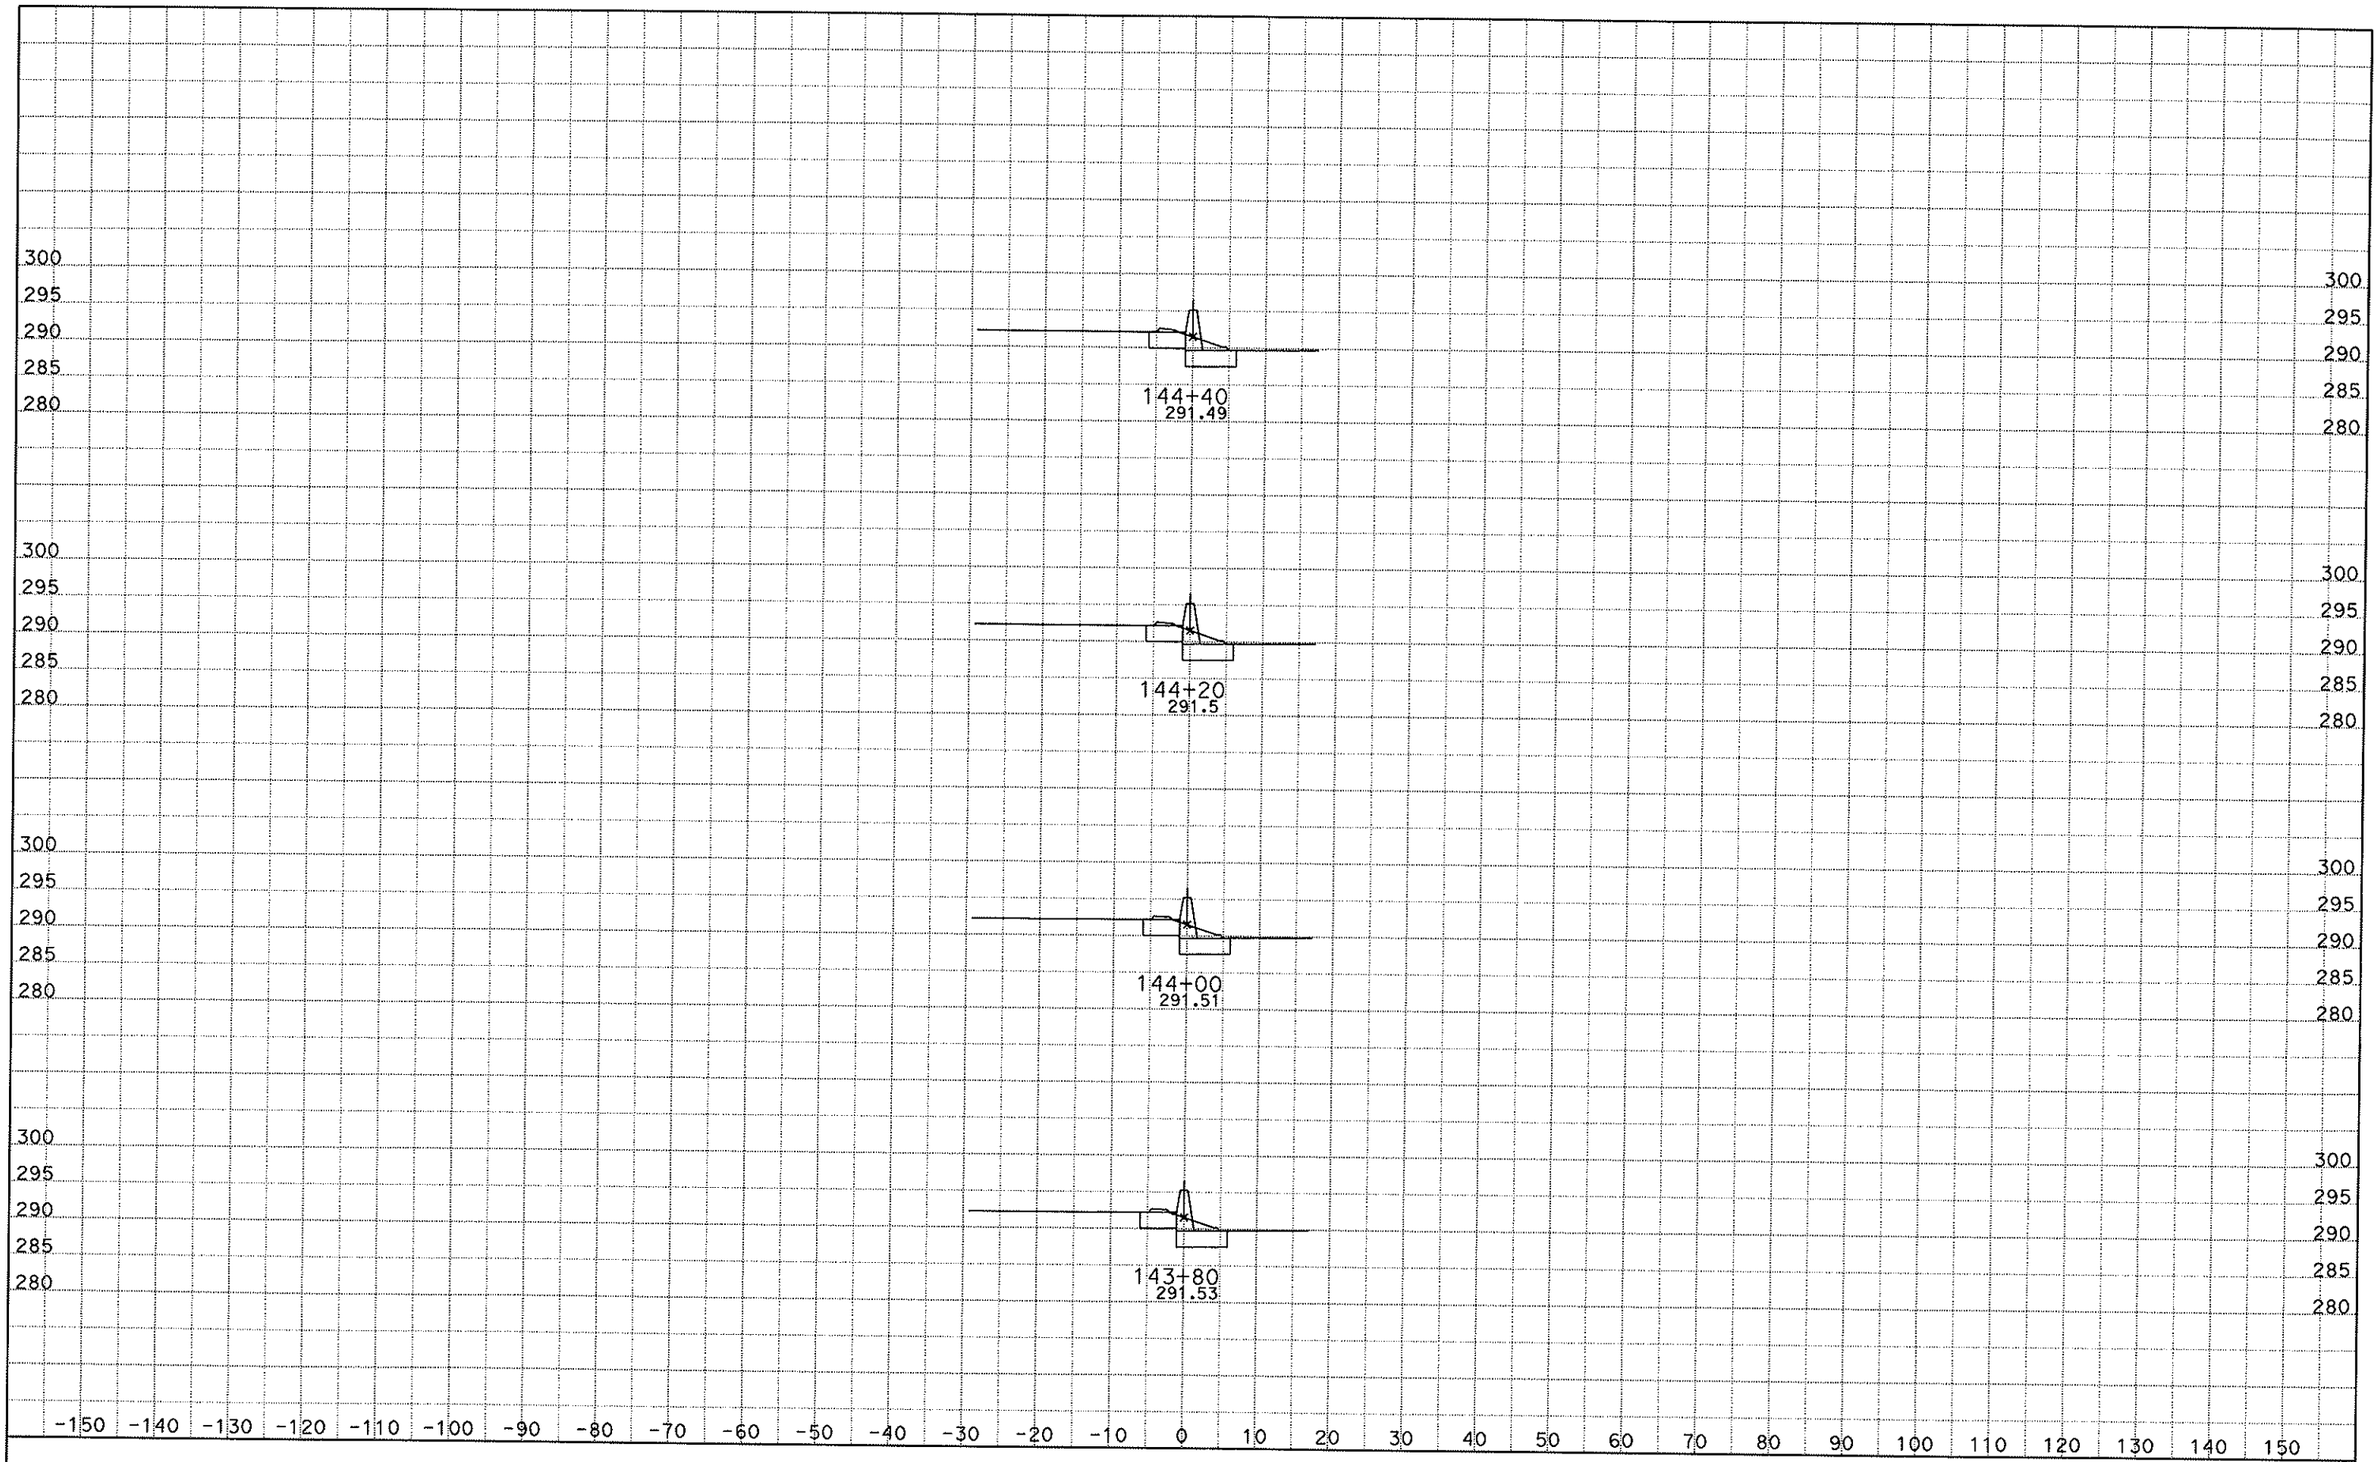

DATE: 5/26/2010
KC Project: SR07255 File: S:\desig\184101\SR07255\cb1.ear

SCALE: 1" = 10' Horiz.
1" = 10' Vert.

All Dimensions are US Survey Feet

CB1
CROSS SECTIONS
SHEET 31 OF 52

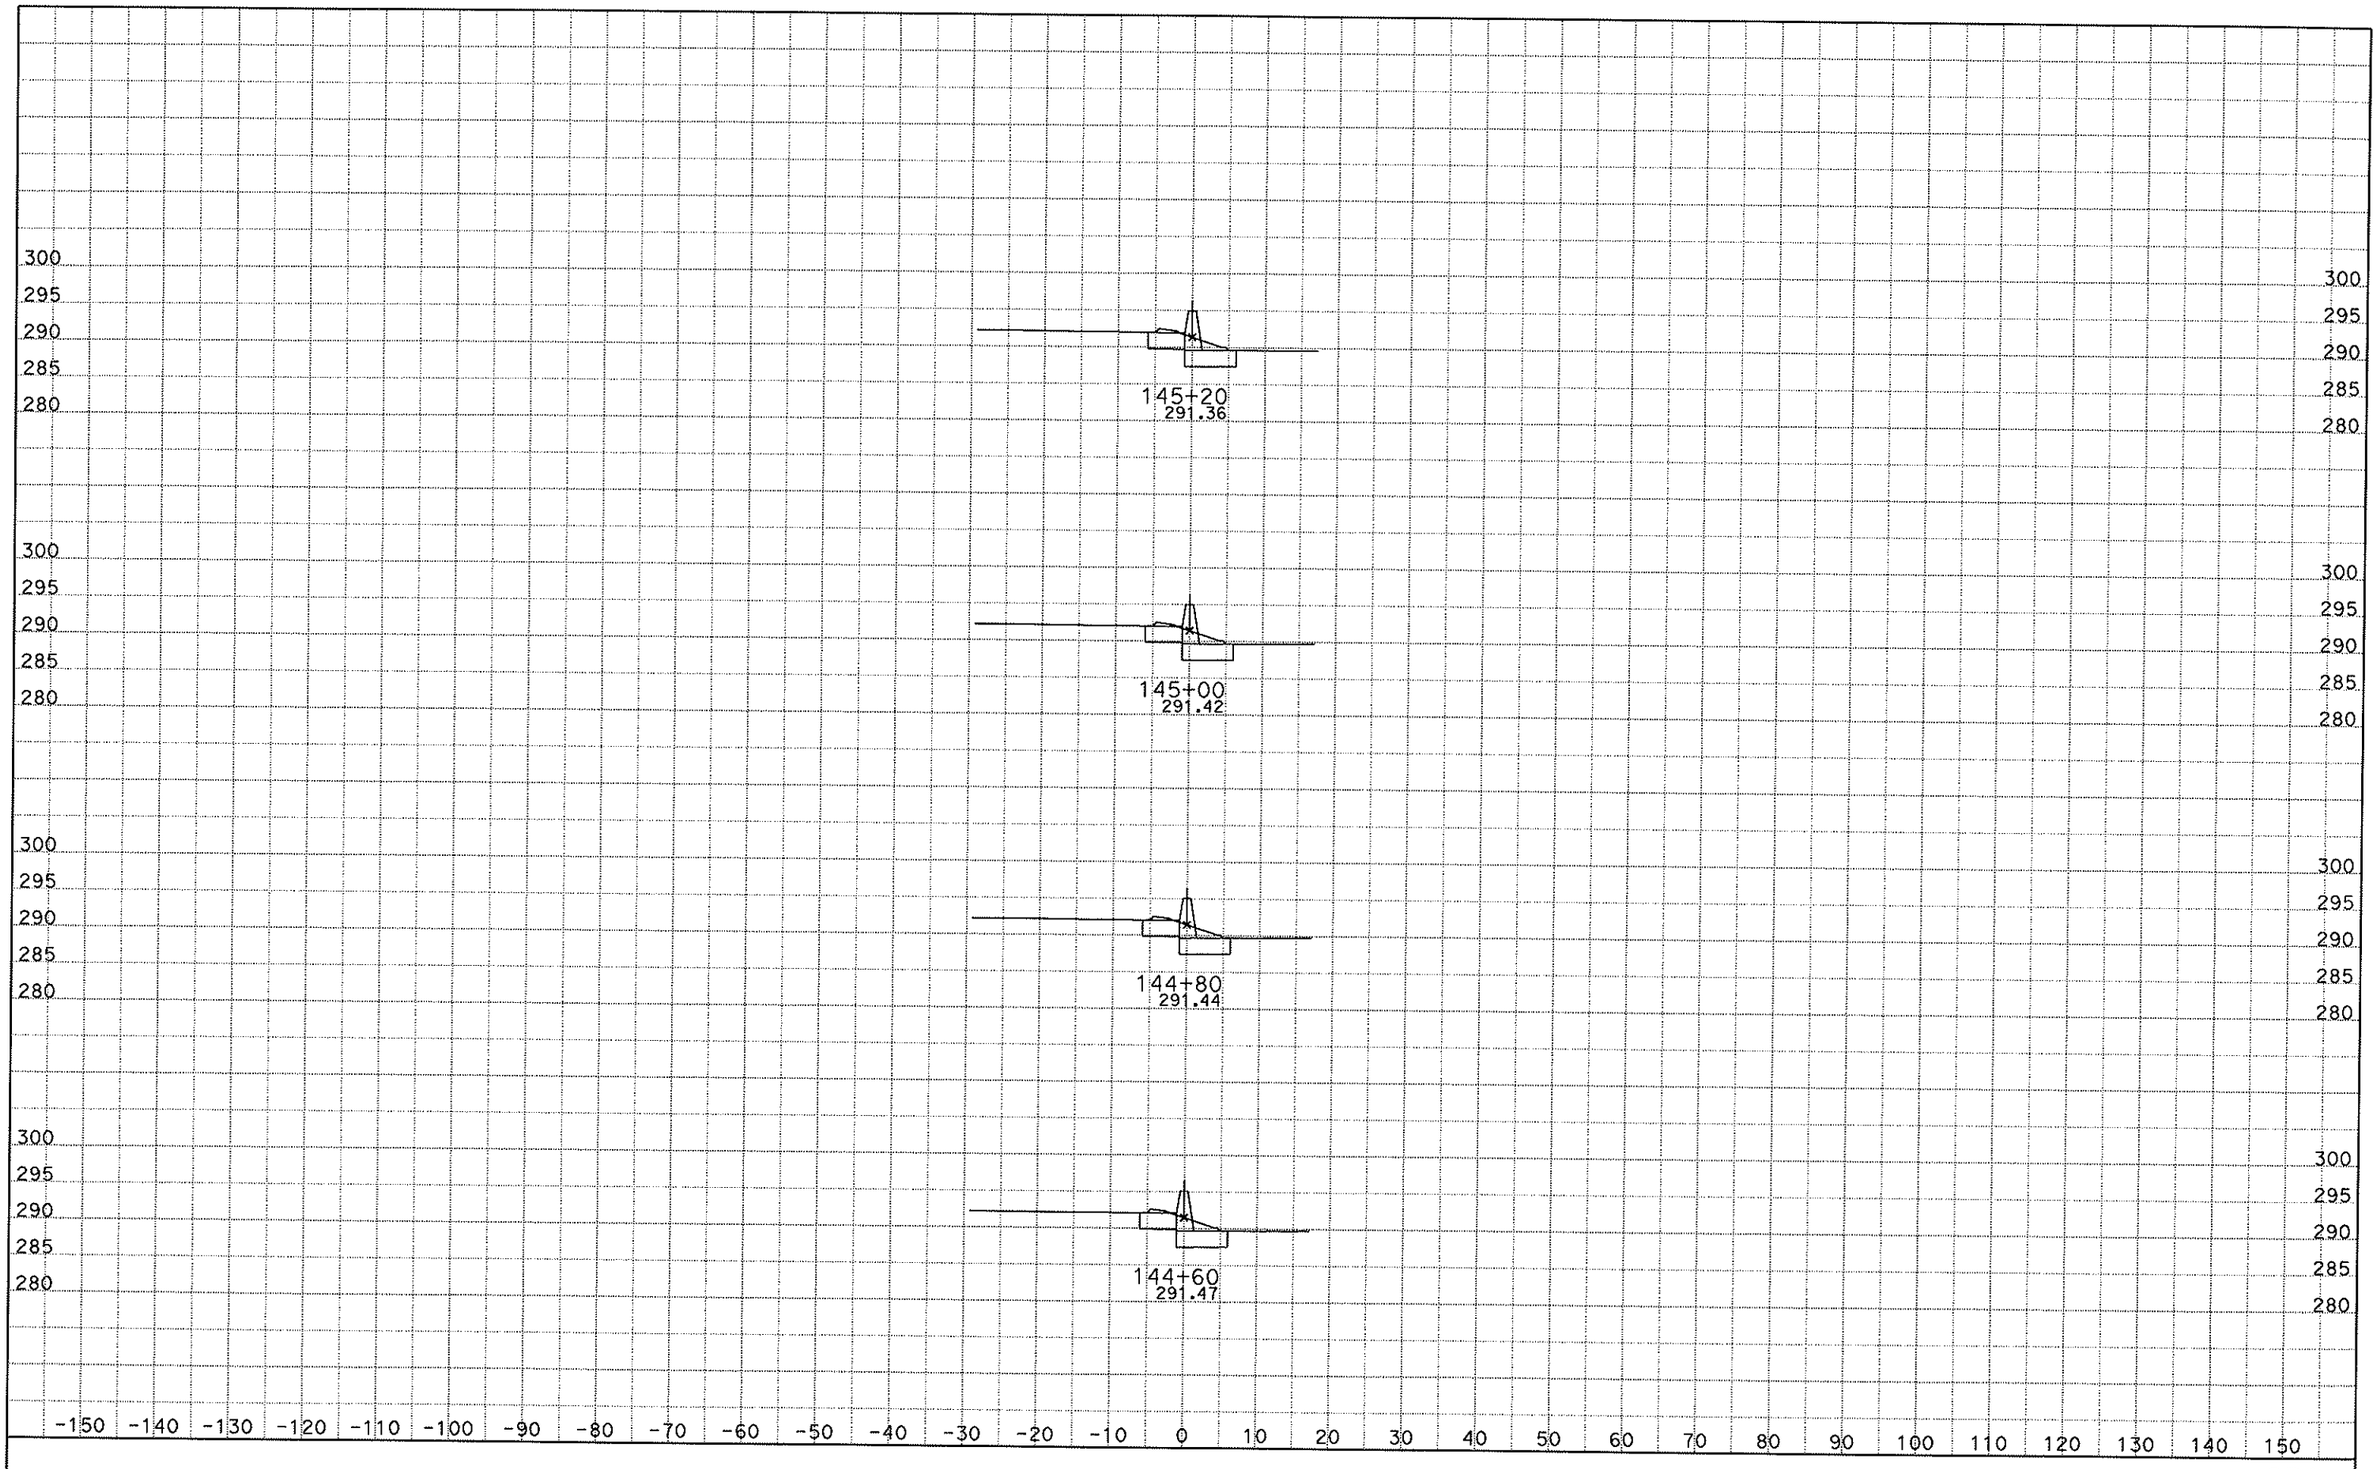

DATE: 5/26/2010

KC Project: SR07255 File: S:\desig\184101\SR07255\cb1.ear

SCALE: 1" = 10' Horiz.
1" = 10' Vert.

All Dimensions are US Survey Feet

CB1
CROSS SECTIONS

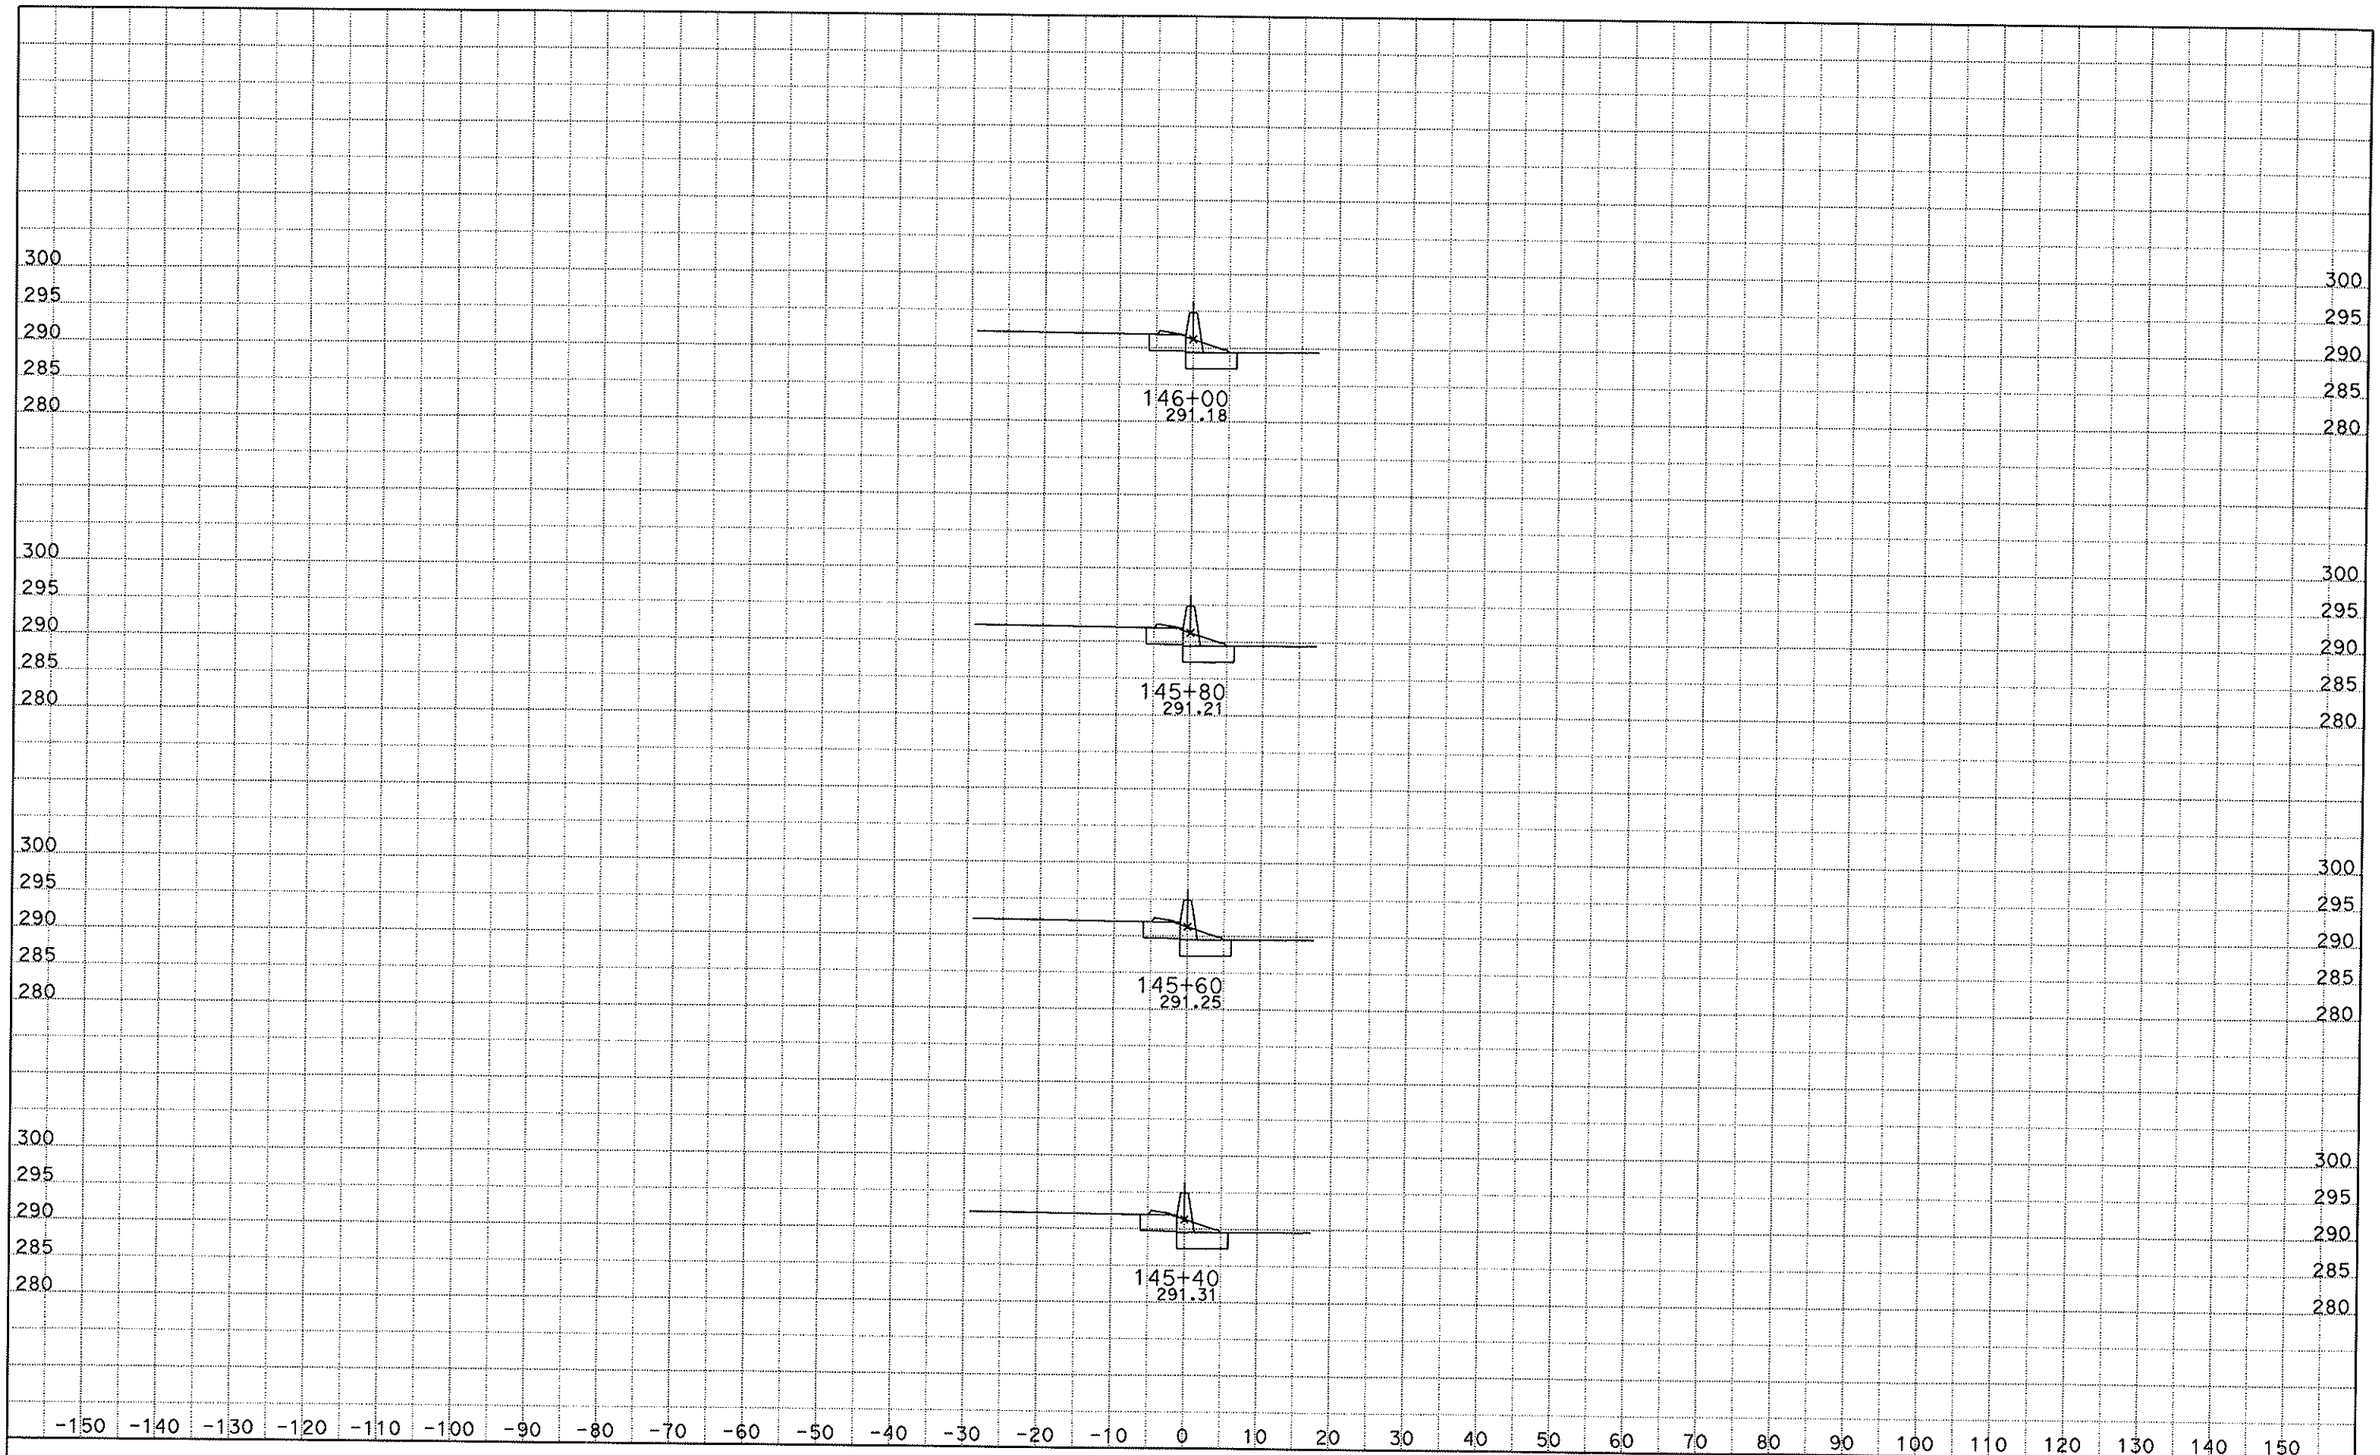

DATE: 5/26/2010
KC Project: SR07255 File: S:\desig\184101\SR07255\cb1.ear

SCALE: 1" = 10' Horiz.
1" = 10' Vert.

All Dimensions are US Survey Feet

CB1
CROSS SECTIONS
SHEET 33 OF 52

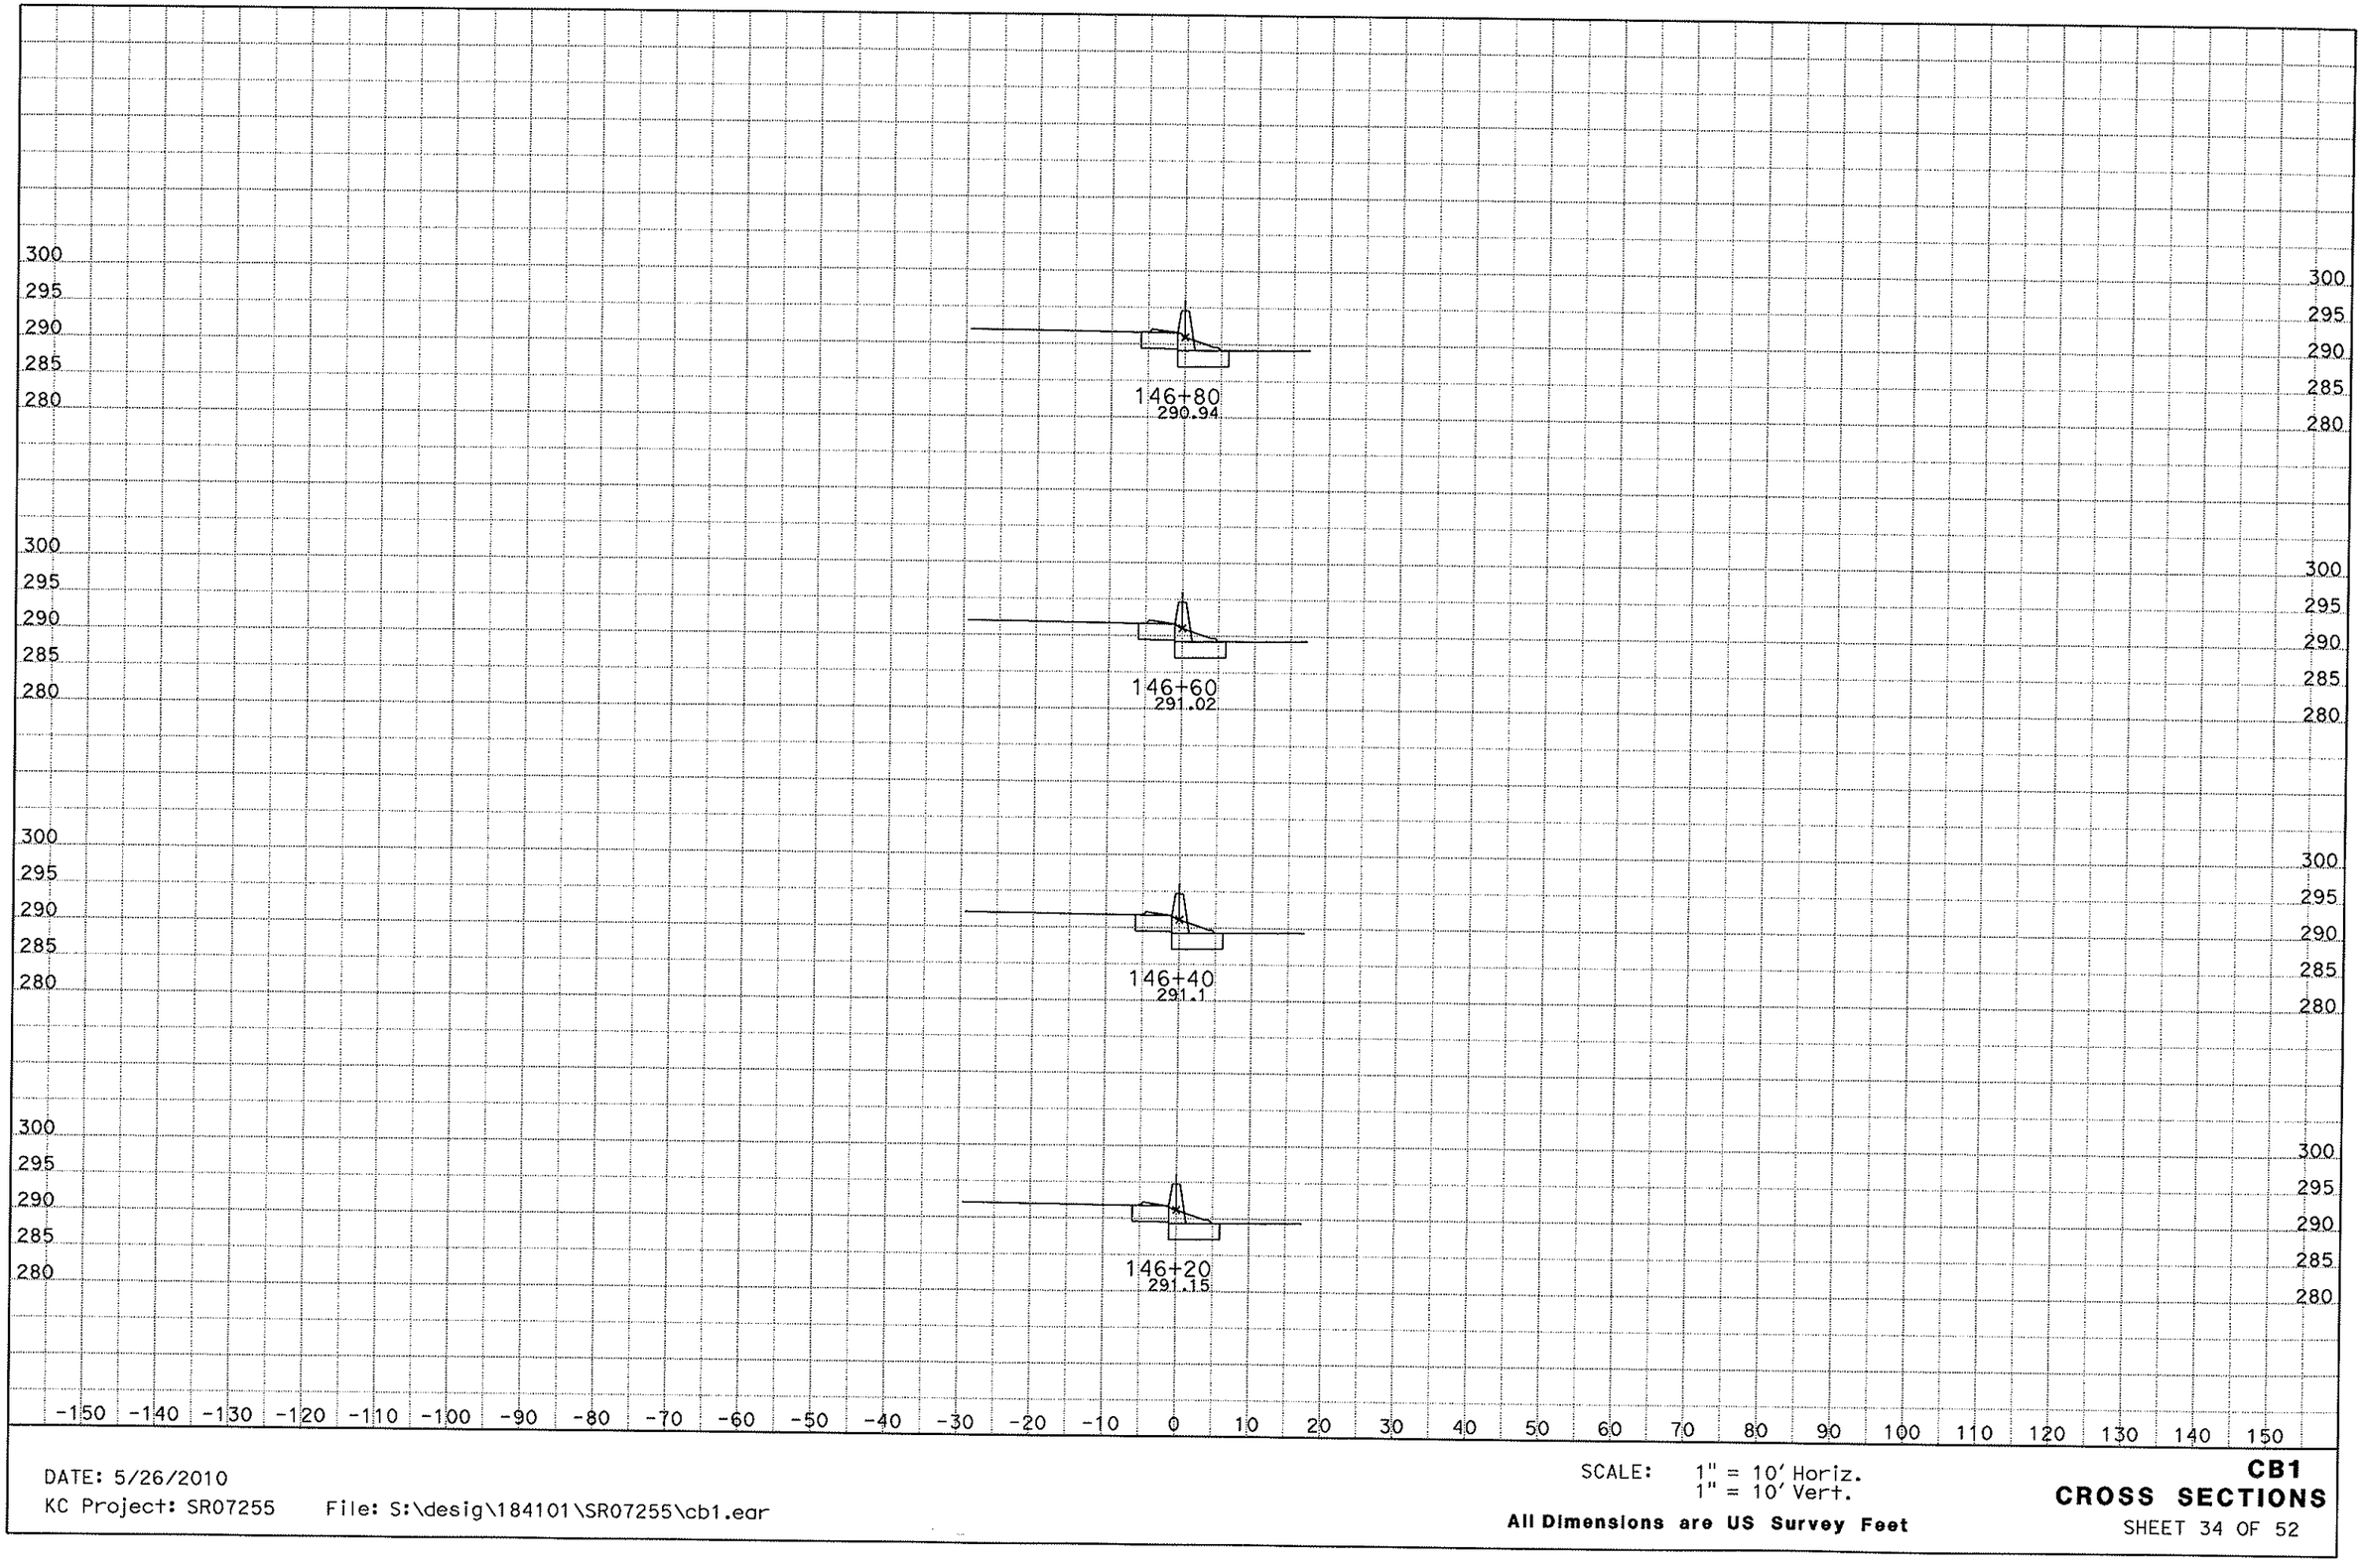

DATE: 5/26/2010

KC Project: SR07255 File: S:\desig\184101\SR07255\cb1.ear

SCALE: 1" = 10' Horiz.
1" = 10' Vert.

All Dimensions are US Survey Feet

CB1
CROSS SECTIONS

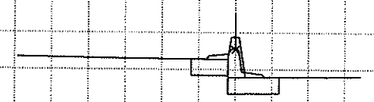

147+60
292.72

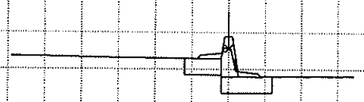

147+40
292.81

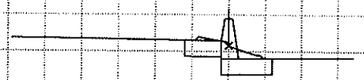

147+20
290.78

147+00
290.86

DATE: 5/26/2010
KC Project: SR07255 File: S:\desig\184101\SR07255\cb1.ear

SCALE: 1" = 10' Horiz.
1" = 10' Vert.

All Dimensions are US Survey Feet

CB1
CROSS SECTIONS
SHEET 35 OF 52

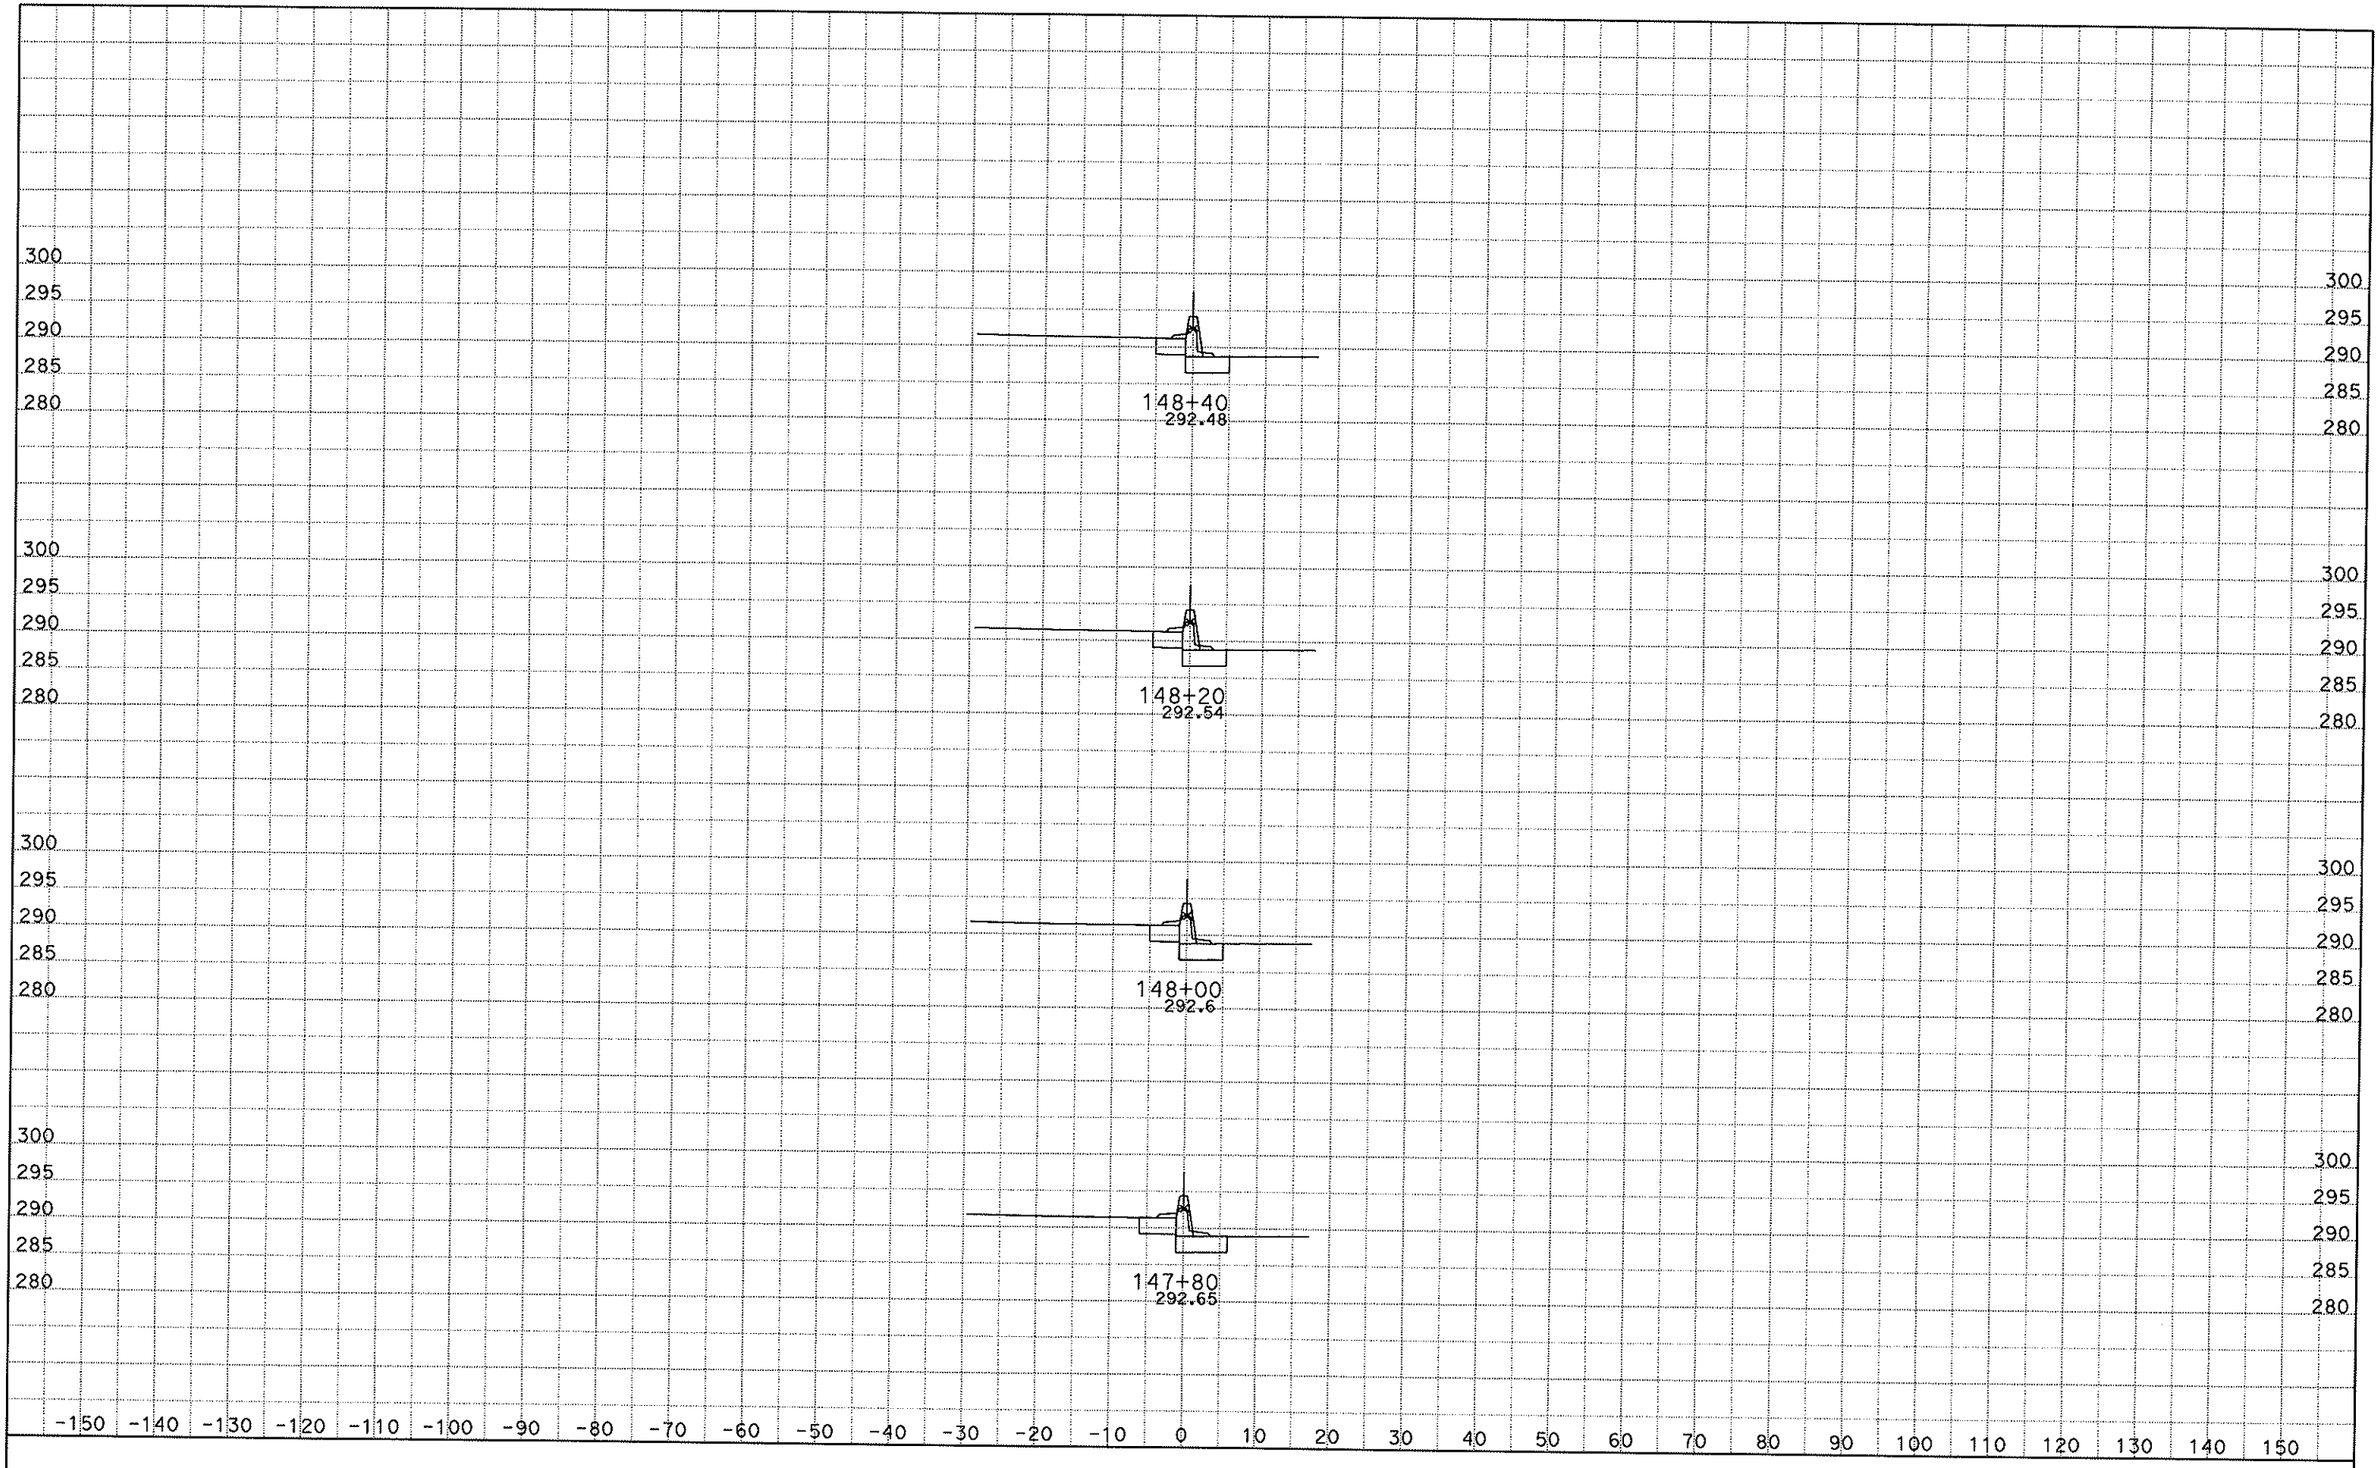

DATE: 5/26/2010

KC Project: SR07255 File: S:\desig\184101\SR07255\cb1.ear

SCALE: 1" = 10' Horiz.
1" = 10' Vert.

All Dimensions are US Survey Feet

CB1
CROSS SECTIONS

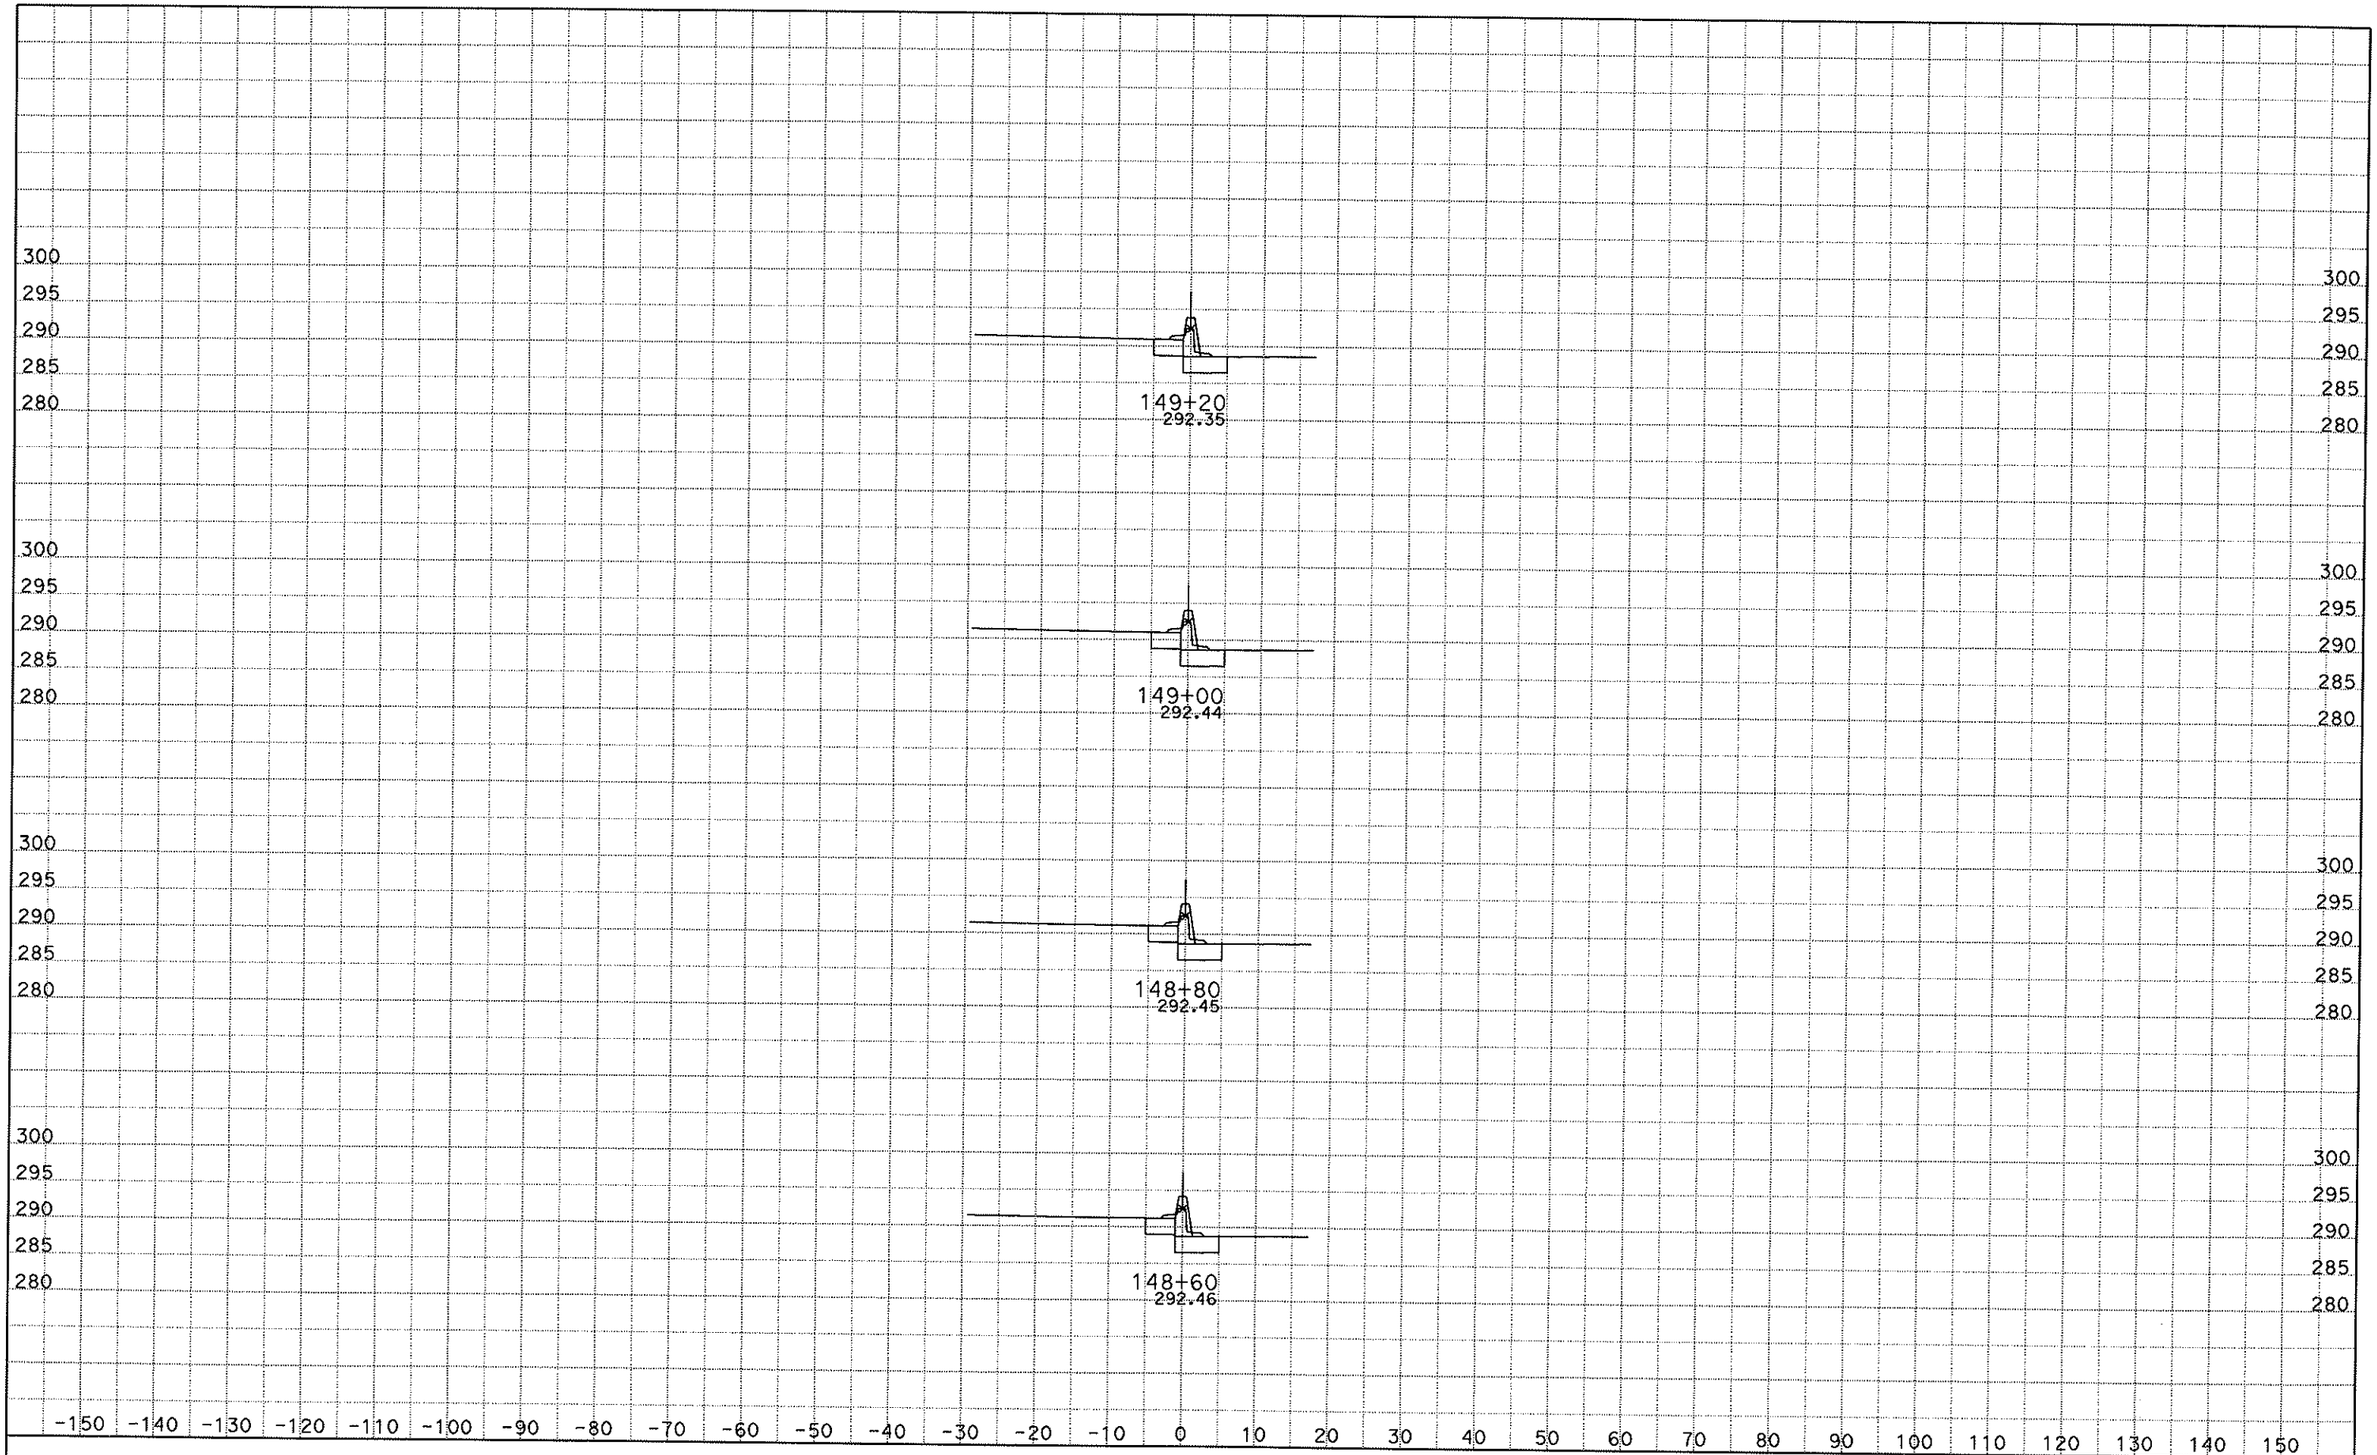

DATE: 5/26/2010

KC Project: SR07255 File: S:\desig\184101\SR07255\cb1.ear

SCALE: 1" = 10' Horiz.
1" = 10' Vert.

All Dimensions are US Survey Feet

CB1

CROSS SECTIONS

SHEET 37 OF 52

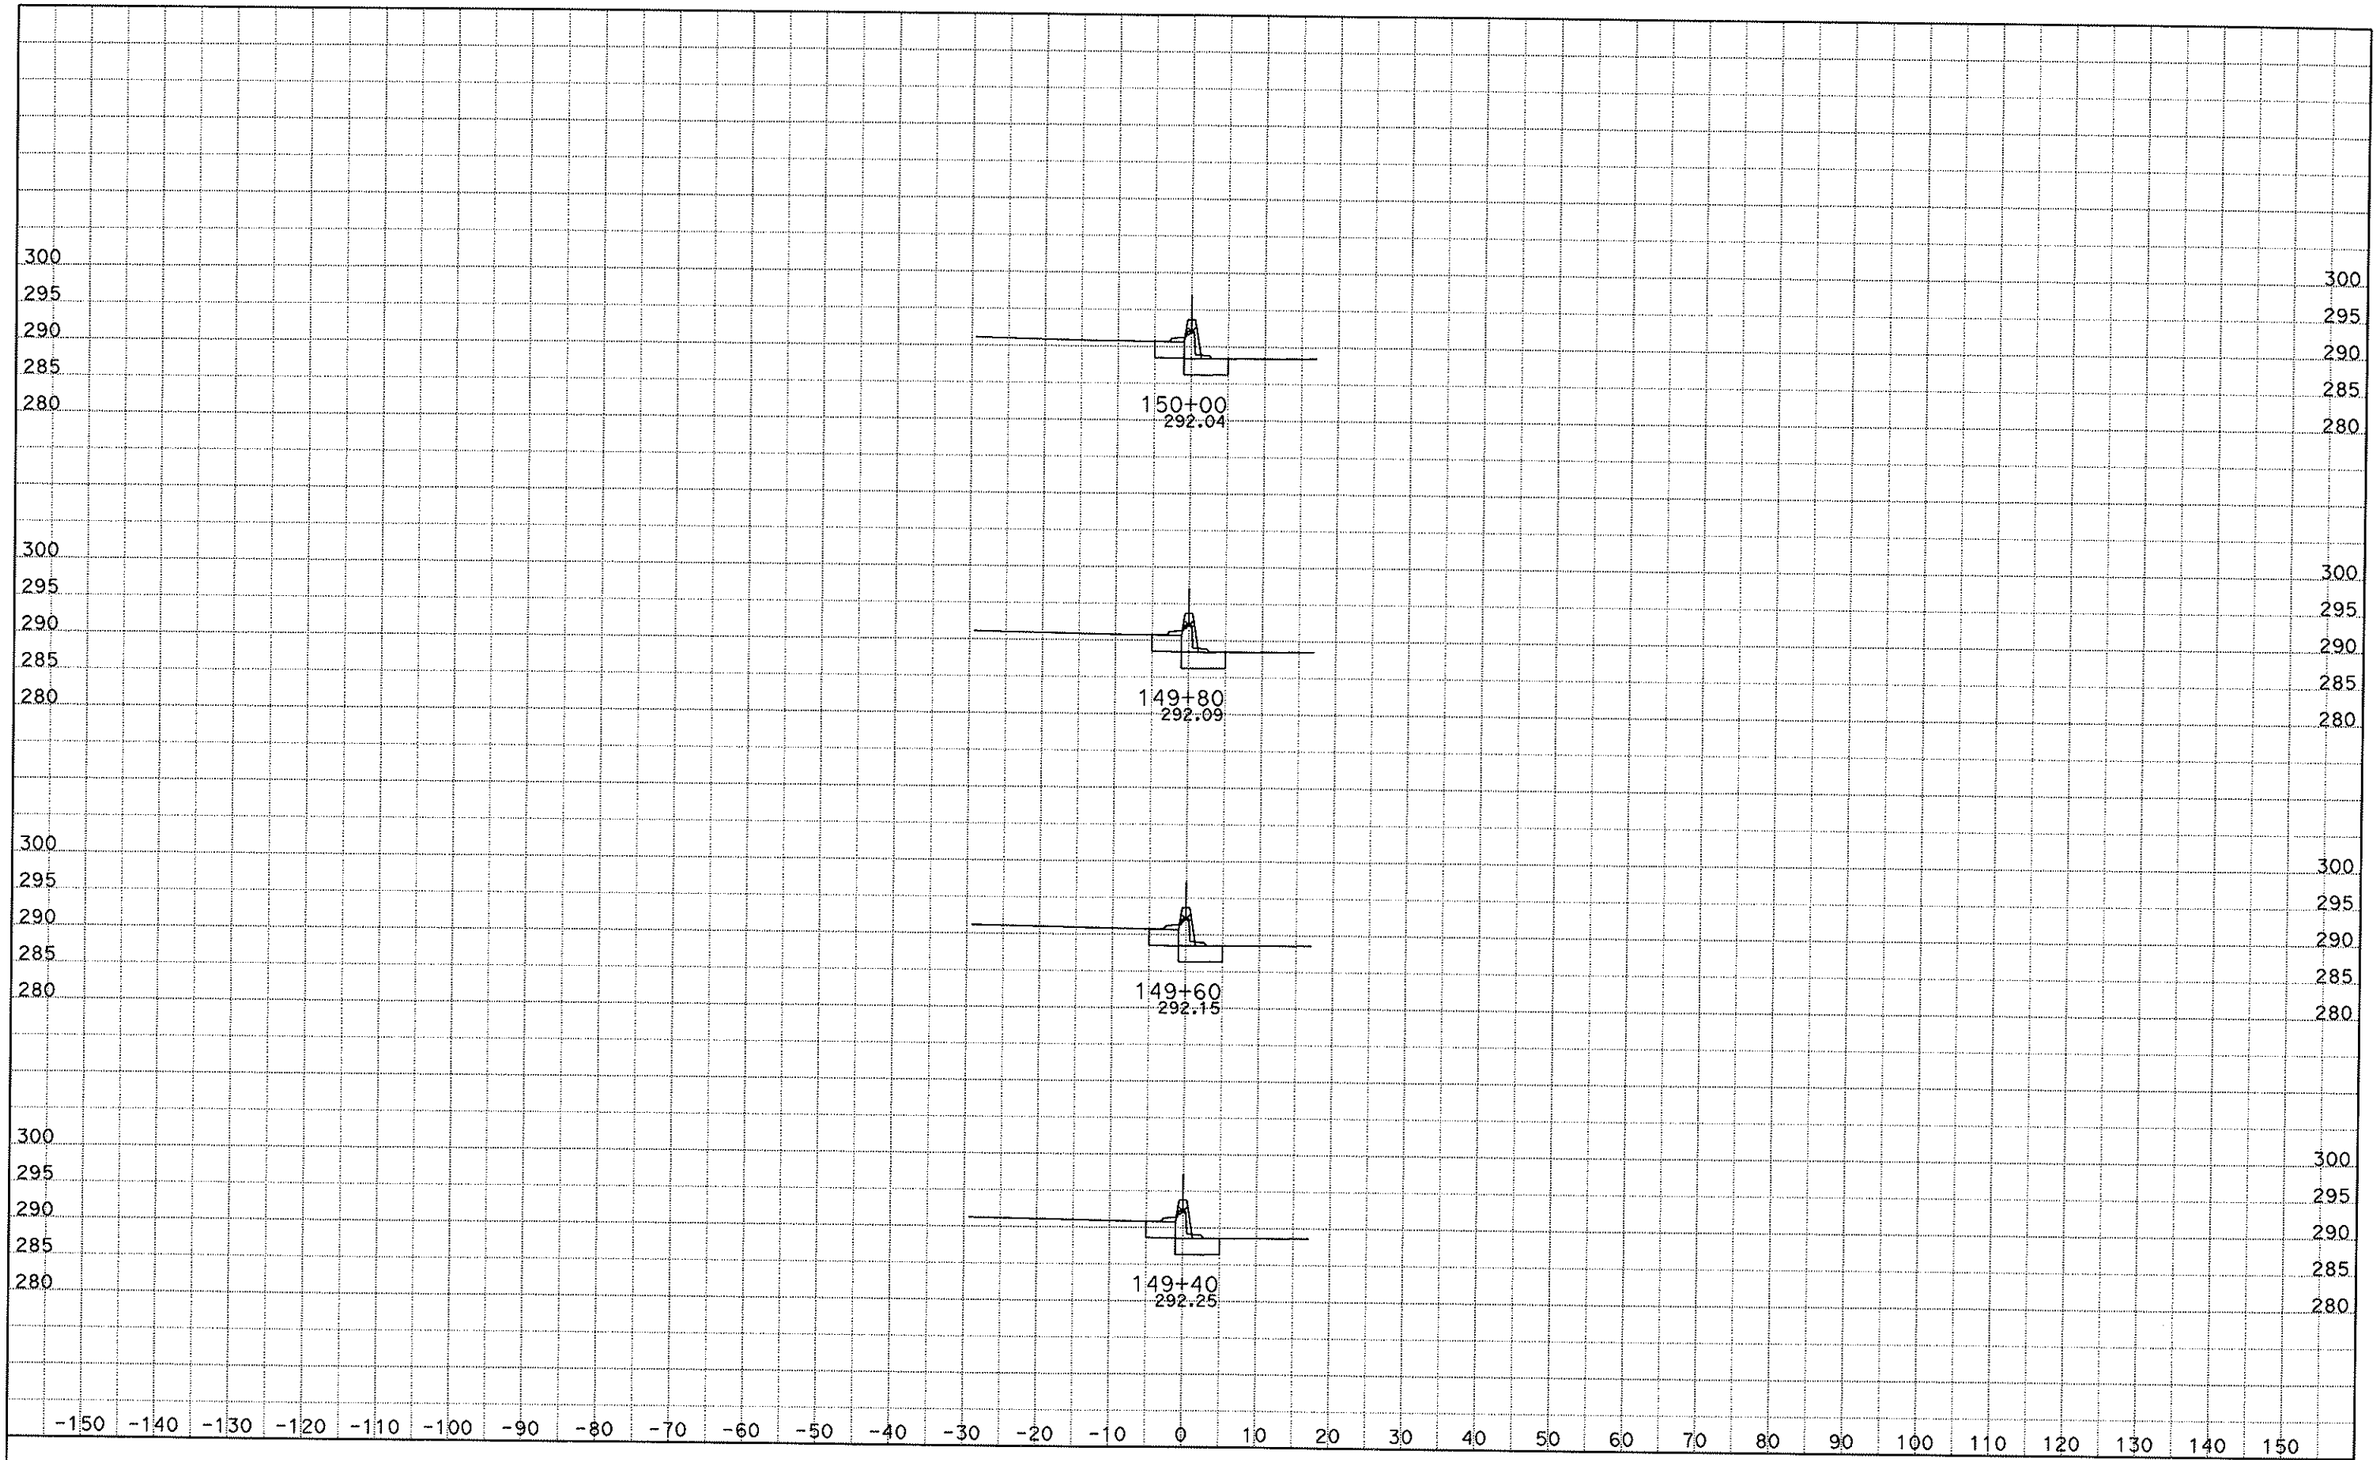

DATE: 5/26/2010
KC Project: SR07255 File: S:\desig\184101\SR07255\cb1.ear

SCALE: 1" = 10' Horiz.
1" = 10' Vert.

All Dimensions are US Survey Feet

CB1
CROSS SECTIONS
SHEET 38 OF 52

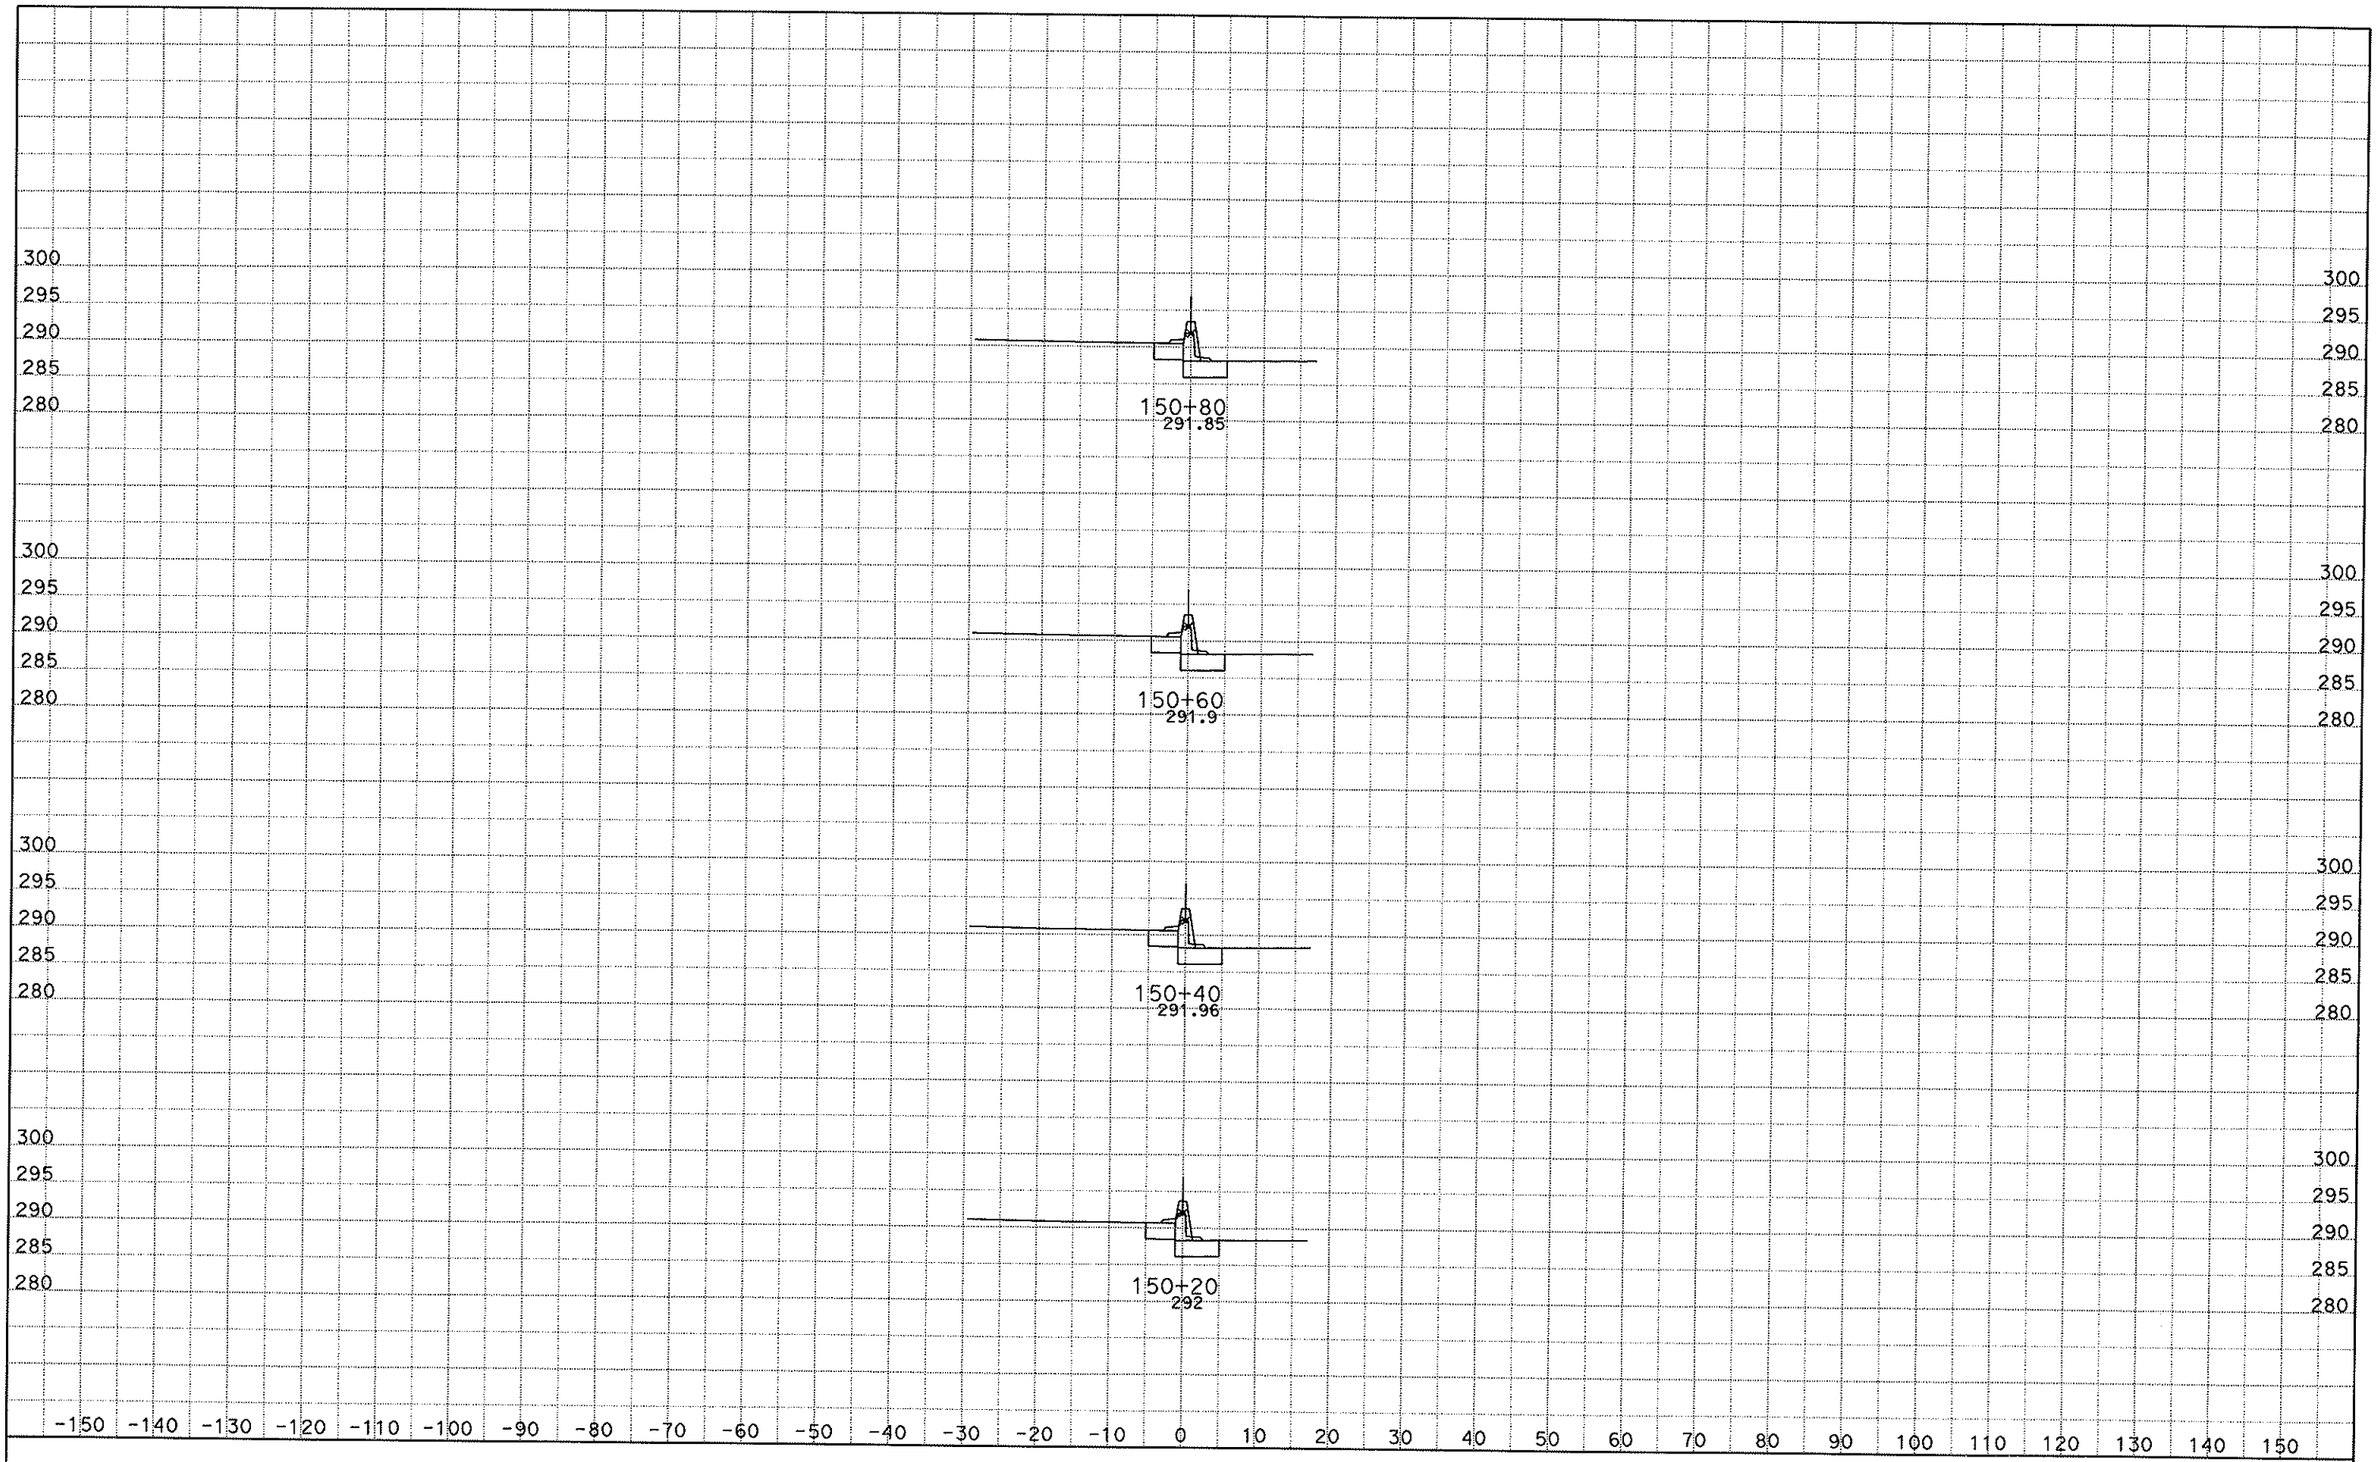

DATE: 5/26/2010

KC Project: SR07255 File: S:\desig\184101\SR07255\cb1.ear

SCALE: 1" = 10' Horiz.
1" = 10' Vert.

All Dimensions are US Survey Feet

CB1
CROSS SECTIONS

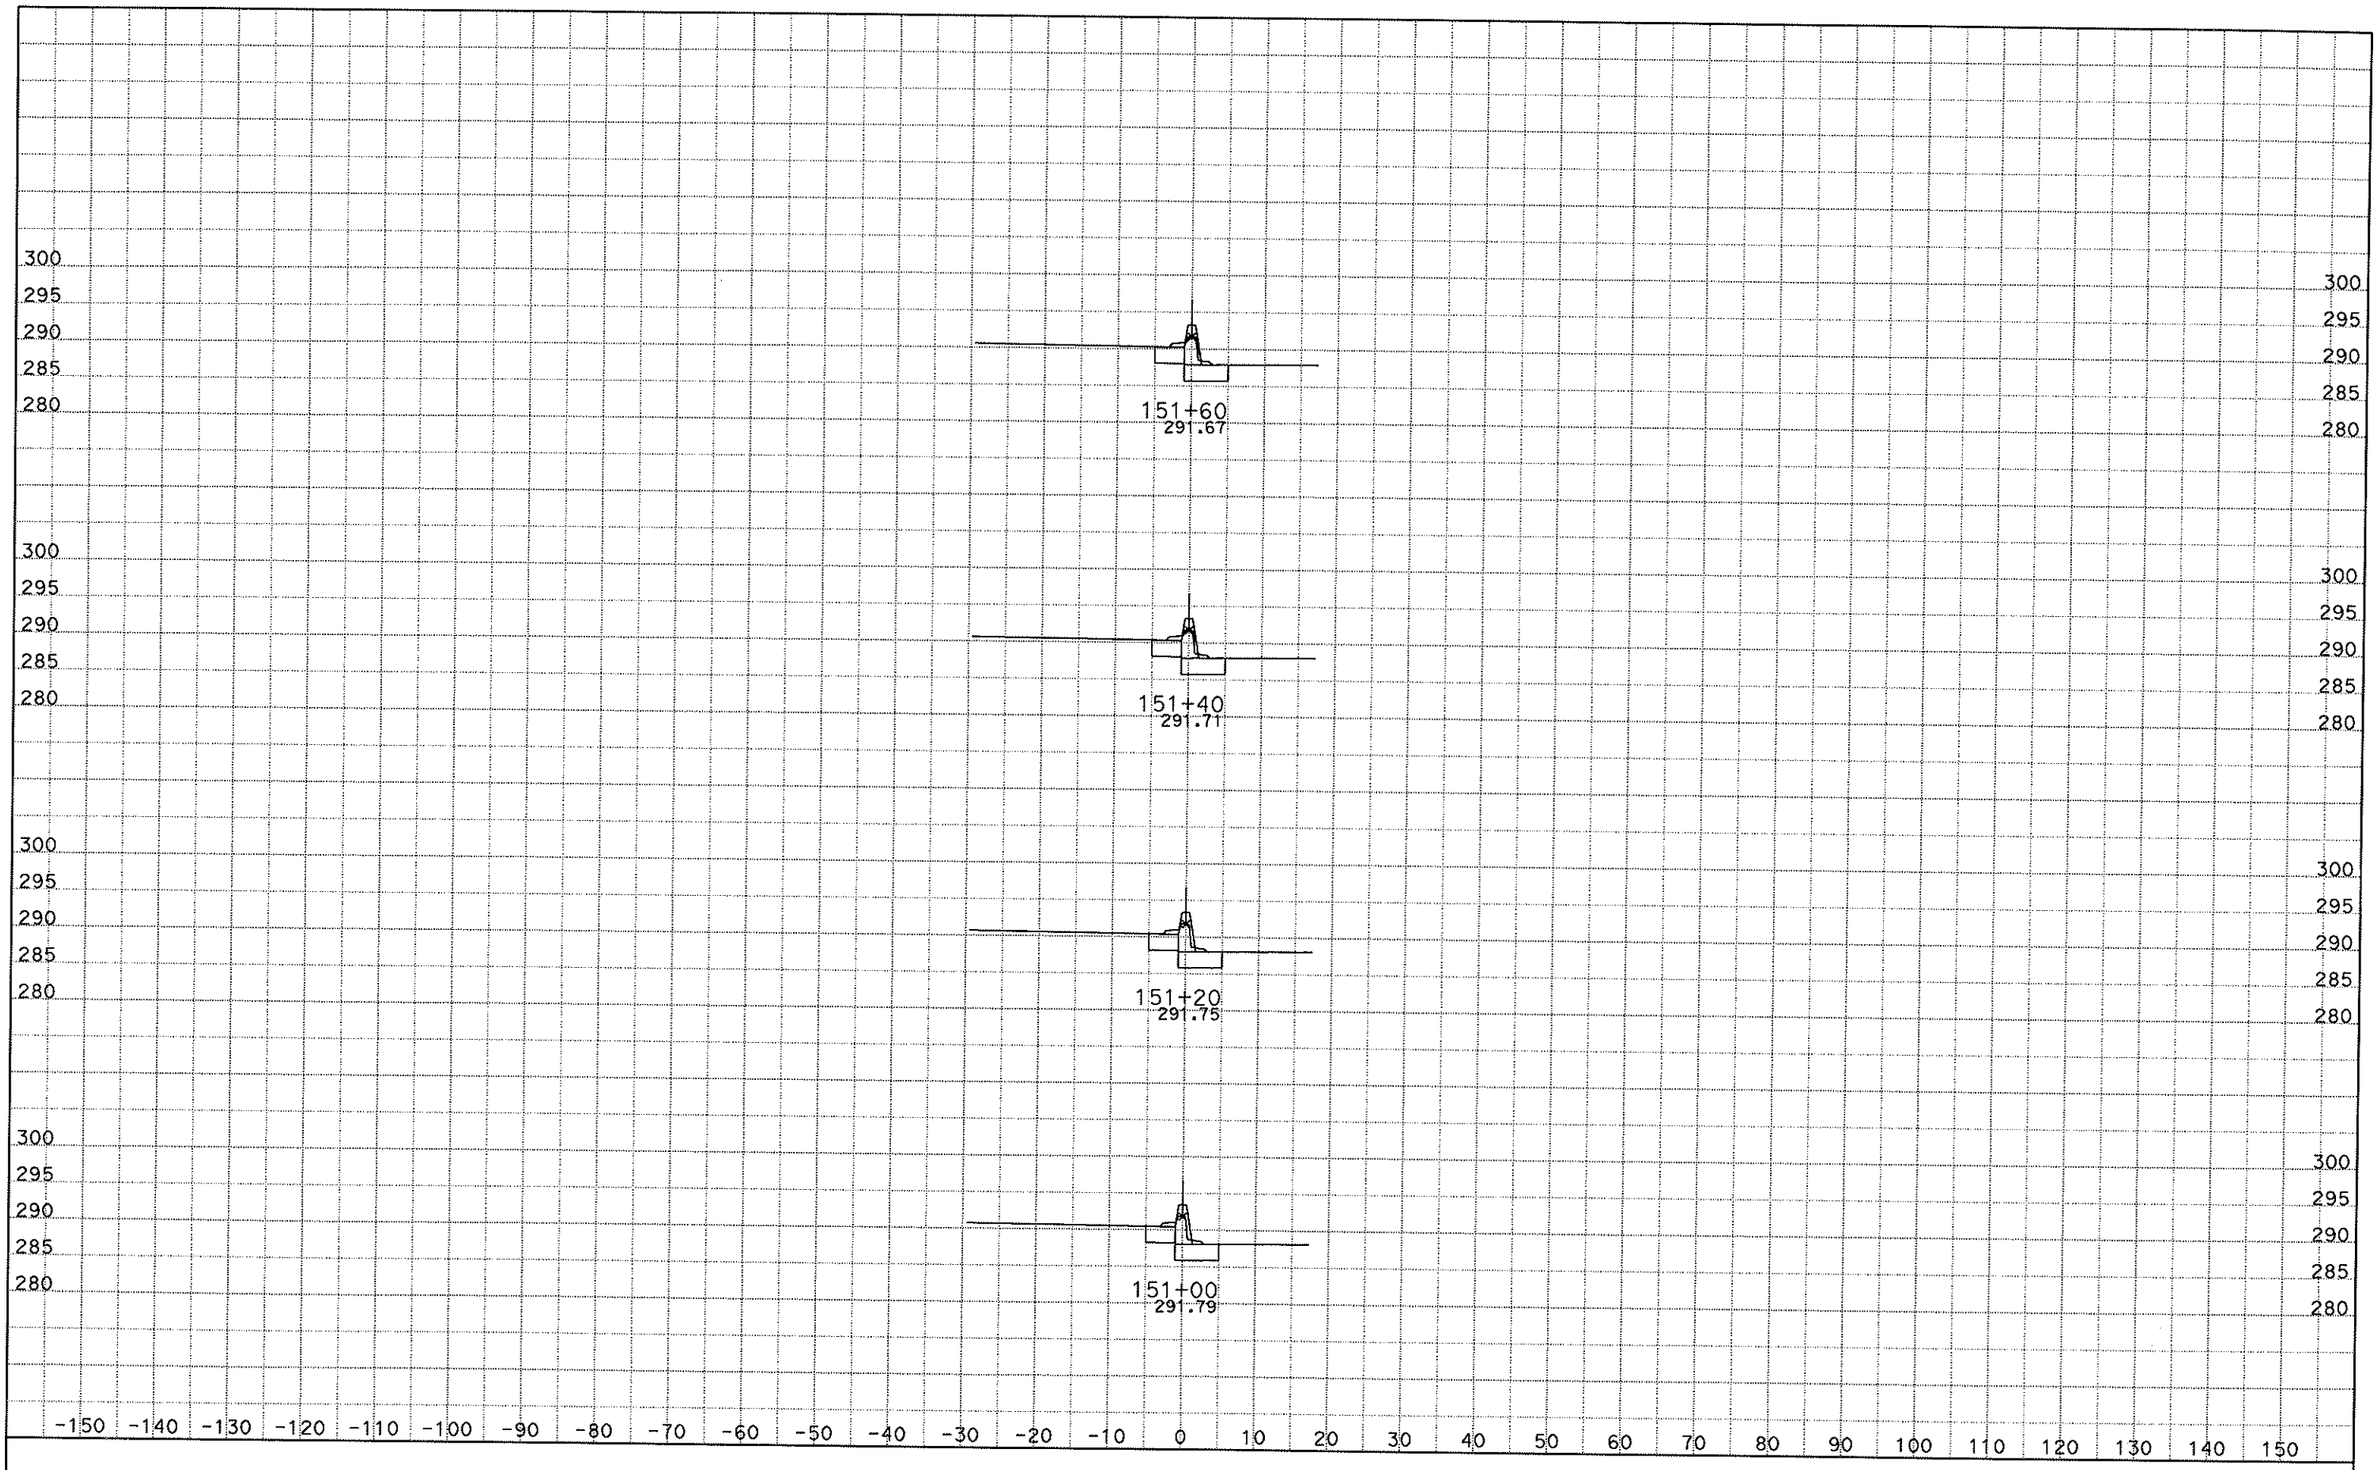

DATE: 5/26/2010
KC Project: SR07255 File: S:\desig\184101\SR07255\cb1.ear

SCALE: 1" = 10' Horiz.
1" = 10' Vert.

All Dimensions are US Survey Feet

CB1
CROSS SECTIONS
SHEET 40 OF 52

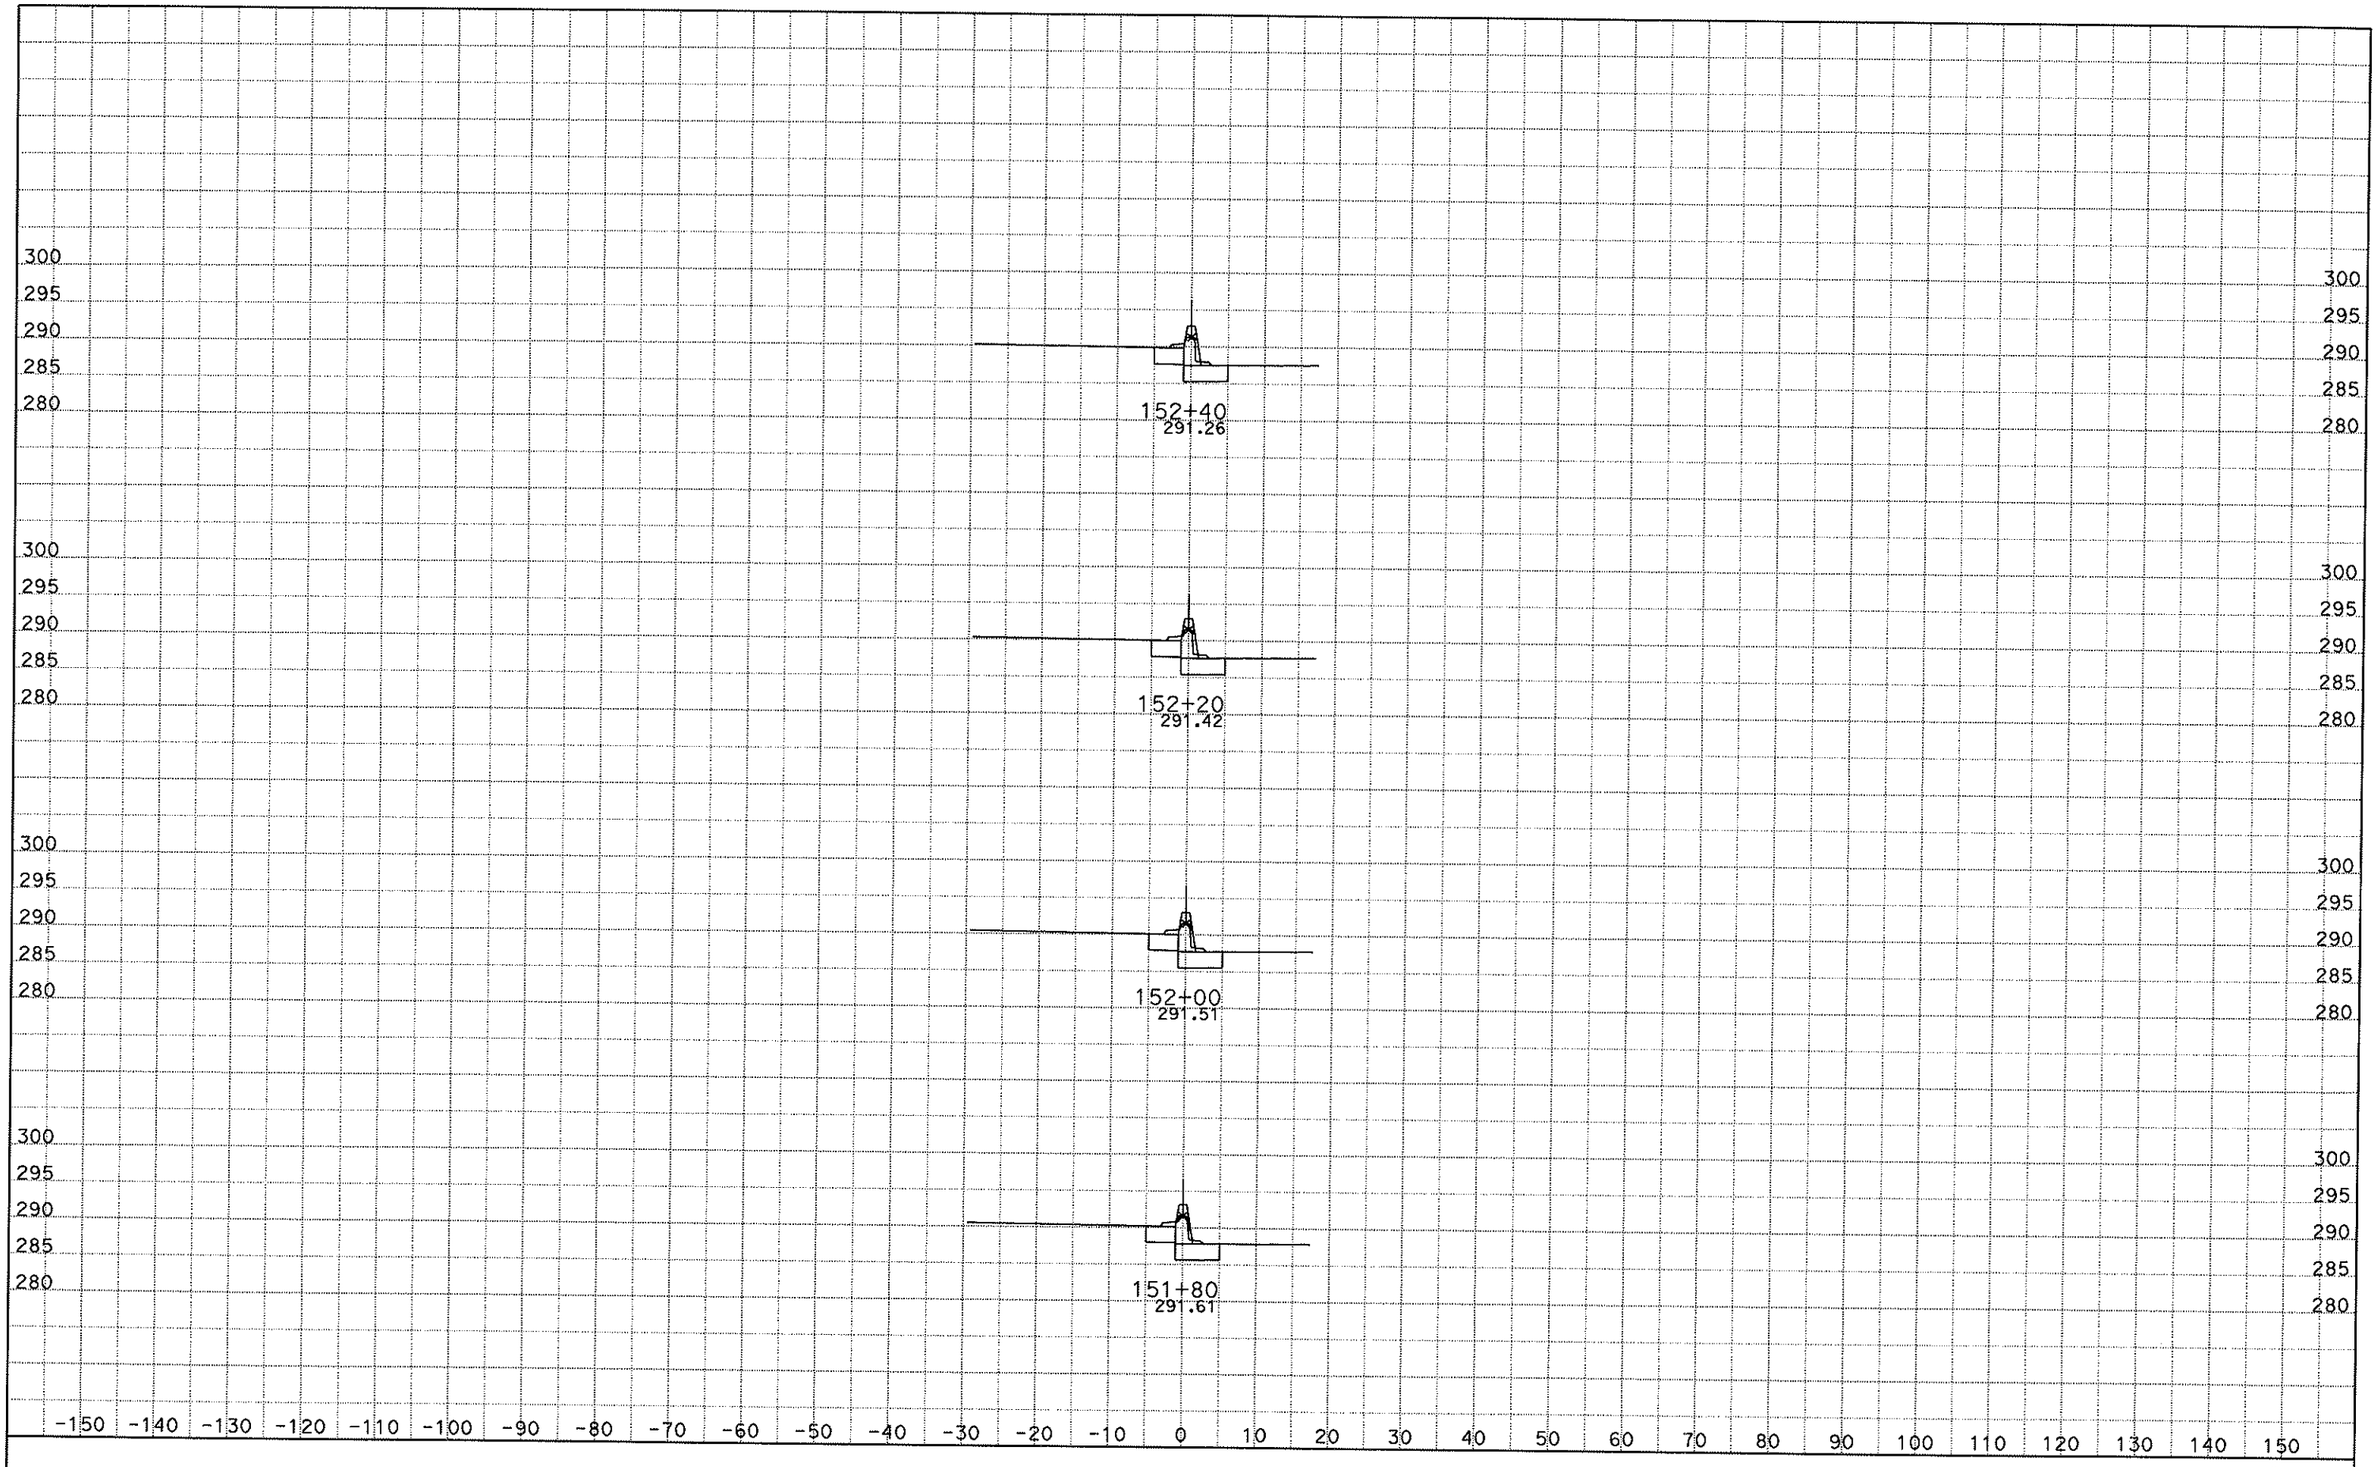

DATE: 5/26/2010

KC Project: SR07255 File: S:\desig\184101\SR07255\cb1.ear

SCALE: 1" = 10' Horiz.
1" = 10' Vert.

All Dimensions are US Survey Feet

CB1

CROSS SECTIONS

SHEET 41 OF 52

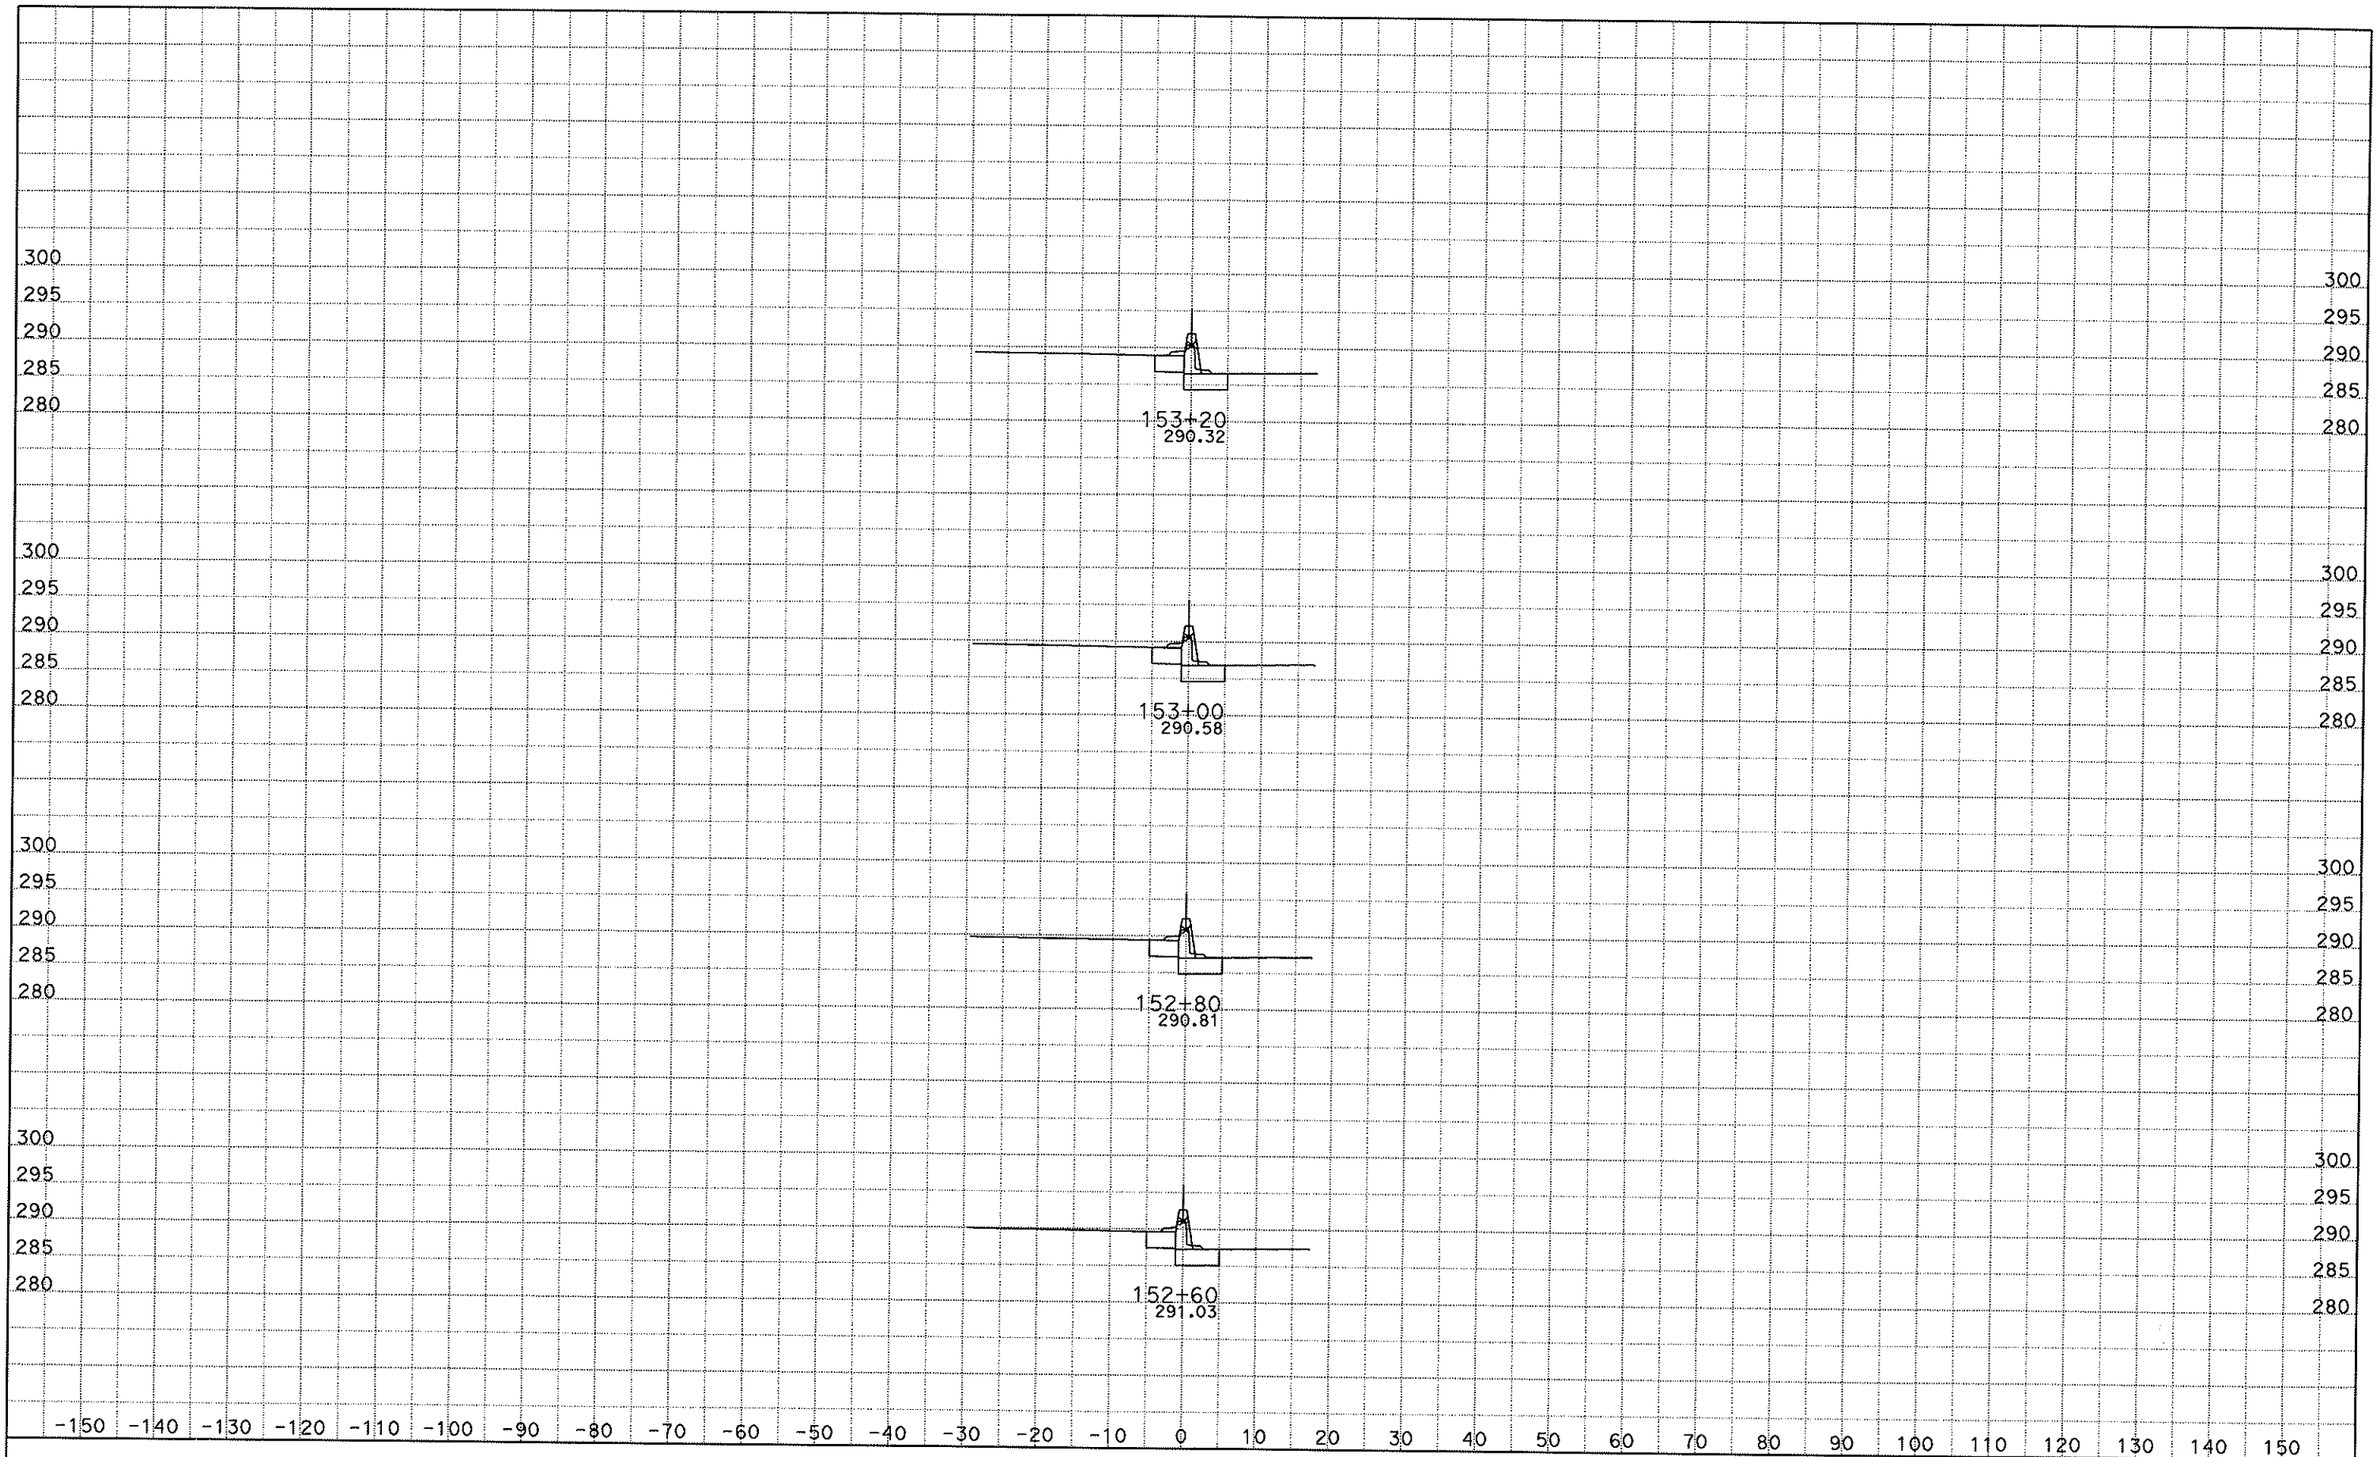

DATE: 5/26/2010
KC Project: SR07255 File: S:\desig\184101\SR07255\cb1.ear

SCALE: 1" = 10' Horiz.
1" = 10' Vert.

All Dimensions are US Survey Feet

CB1
CROSS SECTIONS
SHEET 42 OF 52

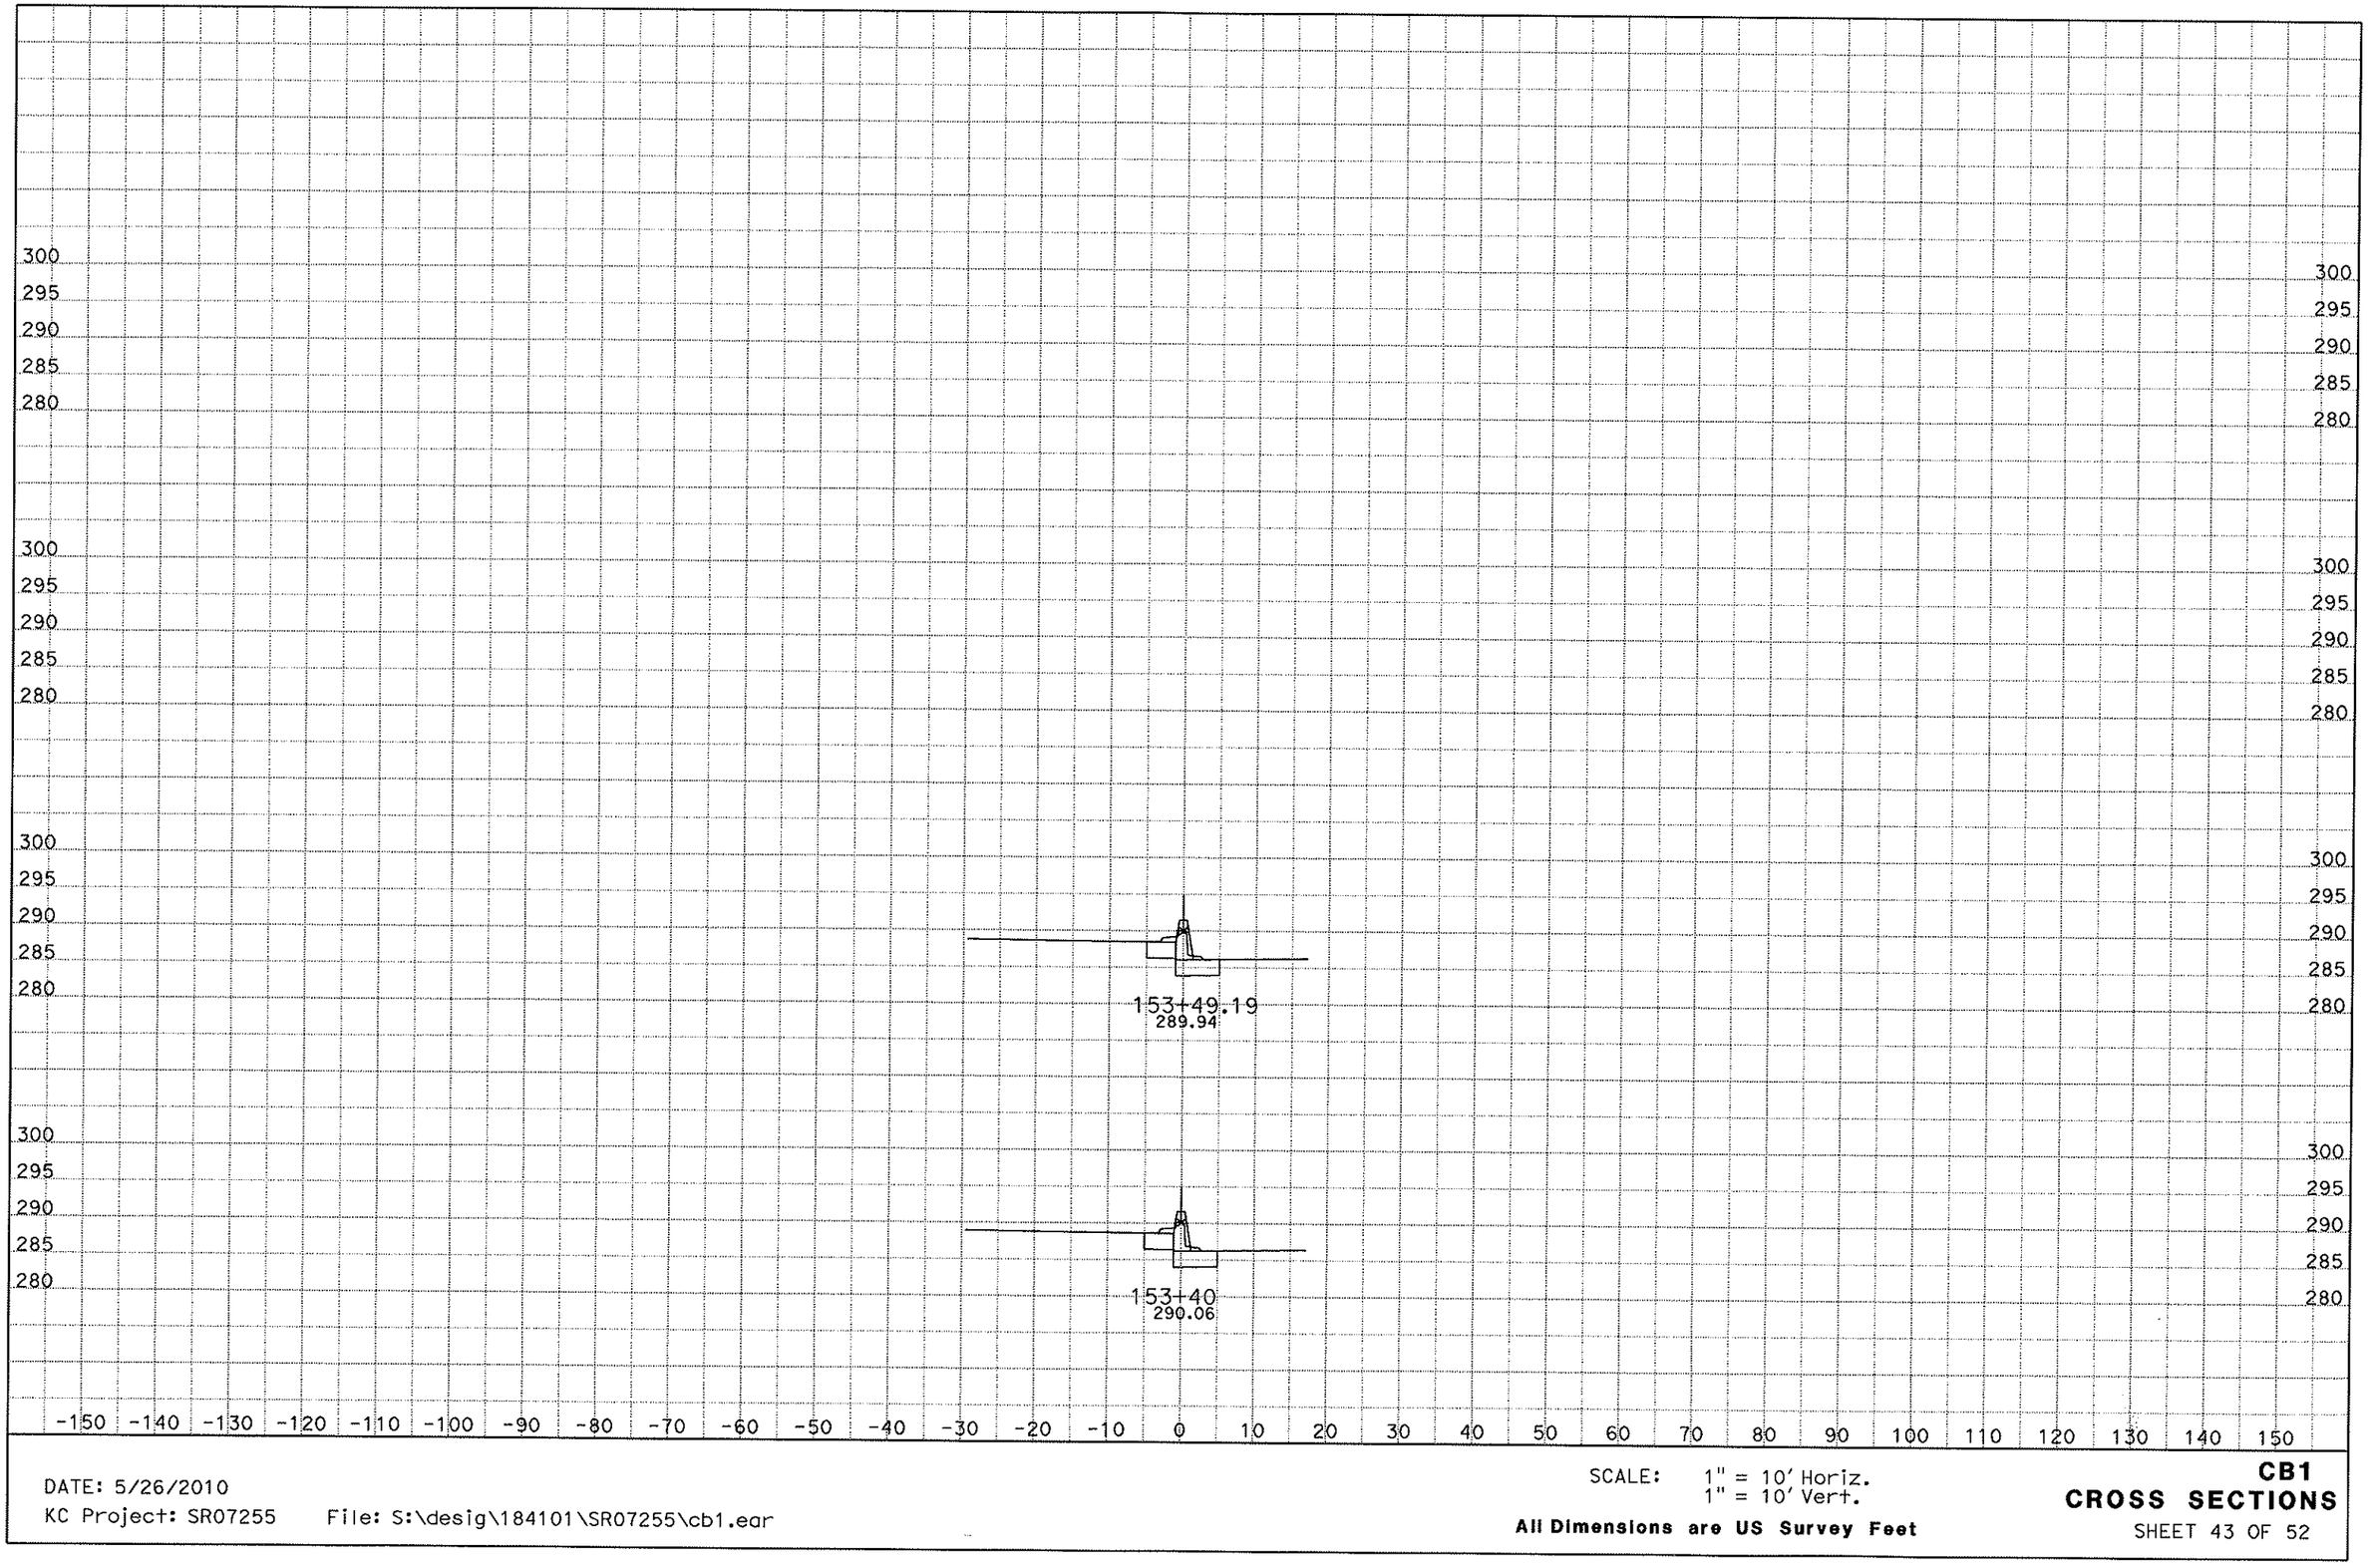

DATE: 5/26/2010

KC Project: SR07255 File: S:\desig\184101\SR07255\cb1.ear

SCALE: 1" = 10' Horiz.
1" = 10' Vert.

All Dimensions are US Survey Feet

CB1
CROSS SECTIONS
SHEET 43 OF 52

155+80
284.81

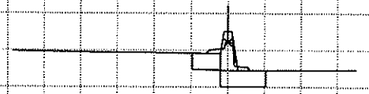

155+62.63
286.05

DATE: 5/26/2010
KC Project: SR07255 File: S:\desig\184101\SR07255\cb1.ear

SCALE: 1" = 10' Horiz.
1" = 10' Vert.

All Dimensions are US Survey Feet

CB1
CROSS SECTIONS
SHEET 44 OF 52

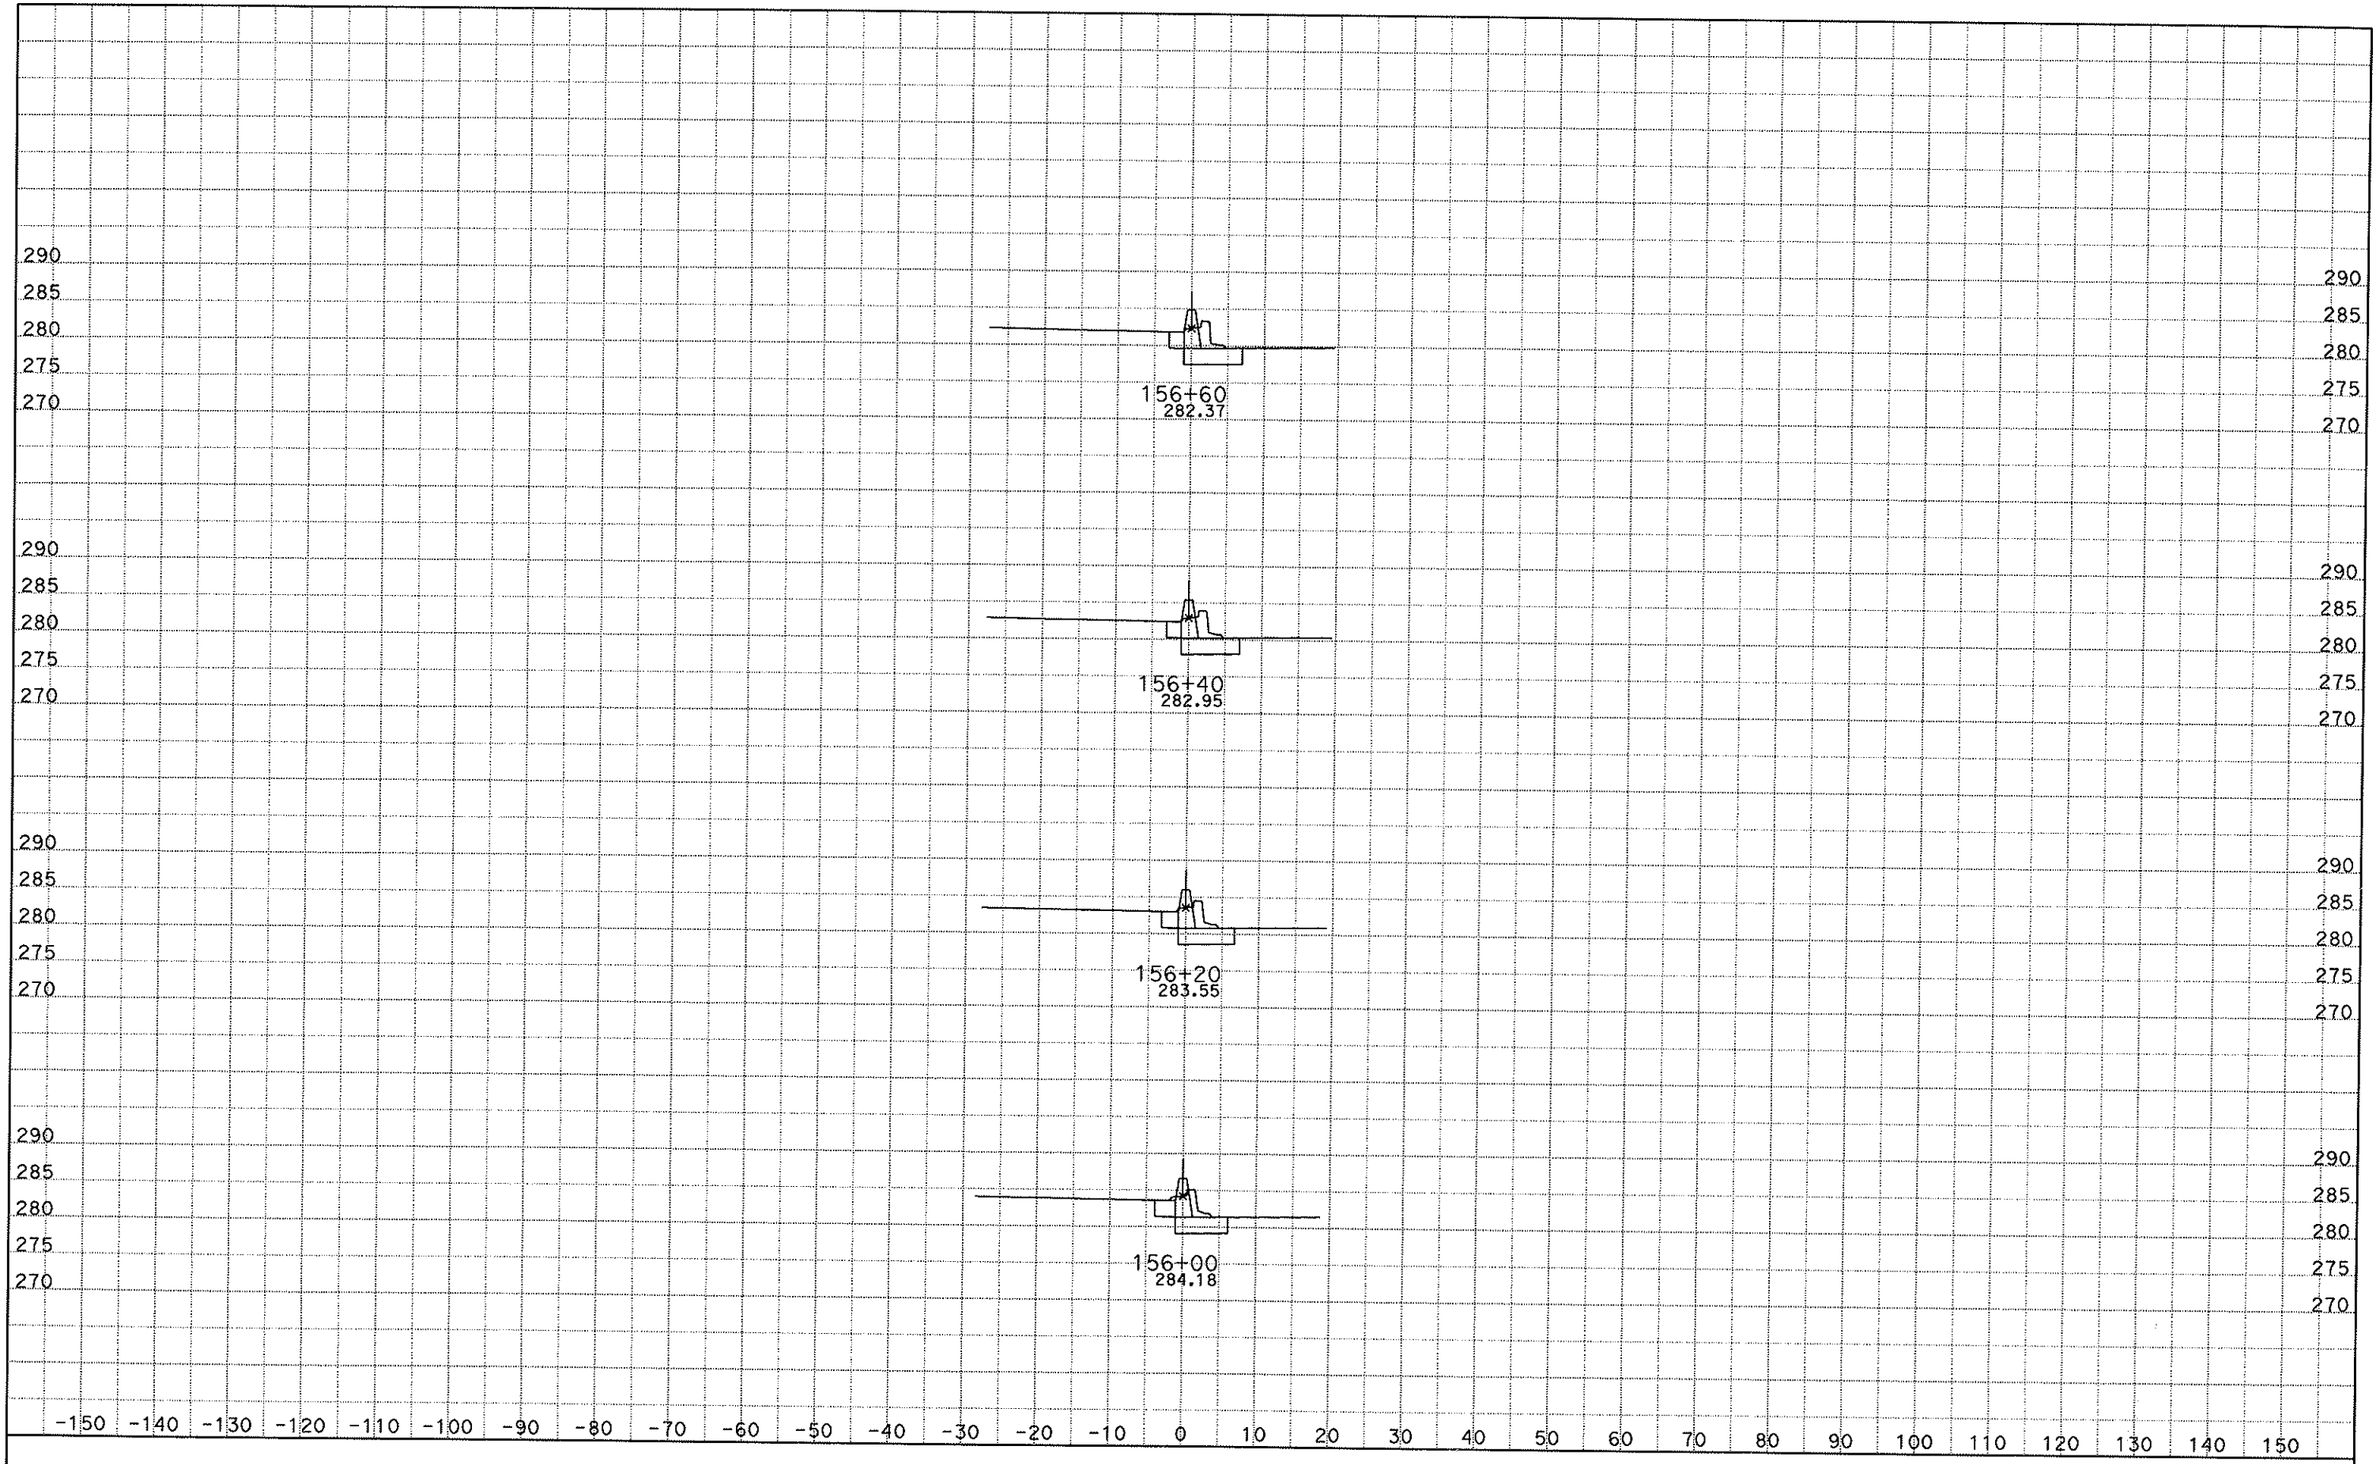

DATE: 5/26/2010

KC Project: SR07255 File: S:\desig\184101\SR07255\cb1.ear

SCALE: 1" = 10' Horiz.
1" = 10' Vert.

All Dimensions are US Survey Feet

CB1
CROSS SECTIONS
SHEET 45 OF 52

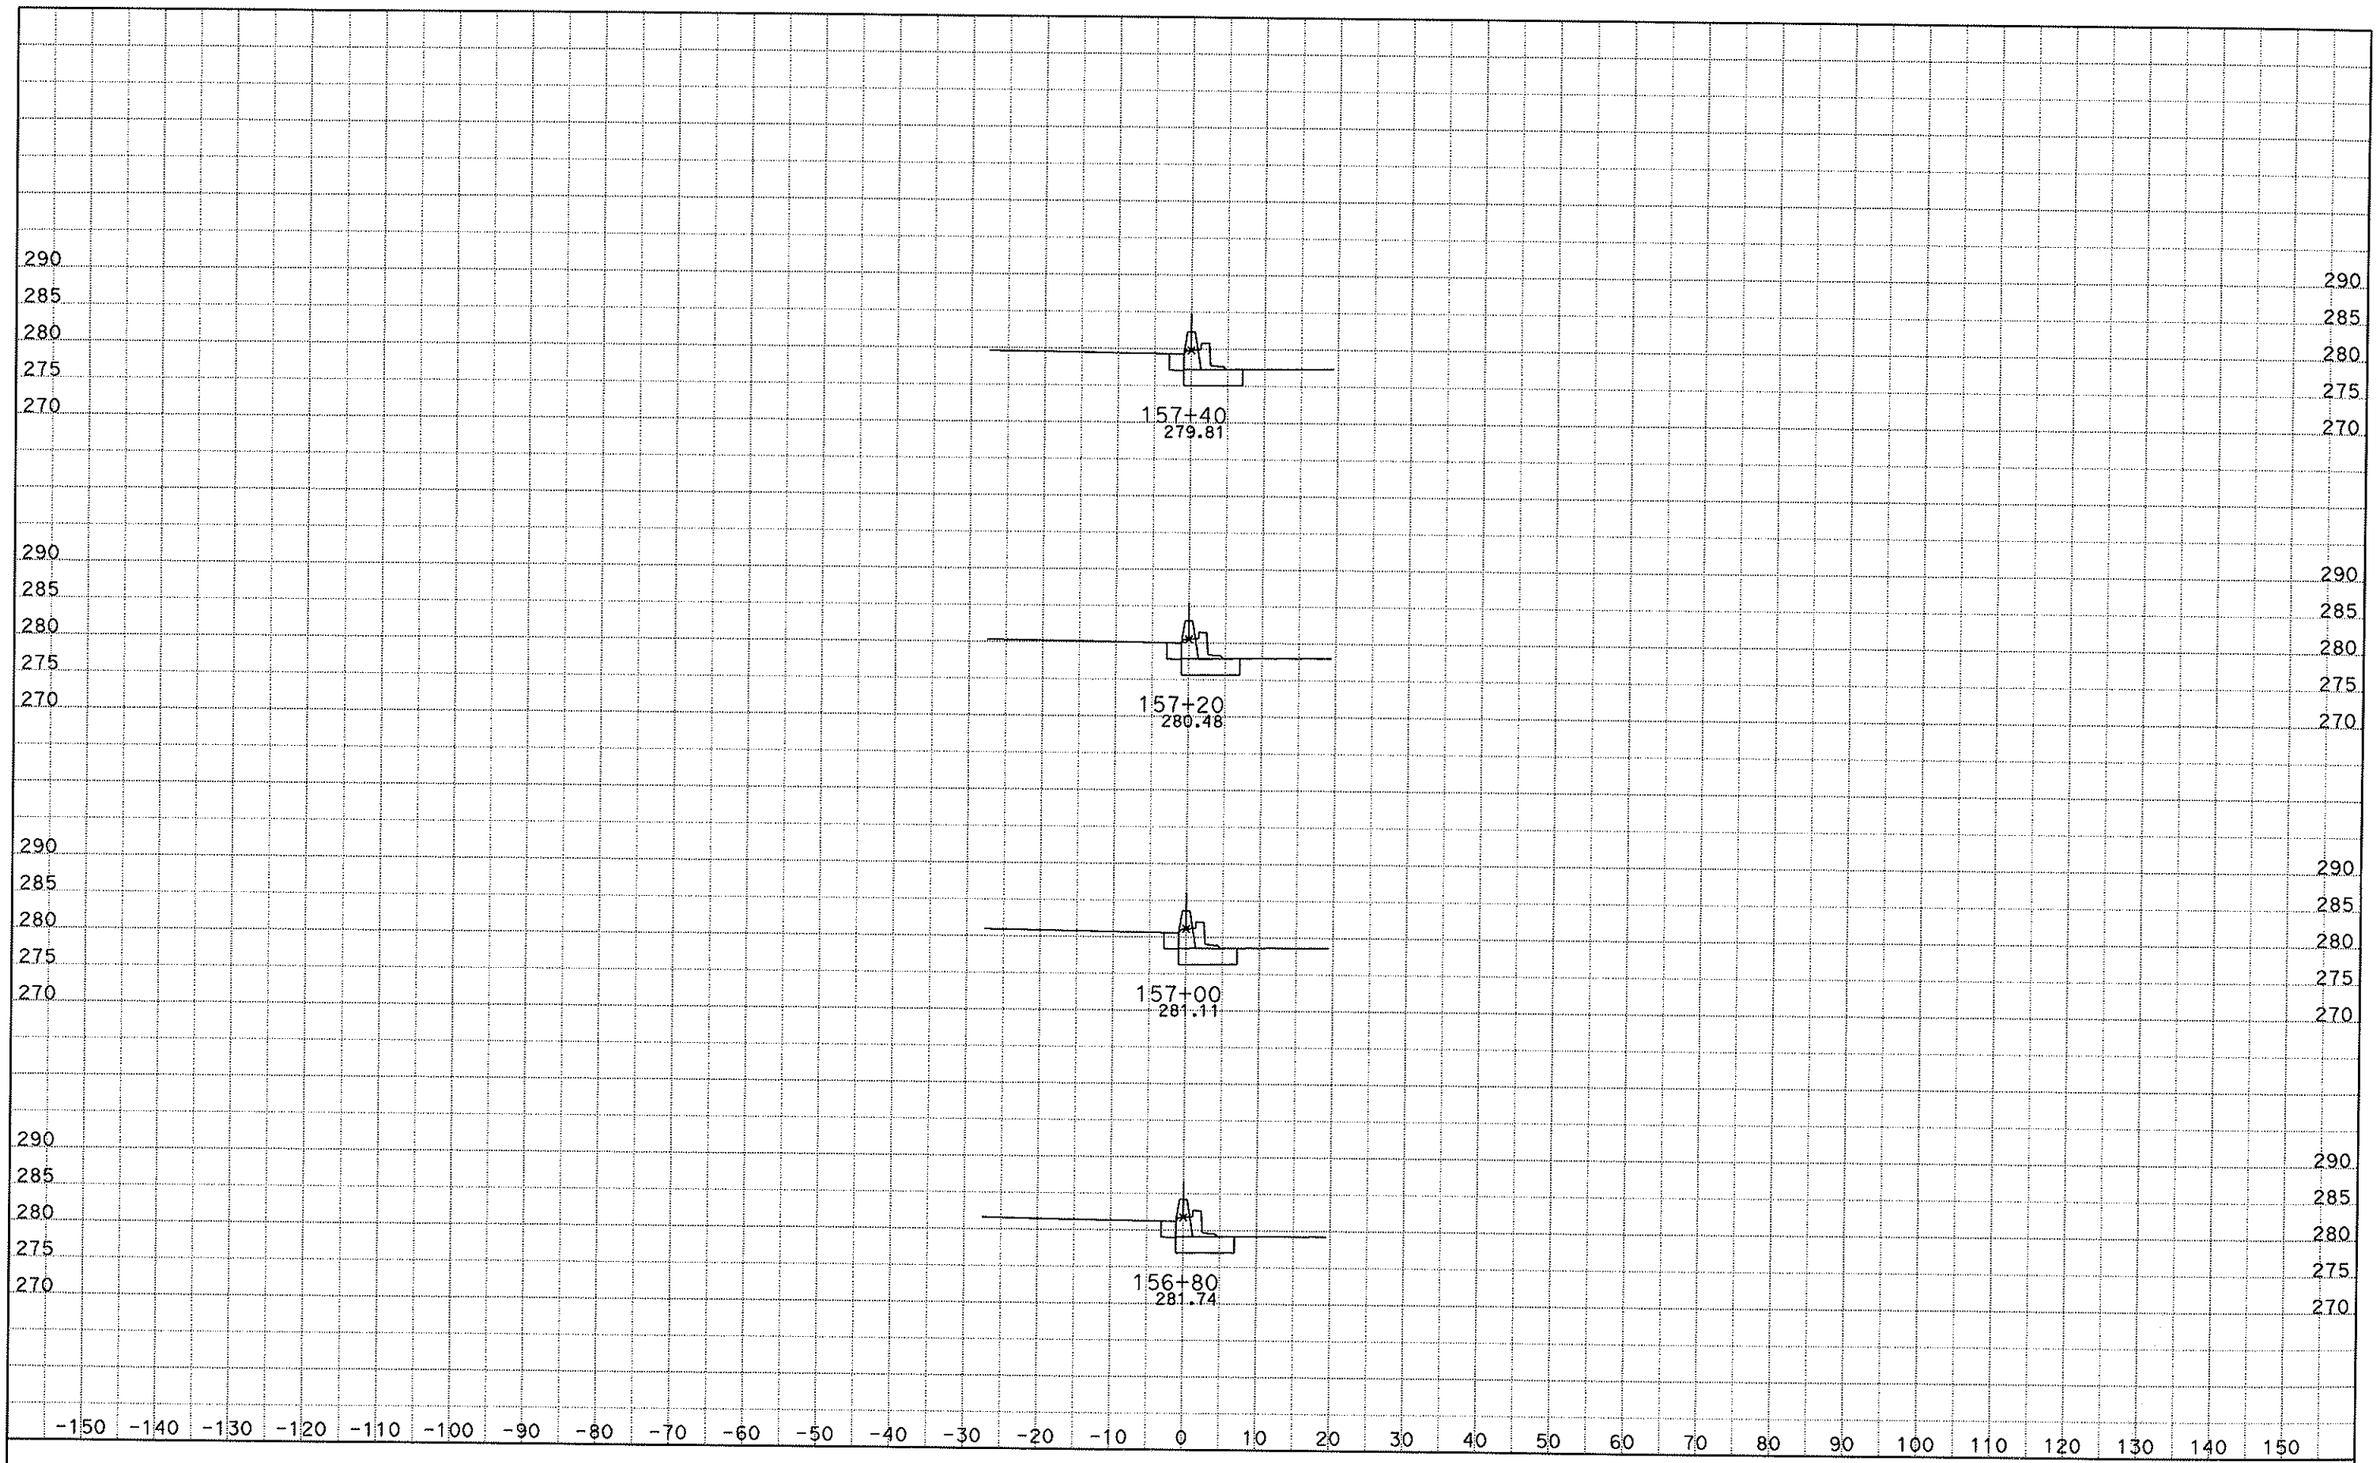

DATE: 5/26/2010

KC Project: SR07255 File: S:\desig\184101\SR07255\cb1.ear

SCALE: 1" = 10' Horiz.
1" = 10' Vert.

All Dimensions are US Survey Feet

CB1
CROSS SECTIONS

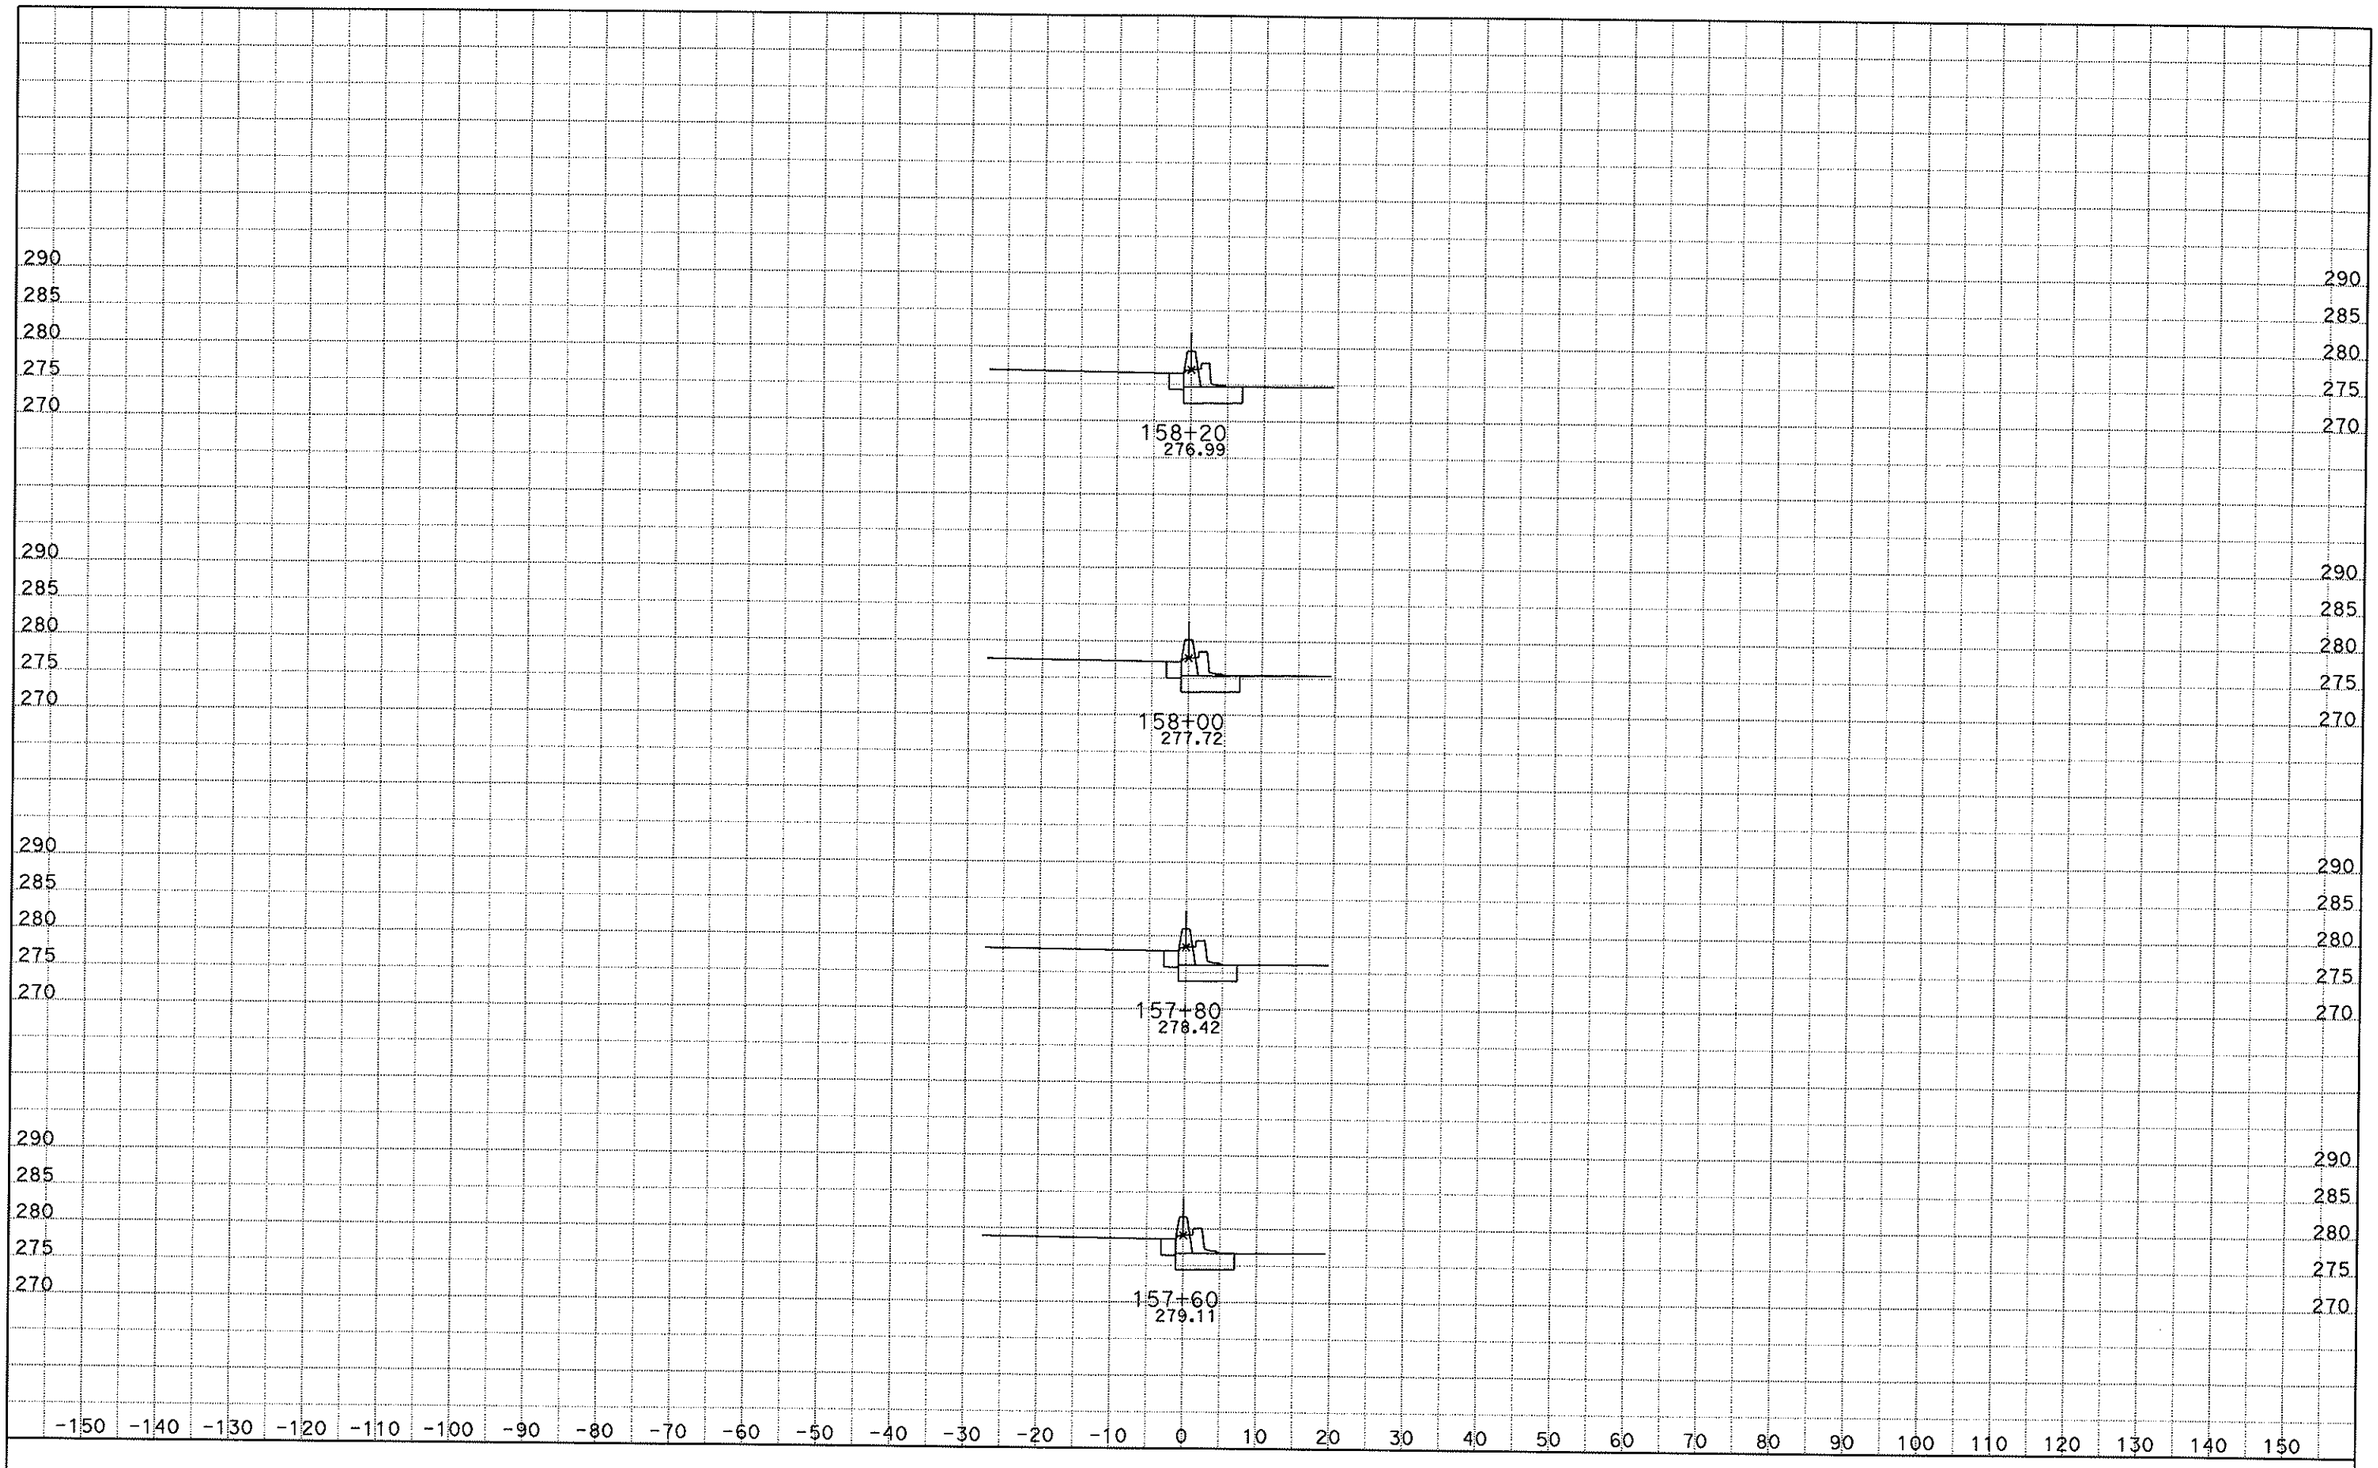

DATE: 5/26/2010
KC Project: SR07255 File: S:\desig\184101\SR07255\cb1.ear

SCALE: 1" = 10' Horiz.
1" = 10' Vert.

All Dimensions are US Survey Feet

CB1
CROSS SECTIONS
SHEET 47 OF 52

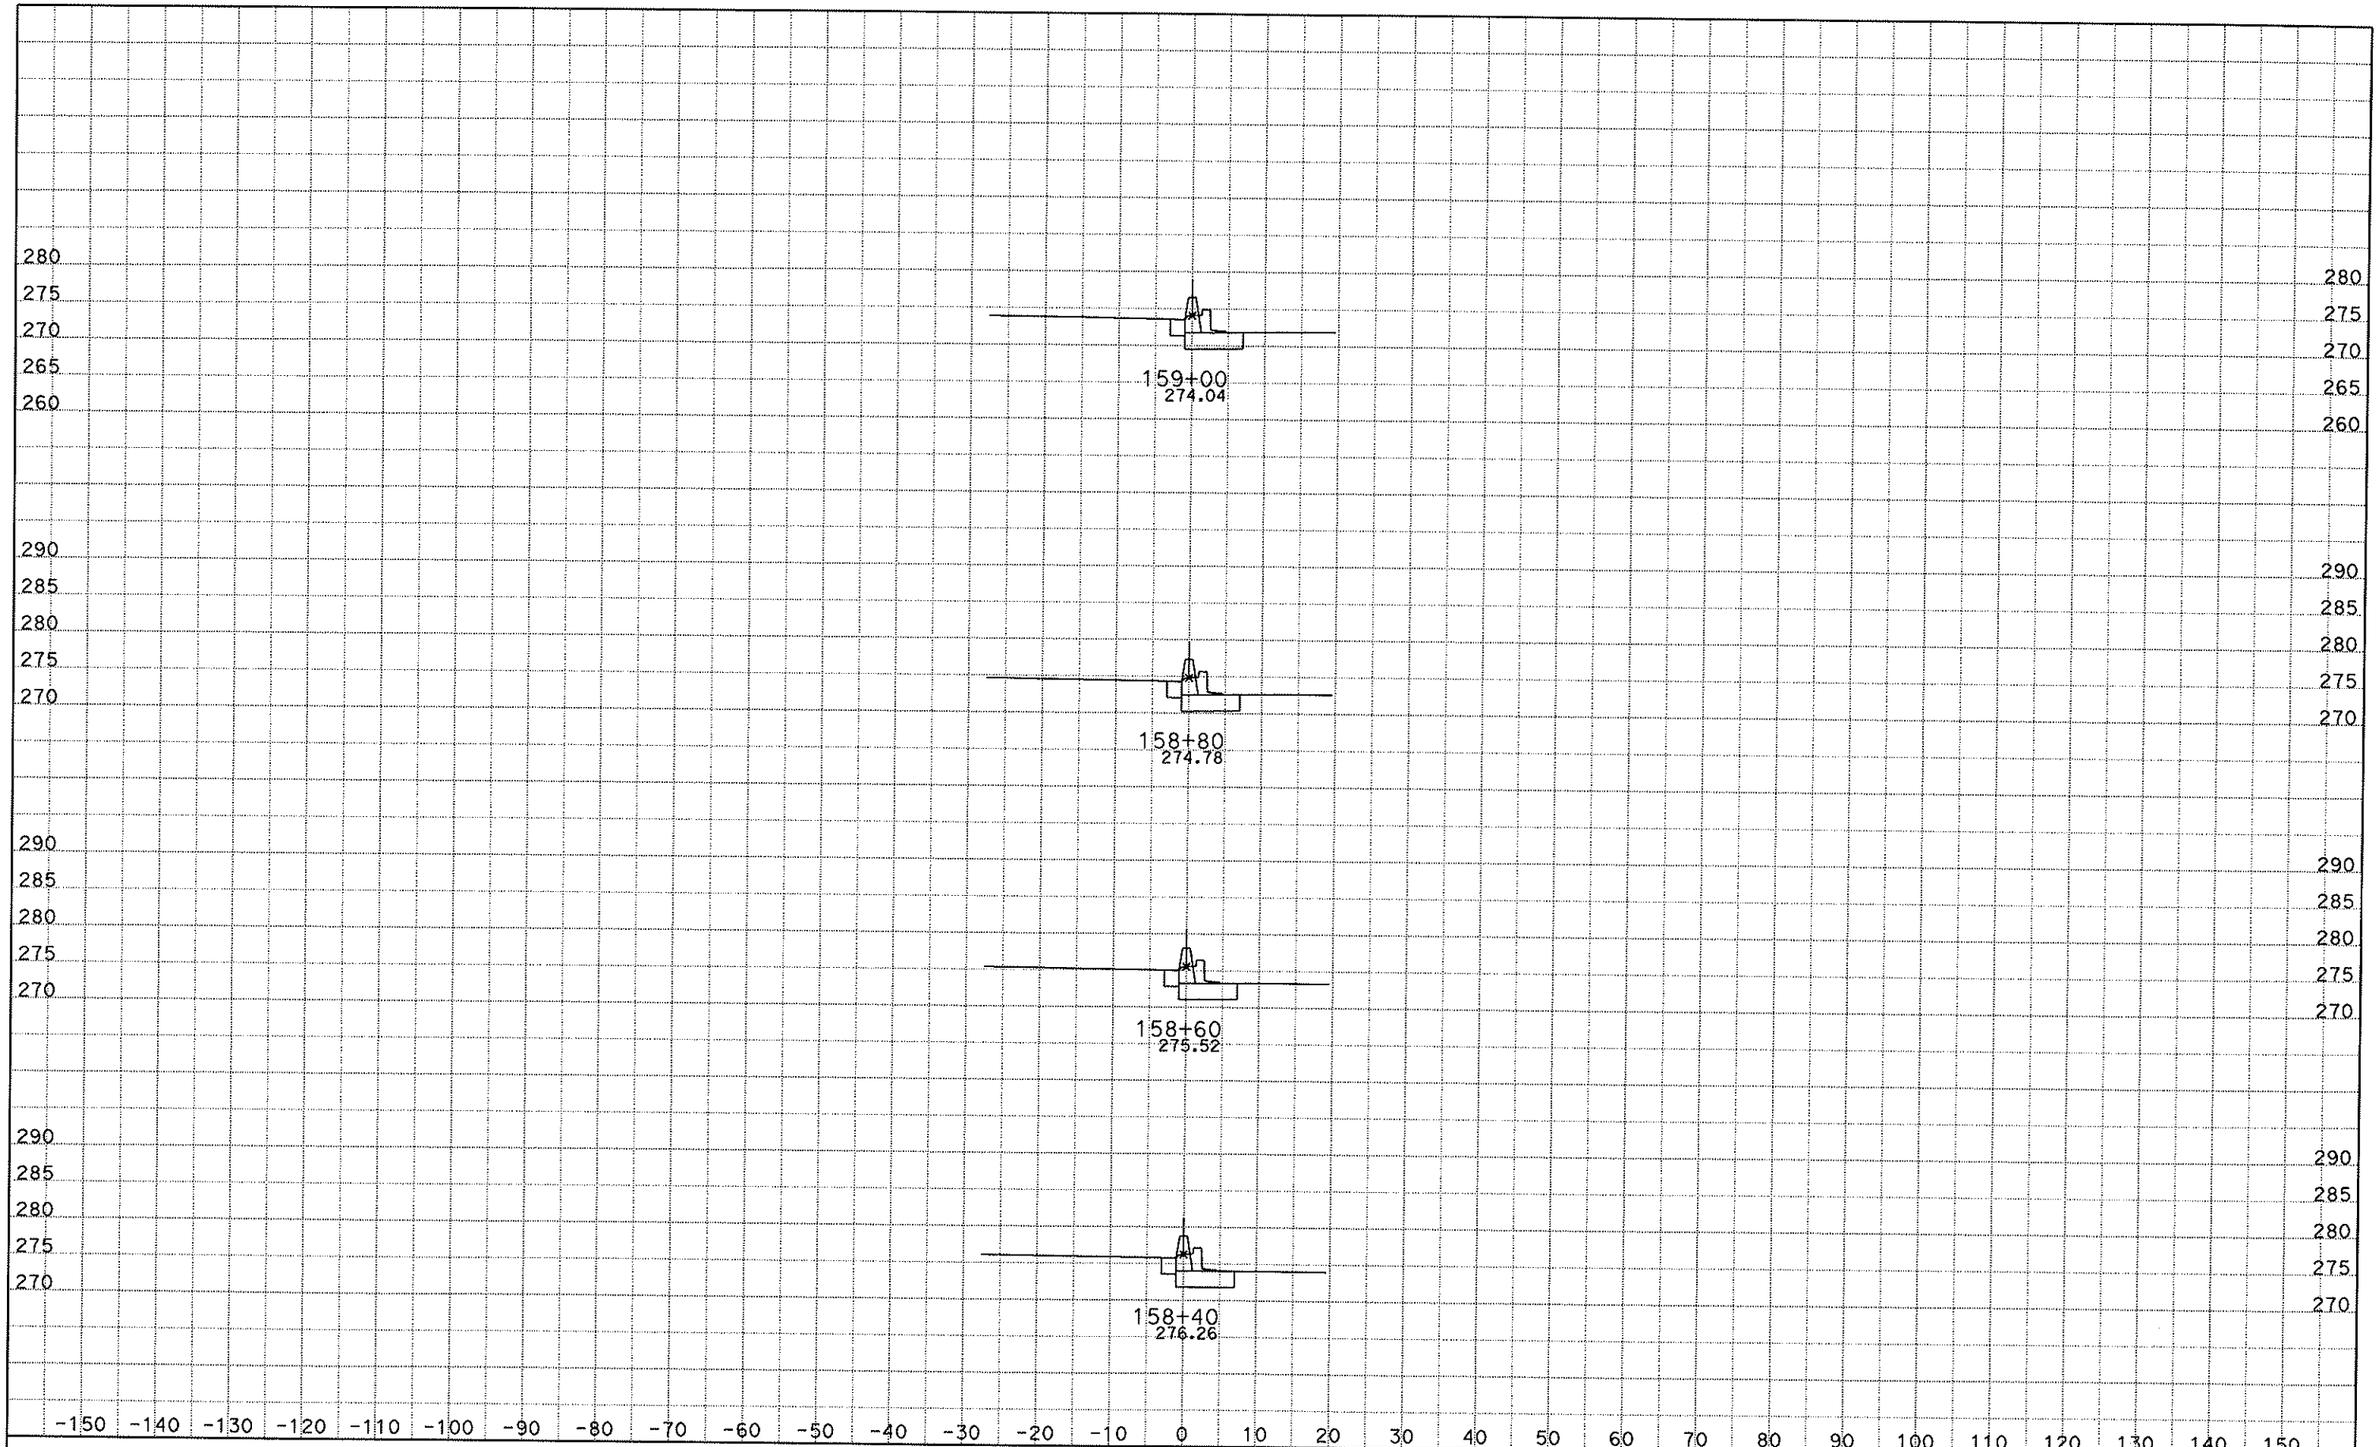

DATE: 5/26/2010
KC Project: SR07255 File: S:\desig\184101\SR07255\cb1.ear

SCALE: 1" = 10' Horiz.
1" = 10' Vert.

All Dimensions are US Survey Feet

CB1
CROSS SECTIONS
SHEET 48 OF 52

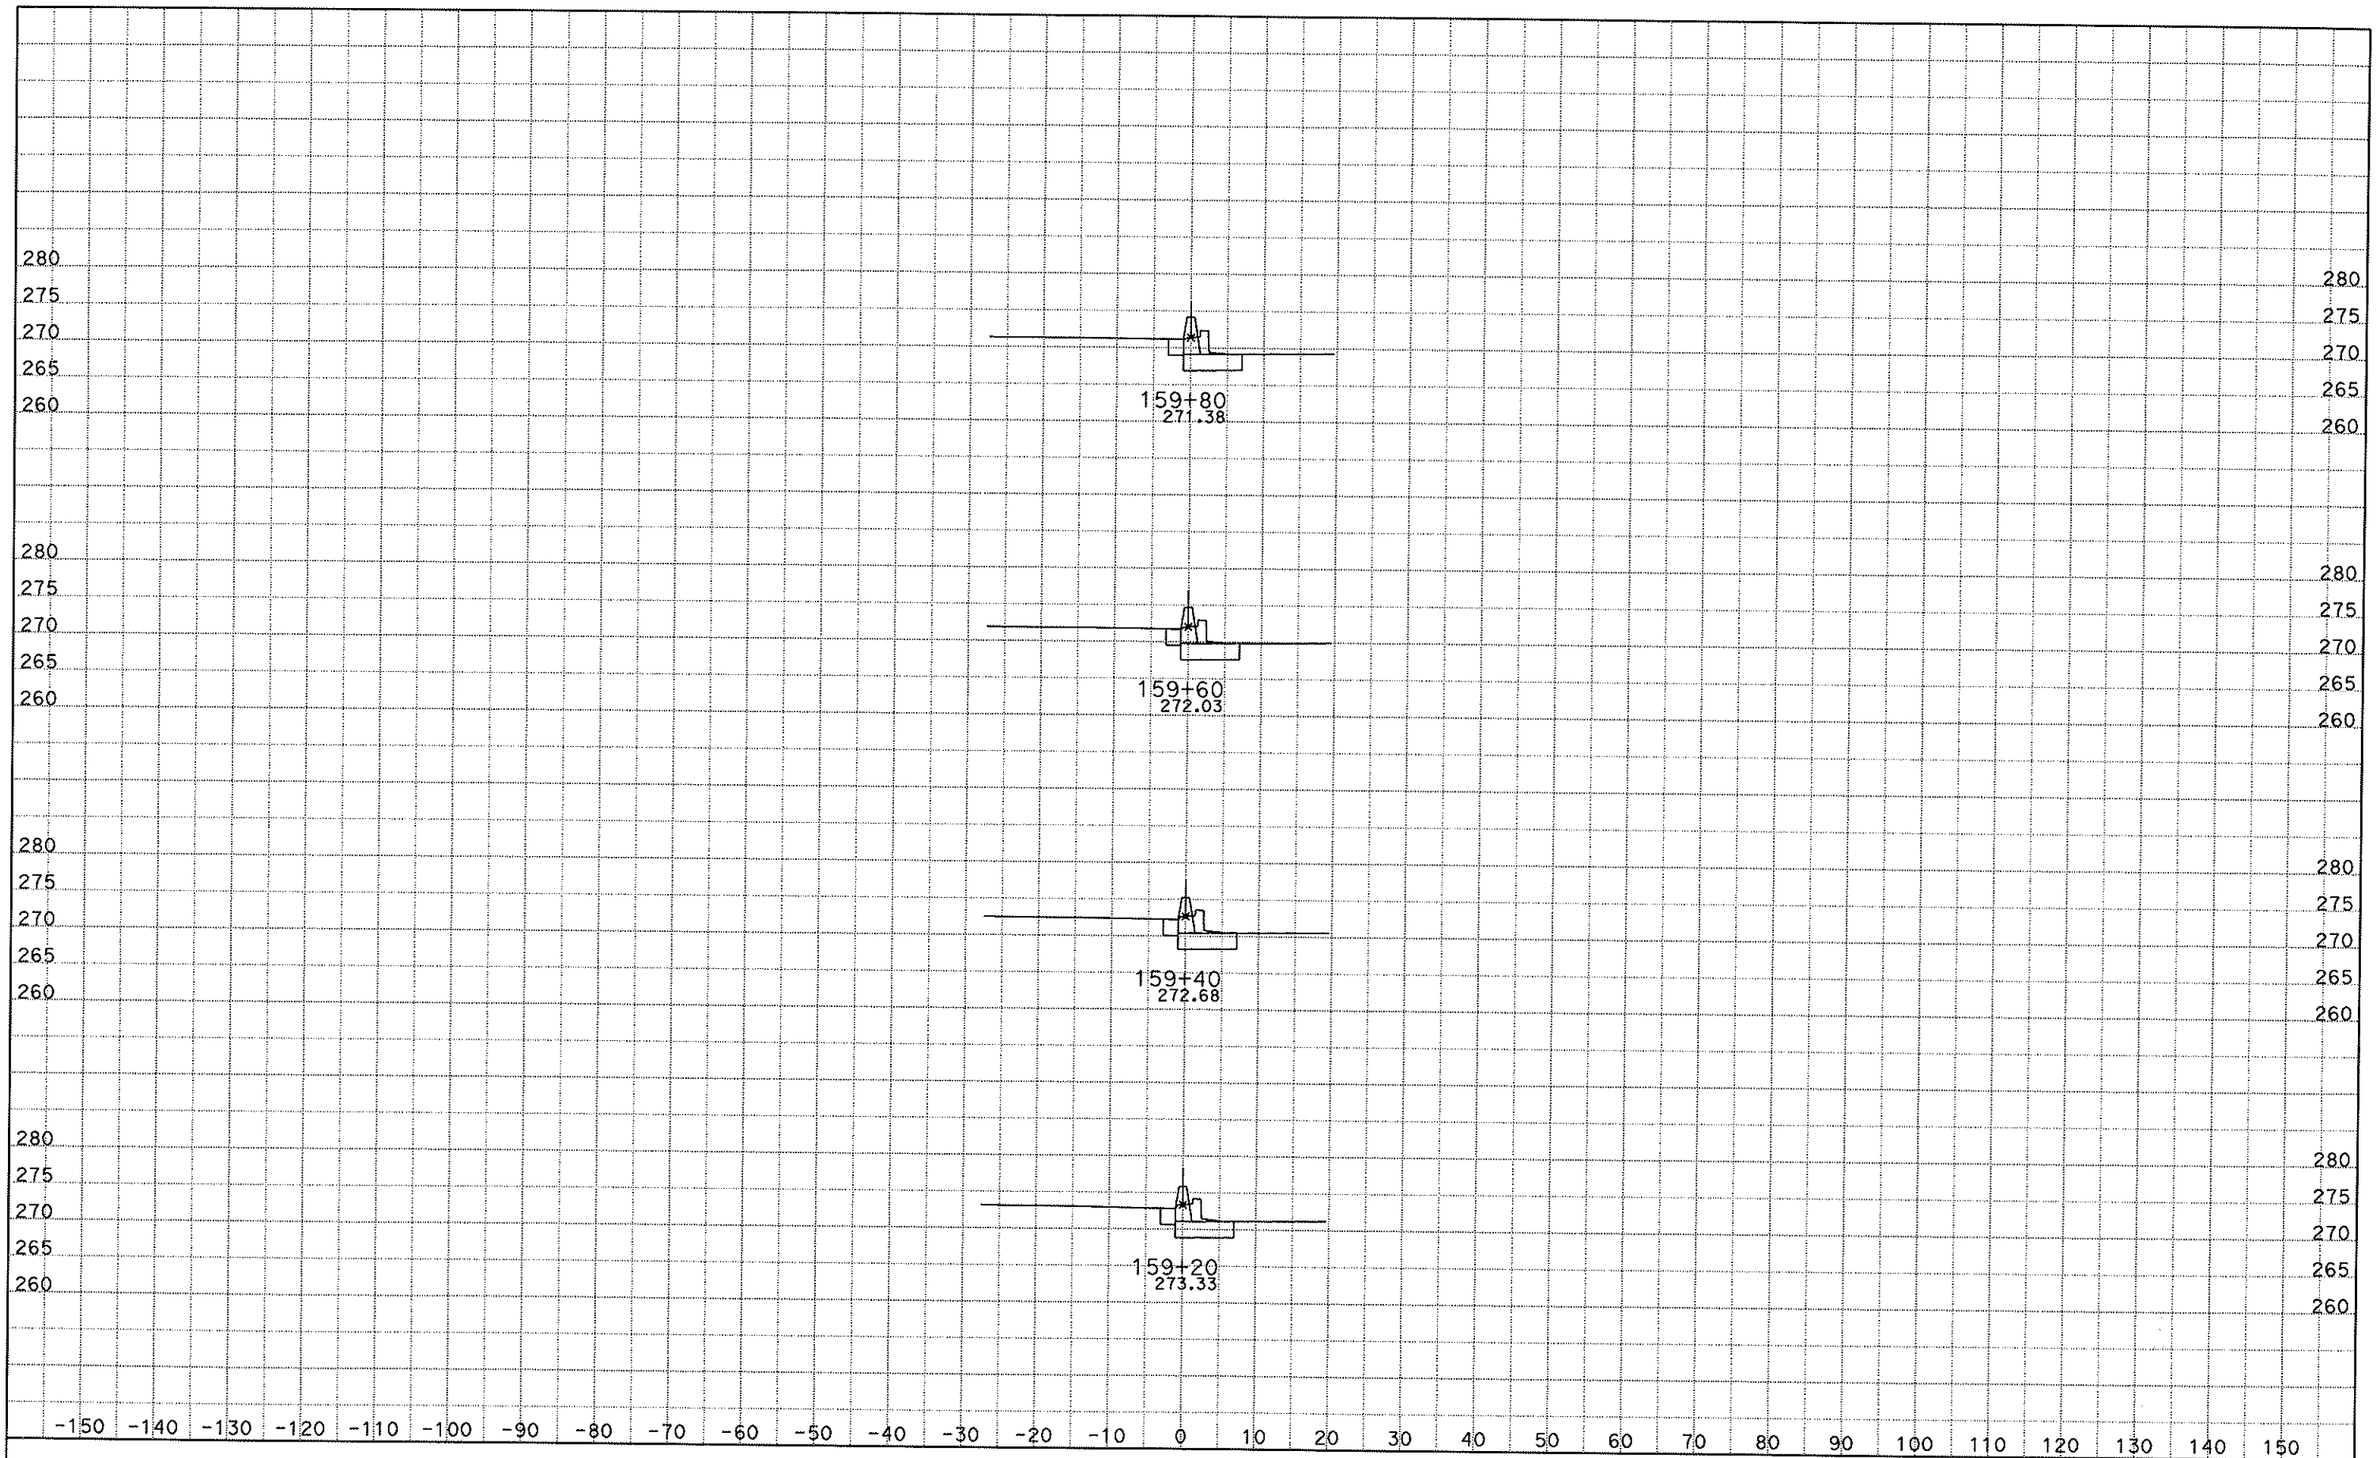

DATE: 5/26/2010
KC Project: SR07255 File: S:\desig\184101\SR07255\cb1.ear

SCALE: 1" = 10' Horiz.
1" = 10' Vert.

All Dimensions are US Survey Feet

CB1
CROSS SECTIONS
SHEET 49 OF 52

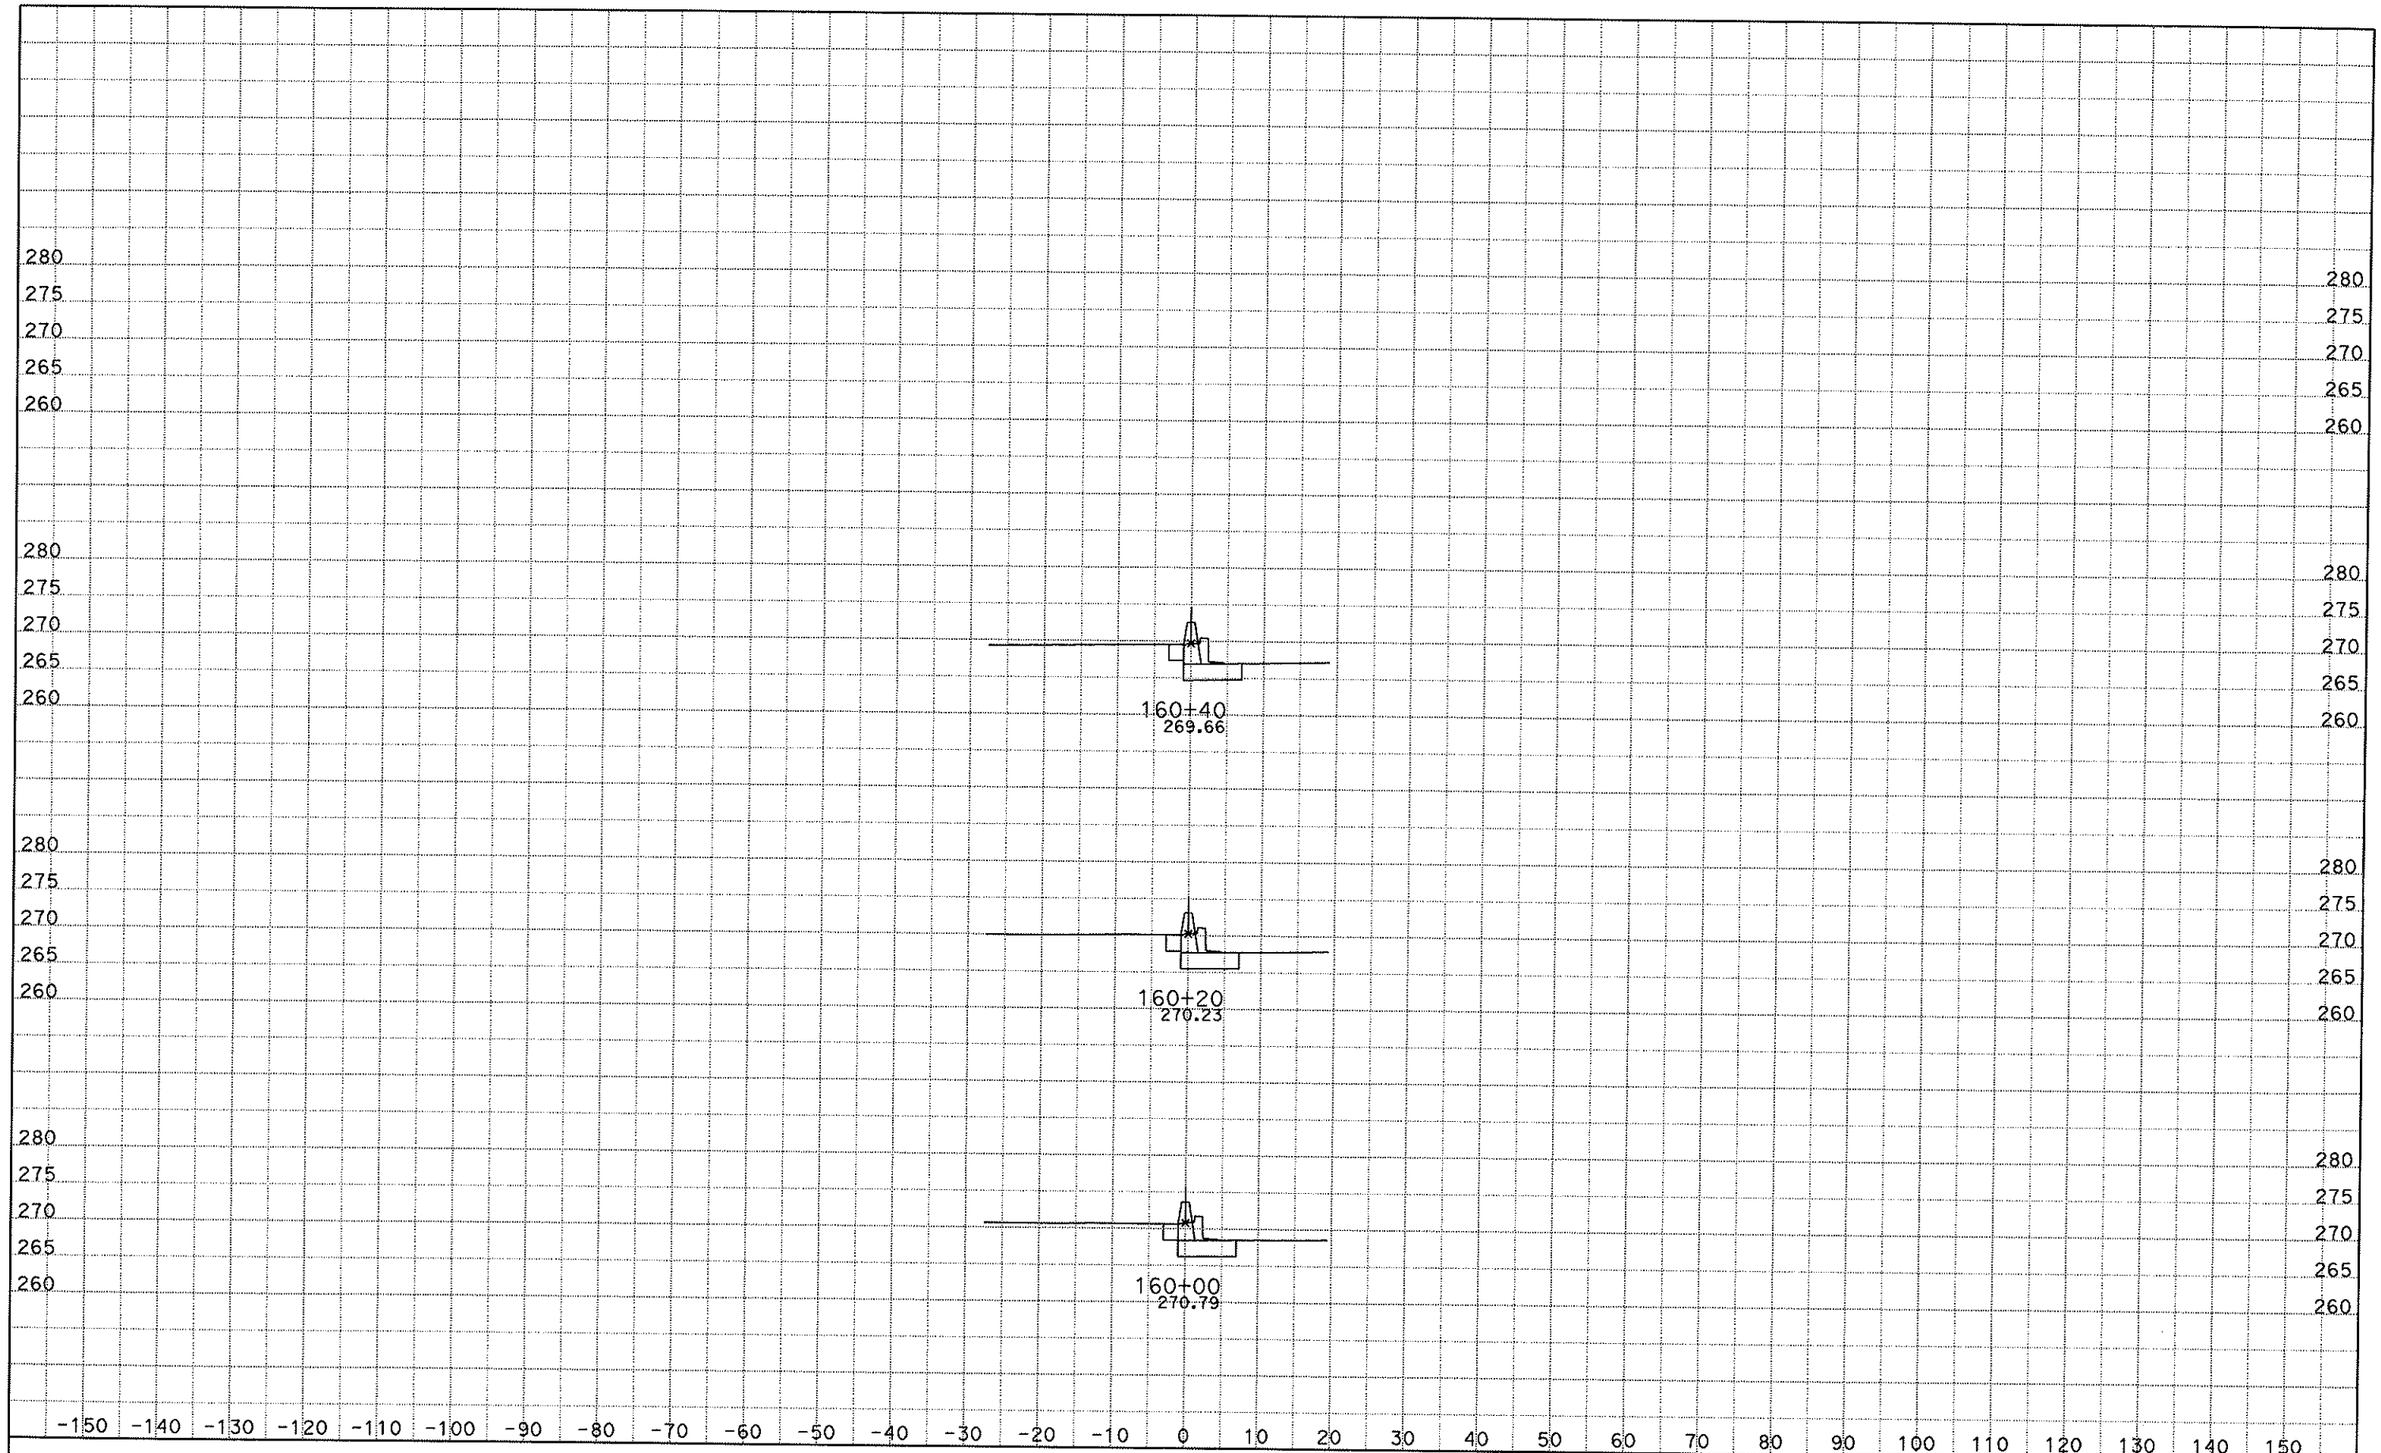

DATE: 5/26/2010

KC Project: SR07255 File: S:\desig\184101\SR07255\cb1.ear

SCALE: 1" = 10' Horiz.
1" = 10' Vert.

All Dimensions are US Survey Feet

CB1
CROSS SECTIONS
SHEET 50 OF 52

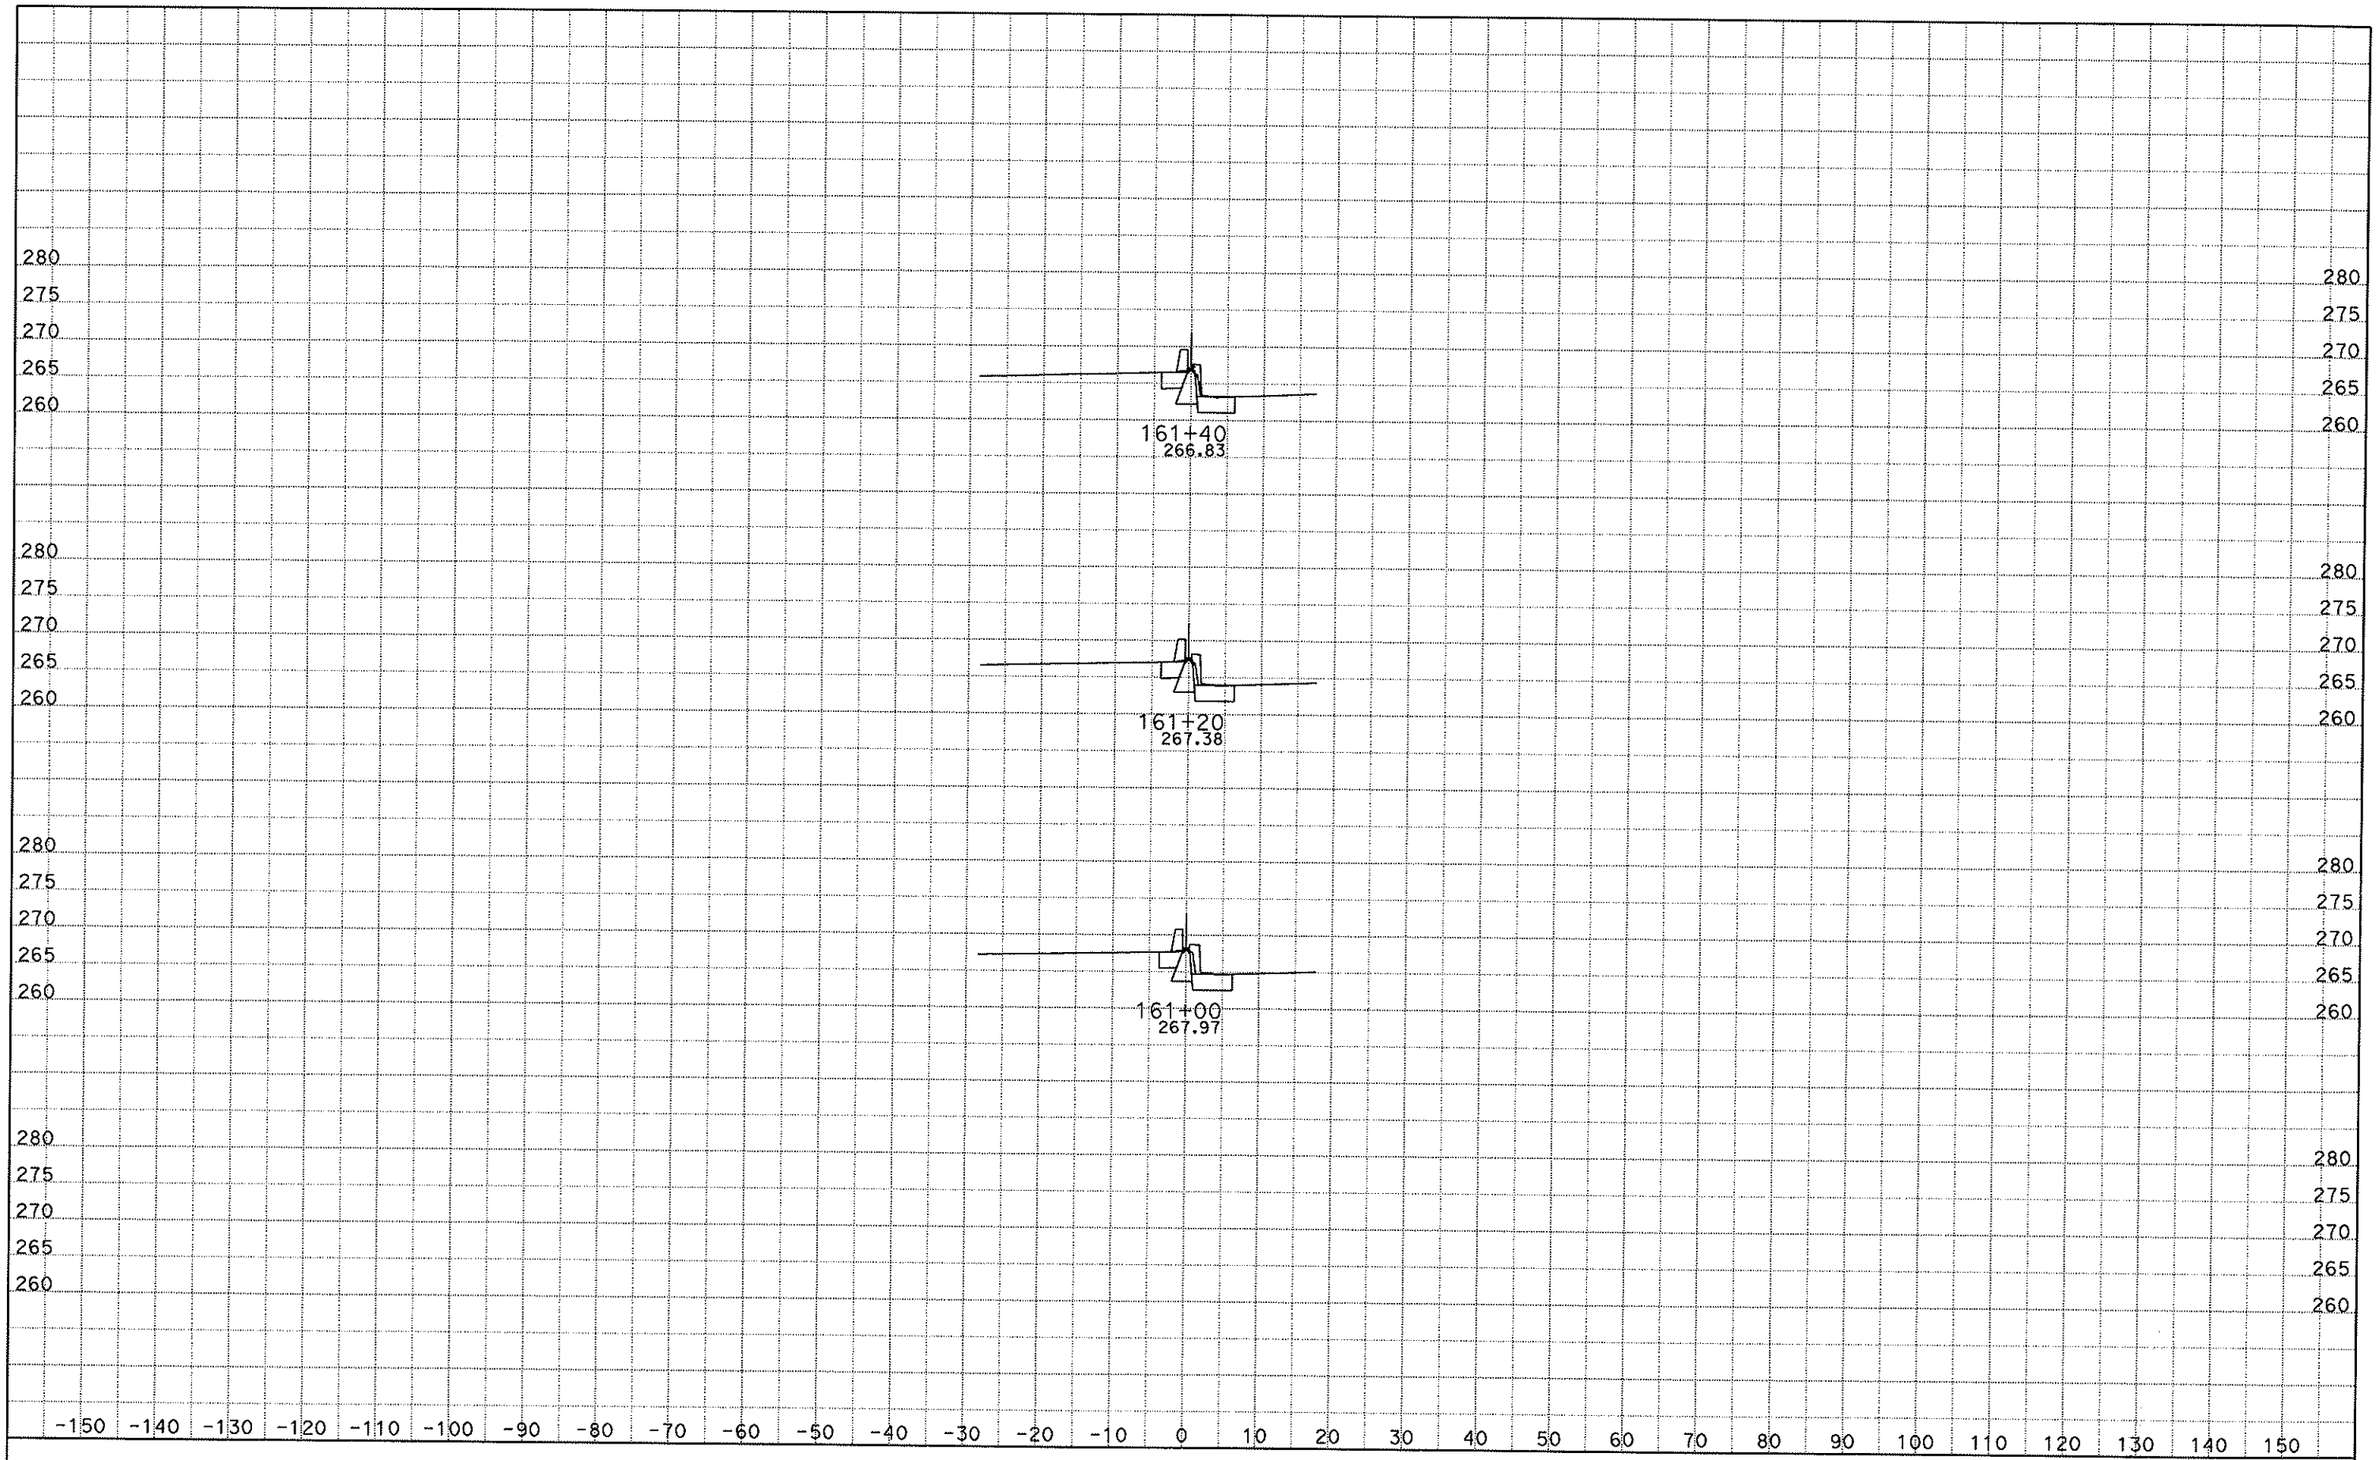

DATE: 5/26/2010
KC Project: SR07255 File: S:\desig\184101\SR07255\cb1.ear

SCALE: 1" = 10' Horiz.
1" = 10' Vert.

All Dimensions are US Survey Feet

CB1
CROSS SECTIONS
SHEET 51 OF 52

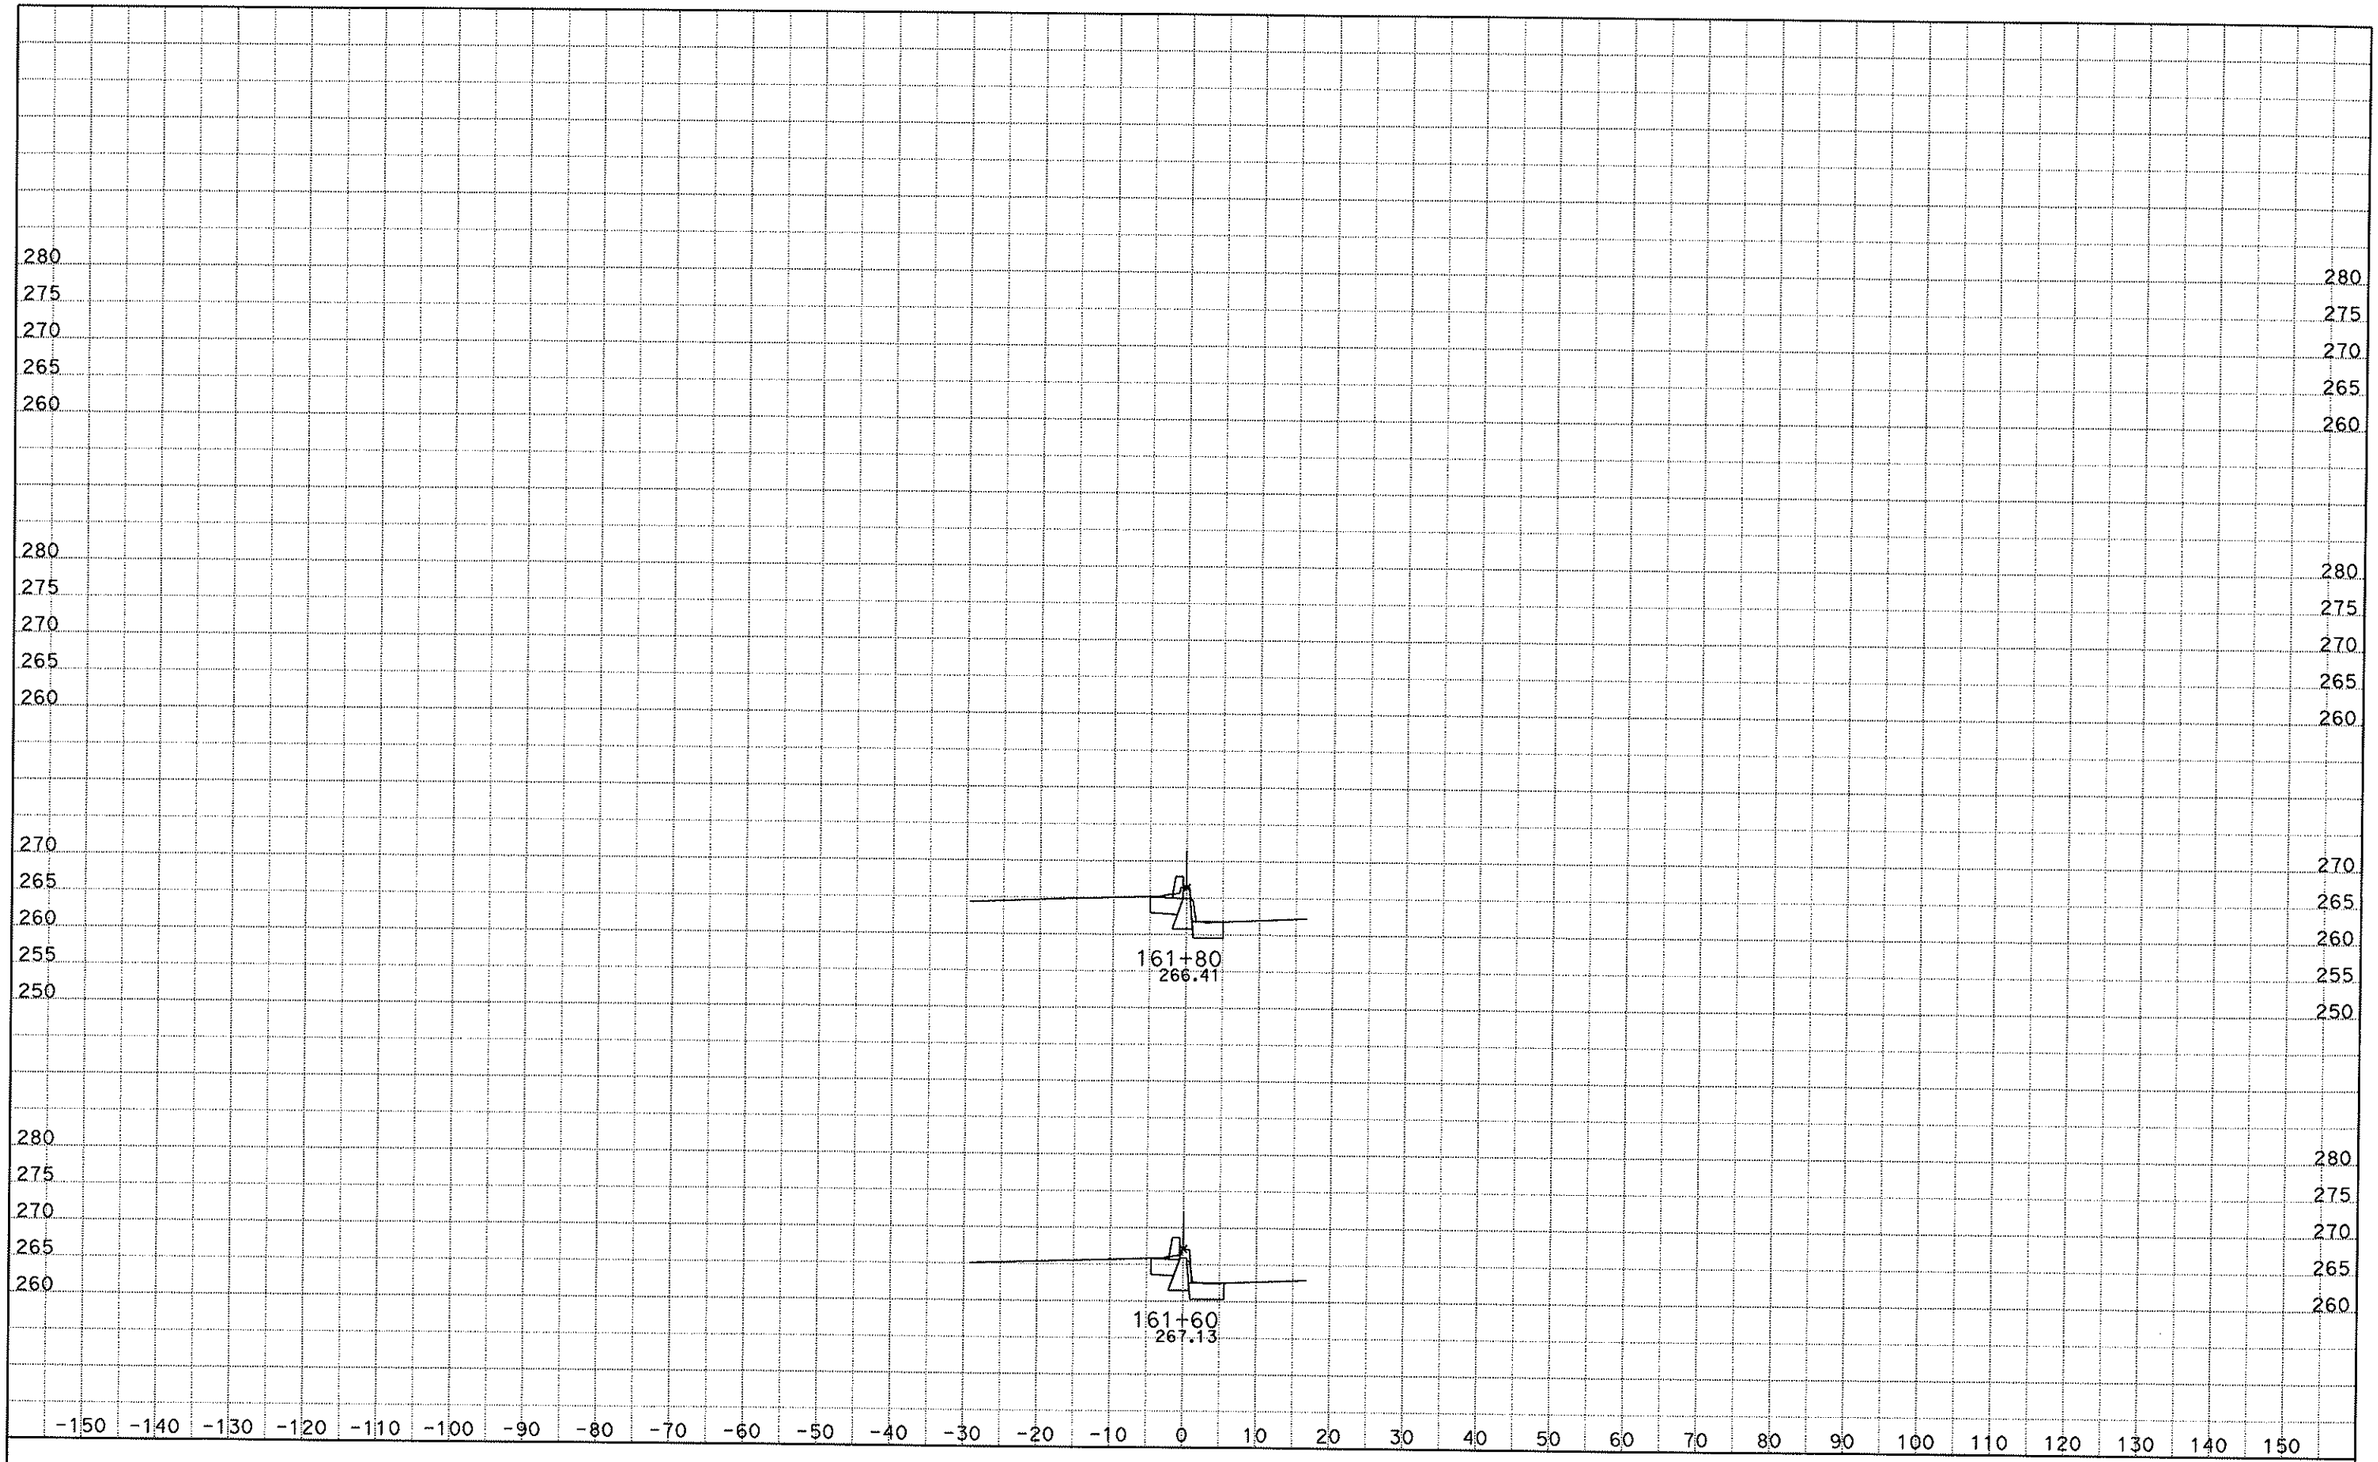

DATE: 5/26/2010
KC Project: SR07255 File: S:\desig\184101\SR07255\cb1.ear

SCALE: 1" = 10' Horiz.
1" = 10' Vert.

All Dimensions are US Survey Feet

CB1
CROSS SECTIONS
SHEET 52 OF 52