DESIGN STUDY ONLY

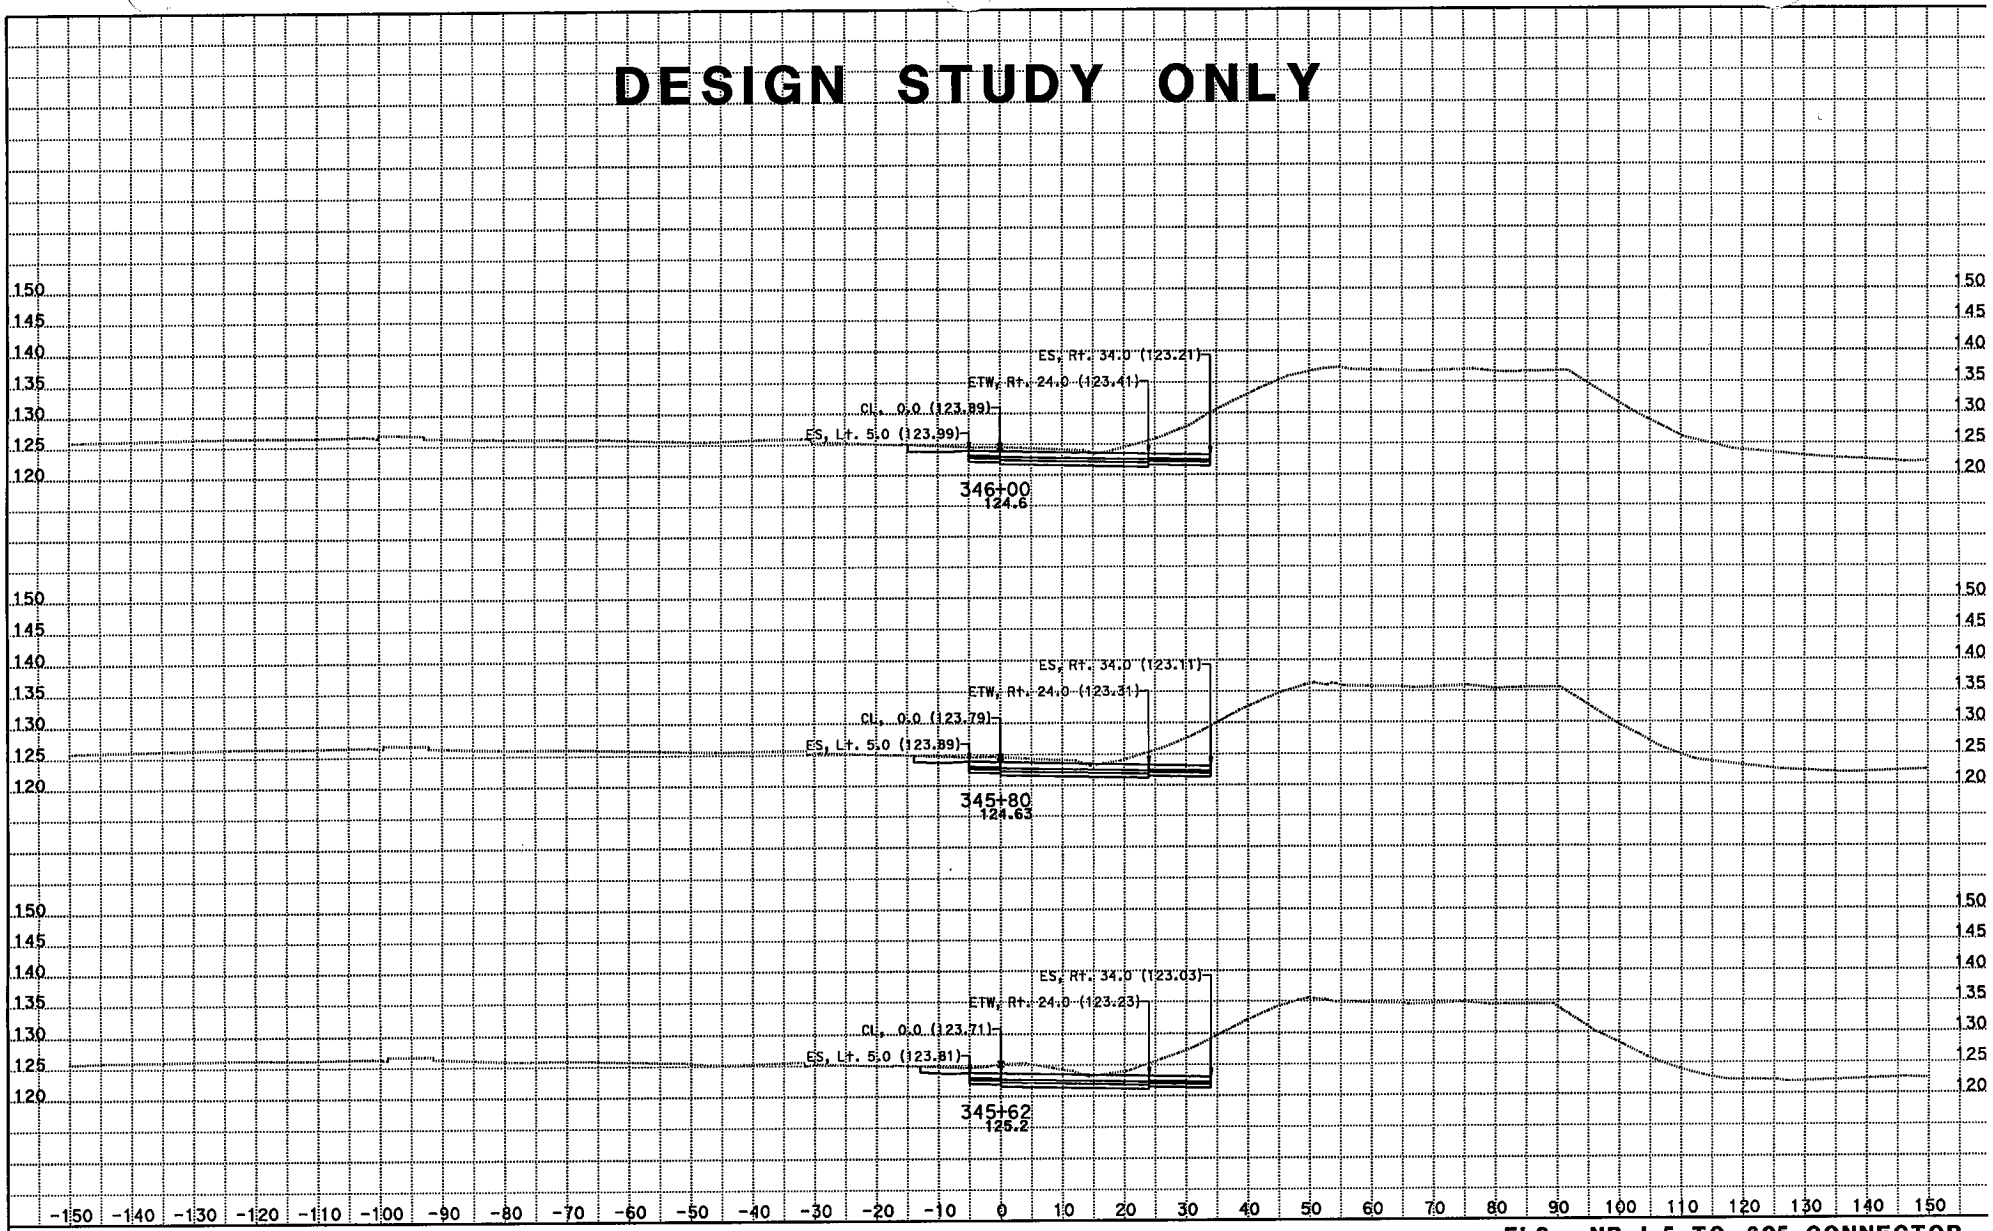

CREATED BY: Kevin Q Nguyen
DATE: 11/29/2012
KC Project: 215951 File: D:\JUNK*951\df12.ear

CONTRACT: 07215951
DIST/CO/RTE/PM: 07/LA/05/0.0-7.6
PROJECT ID: 215951

SCALE: 1" = 10' Horiz.
1" = 10' Vert.
All Dimensions are US Survey Feet

FL2 - NB I-5 TO 605 CONNECTOR CROSS SECTIONS

SHEET 1 OF XXX

DESIGN STUDY ONLY

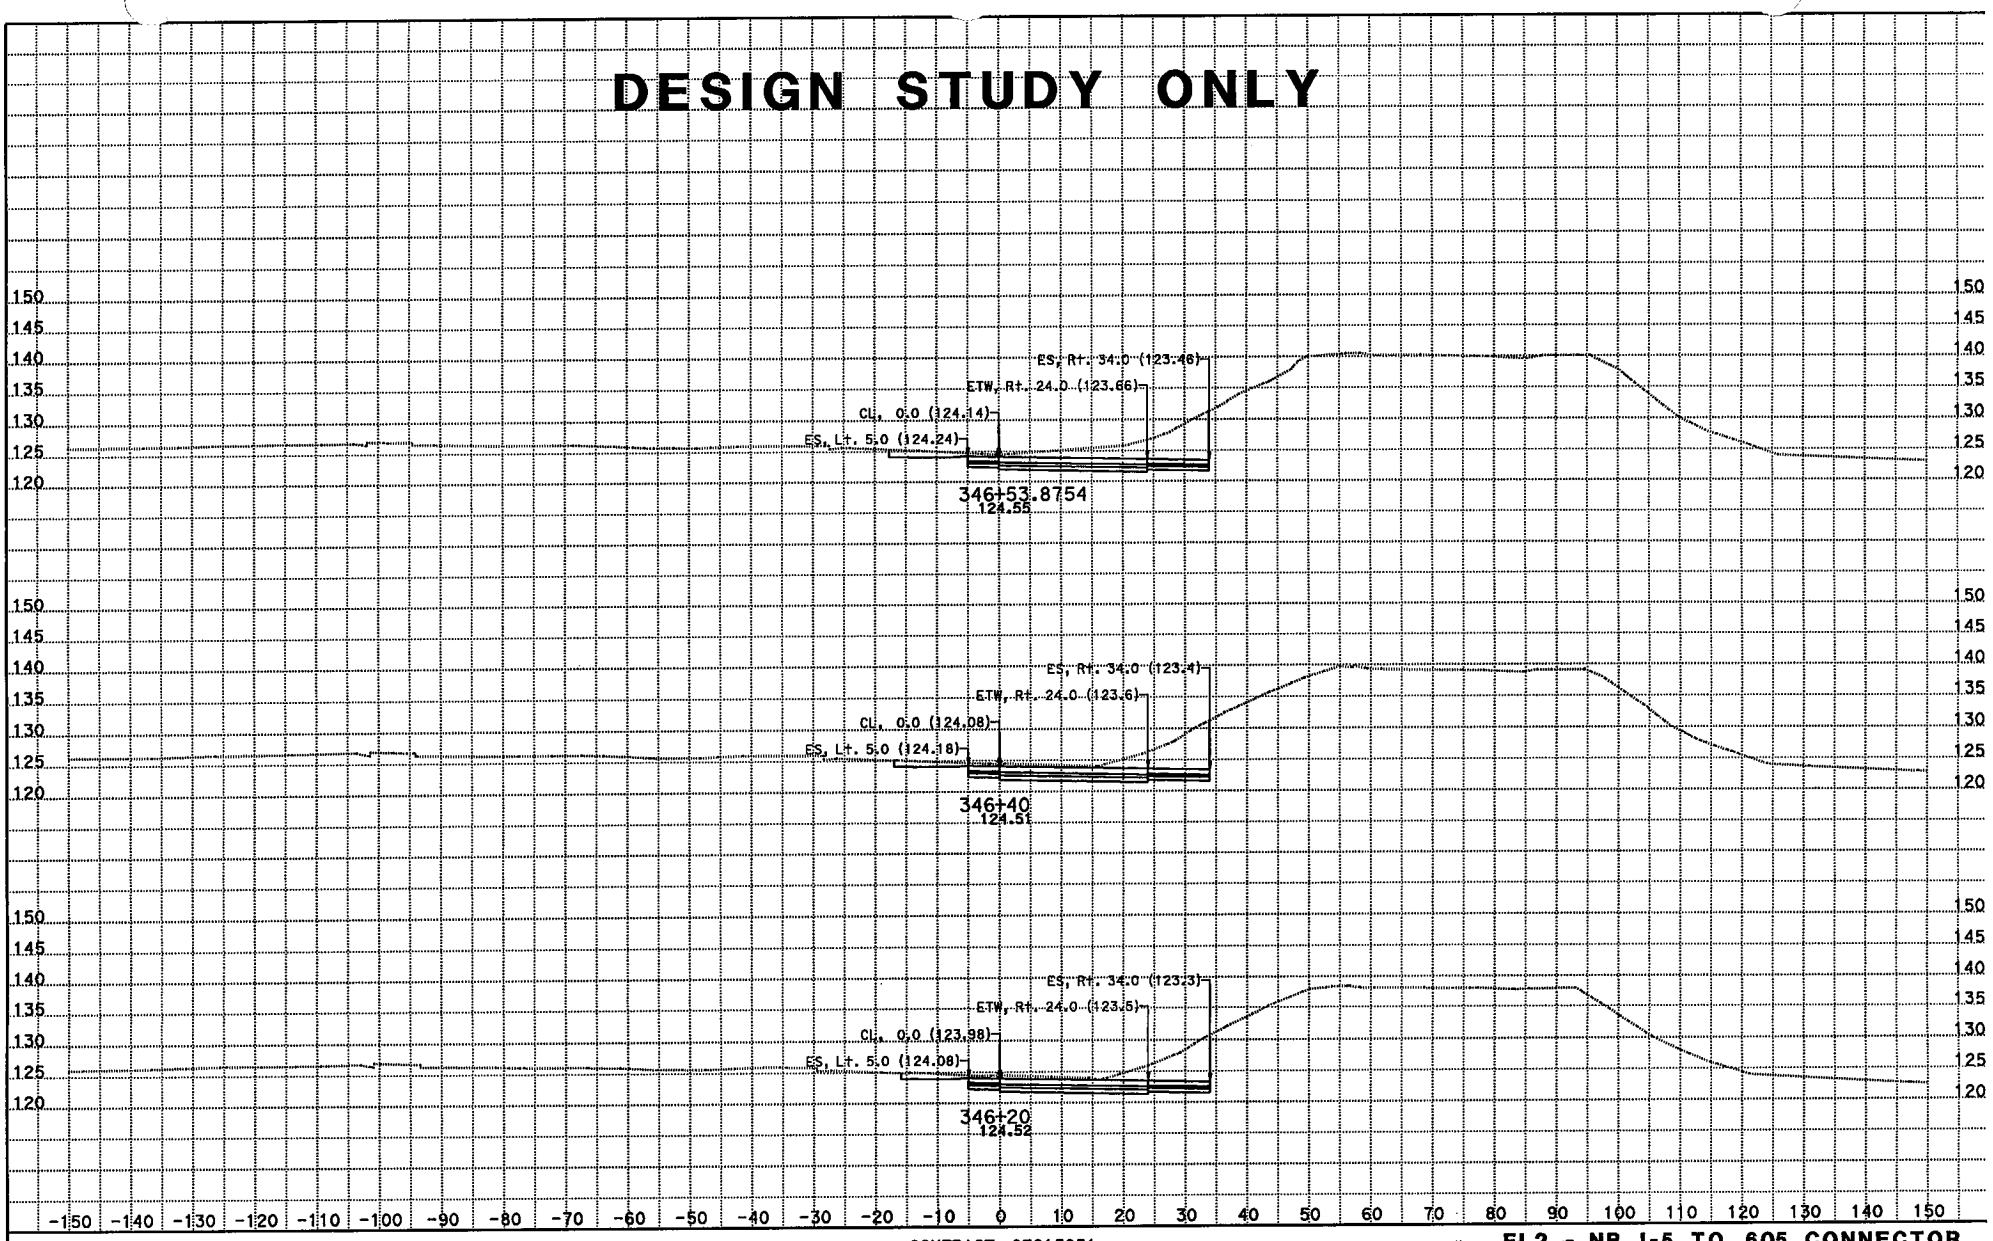

CREATED BY: Kevin Q Nguyen
DATE: 11/29/2012
KC Project: 215951 File: D:\JUNK*951\df12.ear

CONTRACT: 07215951
DIST/CO/RTE/PM: 07/LA/05/0.0-7.6
PROJECT ID: 215951

SCALE: 1" = 10' Horiz.
1" = 10' Vert.
All Dimensions are US Survey Feet

FL2 NB I-5 TO 605 CONNECTOR CROSS SECTIONS

SHEET 2 OF XXX

DESIGN STUDY ONLY

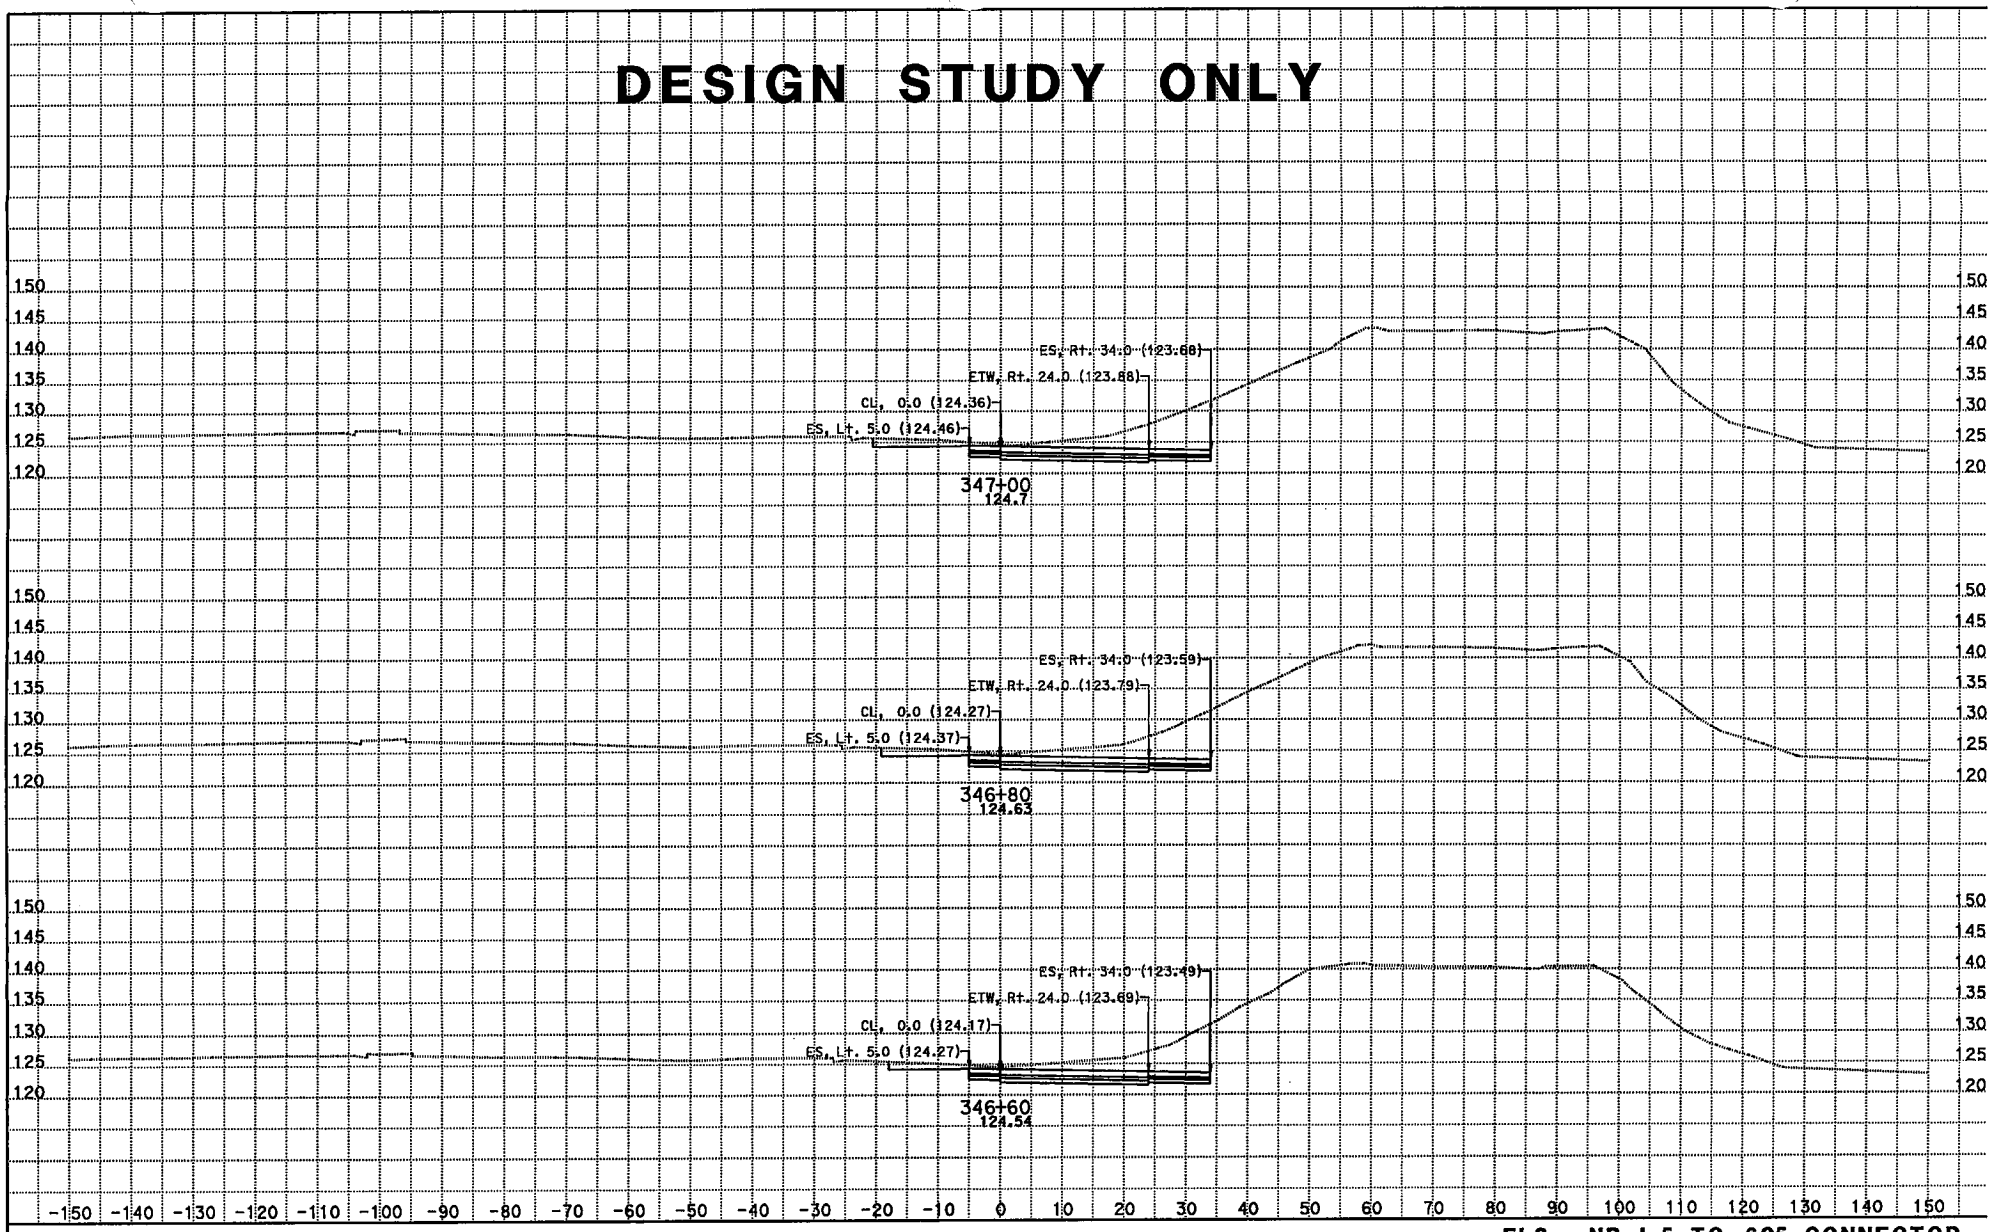

CREATED BY: Kevin Q Nguyen
DATE: 11/29/2012
KC Project: 215951 File: D:\JUNK*951\df12.ear

CONTRACT: 07215951
DIST/CO/RTE/PM: 07/LA/05/0.0-7.6
PROJECT ID: 215951

SCALE: 1" = 10' Horiz.
1" = 10' Vert.

All Dimensions are US Survey Feet

FL2 - NB I-5 TO 605 CONNECTOR
CROSS SECTIONS

SHEET 3 OF XXX

DESIGN STUDY ONLY

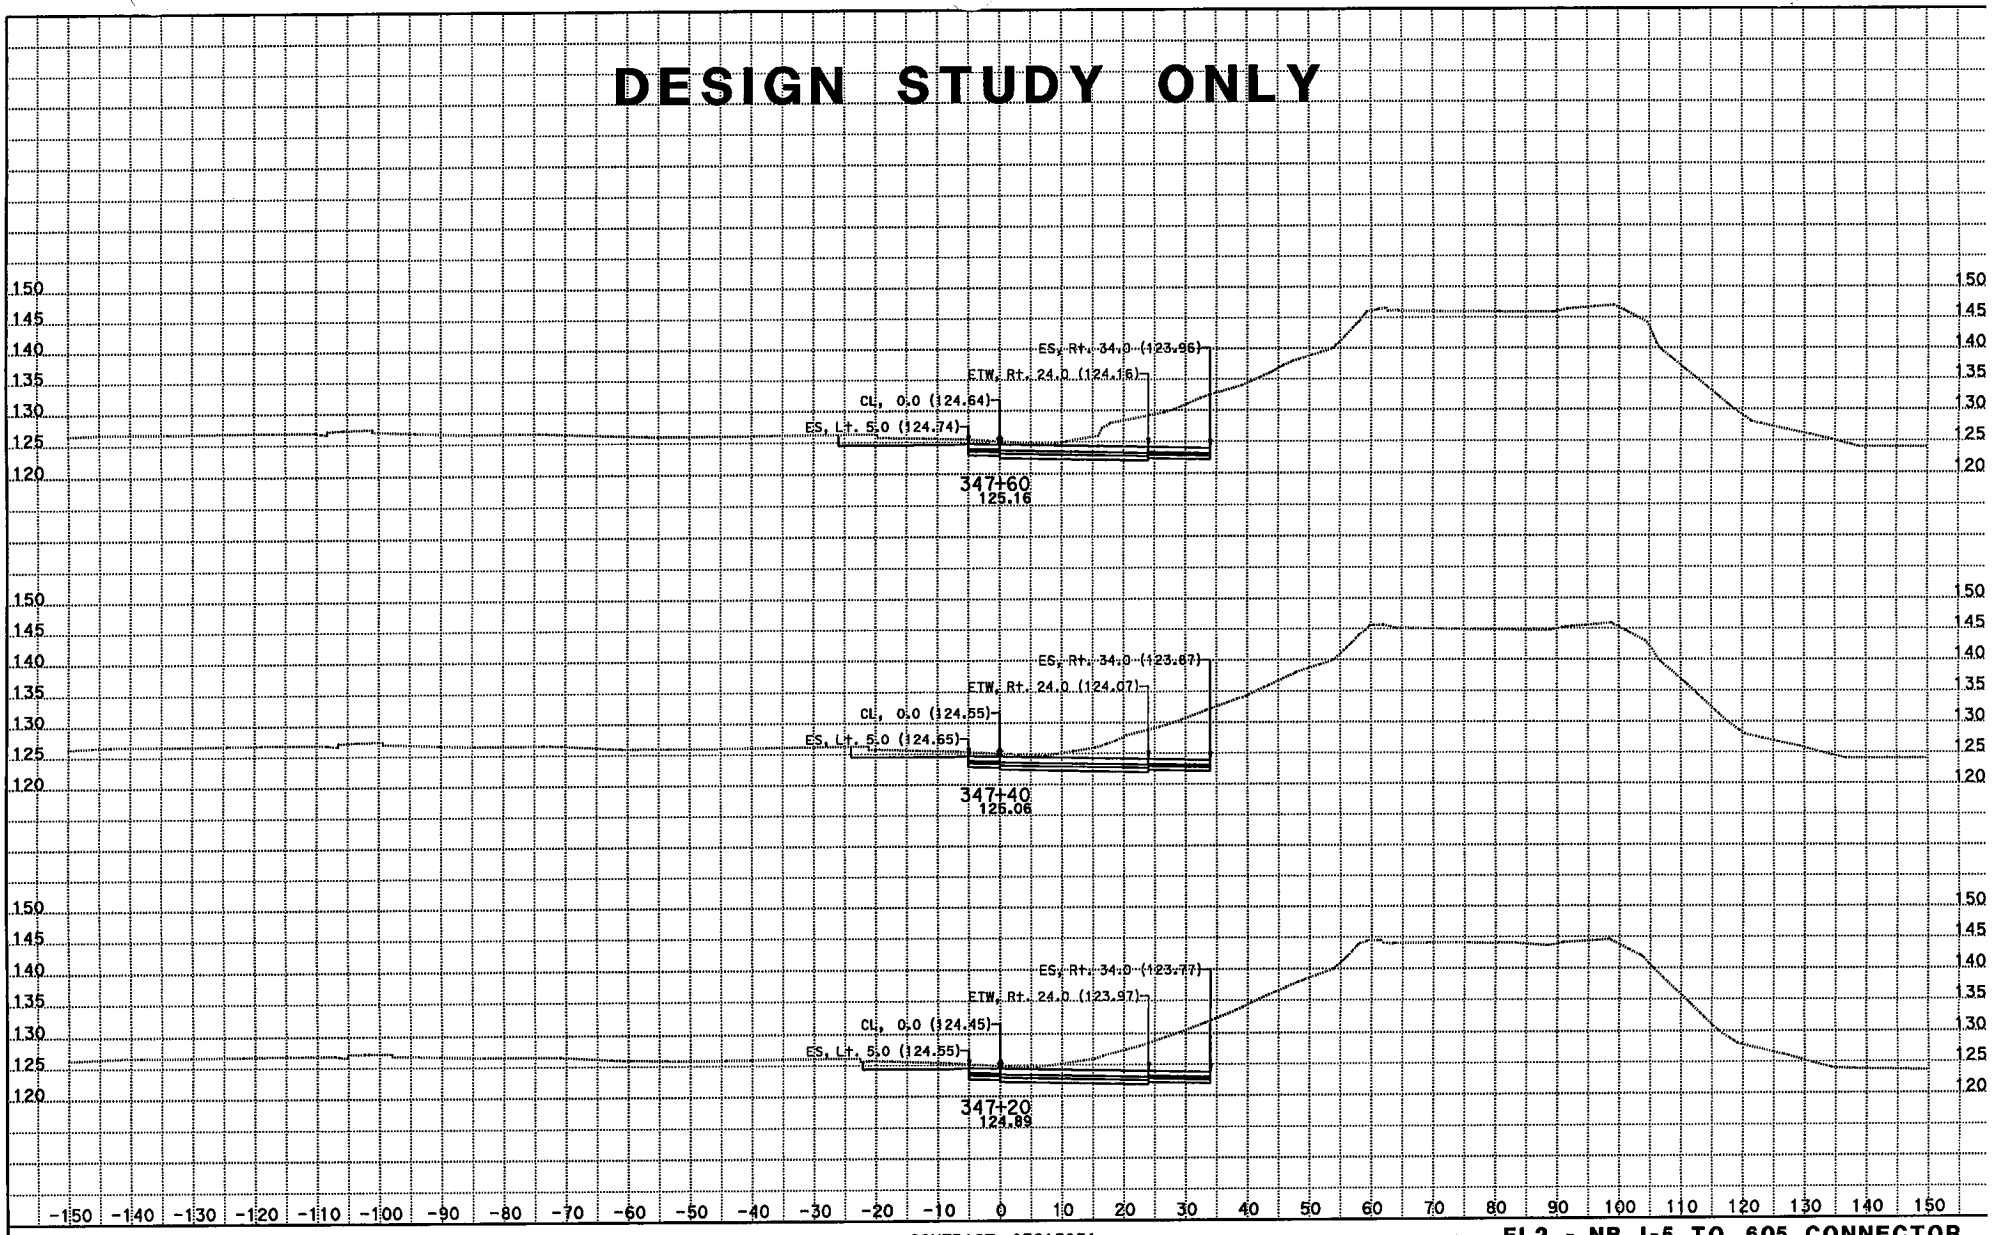

CREATED BY: Kevin Q Nguyen
DATE: 11/29/2012
KC Project: 215951 File: D:\JUNK*951\df12.ear

CONTRACT: 07215951
DIST/CO/RTE/PM: 07/LA/05/0.0-7.6
PROJECT ID: 215951

SCALE: 1" = 10' Horiz.
1" = 10' Vert.
All Dimensions are US Survey Feet

F1.2 NB I-5 TO 605 CONNECTOR CROSS SECTIONS

SHEET 4 OF XXX

DESIGN STUDY ONLY

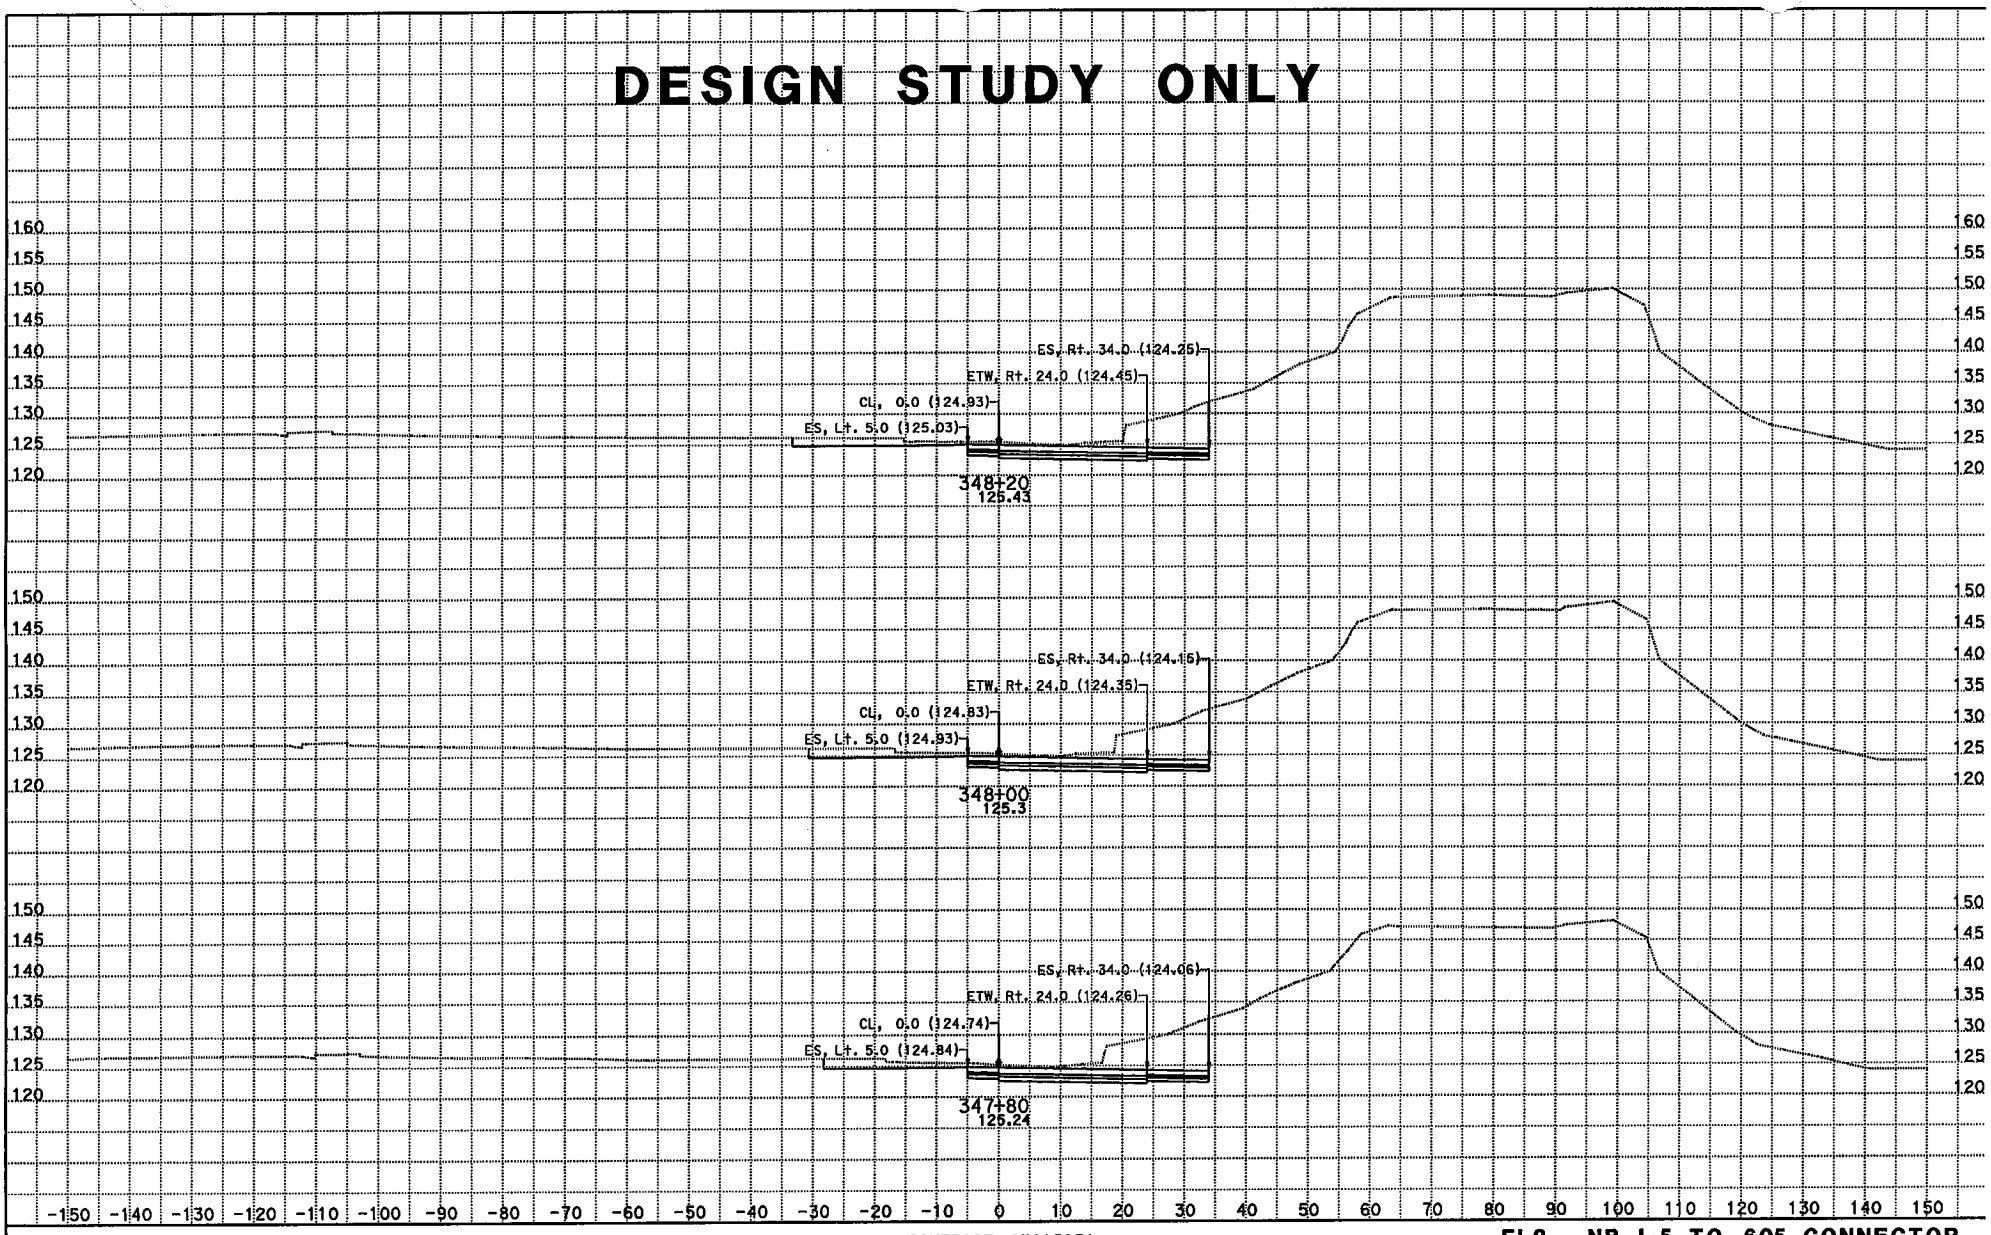

CREATED BY: Kevin Q Nguyen
DATE: 11/29/2012
KC Project: 215951 File: D:\JUNK*951\df12.ear

CONTRACT: 07215951
DIST/CO/RTE/PM: 07/LA/05/0.0-7.6
PROJECT ID: 215951

SCALE: 1" = 10' Horiz.
1" = 10' Vert.
All Dimensions are US Survey Feet

FL2 NB I-5 TO 605 CONNECTOR CROSS SECTIONS

SHEET 5 OF XXX

DESIGN STUDY ONLY

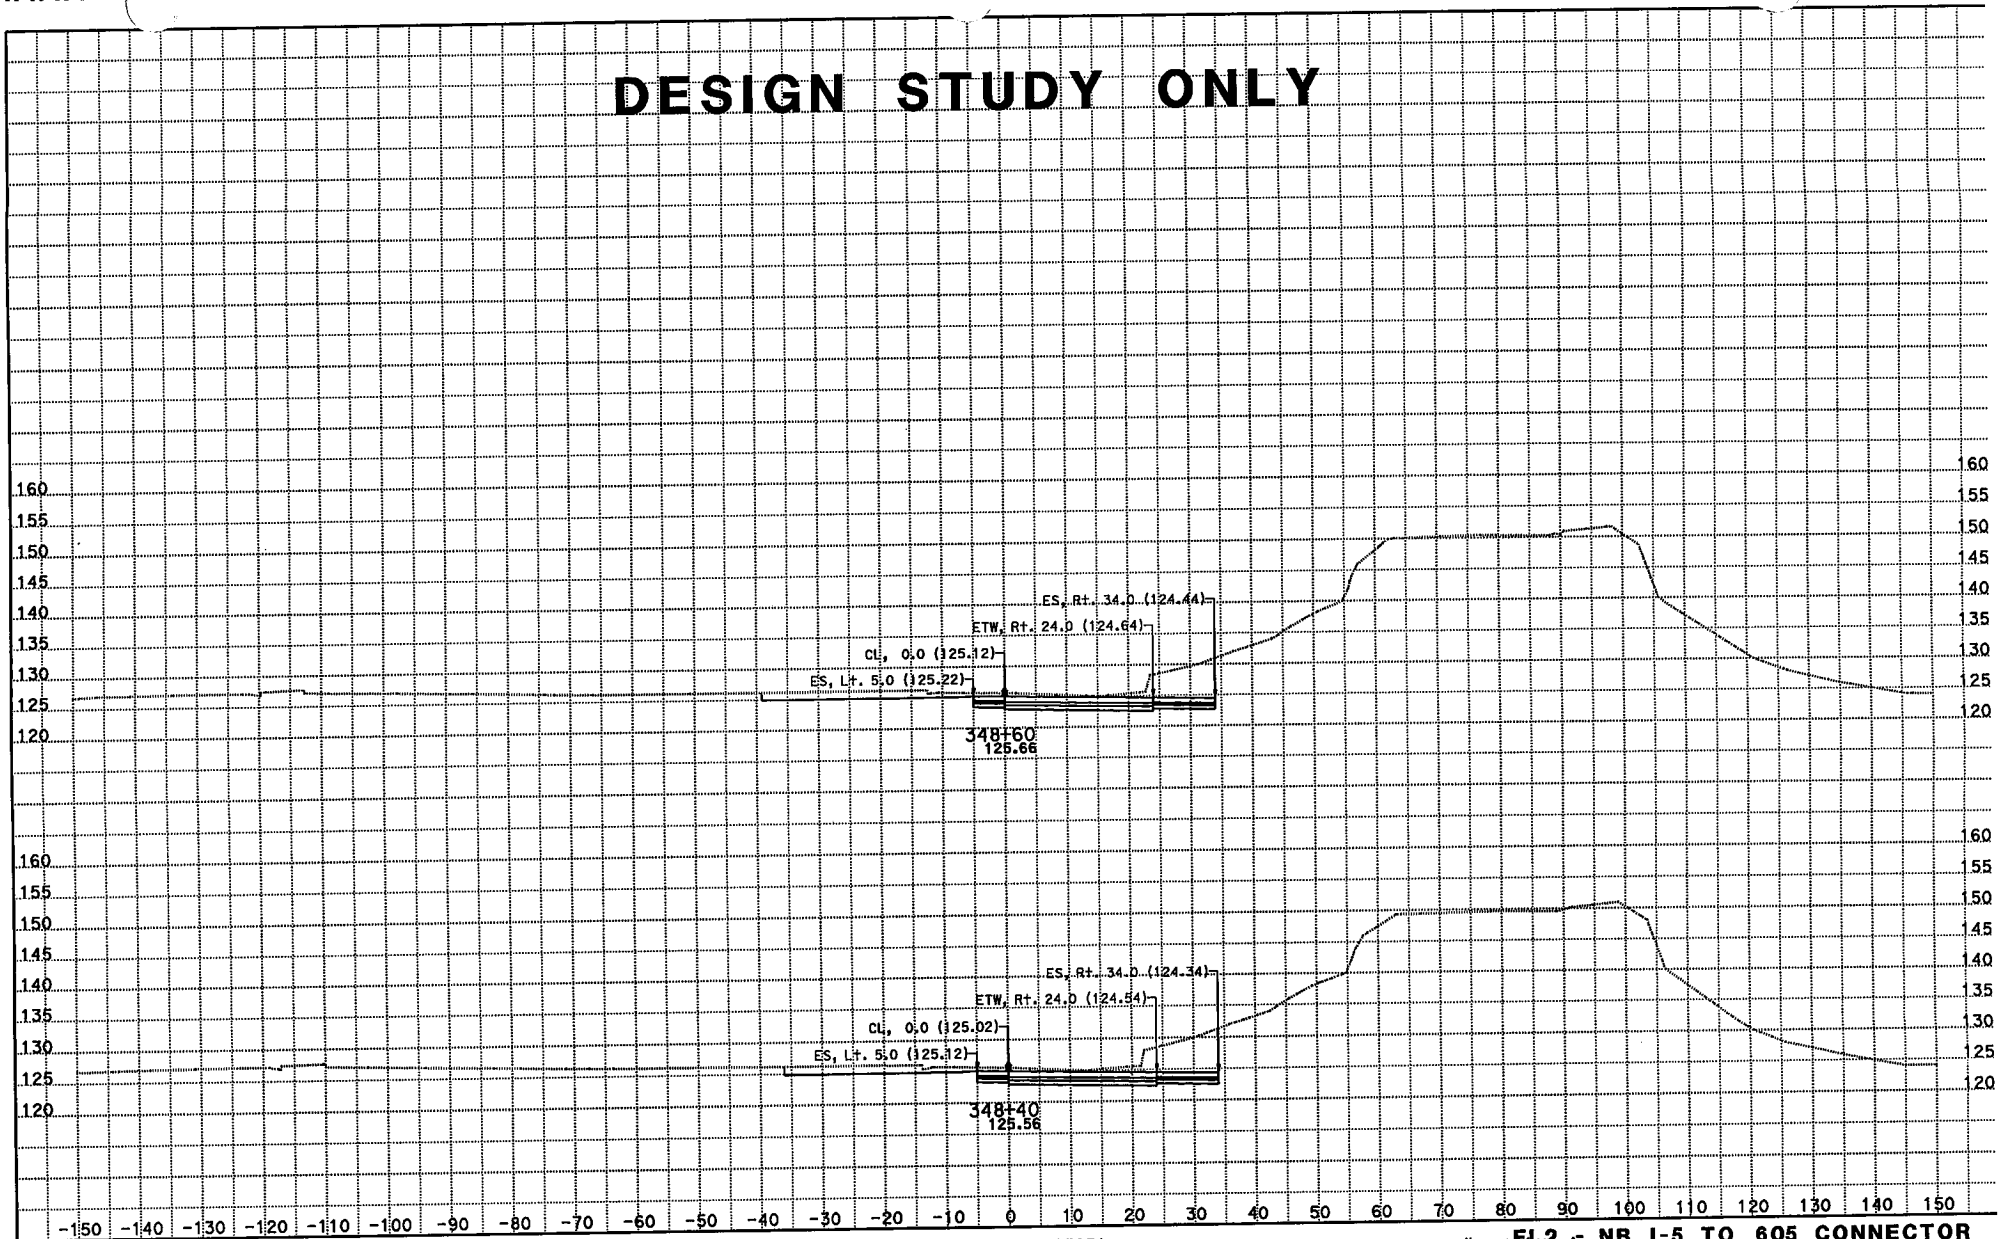

CREATED BY: Kevin Q Nguyen
DATE: 11/29/2012
KC Project: 215951 File: D:\JUNK*951\df12.ear

CONTRACT: 07215951
DIST/CO/RTE/PM: 07/LA/05/0.0-7.6
PROJECT ID: 215951

SCALE: 1" = 10' Horiz.
1" = 10' Vert.
All Dimensions are US Survey Feet

F4.2 - NB I-5 TO 605 CONNECTOR CROSS SECTIONS

SHEET 6 OF XXX

DESIGN STUDY ONLY

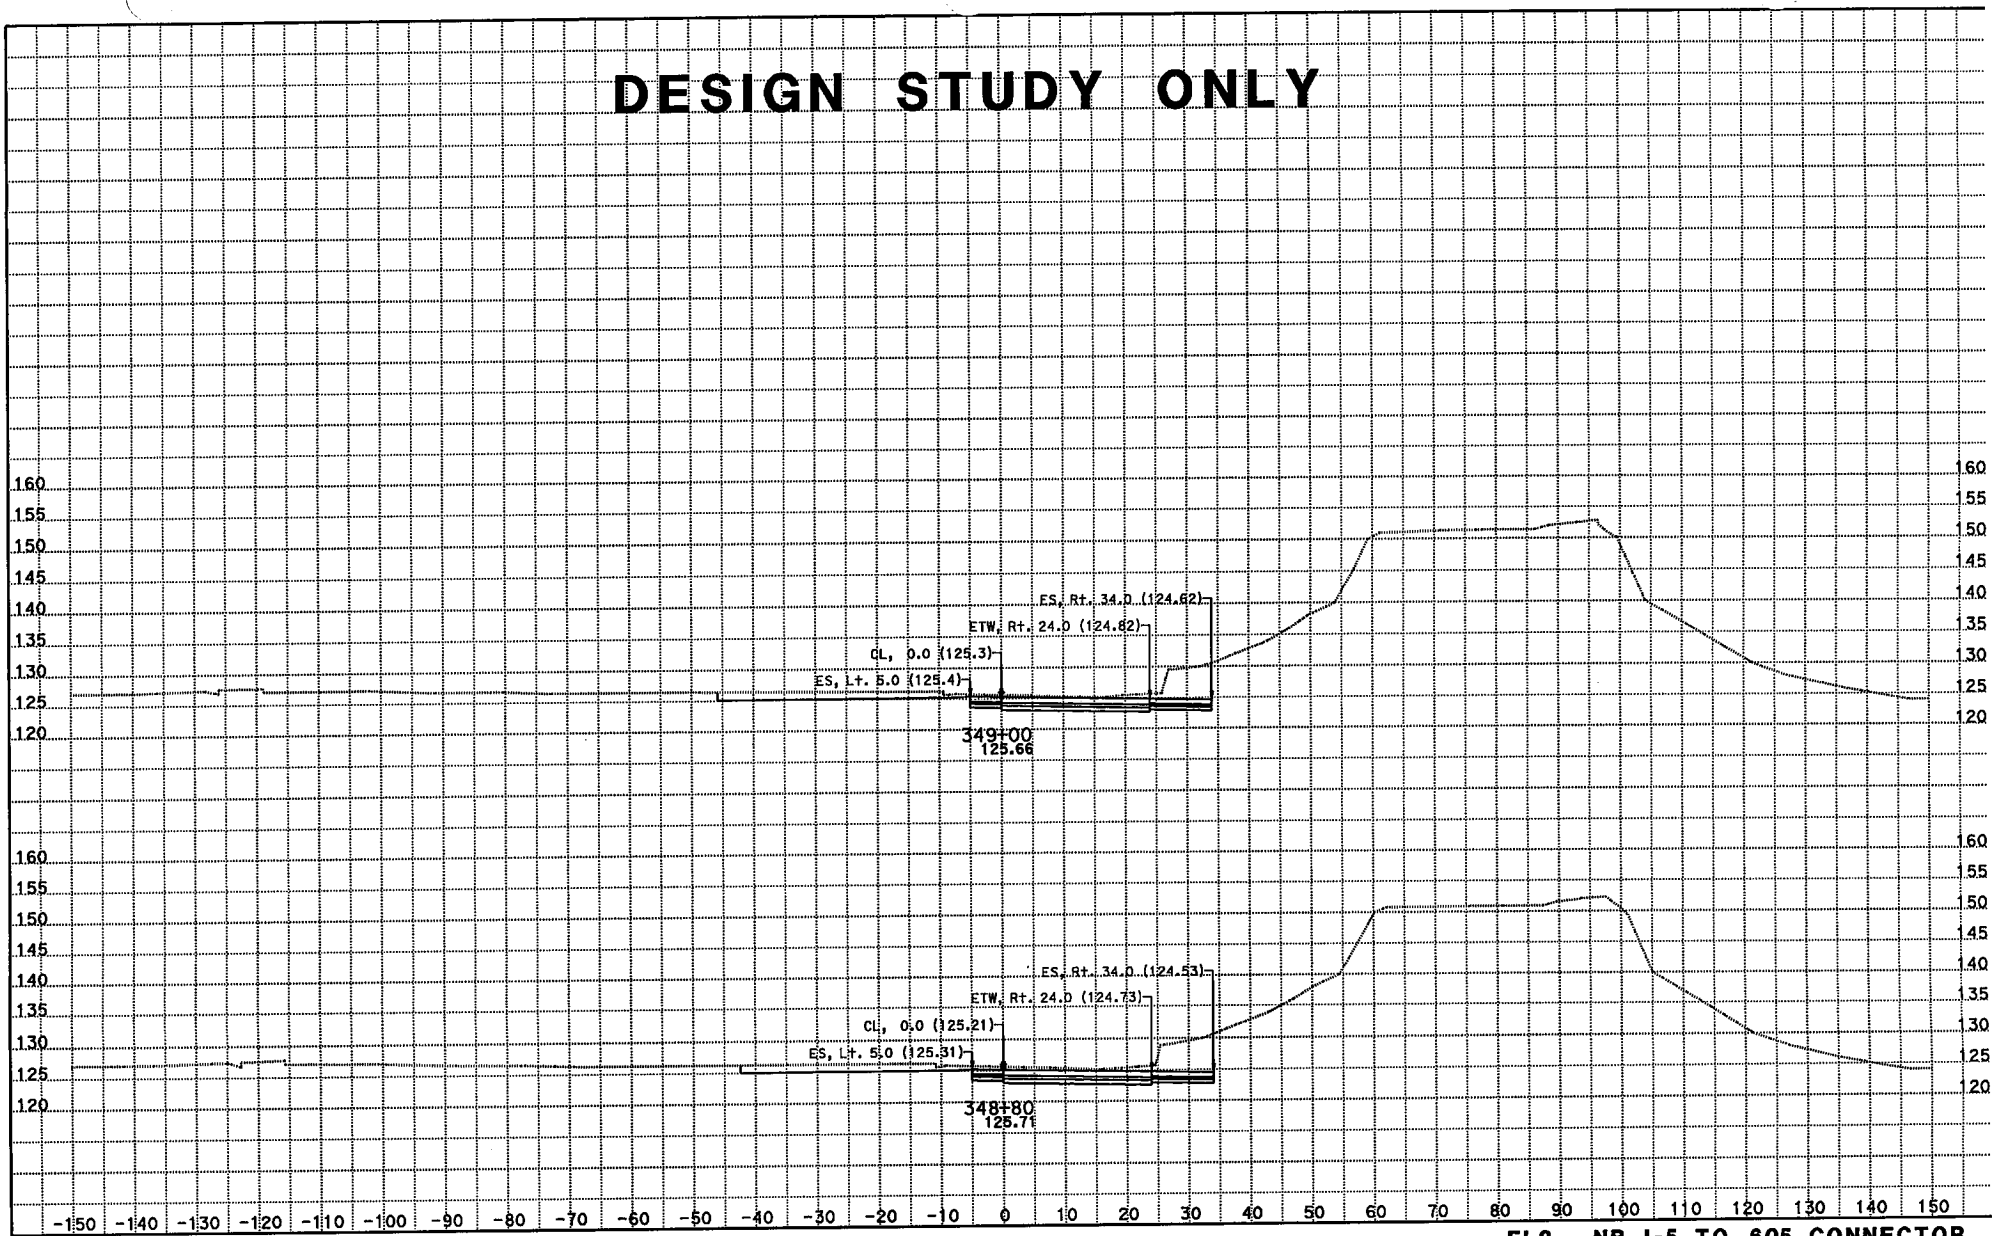

CREATED BY: Kevin Q Nguyen
DATE: 11/29/2012
KC Project: 215951 File: D:\JUNK*951\df12.ear

CONTRACT: 07215951
DIST/CO/RTE/PM: 07/LA/05/0.0-7.6
PROJECT ID: 215951

SCALE: 1" = 10' Horiz.
1" = 10' Vert.
All Dimensions are US Survey Feet

FL2 NB I-5 TO 605 CONNECTOR
CROSS SECTIONS
SHEET 7 OF XXX

DESIGN STUDY ONLY

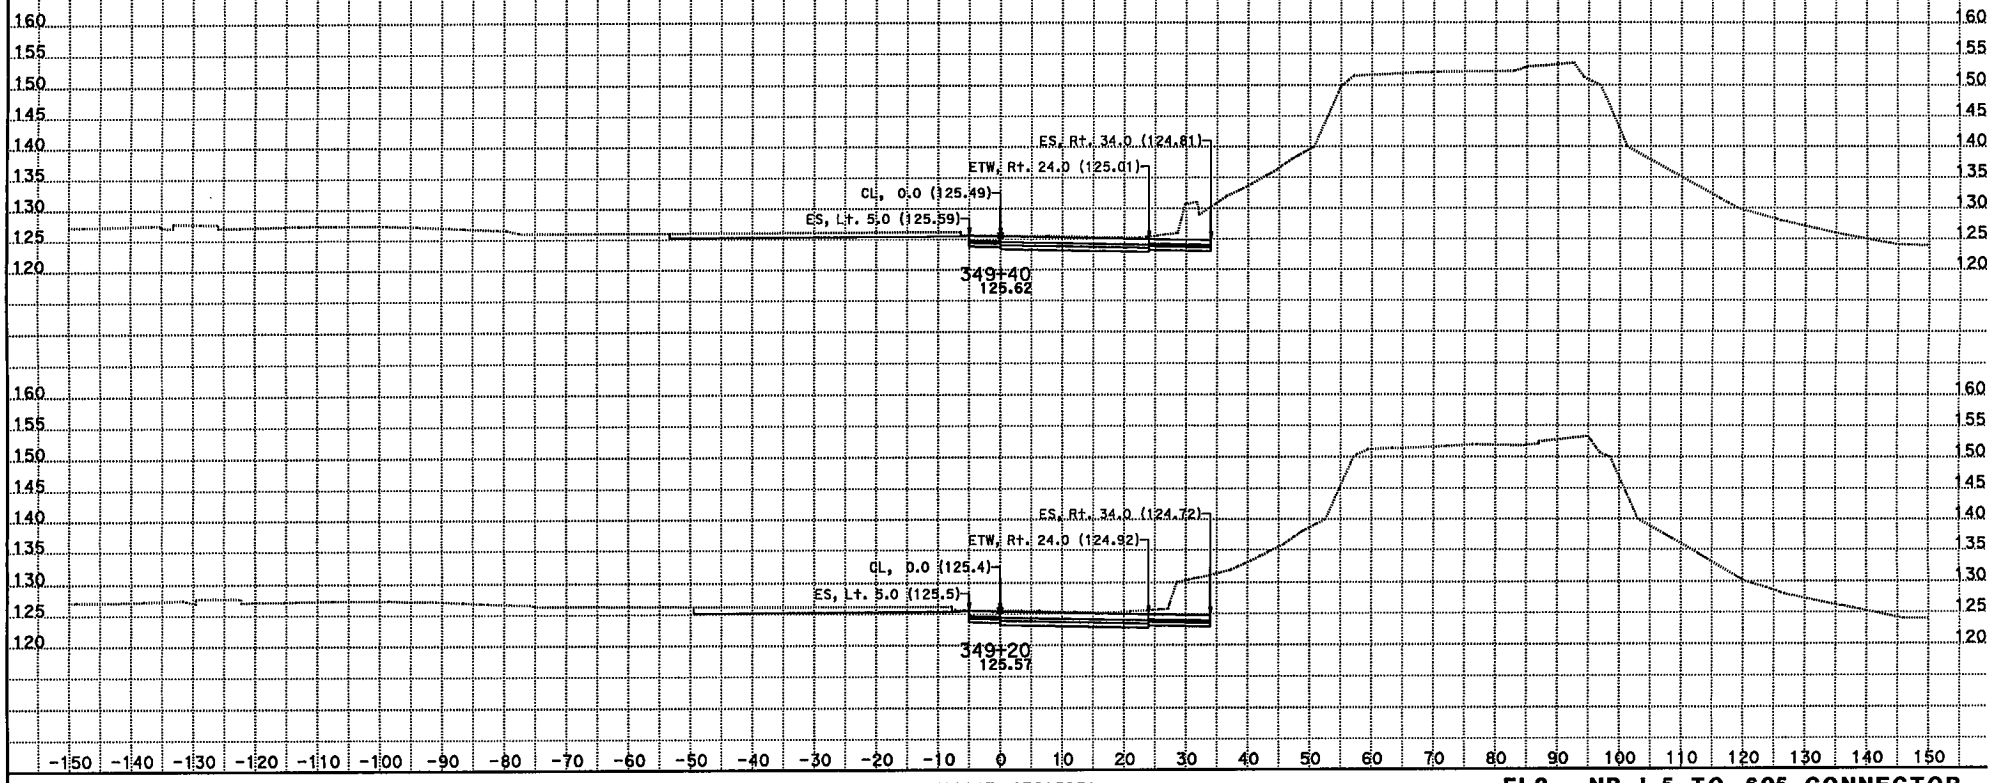

CREATED BY: Kevin Q Nguyen
DATE: 11/29/2012
KC Project: 215951 File: D:\JUNK*951\df12.ear

CONTRACT: 07215951
DIST/CO/RTE/PM: 07/LA/05/0.0-7.6
PROJECT ID: 215951

SCALE: 1" = 10' Horiz.
1" = 10' Vert.

All Dimensions are US Survey Feet

FL2 NB I-5 TO 605 CONNECTOR CROSS SECTIONS

SHEET 8 OF XXX

DESIGN STUDY ONLY

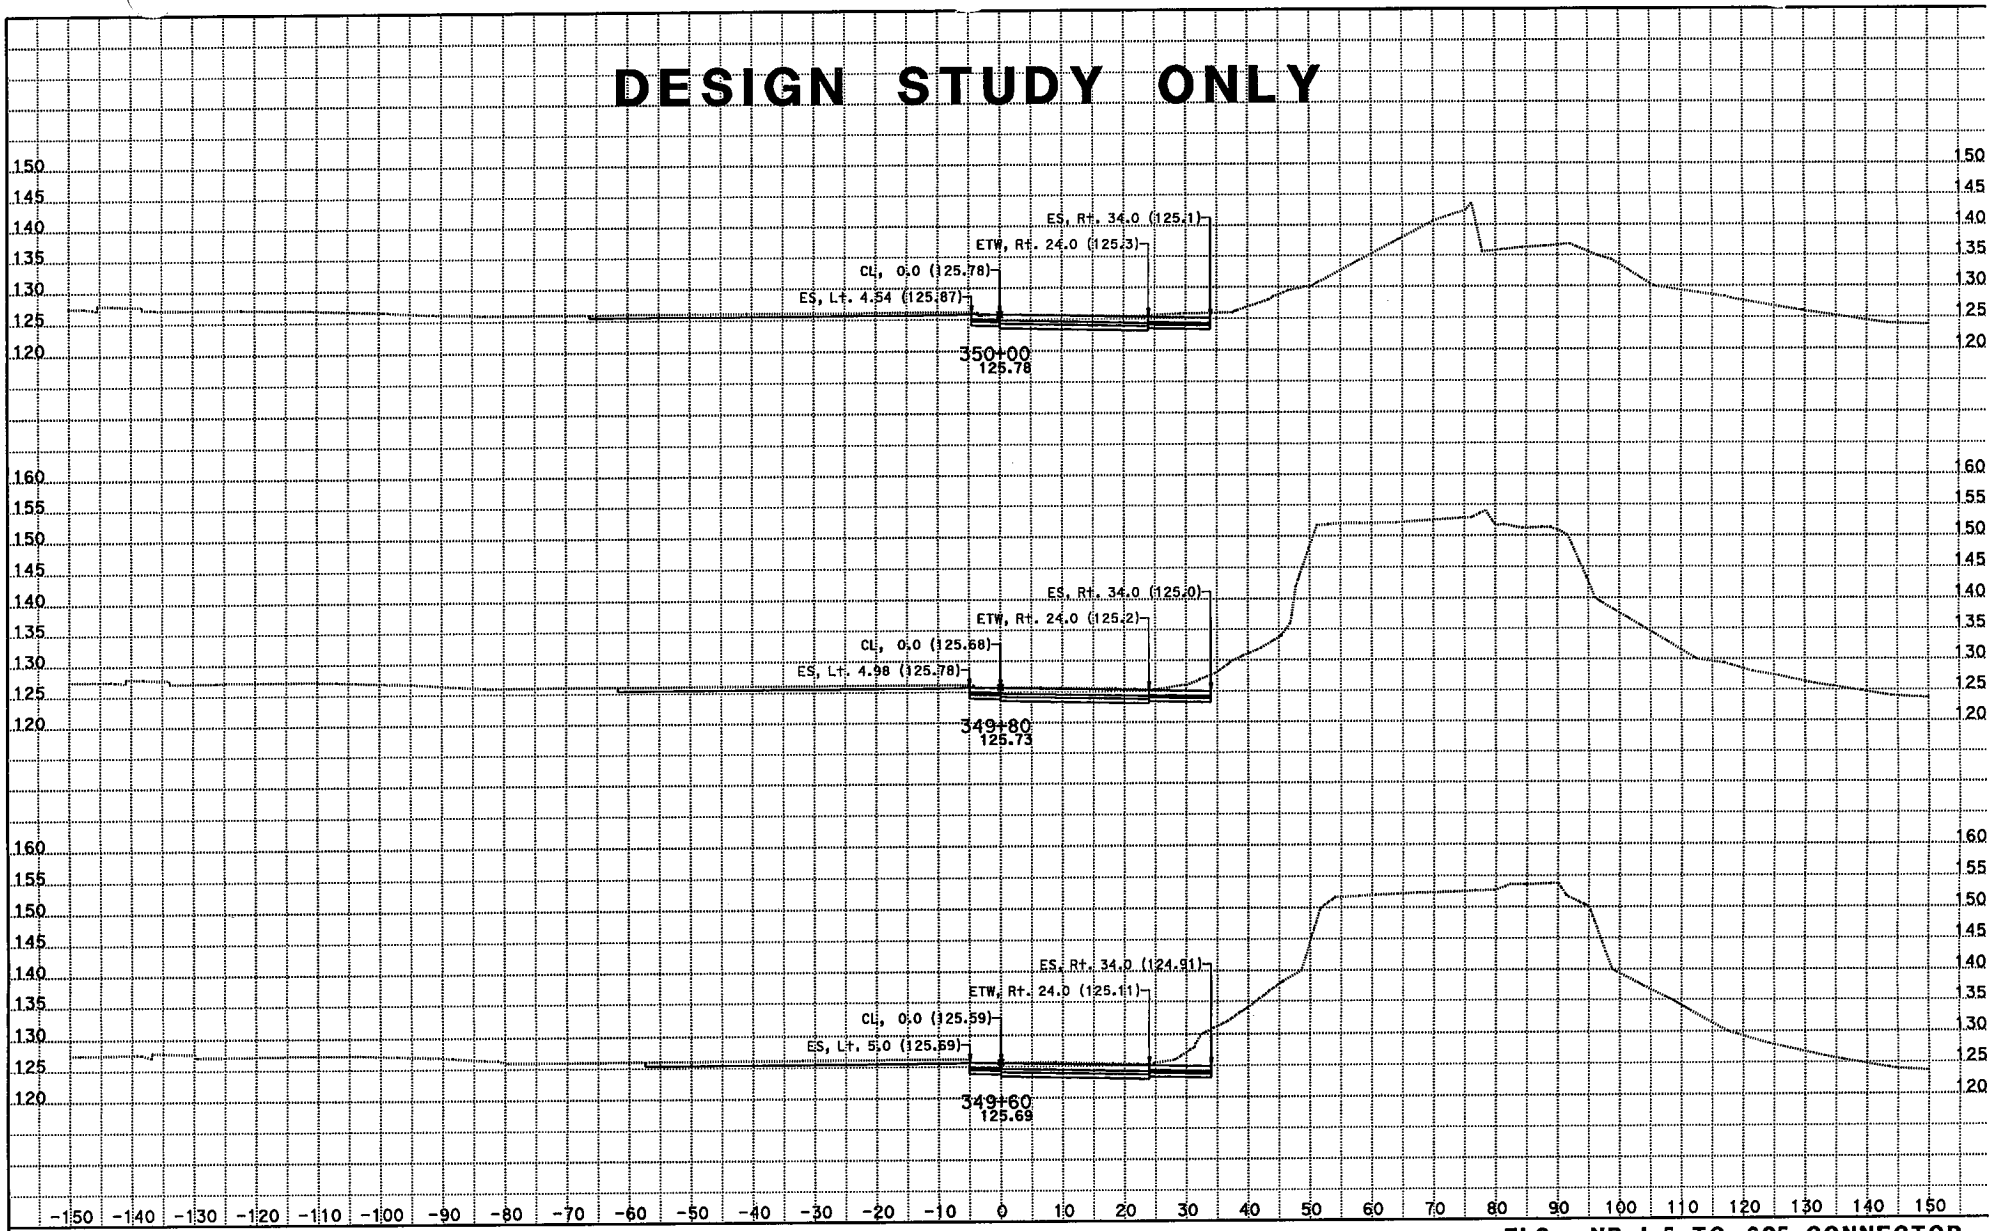

CREATED BY: Kevin Q Nguyen
DATE: 11/29/2012
KC Project: 215951 File: D:\JUNK*951\df12.ear

CONTRACT: 07215951
DIST/CO/RTE/PM: 07/LA/05/0.0-7.6
PROJECT ID: 215951

SCALE: 1" = 10' Horiz.
1" = 10' Vert.
All Dimensions are US Survey Feet

FL2 NB I-5 TO 605 CONNECTOR CROSS SECTIONS

SHEET 9 OF XXX

DESIGN STUDY ONLY

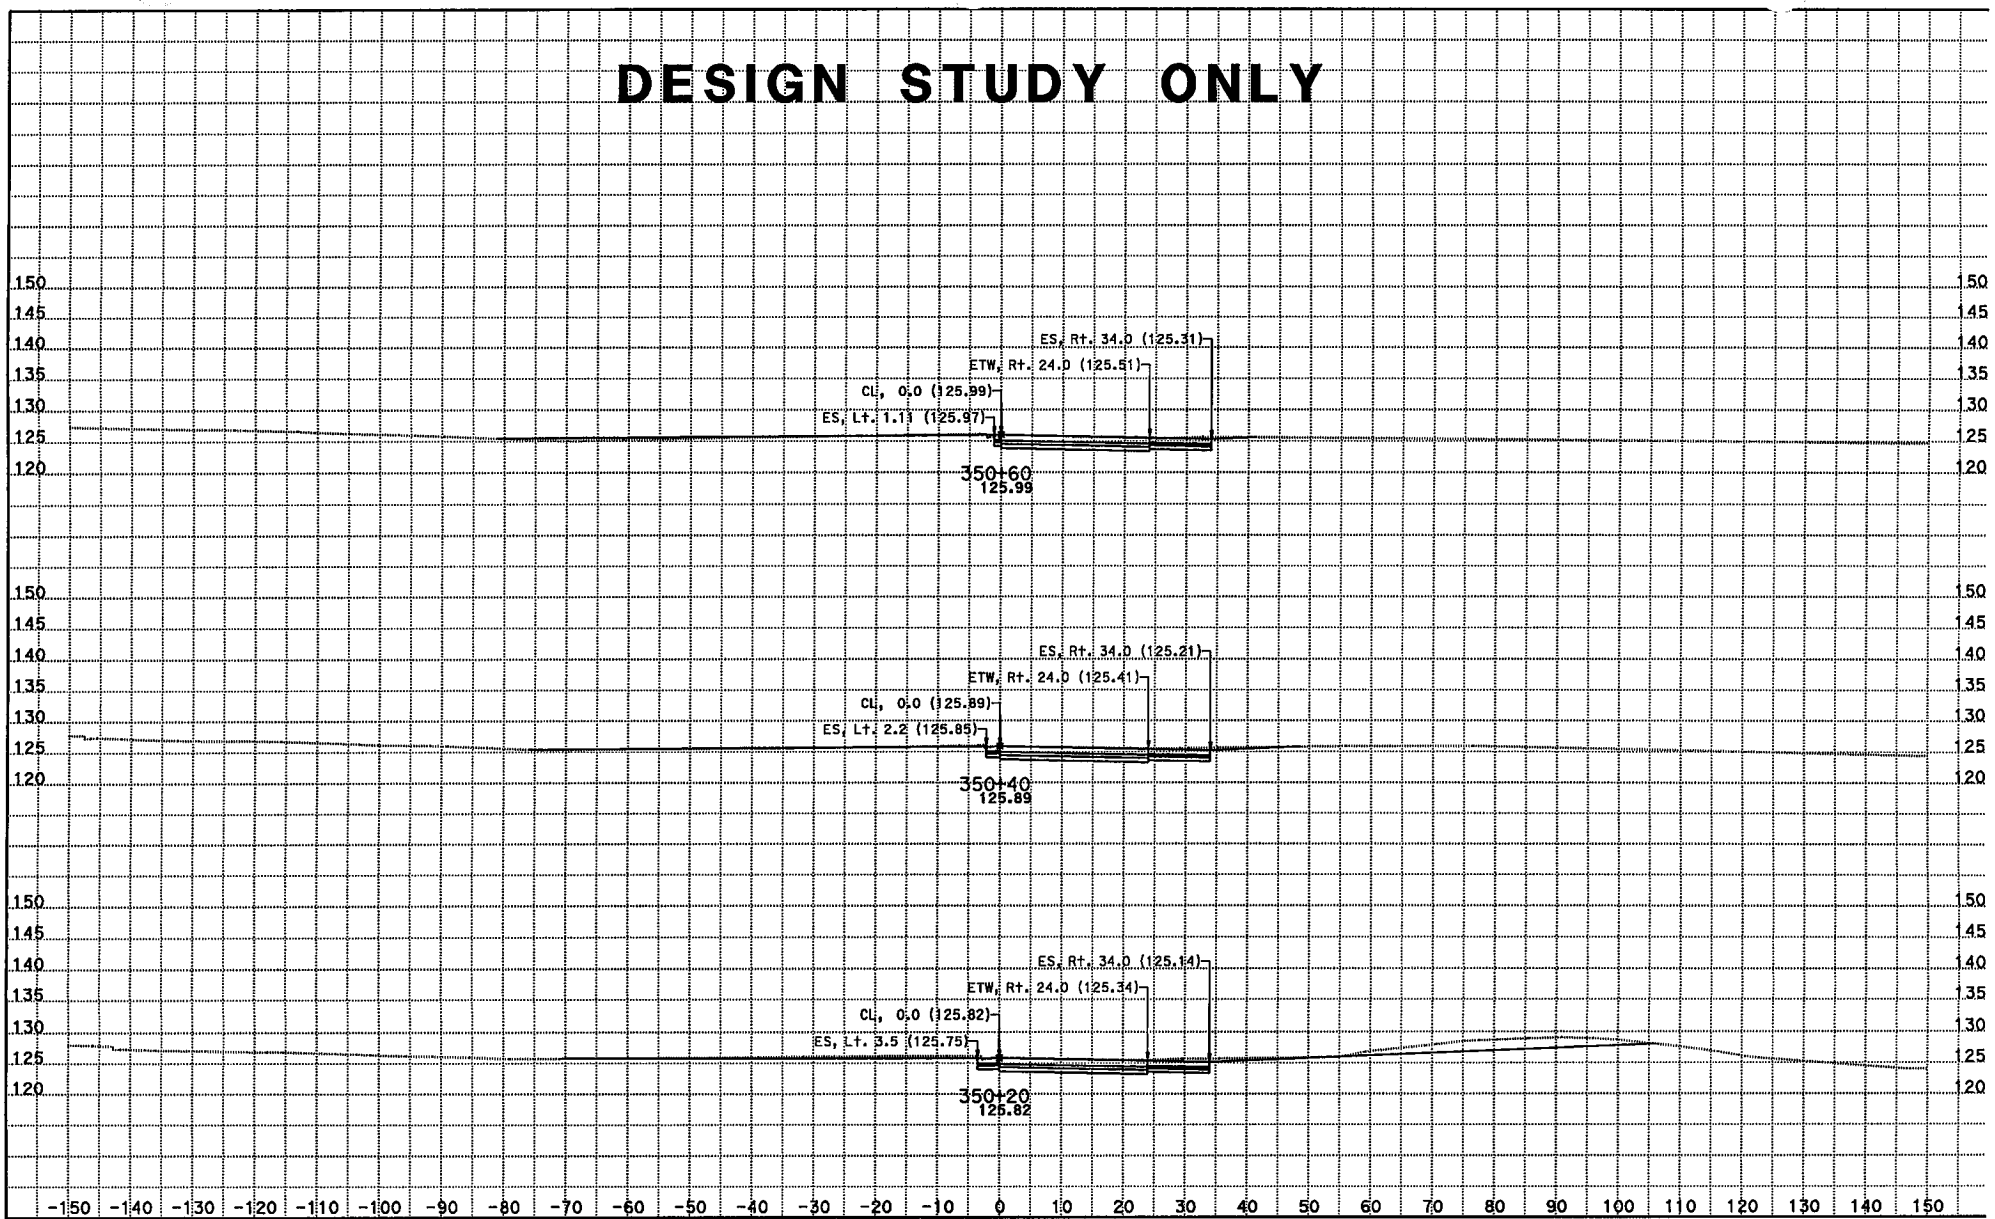

CREATED BY: Kevin Q Nguyen
DATE: 11/29/2012
KC Project: 215951 File: D:\JUNK*951\df12.ear

CONTRACT: 07215951
DIST/CO/RTE/PM: 07/LA/05/0.0-7.6
PROJECT ID: 215951

SCALE: 1" = 10' Horiz.
1" = 10' Vert.

All Dimensions are US Survey Feet

F4.2 NB I-5 TO 605 CONNECTOR CROSS SECTIONS

SHEET 10 OF XXX

DESIGN STUDY ONLY

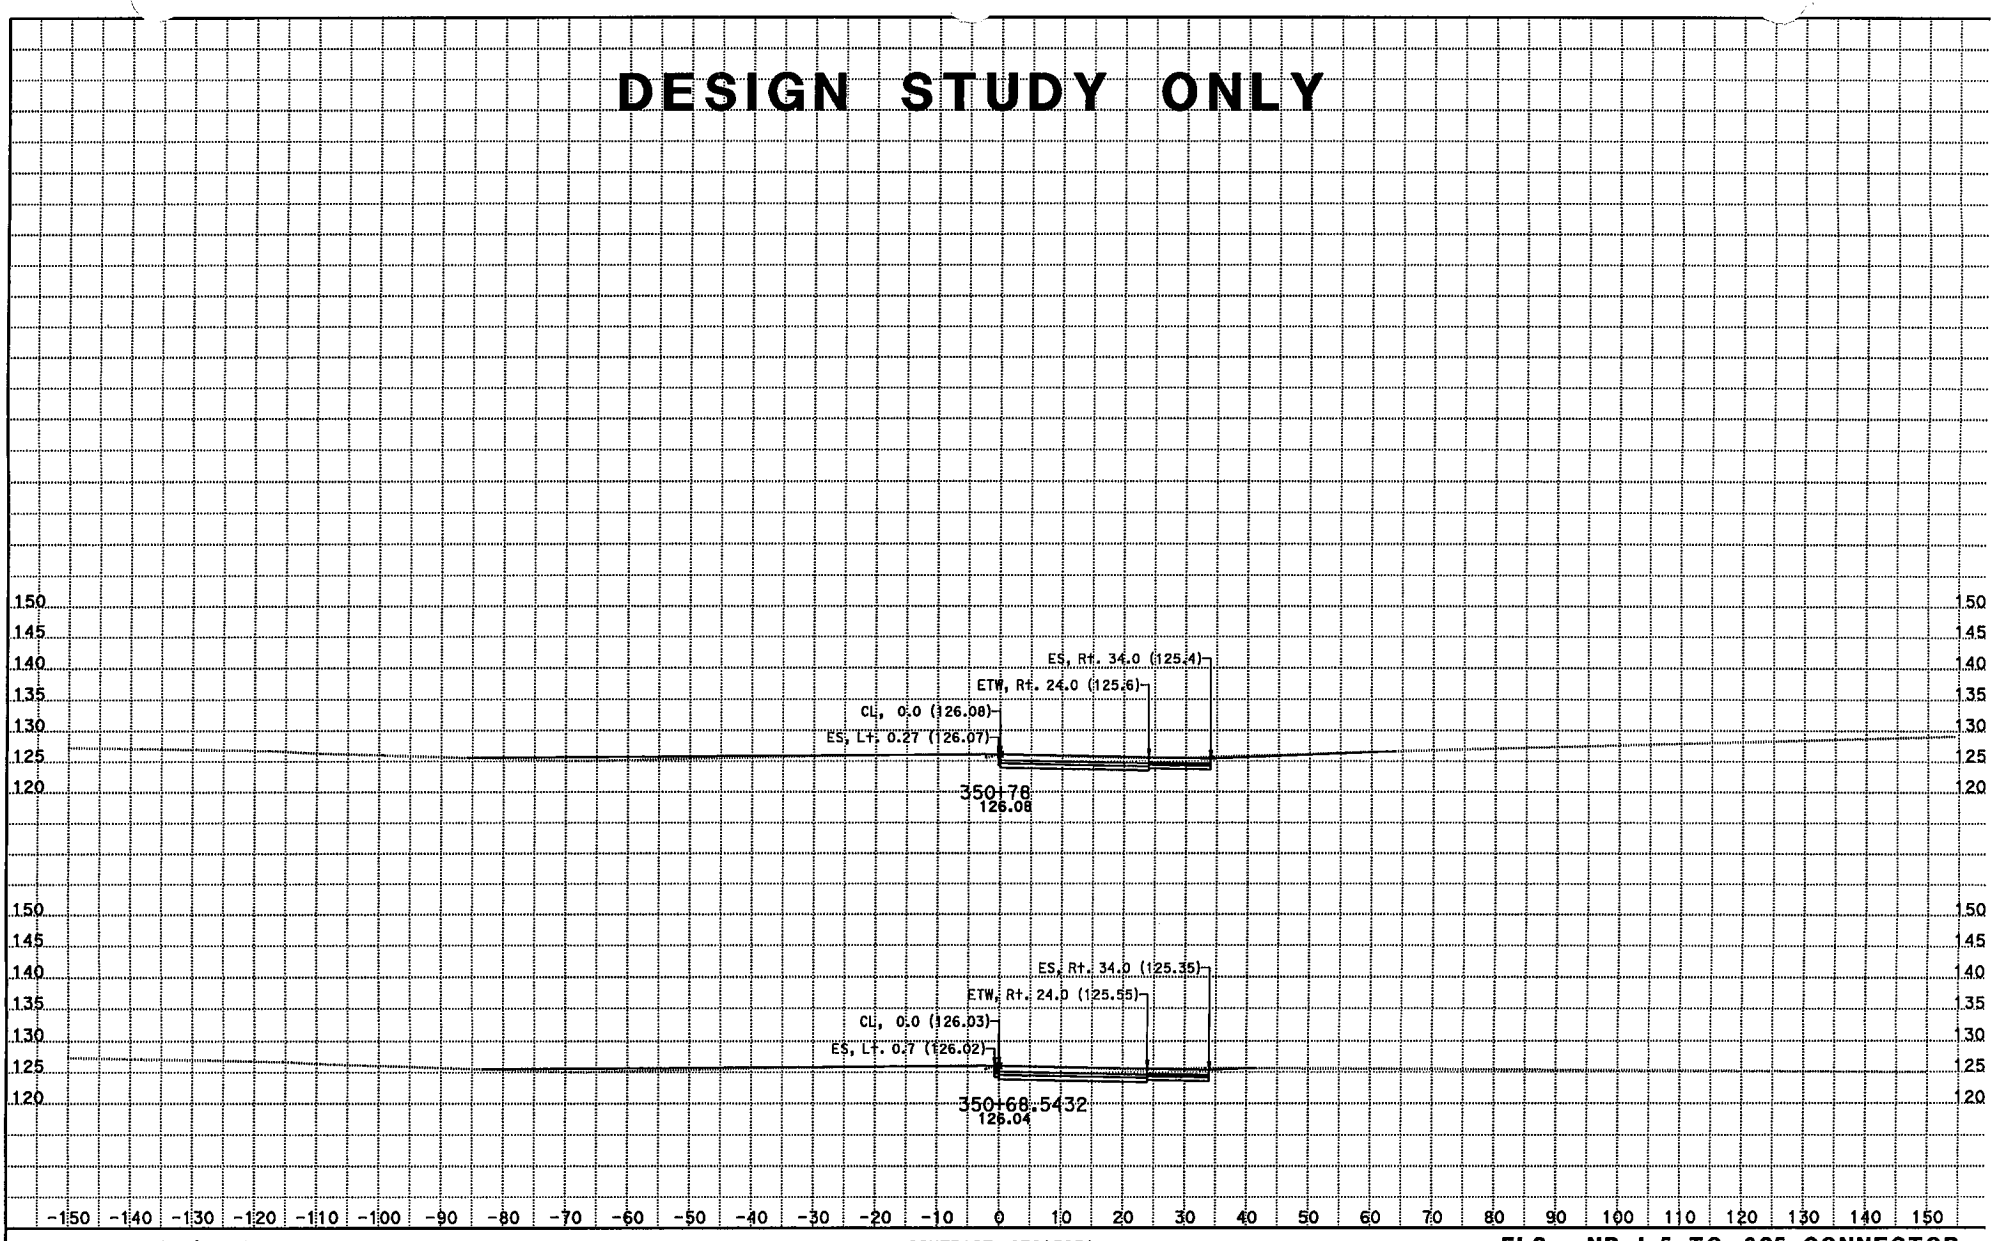

CREATED BY: Kevin Q Nguyen
DATE: 11/29/2012
KC Project: 215951 File: D:\JUNK*951\df12.ear

CONTRACT: 07215951
DIST/CO/RTE/PM: 07/LA/05/0.0-7.6
PROJECT ID: 215951

SCALE: 1" = 10' Horiz.
1" = 10' Vert.
All Dimensions are US Survey Feet

FL2 - NB I-5 TO 605 CONNECTOR
CROSS SECTIONS

SHEET 11 OF XXX