DESIGN STUDY ONLY

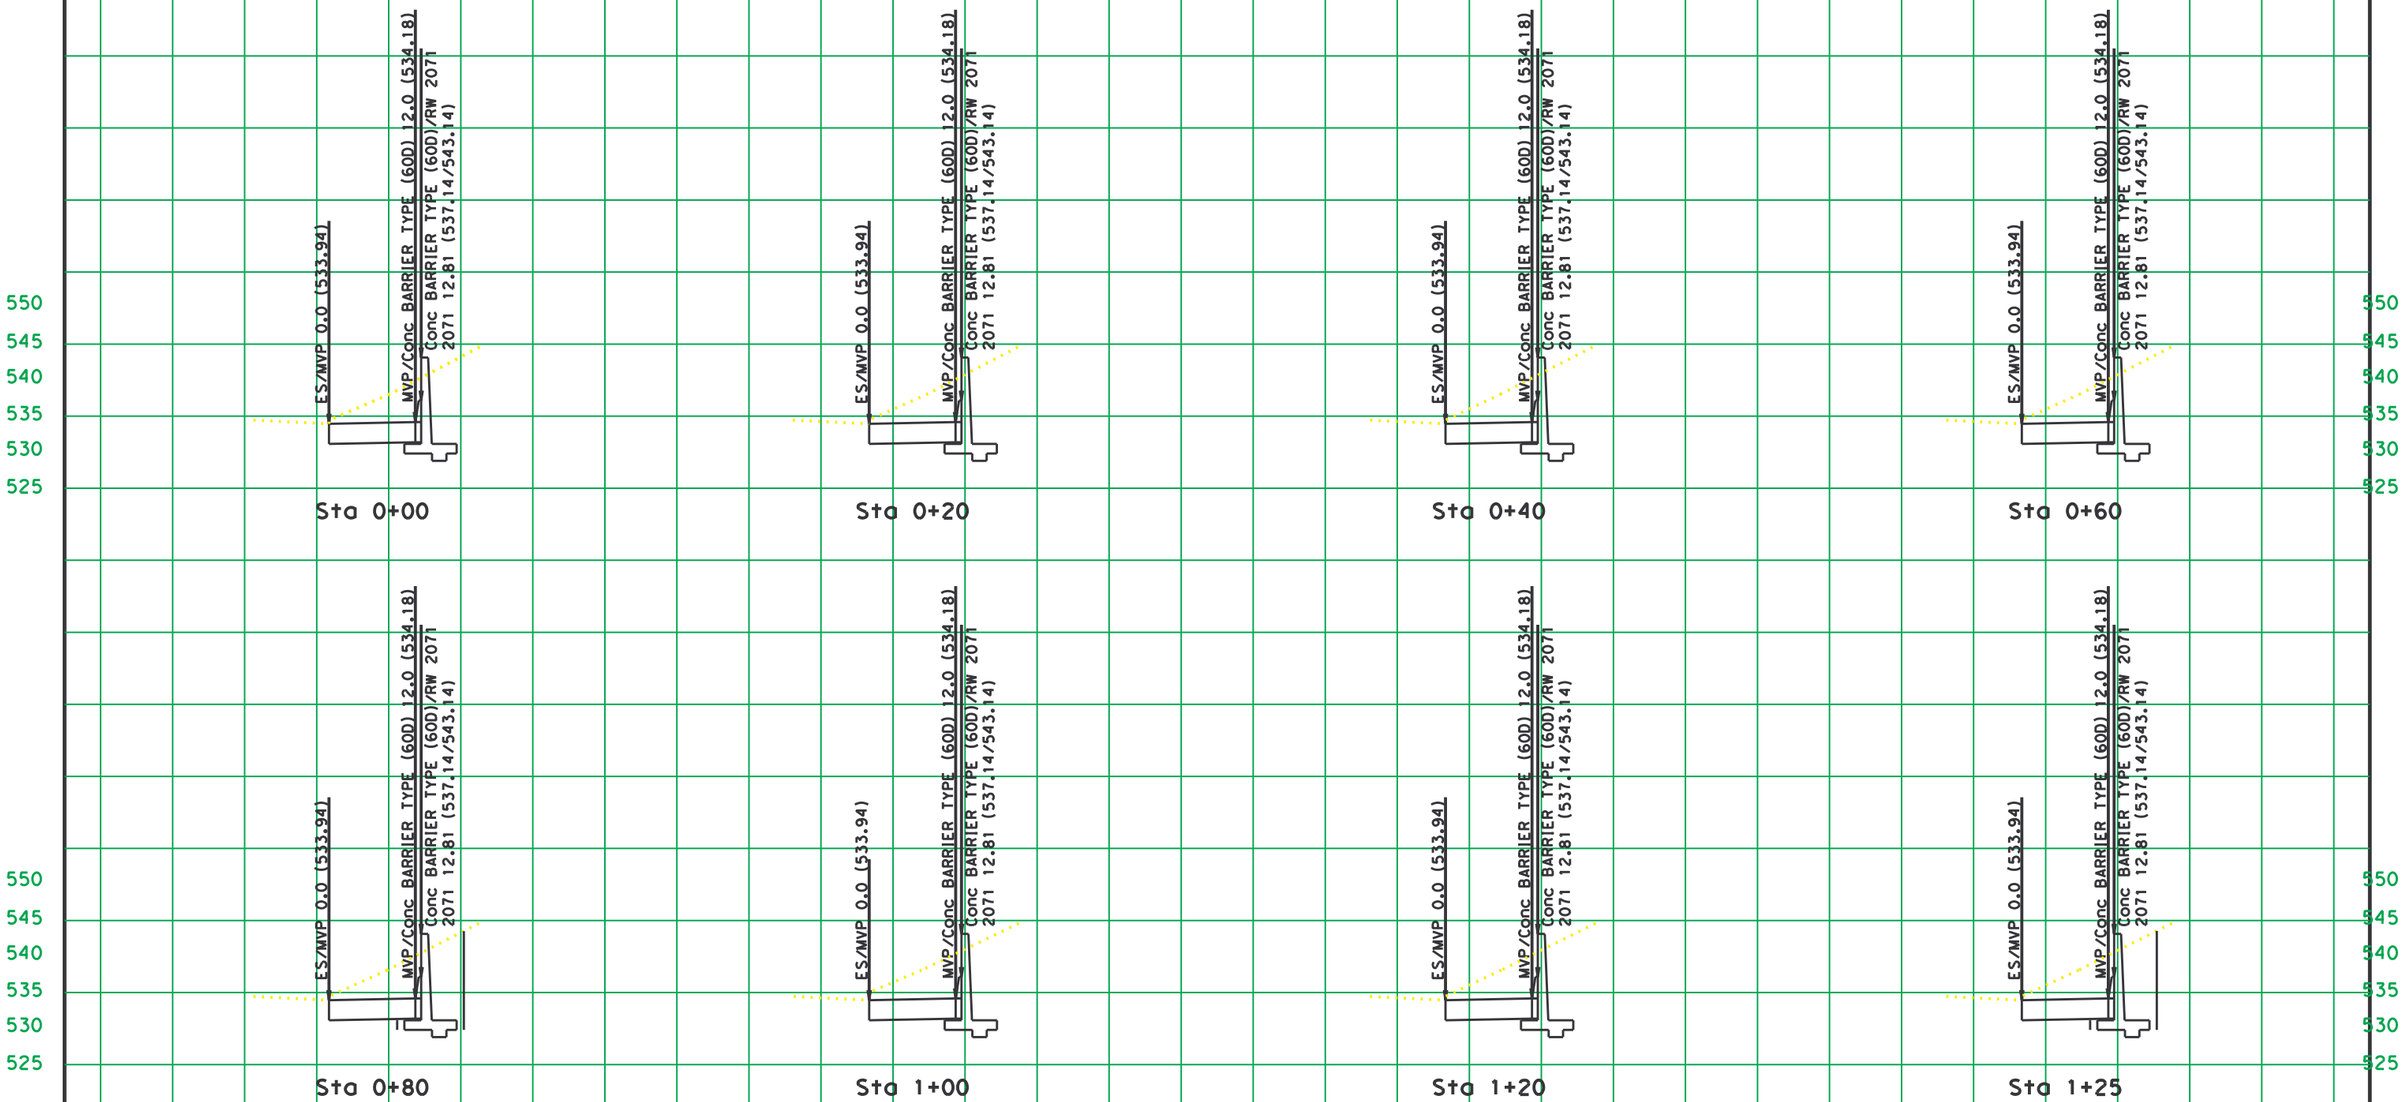

DATE: 9/15/2011

MVP NEAR VERNON AVE O/C
WITH RETAINING WALL AND CONCRETE BARRIER

SCALE: 1" = 50' Horiz.
1" = 50' Vert.

All Dimensions are US Survey Feet

CROSS SECTIONS