Figure 7-7: Guardrail on Standard and Narrow Embankments

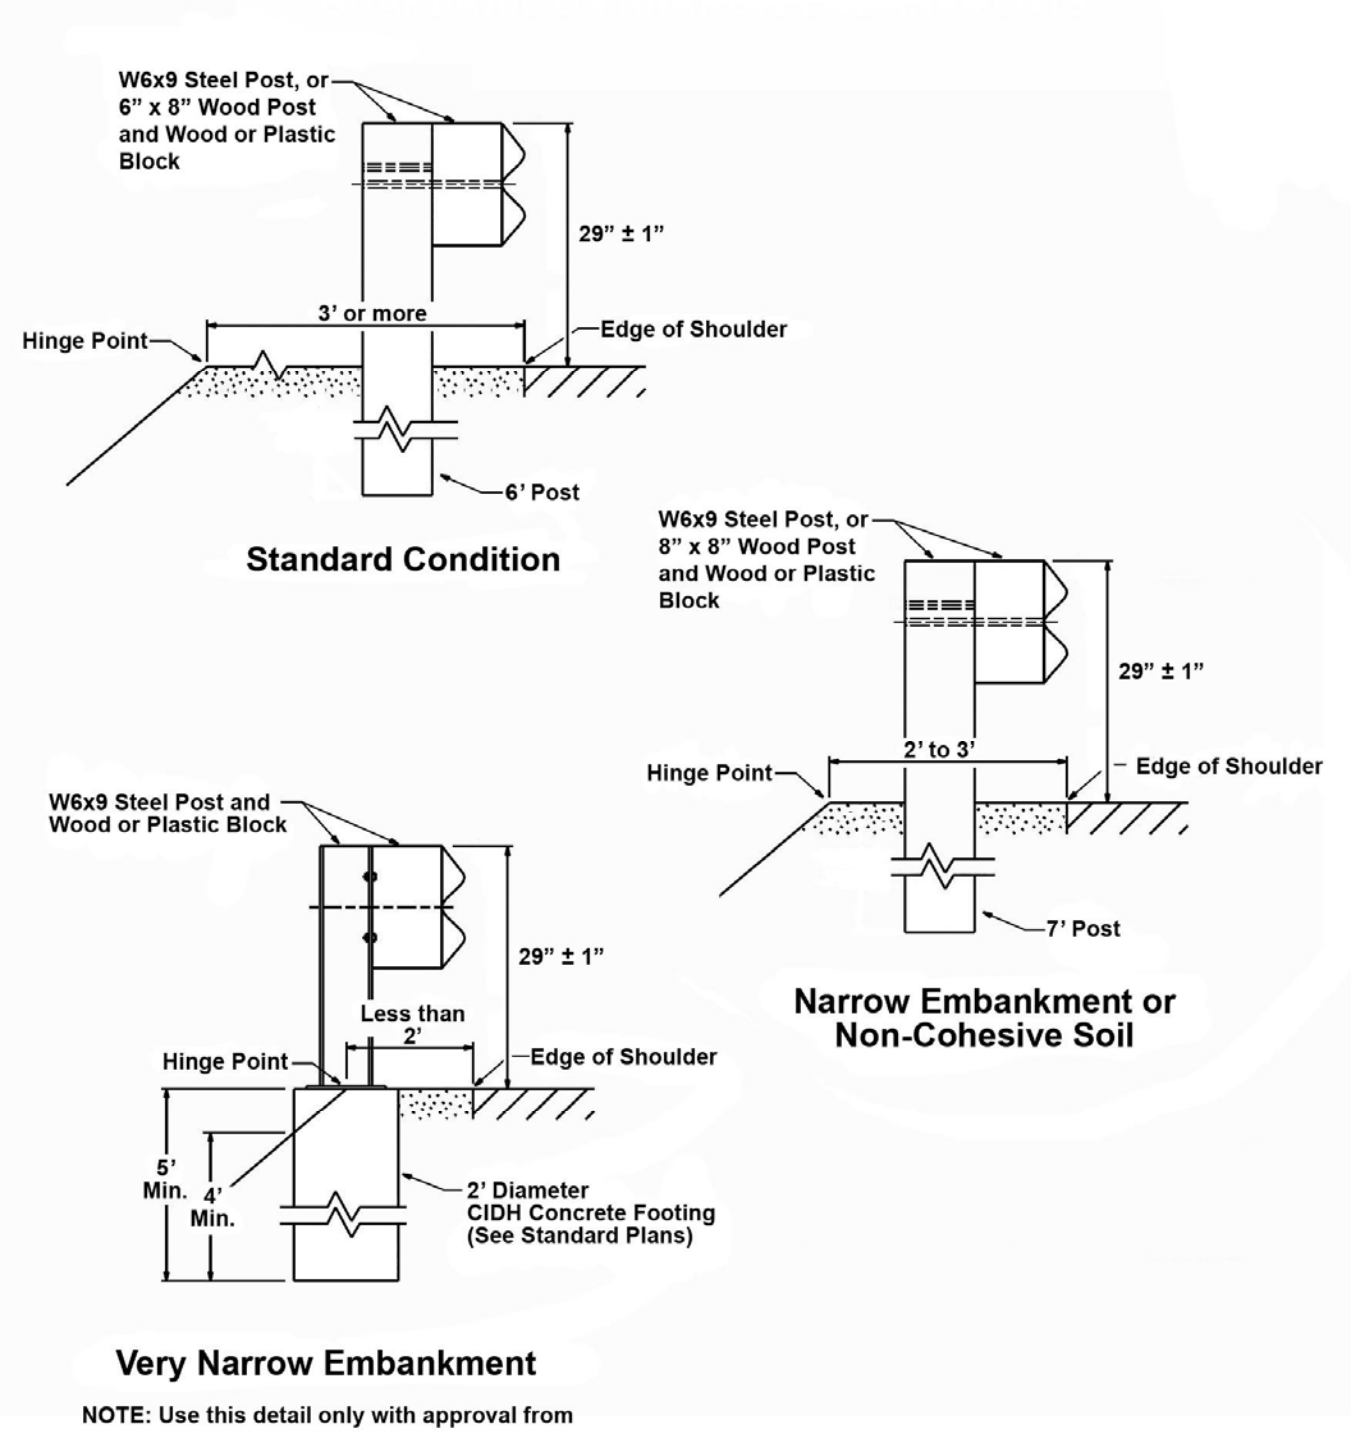

NOTE: Use this detail only with approval from the HQ Traffic Operations Liaison