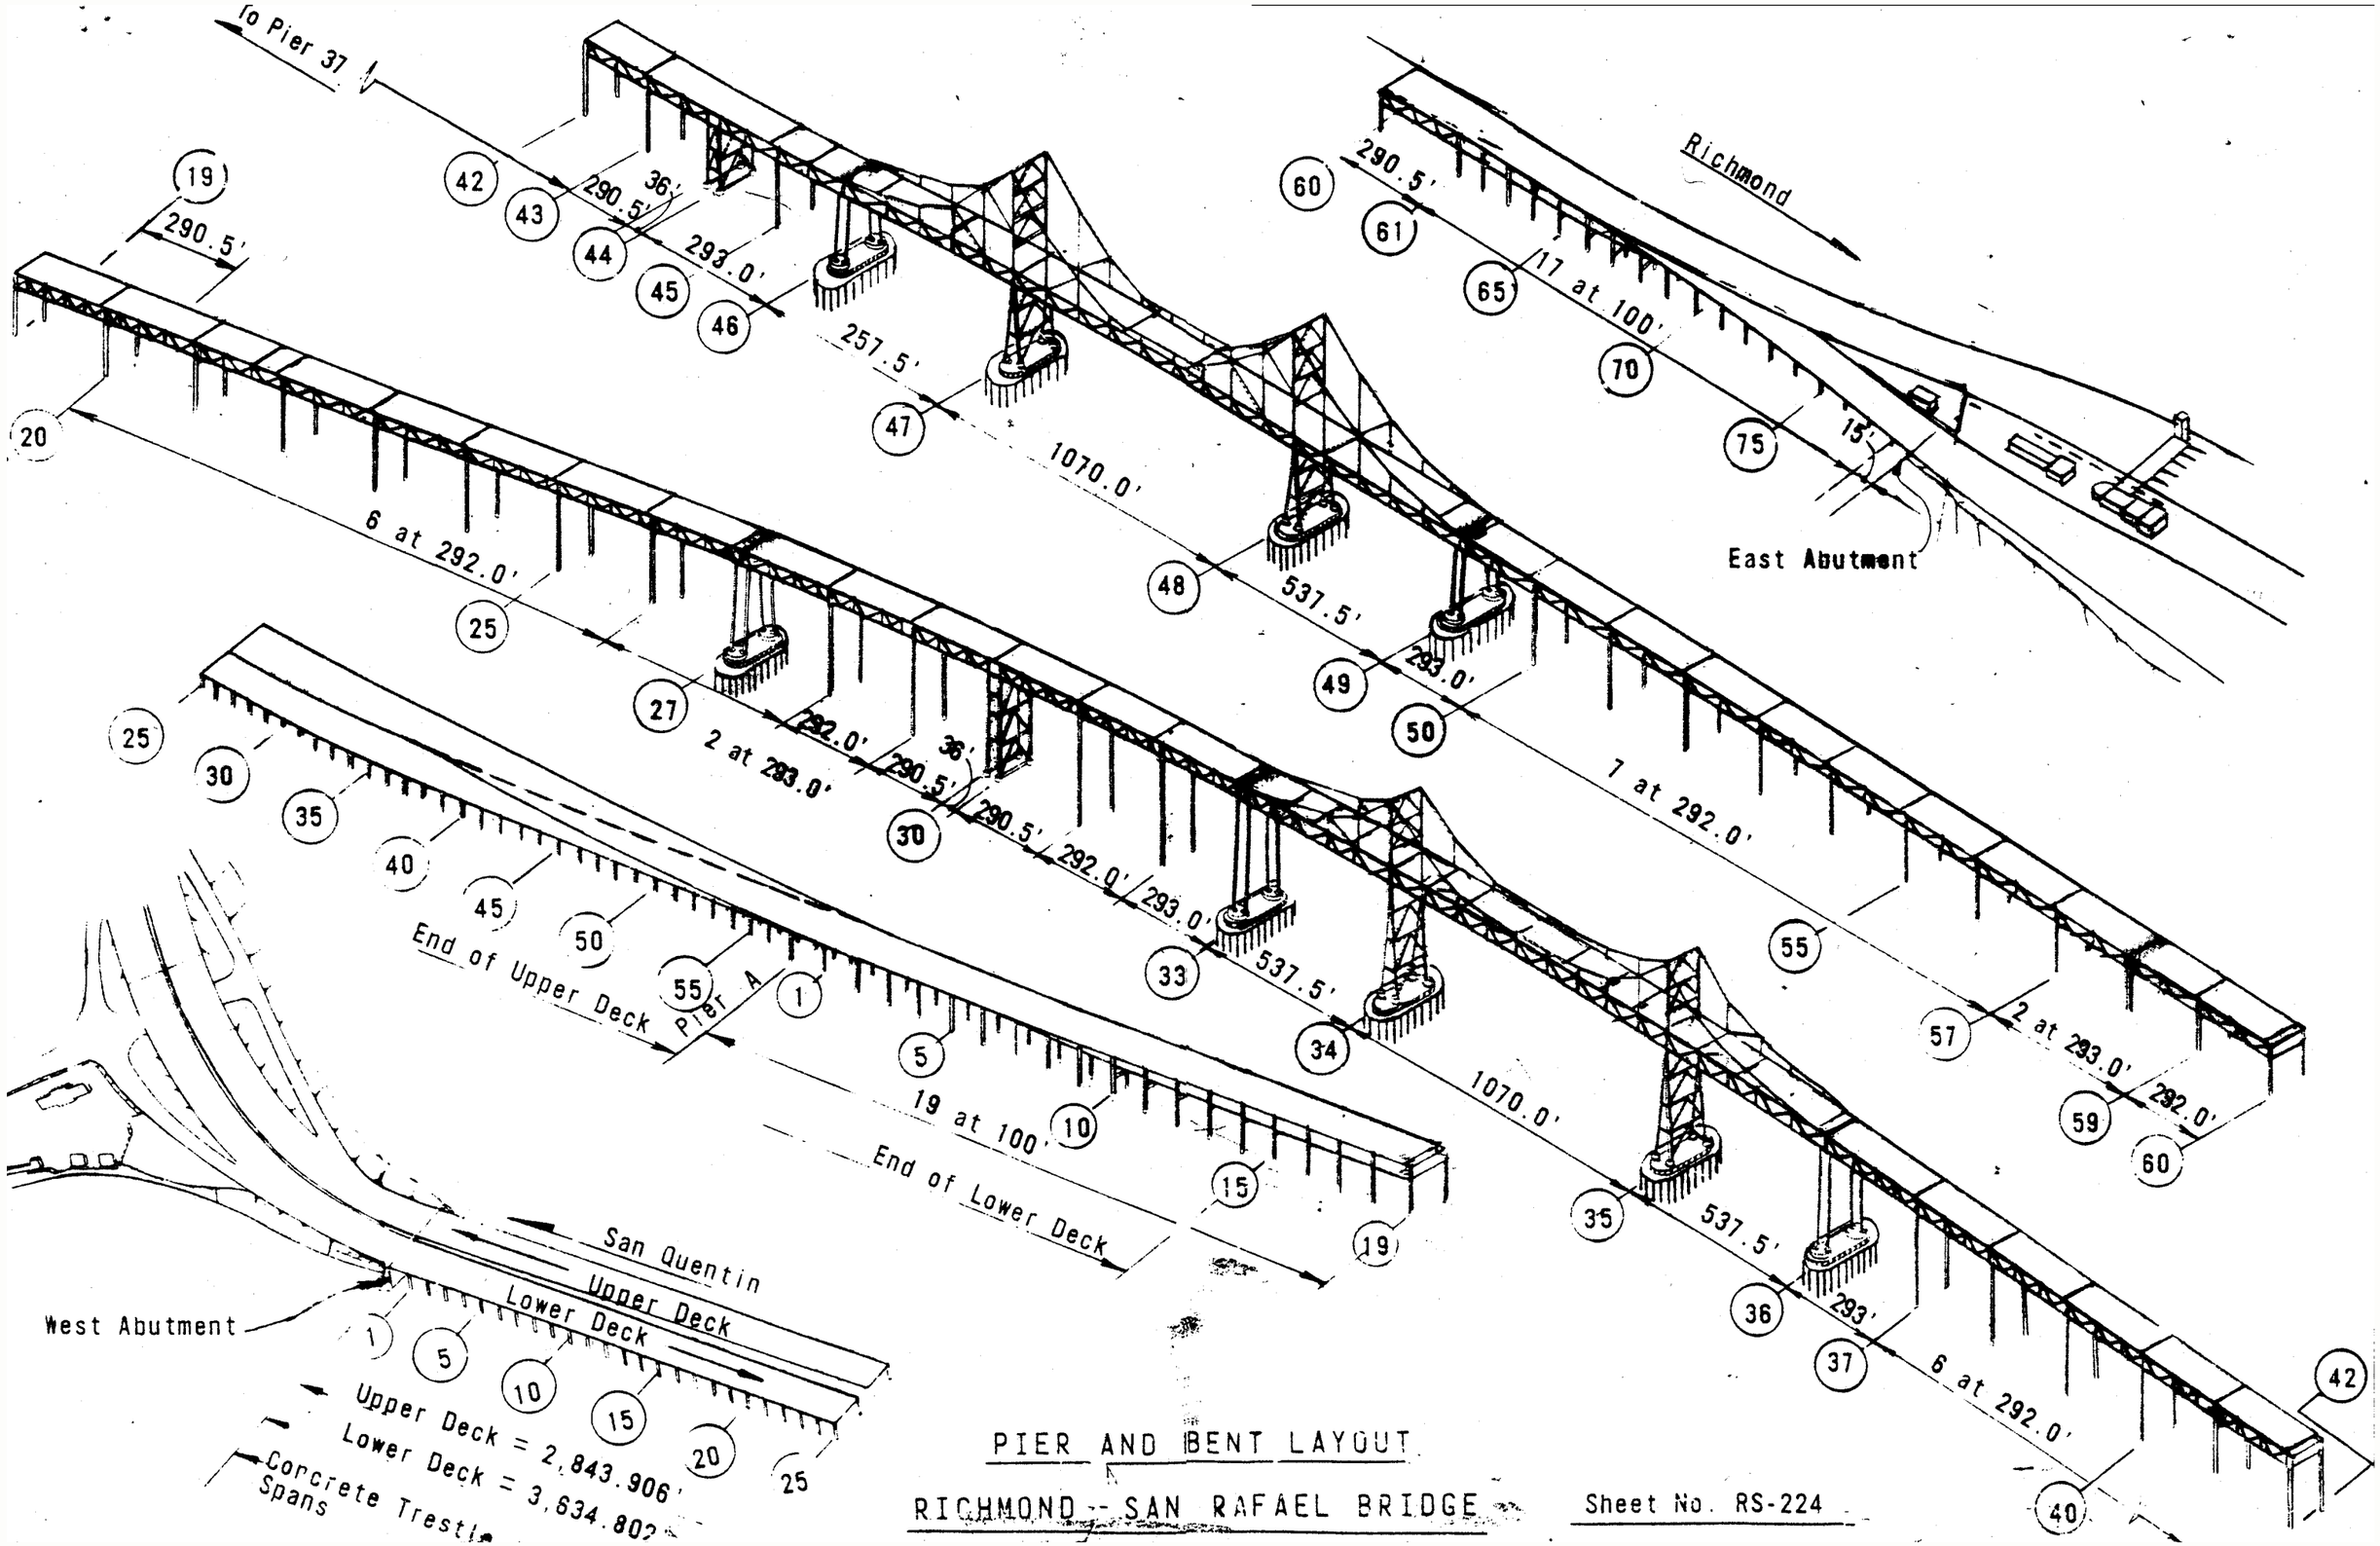

PIER AND BENT LAYOUT

RICHMOND - SAN RAFAEL BRIDGE

Sheet No. RS-224