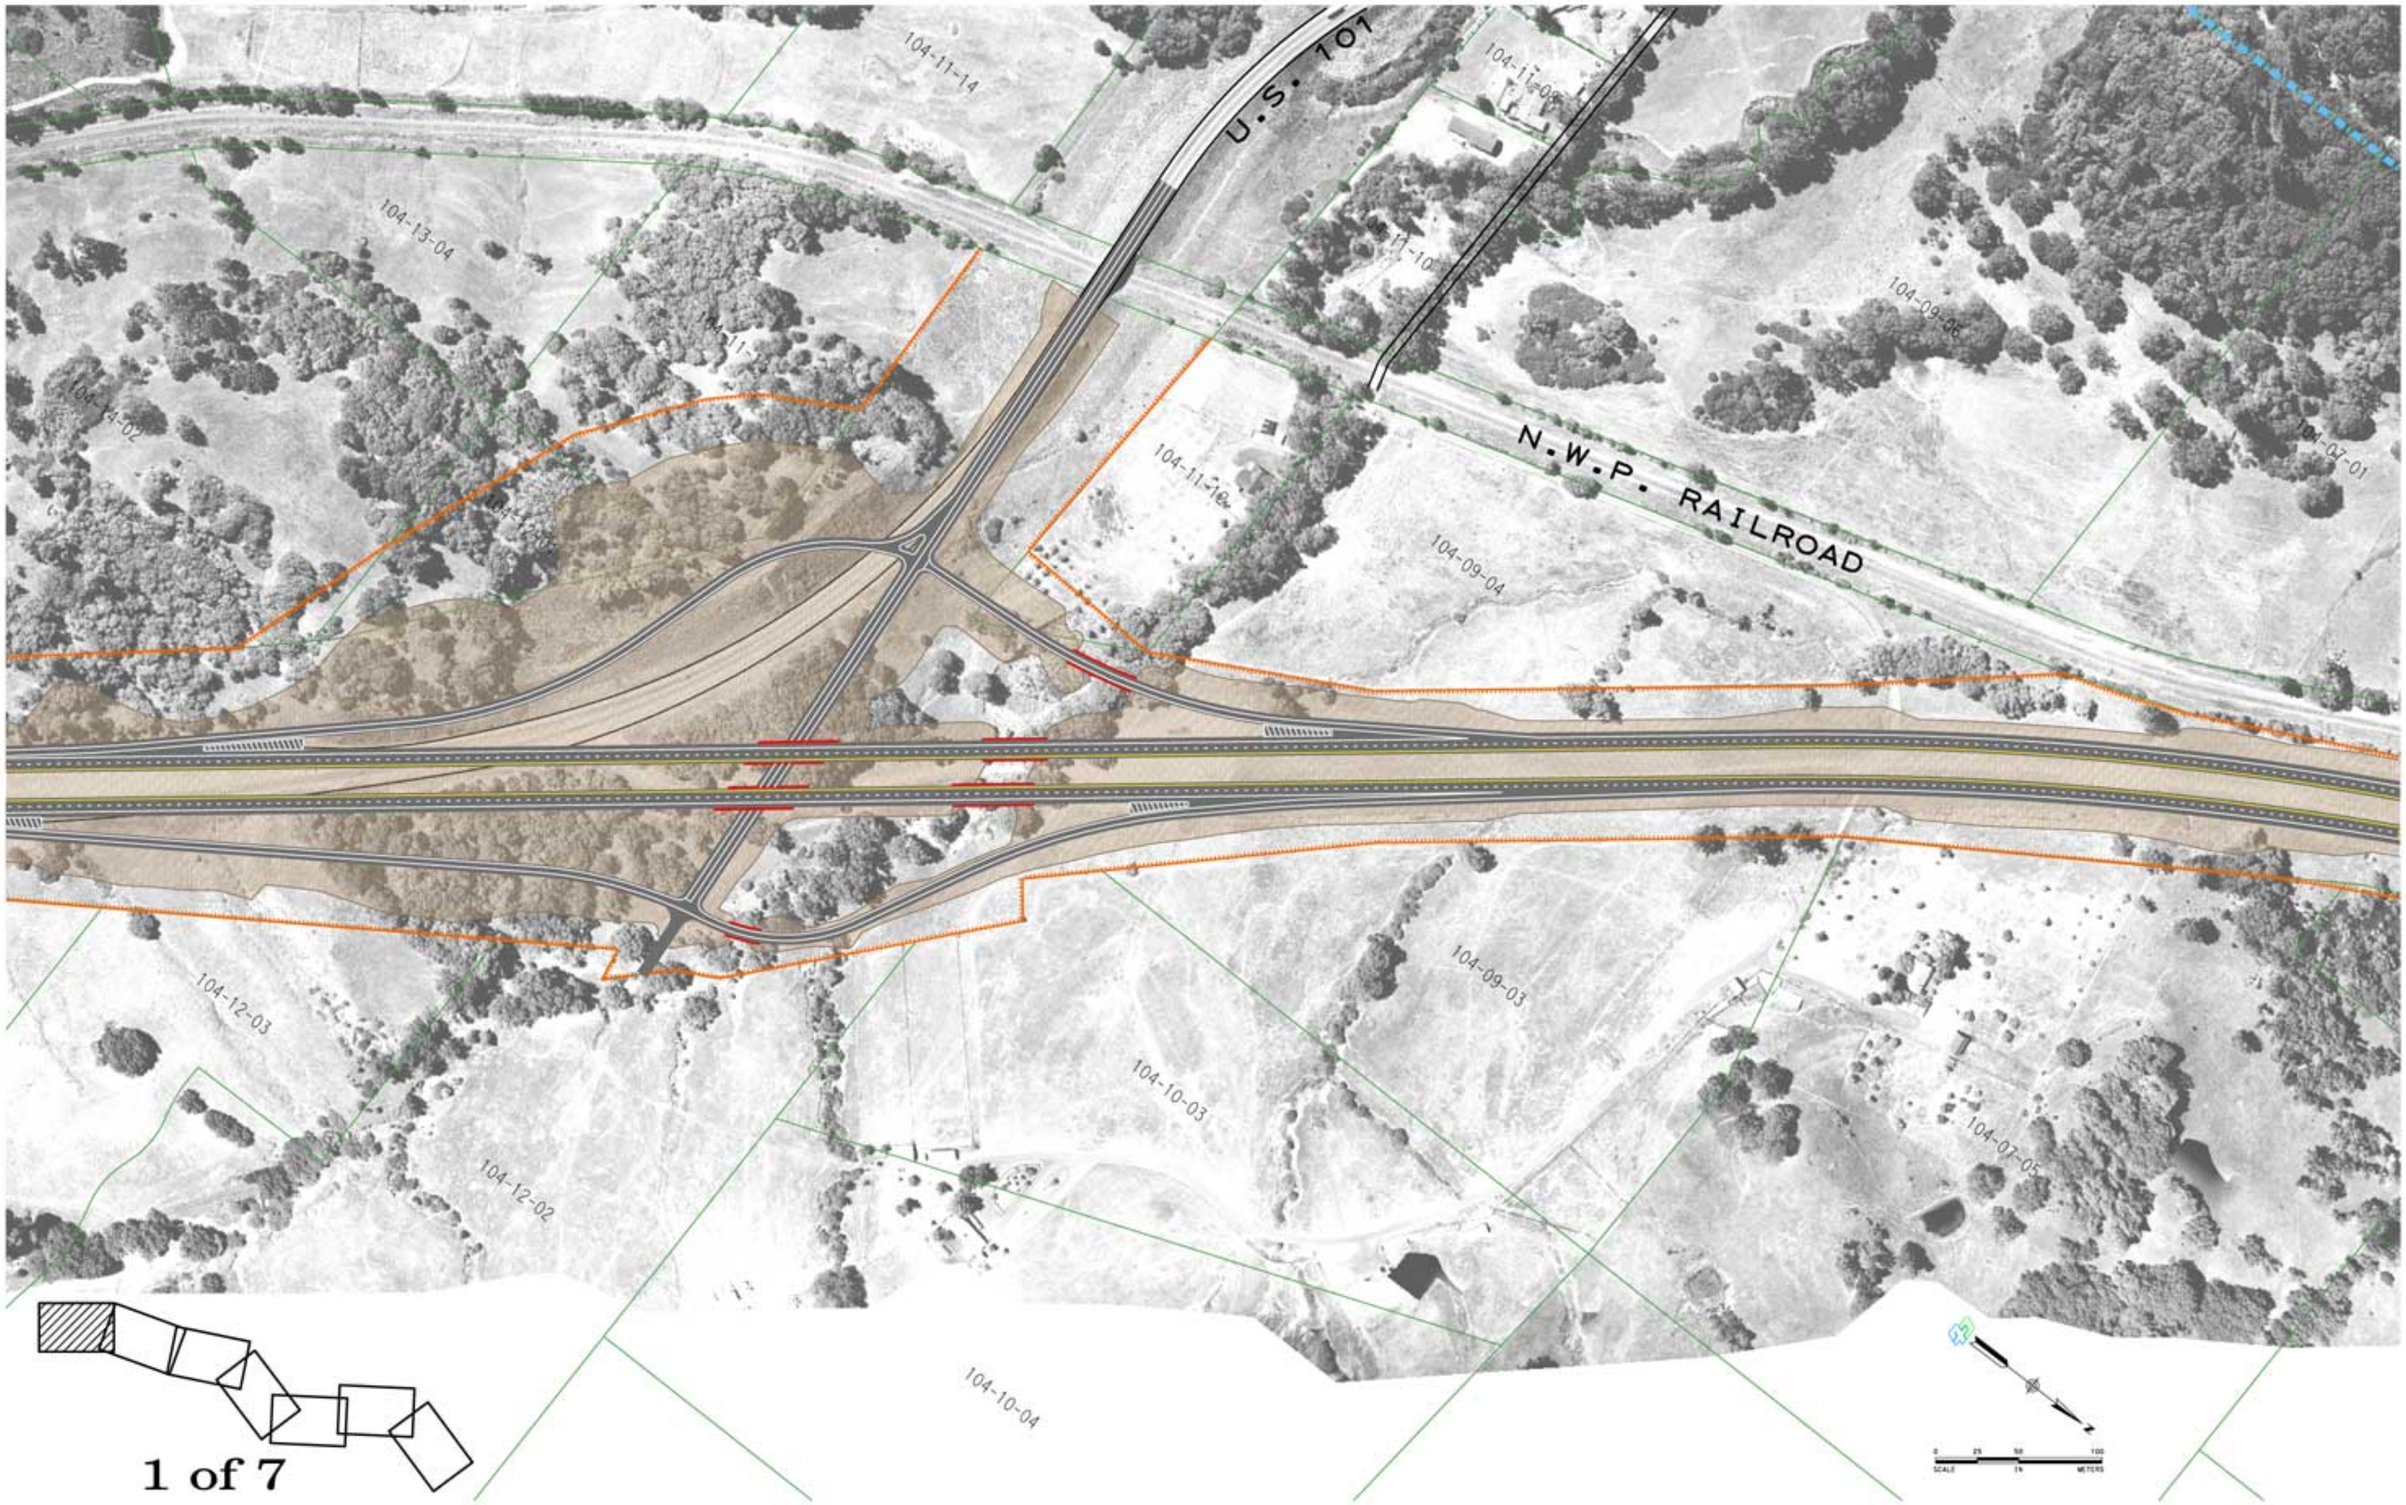
U.S. 101
N.W.P. RAILROAD
104-11-14
104-13-04
104-11-10
104-09-06
104-07-01
104-09-04
104-12-03
104-12-02
104-10-03
104-09-03
104-07-05
104-10-04
1 of 7
PROPERTY LINE LOCATION IS APPROXIMATE / OWNERSHIP MAY NOT BE CURRENT

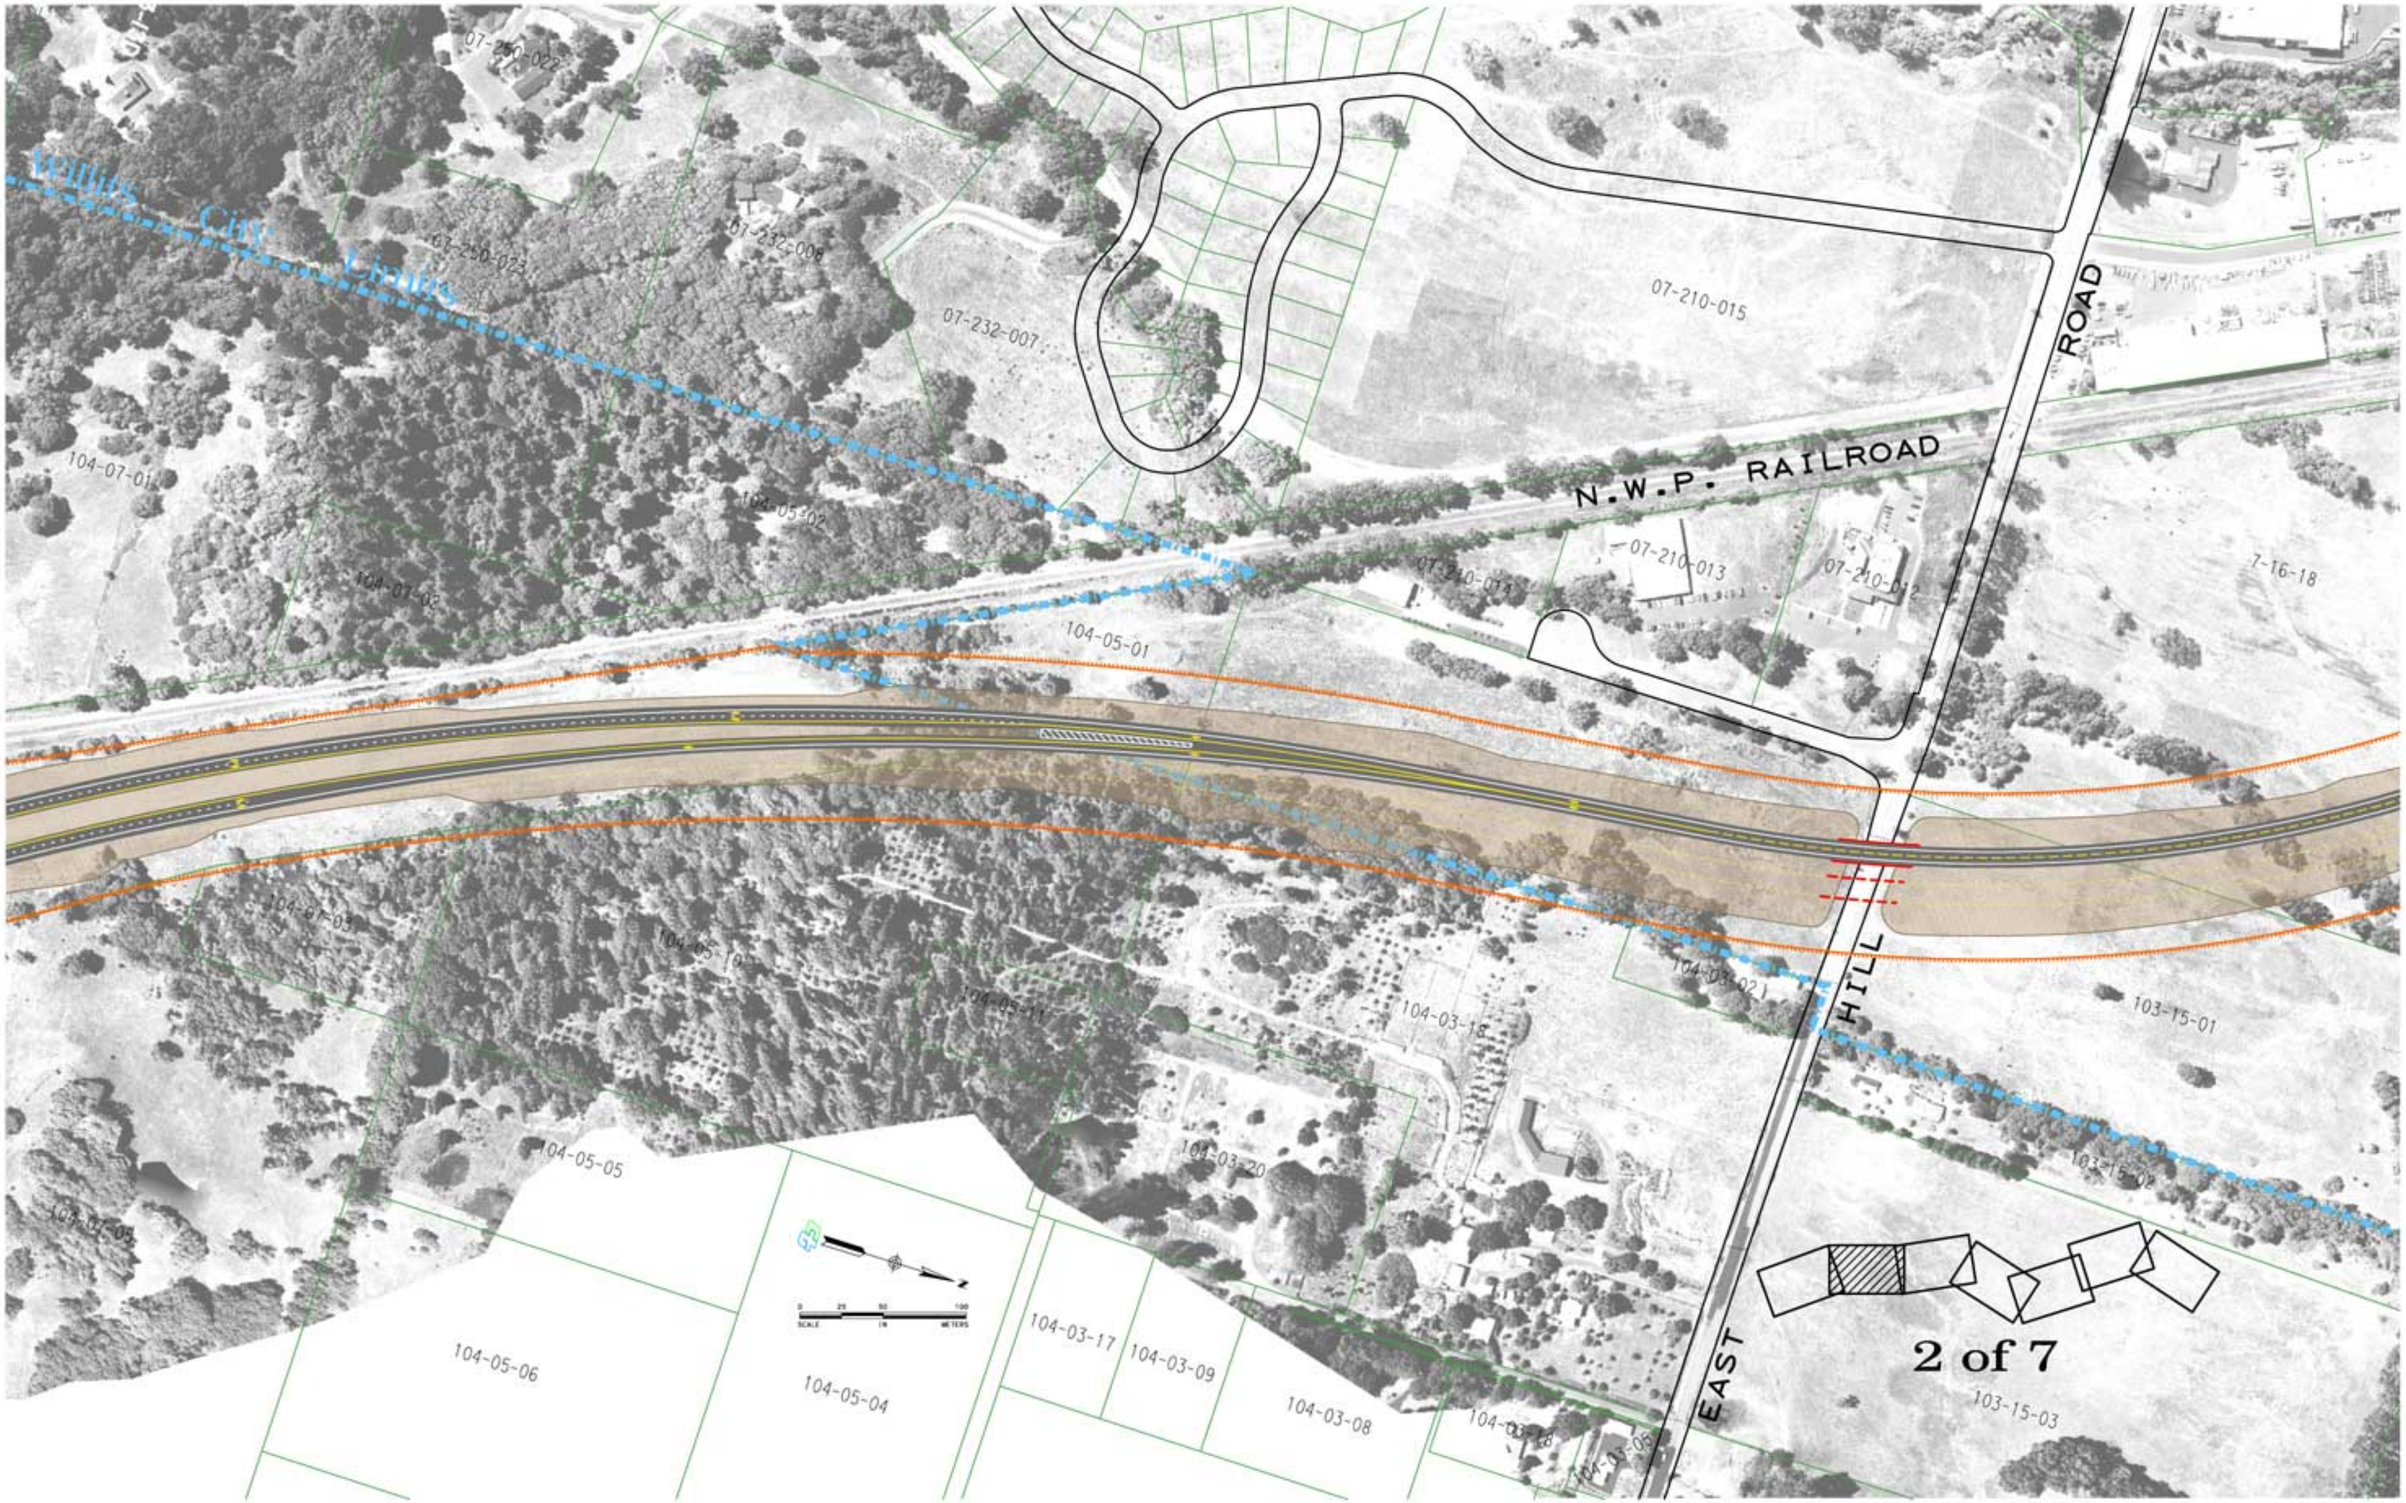

PROPERTY LINE LOCATION IS APPROXIMATE / OWNERSHIP MAY NOT BE CURRENT

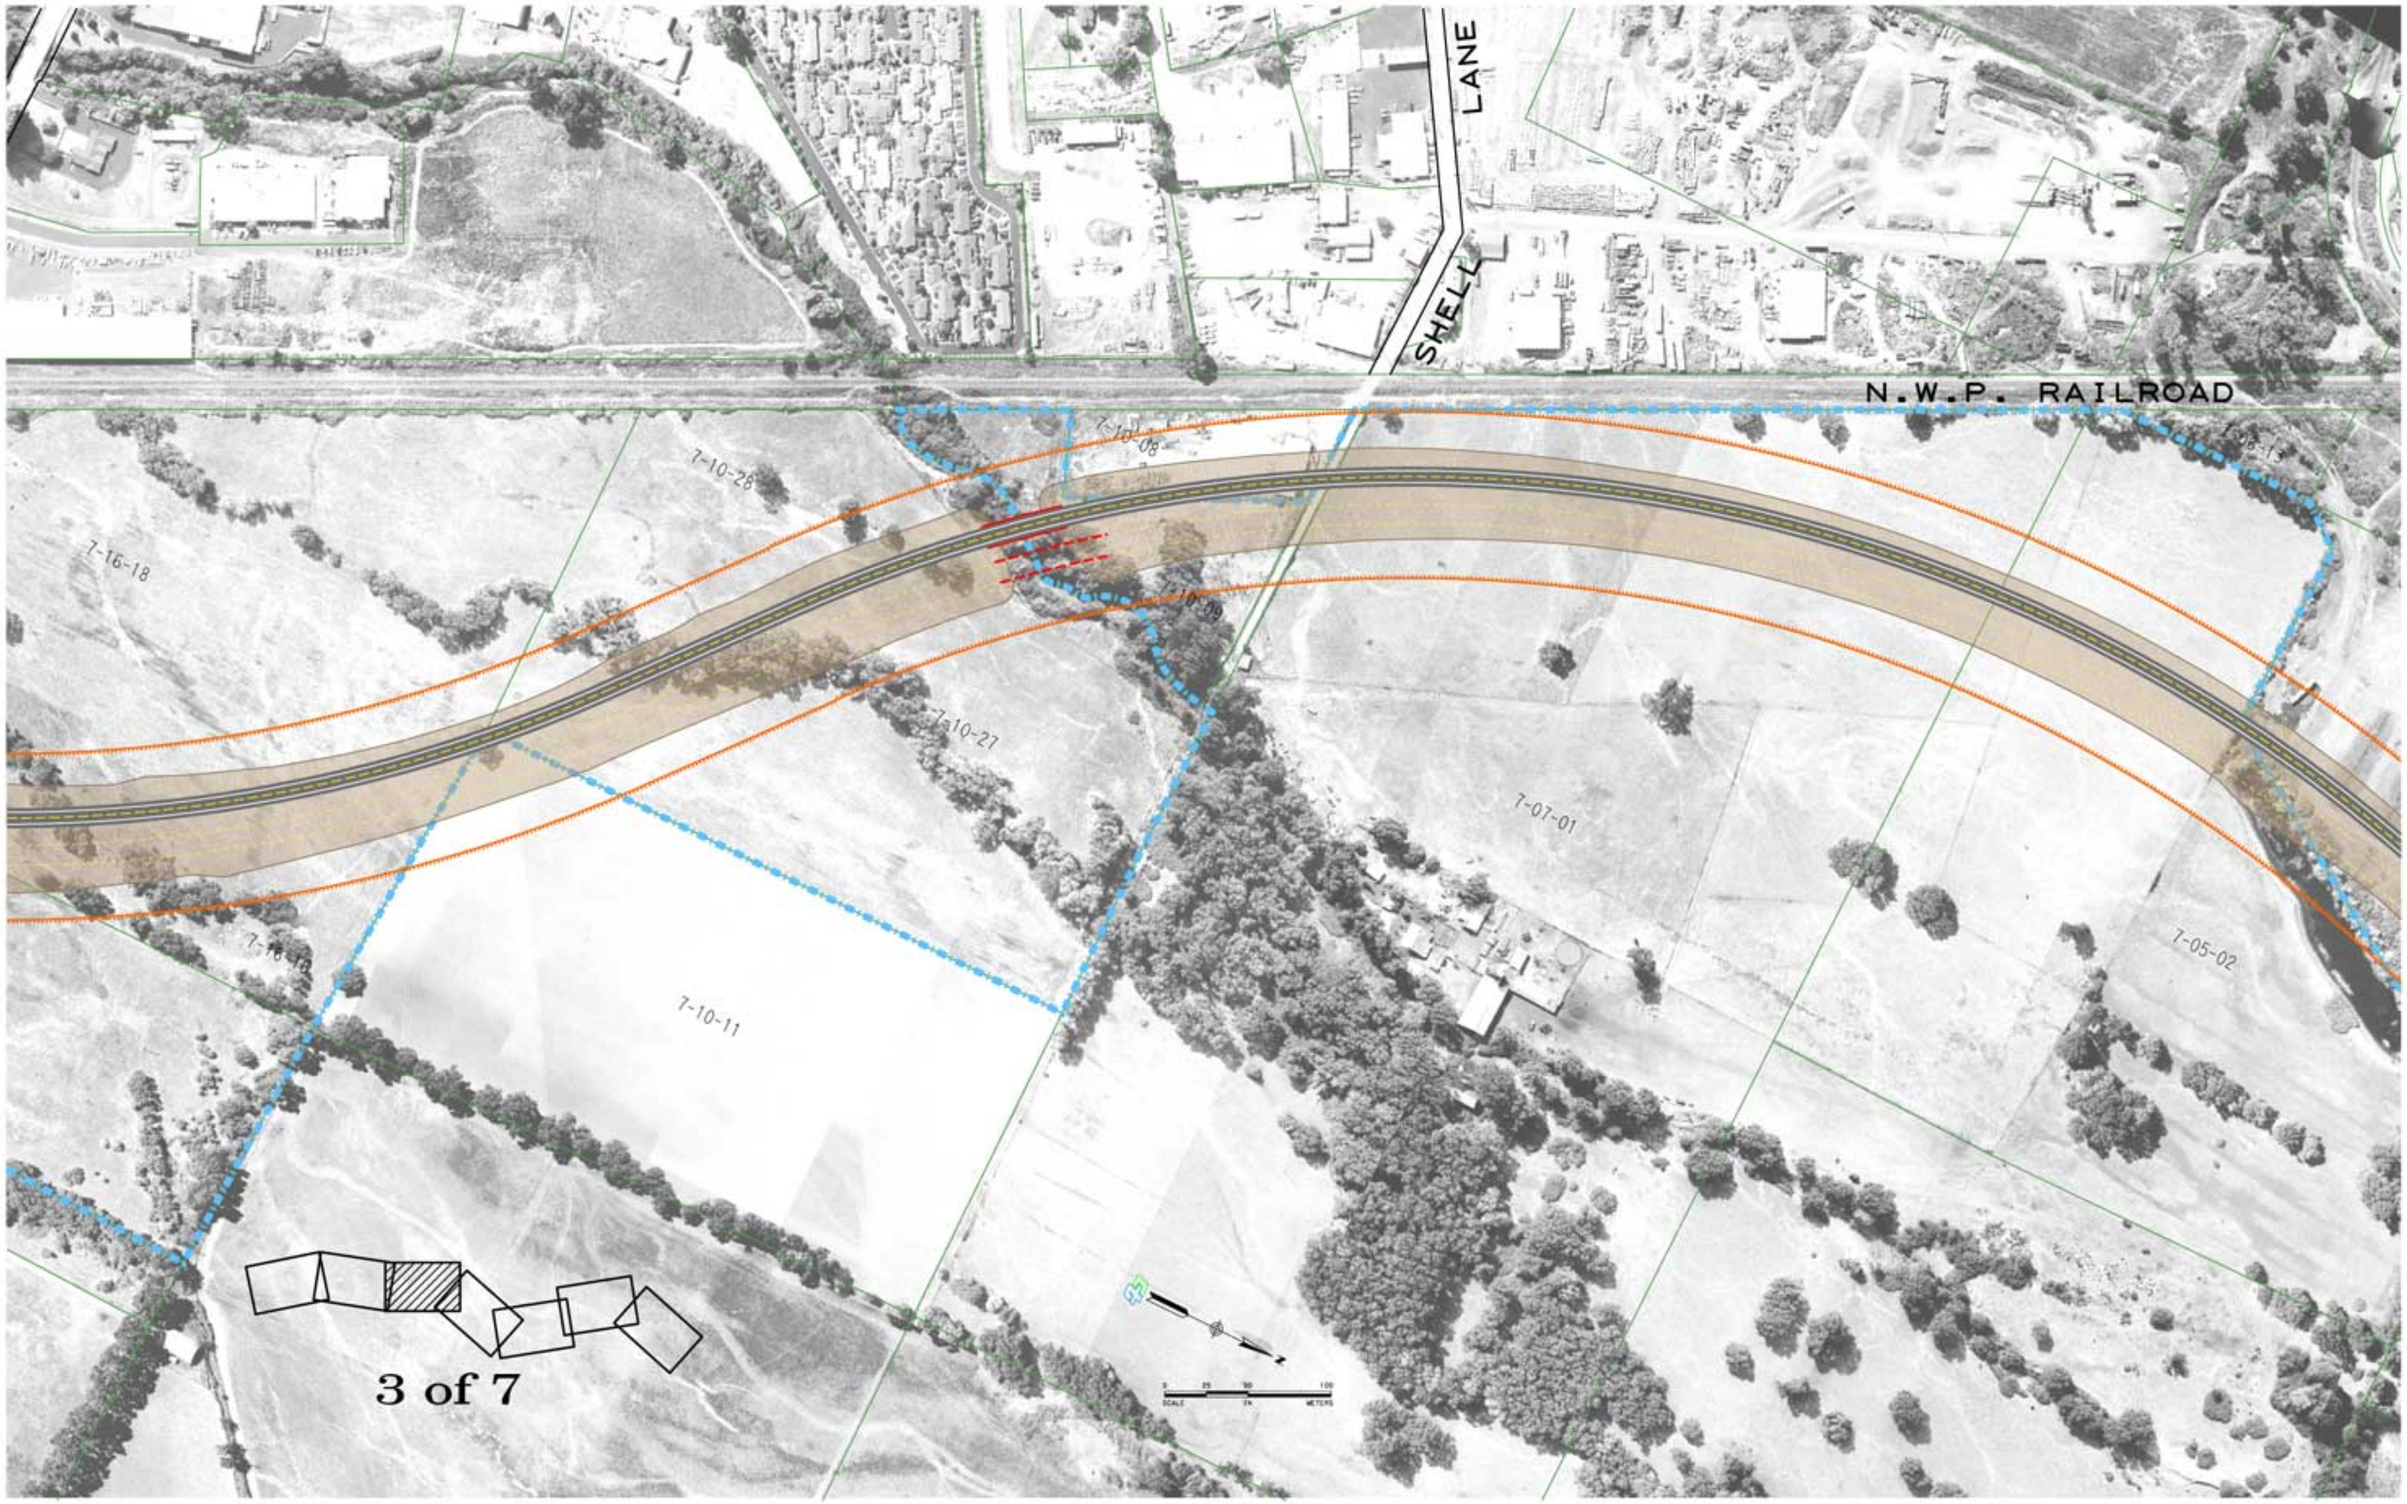

PROPERTY LINE LOCATION IS APPROXIMATE / OWNERSHIP MAY NOT BE CURRENT

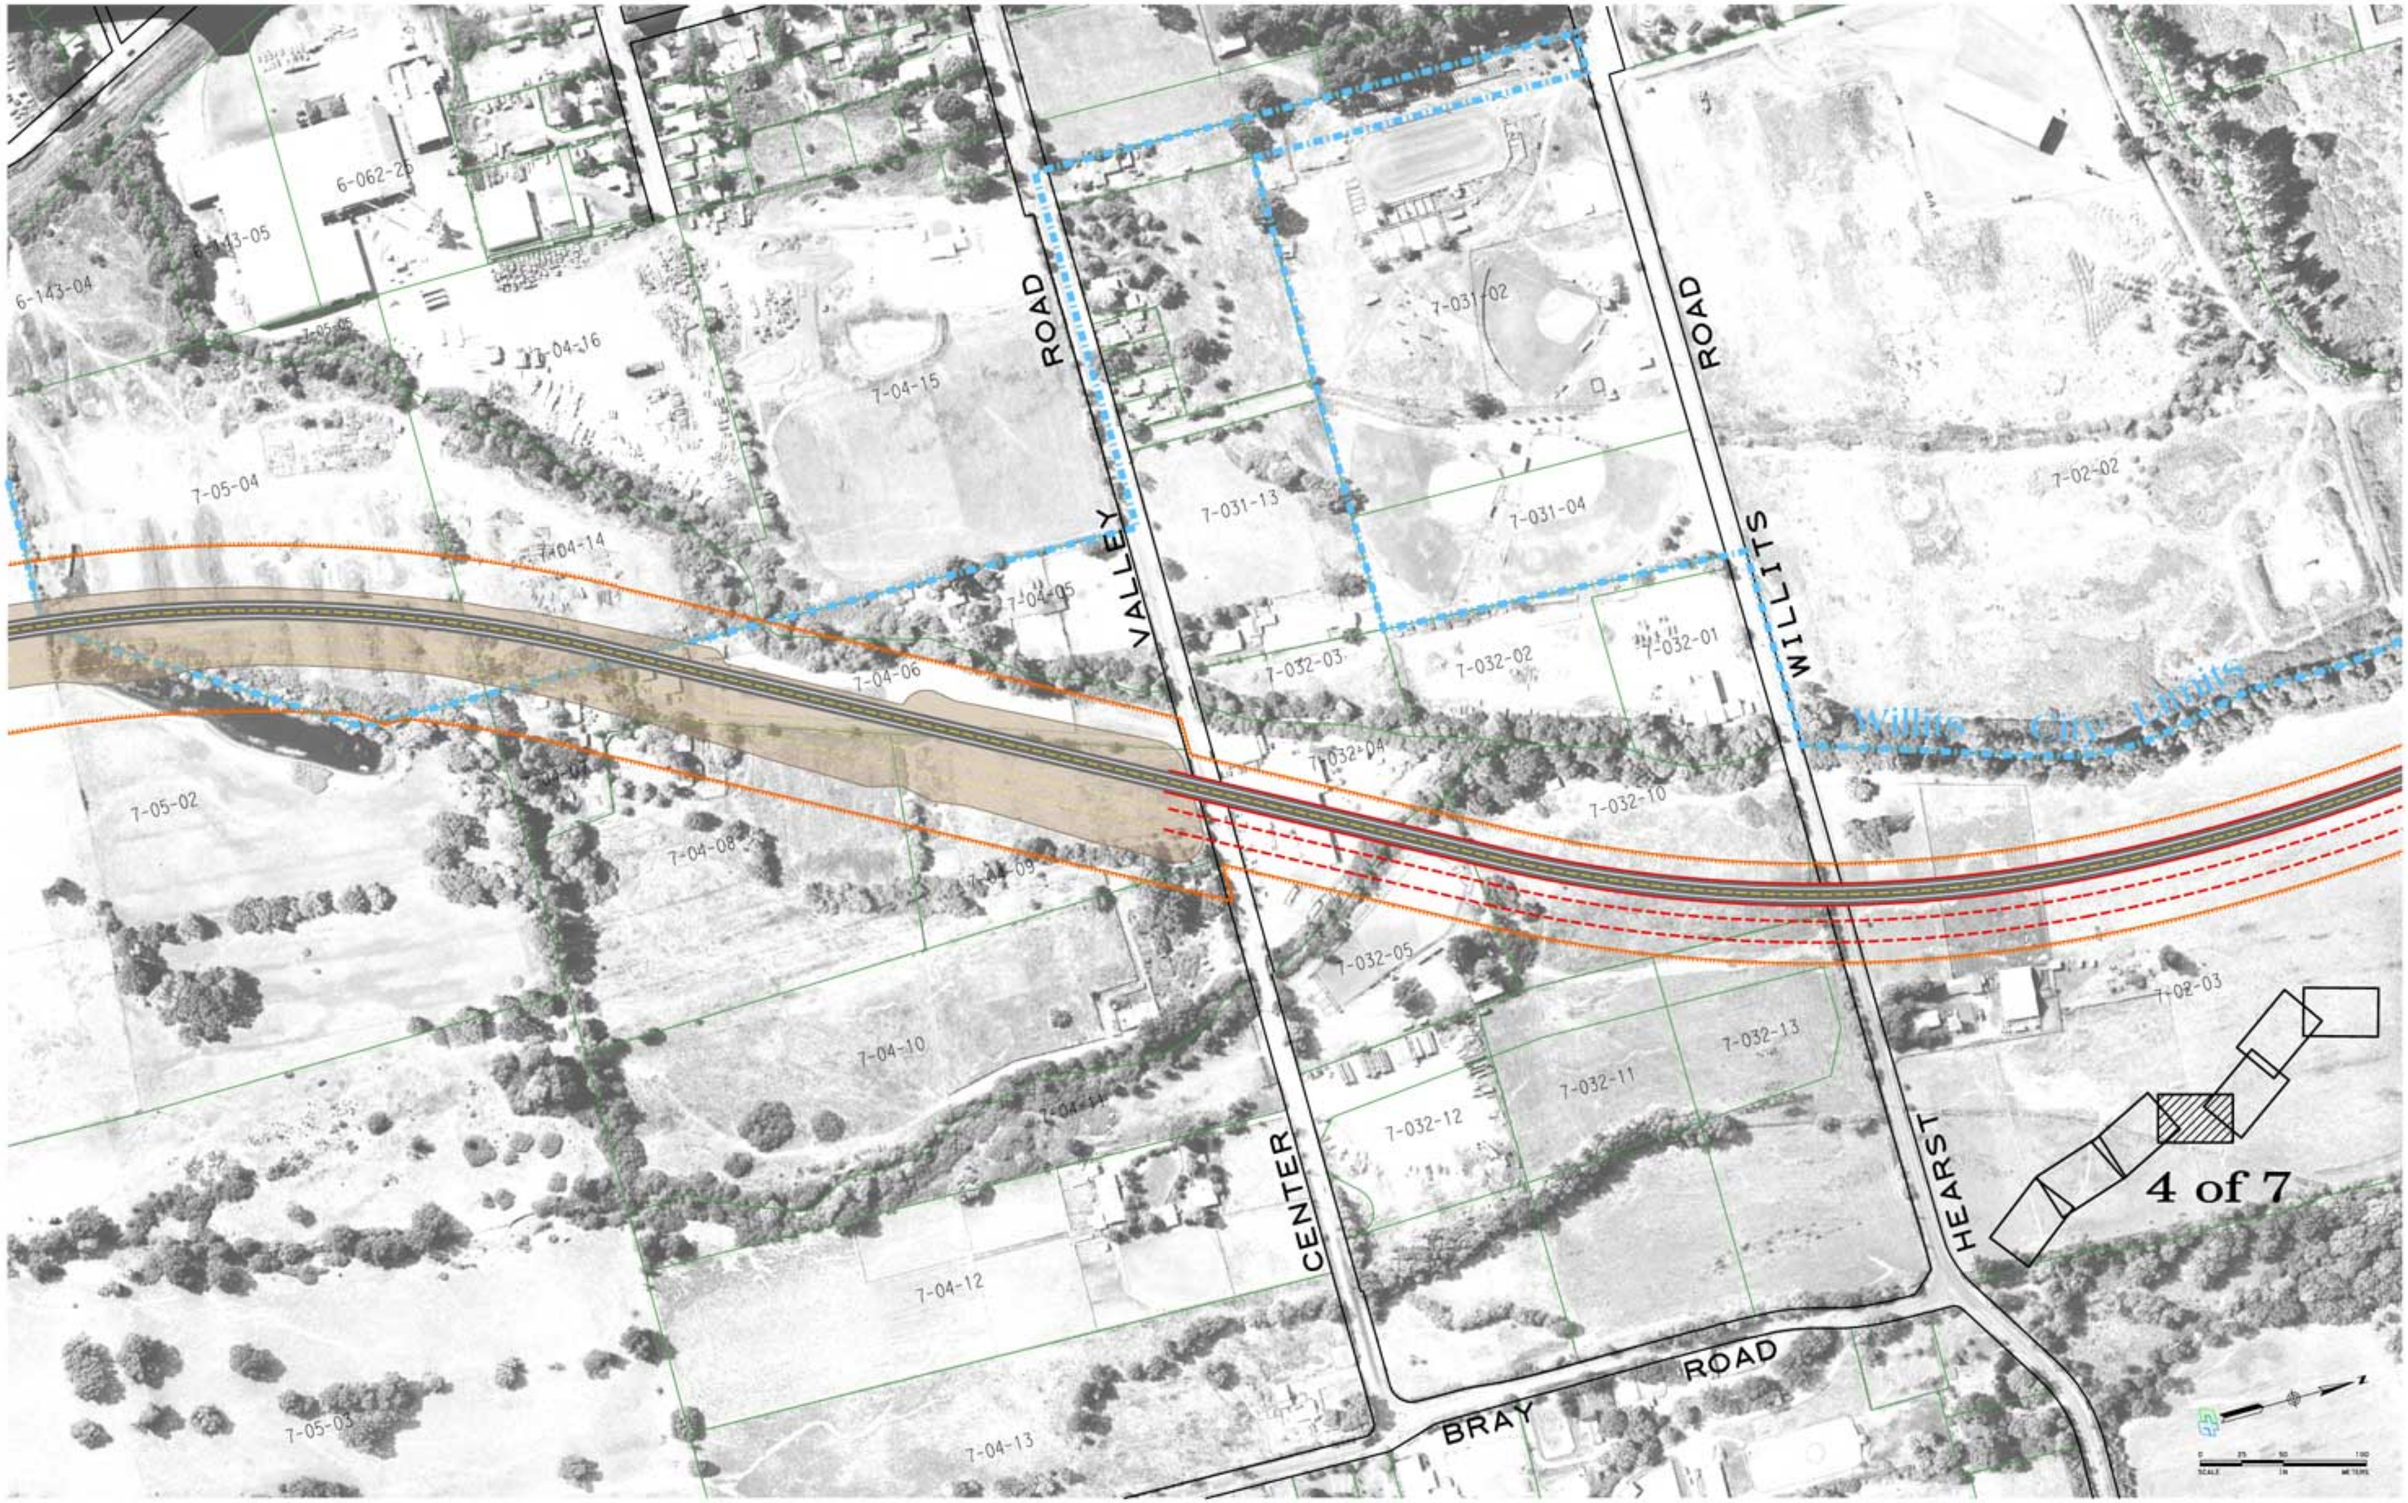

PROPERTY LINE LOCATION IS APPROXIMATE / OWNERSHIP MAY NOT BE CURRENT

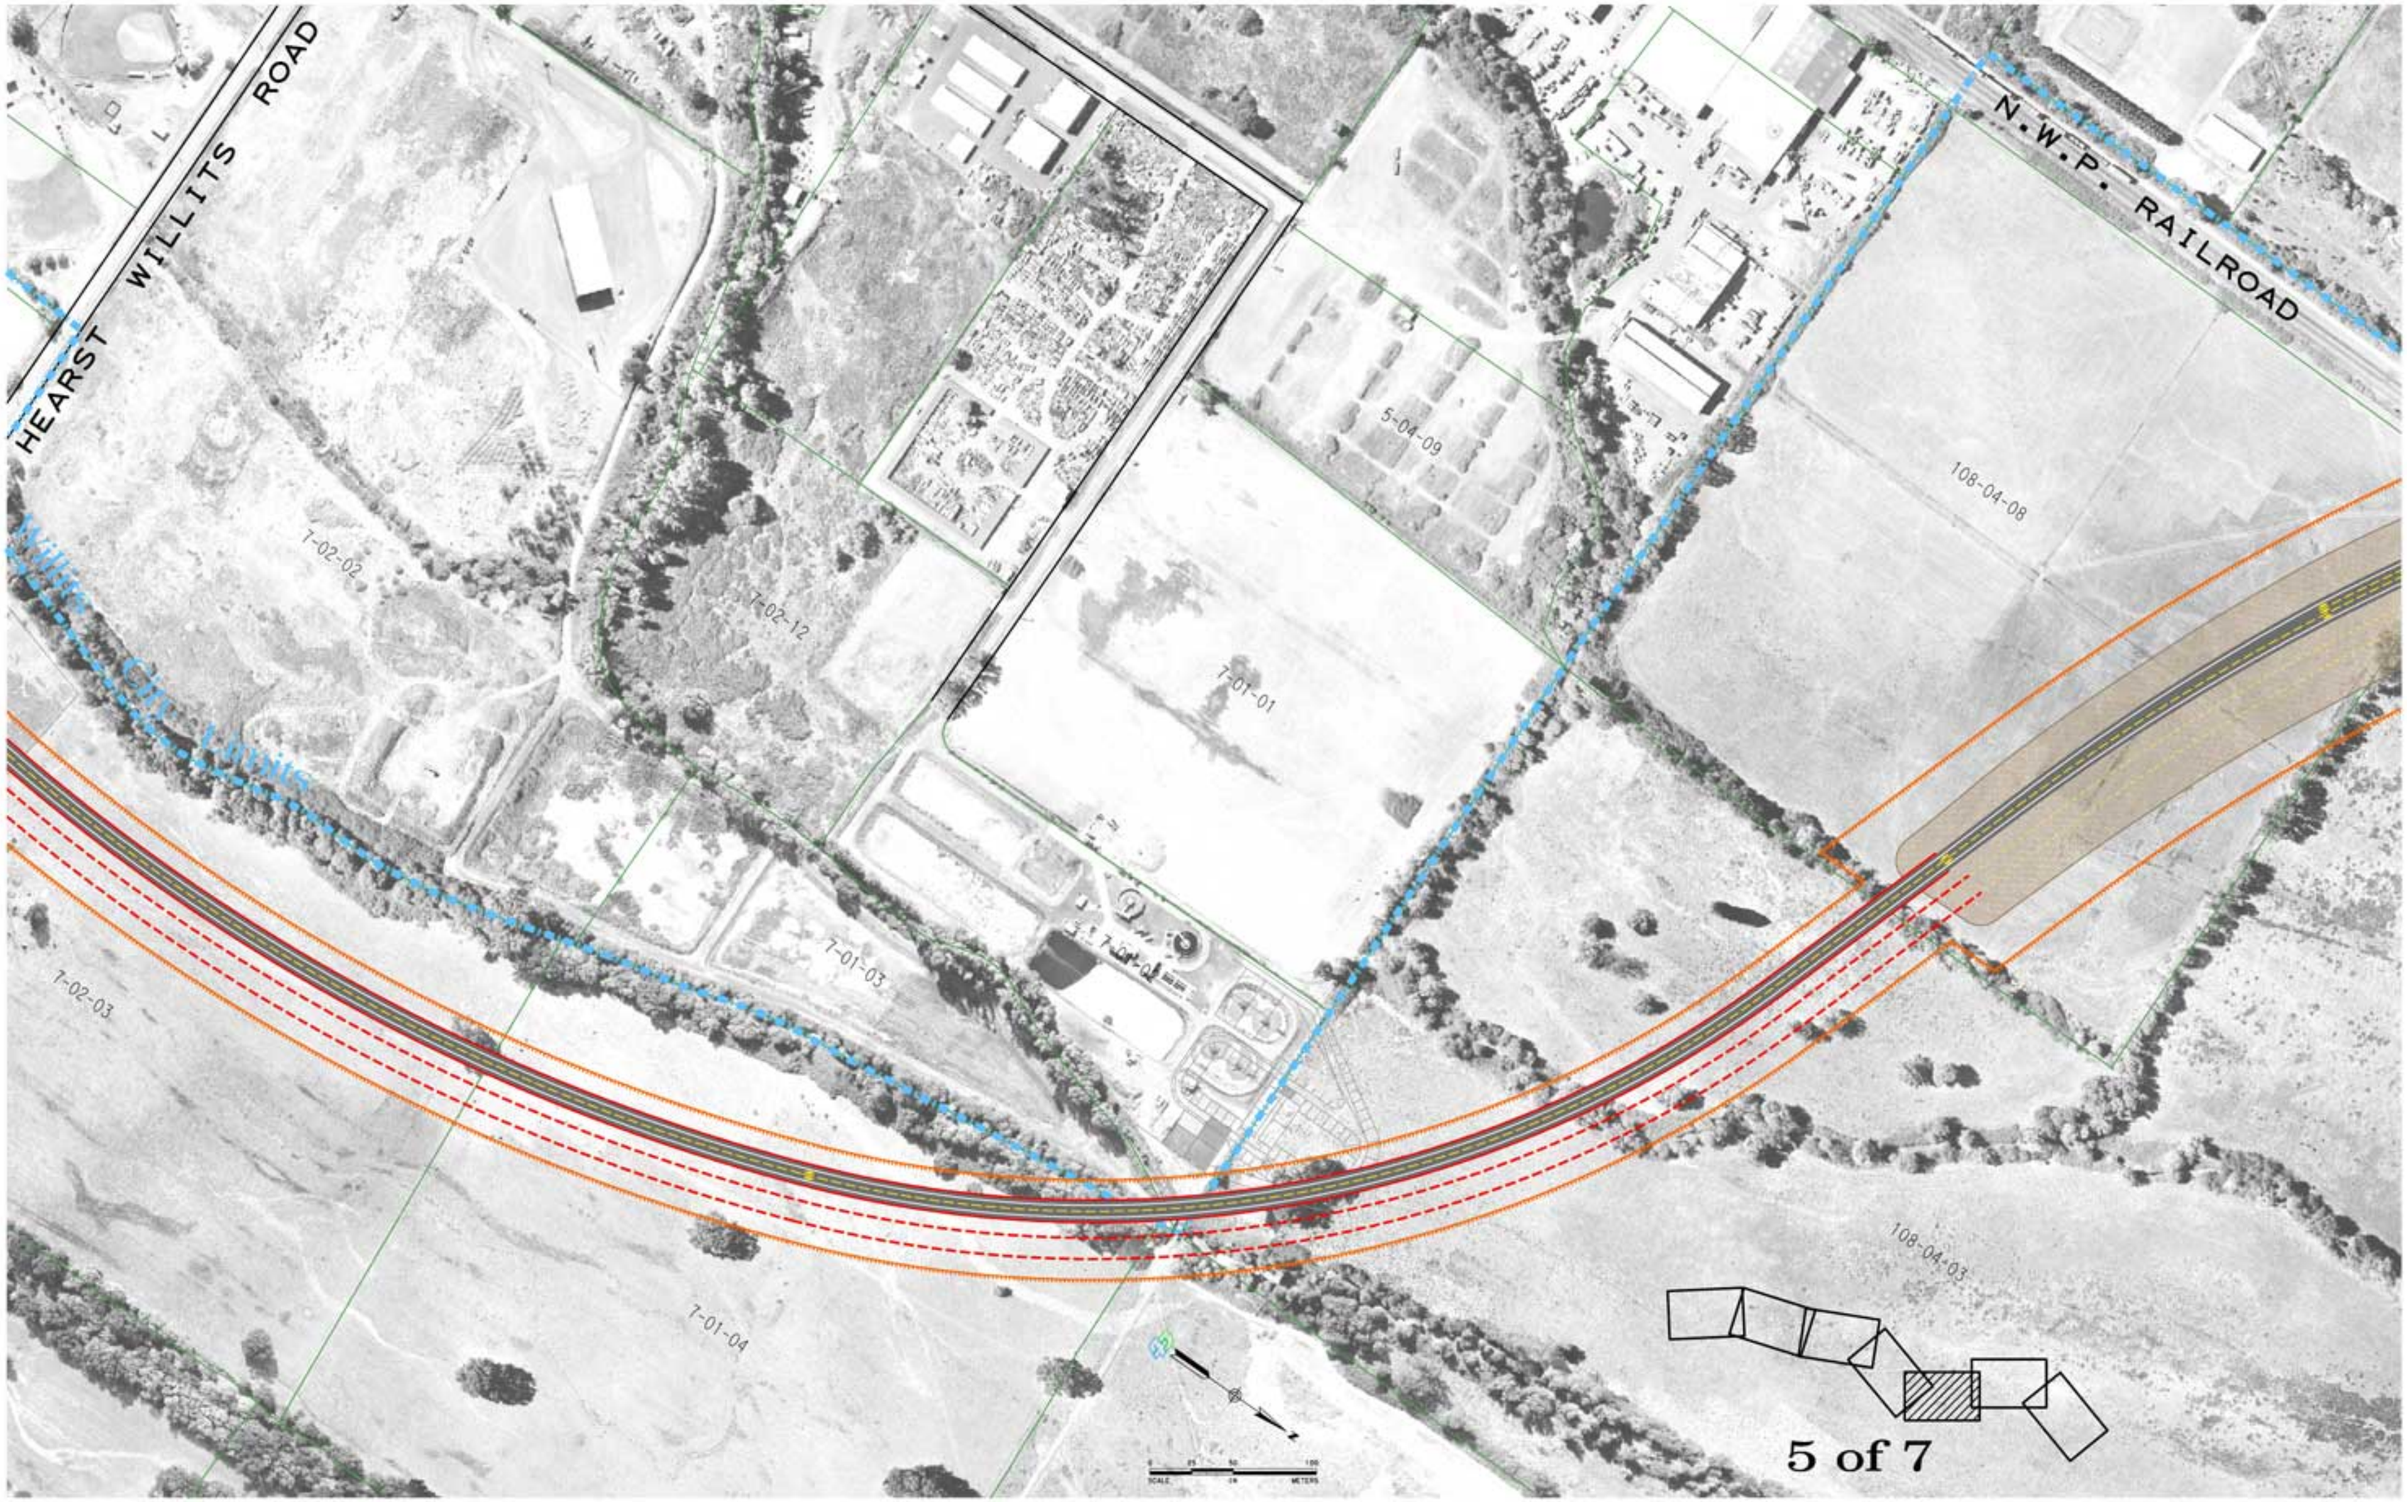

PROPERTY LINE LOCATION IS APPROXIMATE / OWNERSHIP MAY NOT BE CURRENT

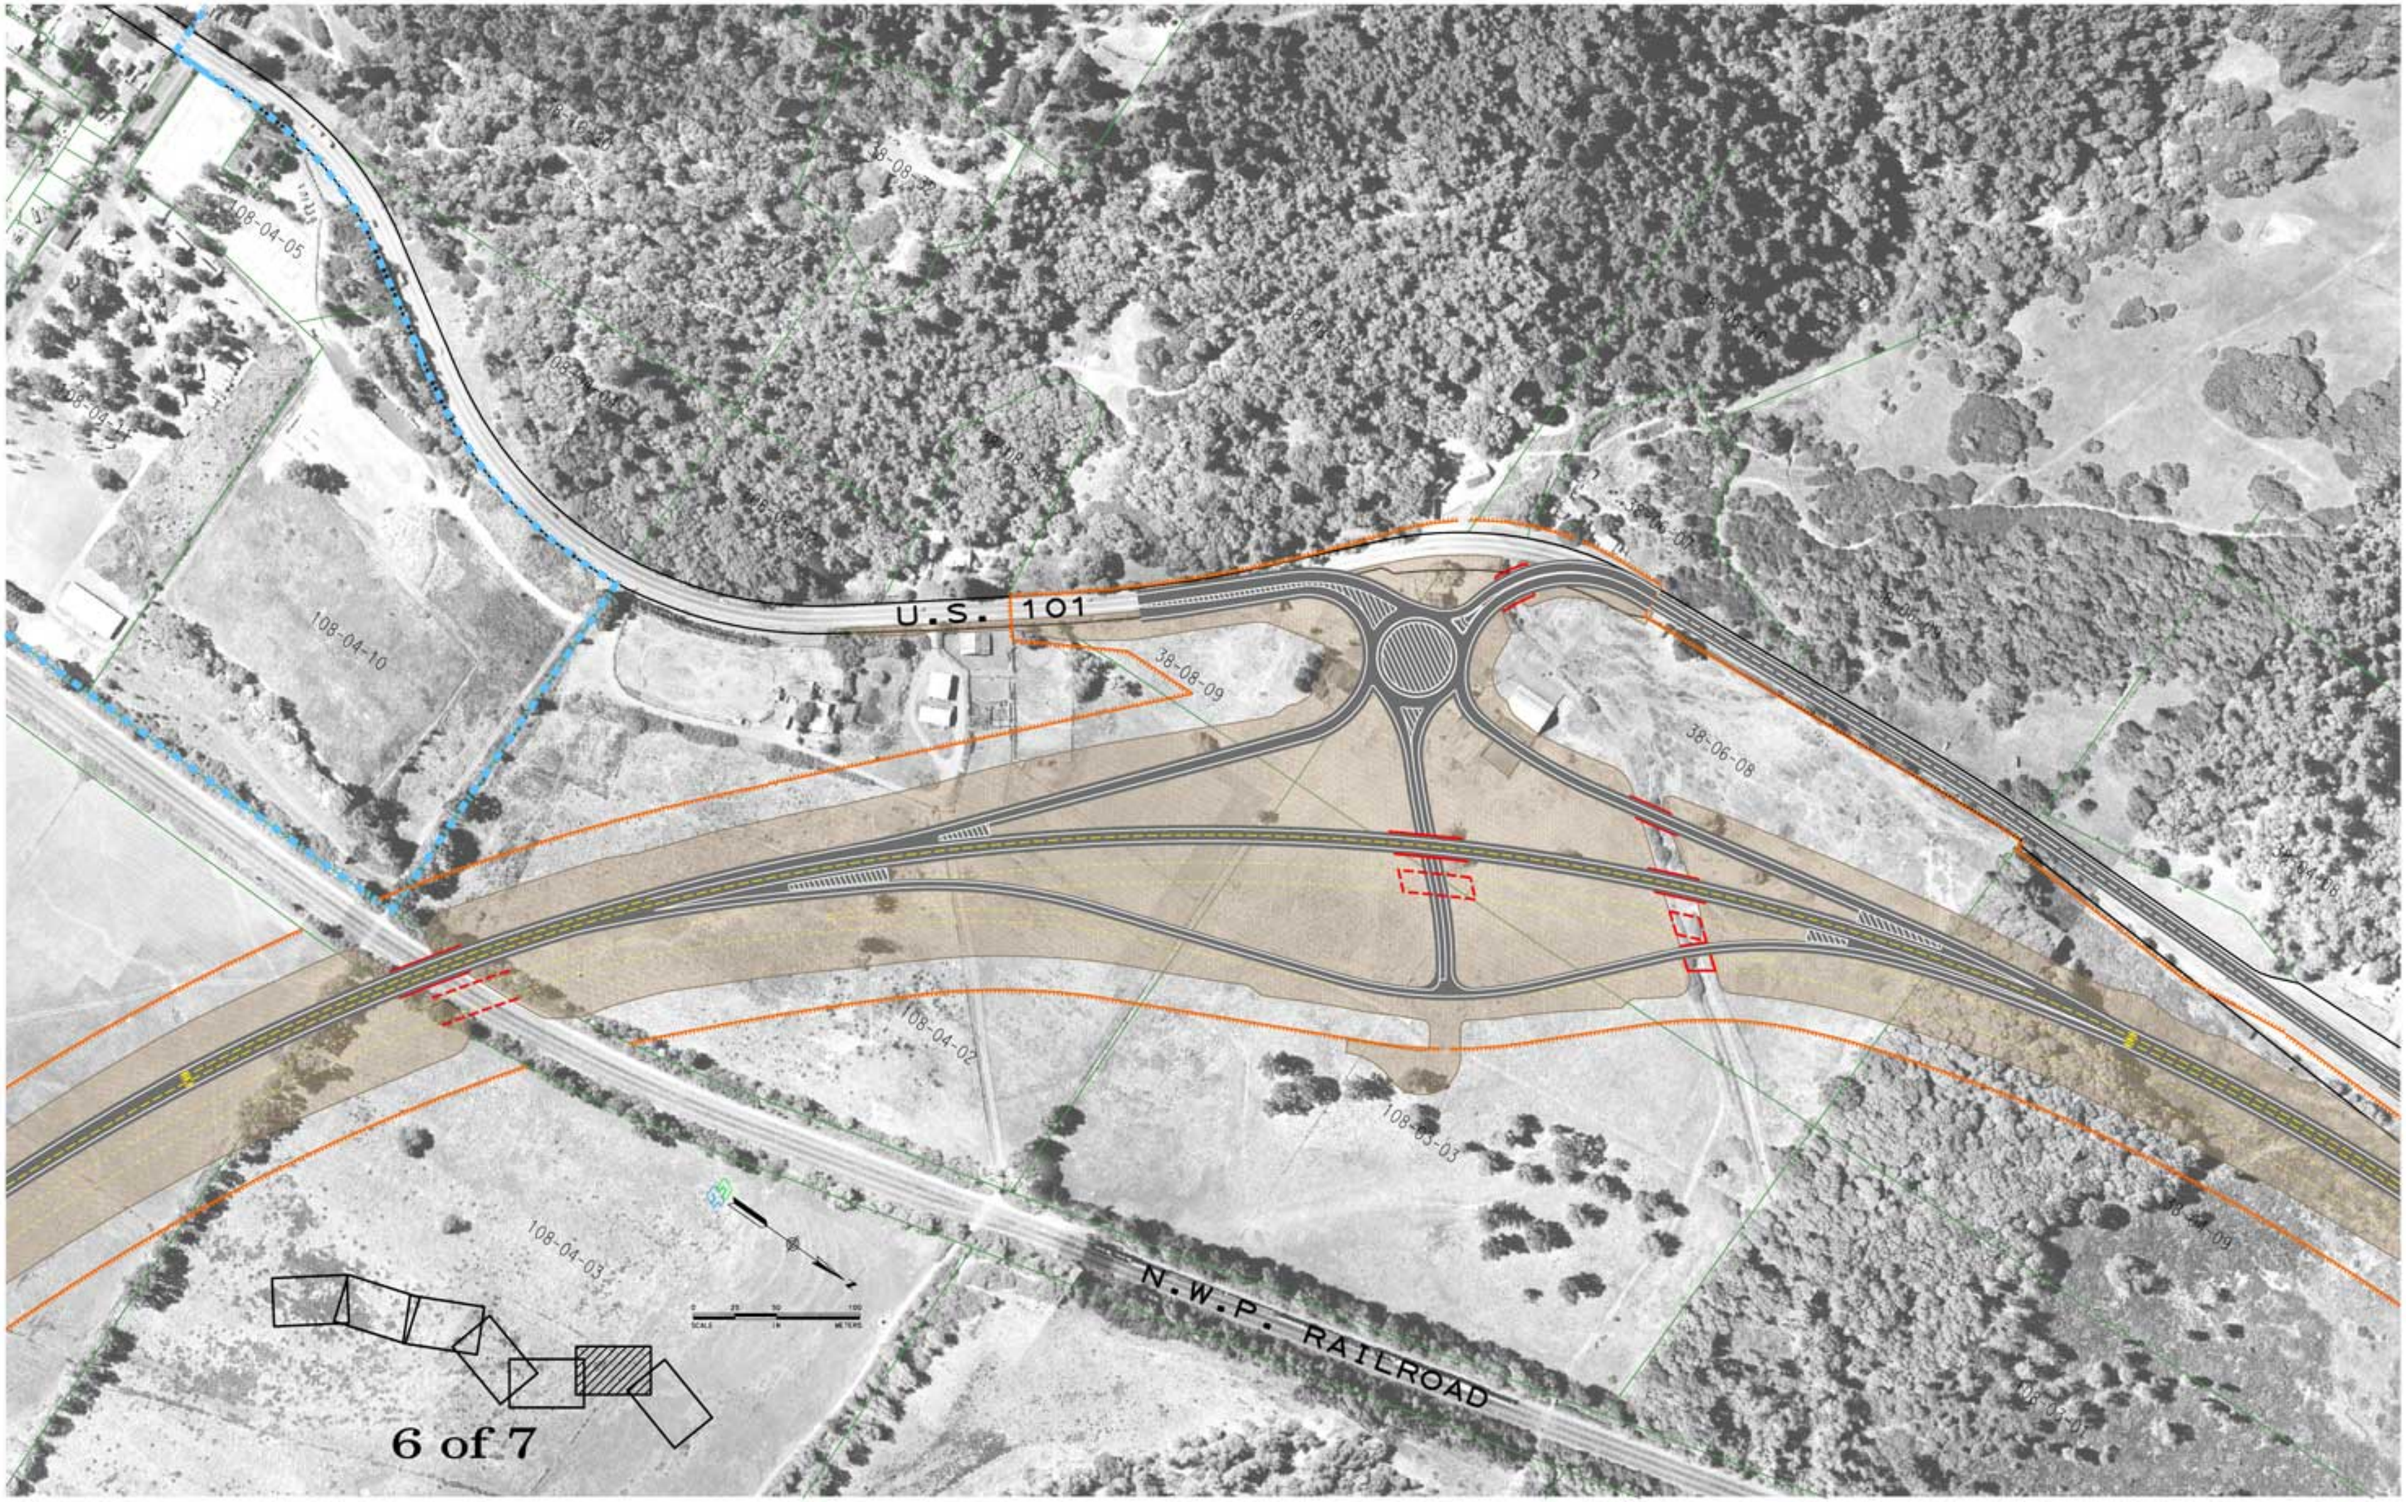

PROPERTY LINE LOCATION IS APPROXIMATE / OWNERSHIP MAY NOT BE CURRENT

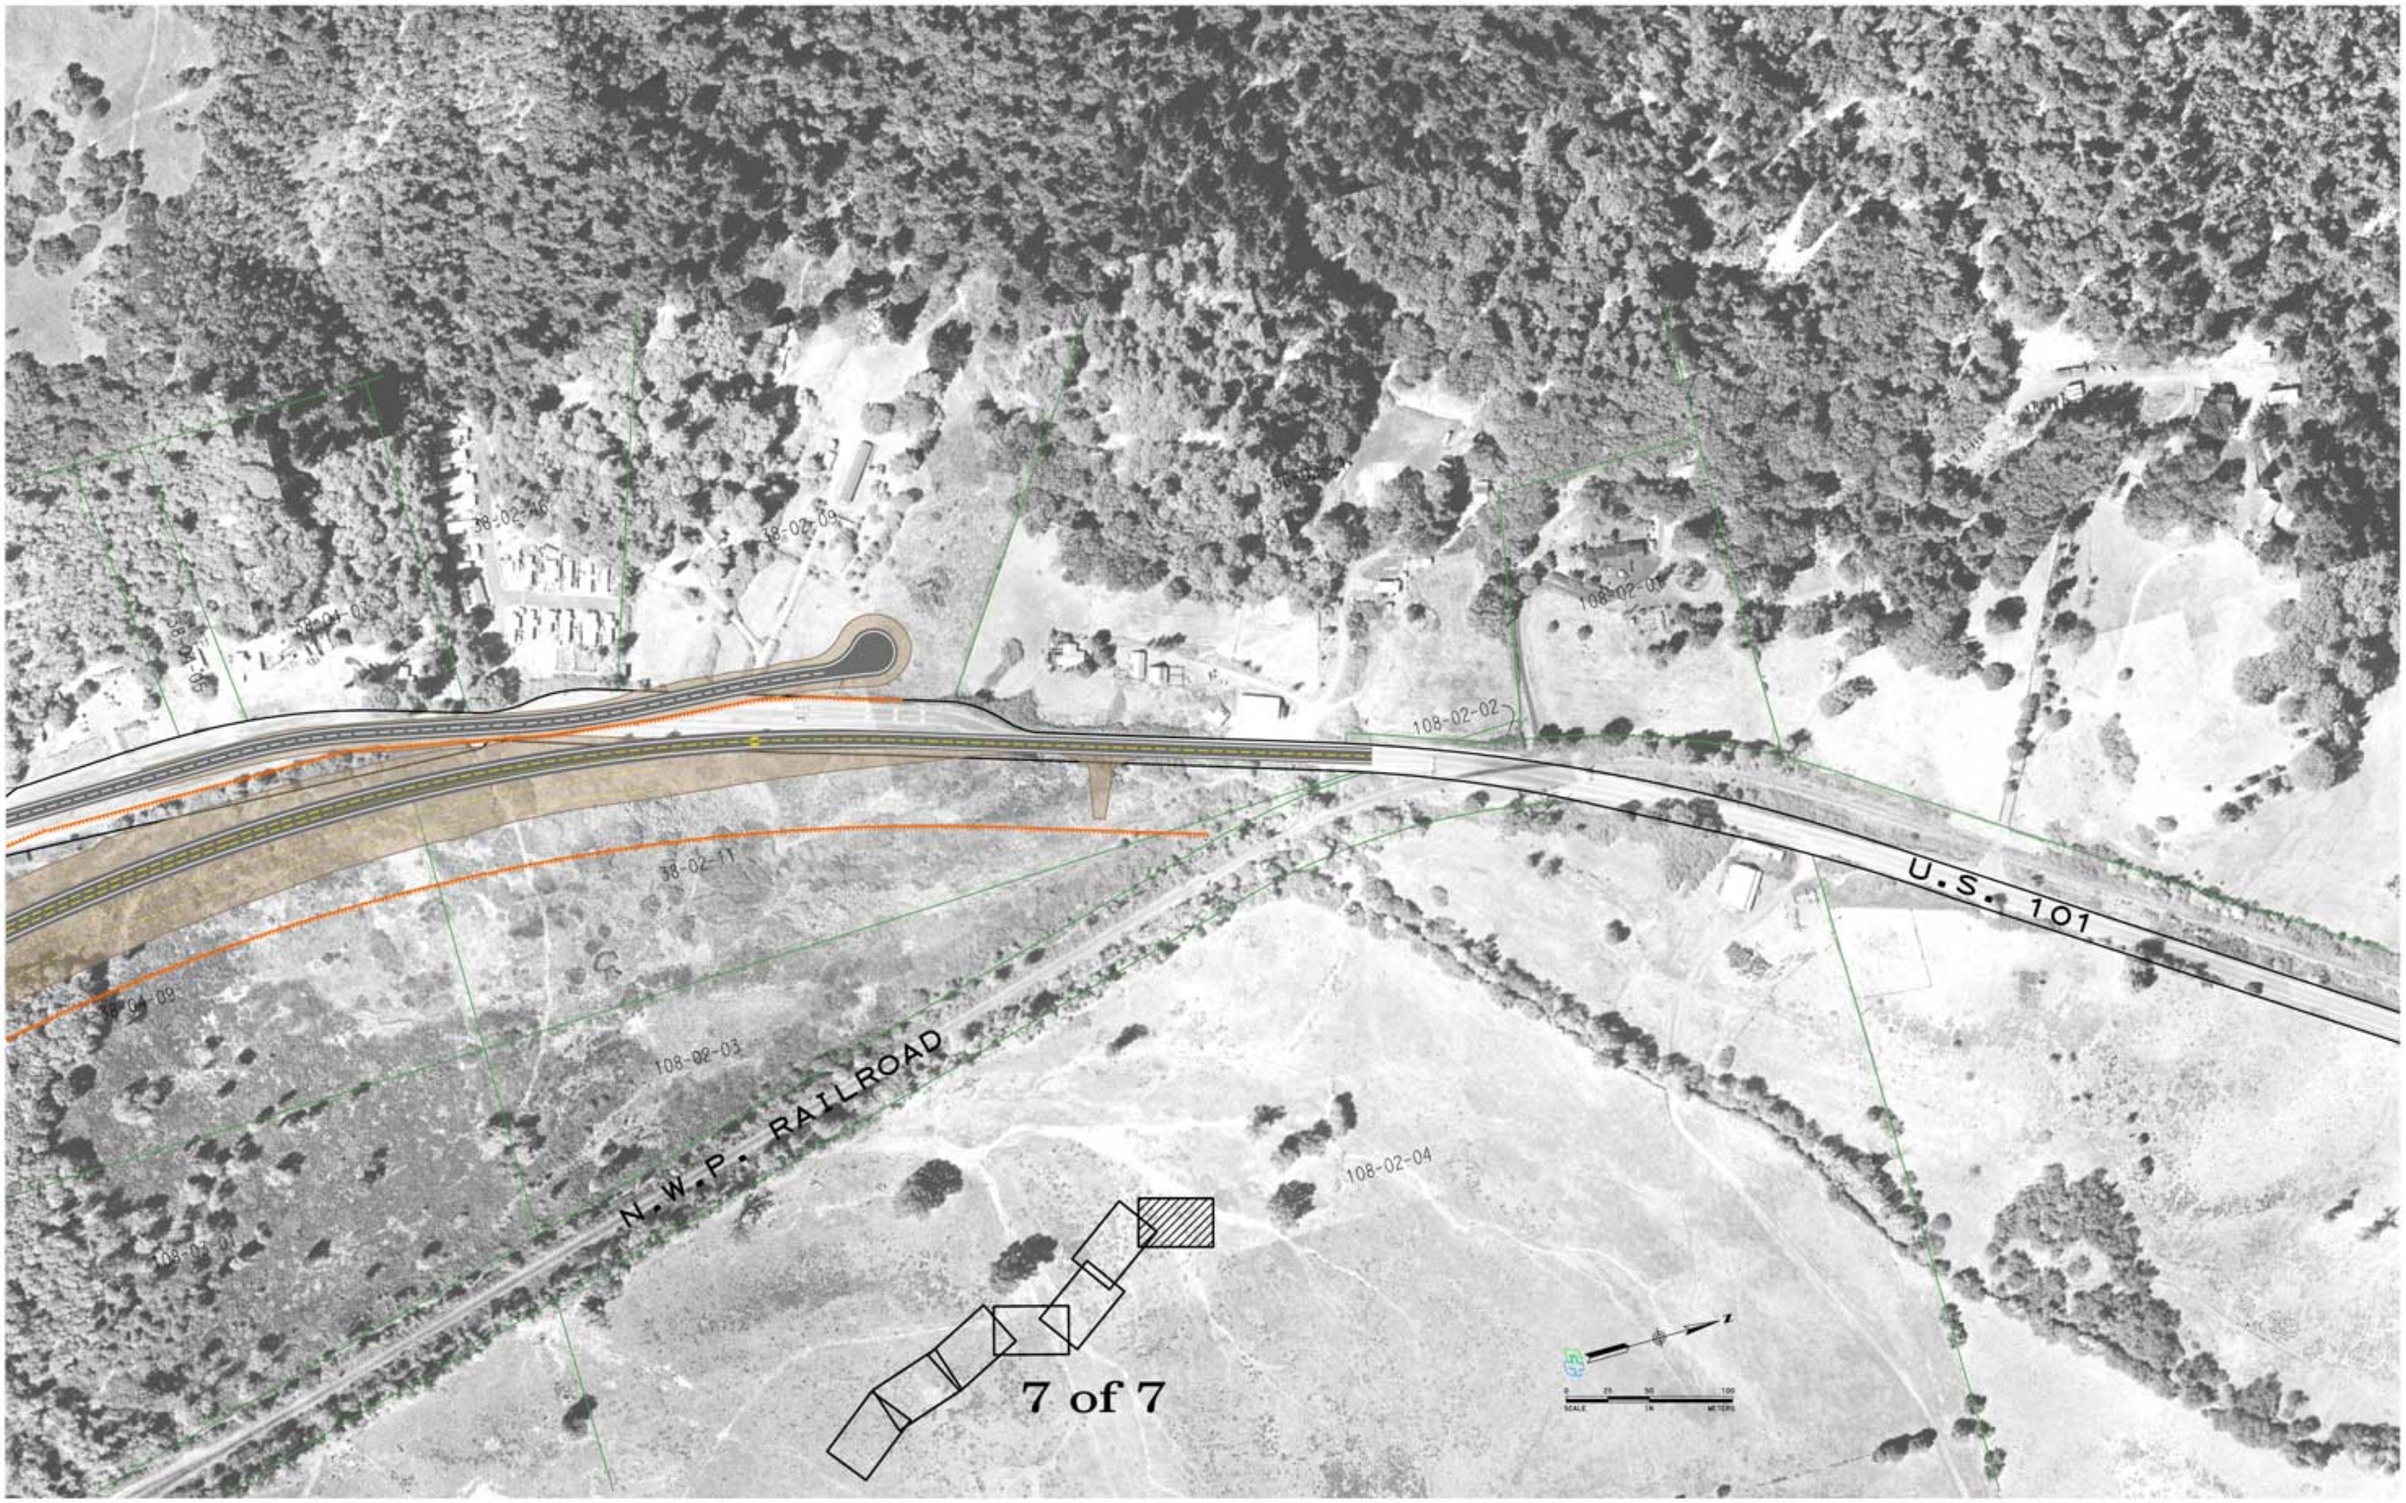

PROPERTY LINE LOCATION IS APPROXIMATE / OWNERSHIP MAY NOT BE CURRENT