EXHIBIT "A"

COUNTY OF SONOMA

SALES PARCEL
DD-028622-01-01

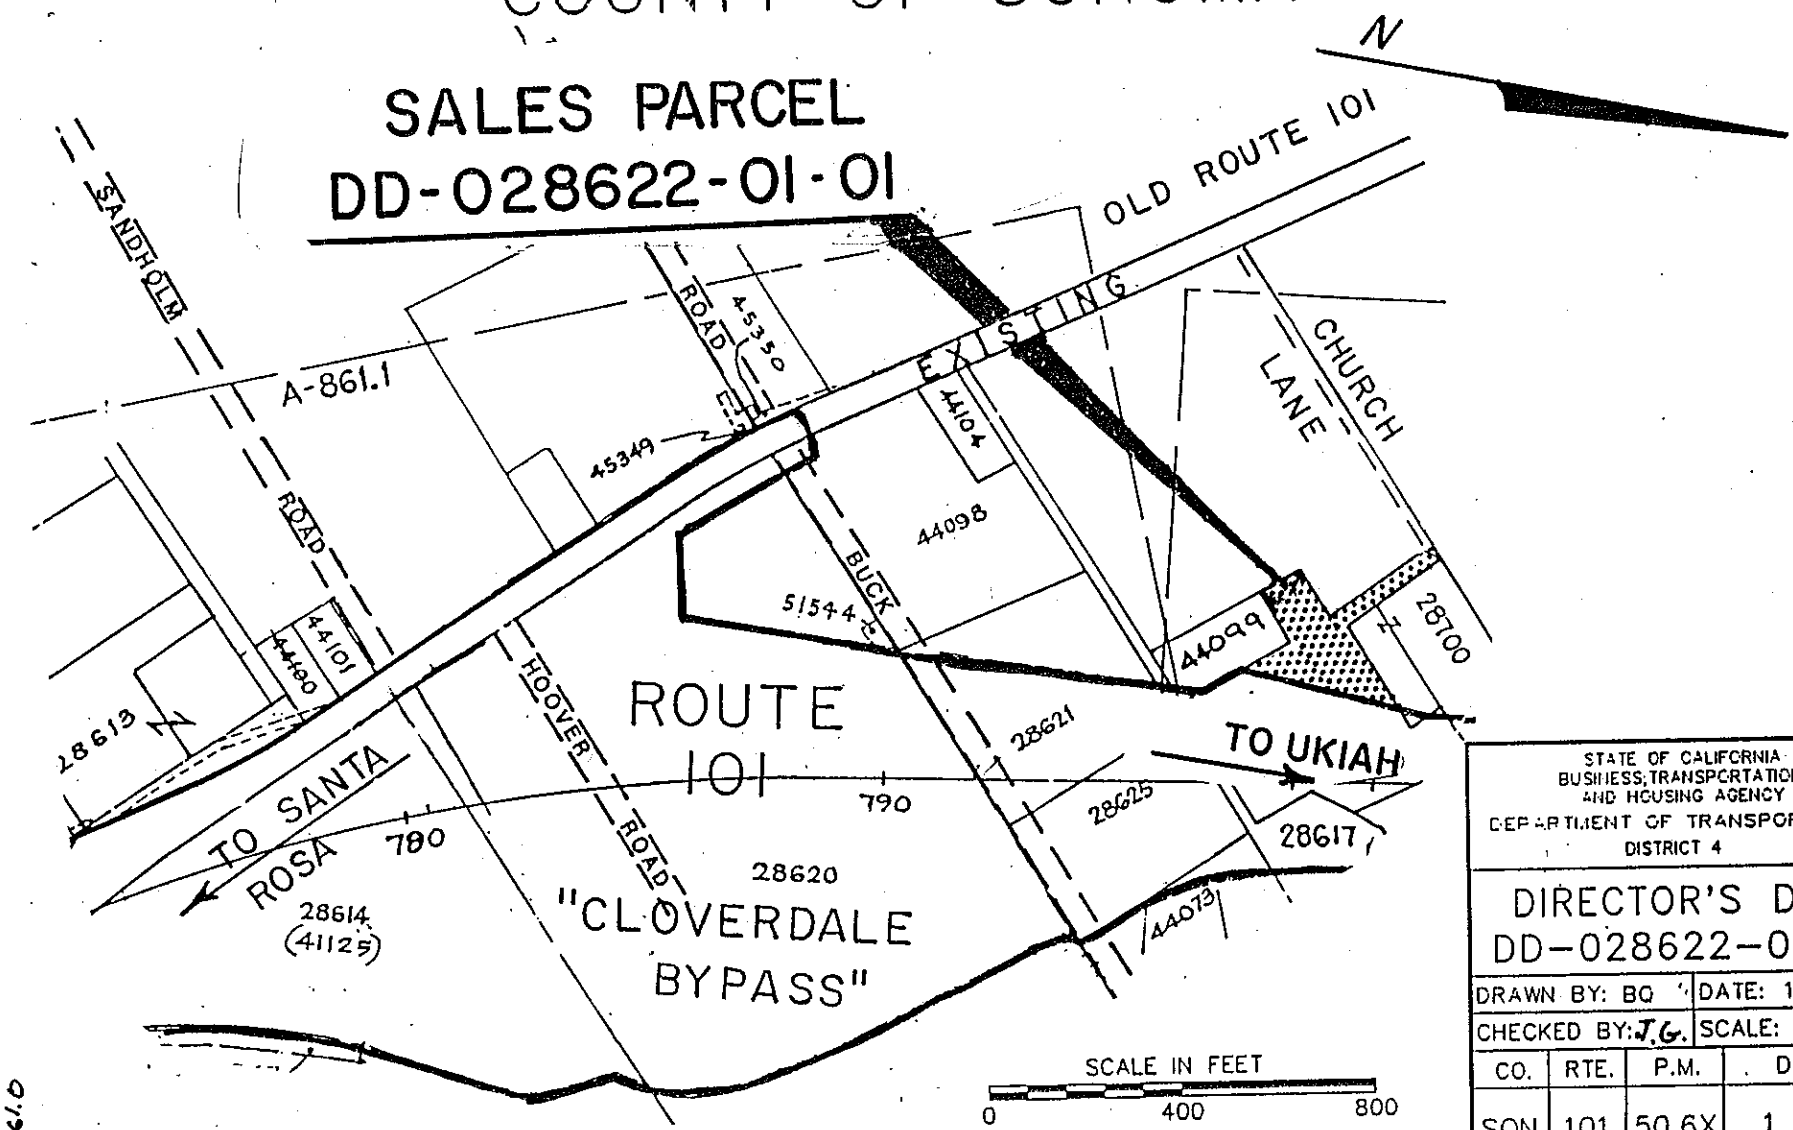

STATE OF CALIFORNIA
BUSINESS, TRANSPORTATION AND HOUSING AGENCY
DEPARTMENT OF TRANSPORTATION
DISTRICT 4

DIRECTOR'S DEED
DD-028622-01-01

DRAWN BY: BQ	DATE: 1/96
CHECKED BY: J.G.	SCALE: 1"=400'

CO.	RTE.	P.M.	DR.NO.
SON	101	50.6X	1 OF 2

A-861.0

EXHIBIT "B"

COUNTY OF SONOMA

SALES PARCEL
DD-028622-01-01
46961 SQ. FT.

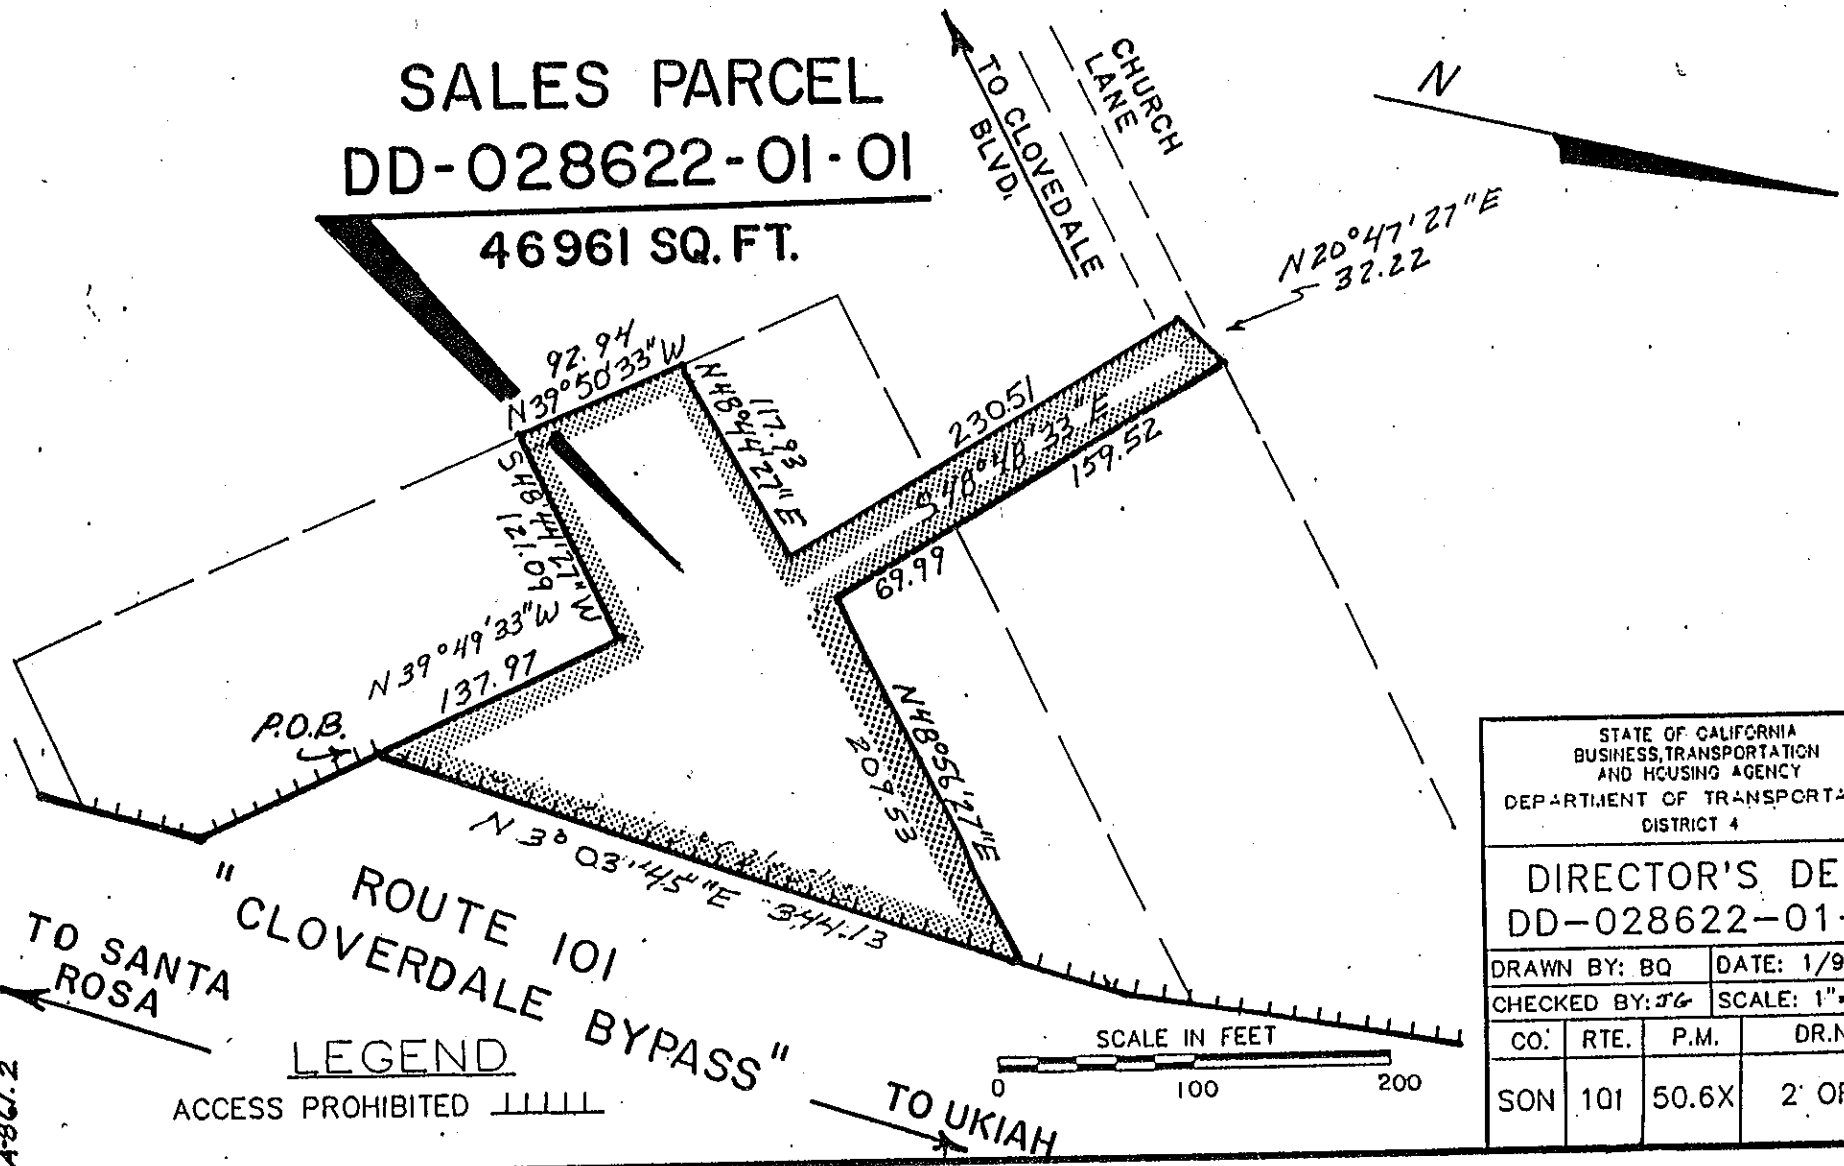

STATE OF CALIFORNIA
BUSINESS, TRANSPORTATION AND HOUSING AGENCY
DEPARTMENT OF TRANSPORTATION
DISTRICT 4

DIRECTOR'S DEED
DD-028622-01-01

DRAWN BY: BQ	DATE: 1/96
CHECKED BY: JG	SCALE: 1"=50'

CO.	RTE.	P.M.	DR.NO.
SON	101	50.6X	2 OF 2

4-861.2