Drawn By: DCF	Date: 02-19-08
Checked By: DCF	Date: 02-19-08

DIST.	COUNTY	ROUTE	KILOMETER MILE	SHEET NO.	TOTAL SHEETS
6	Fre	180	99.9	2	2

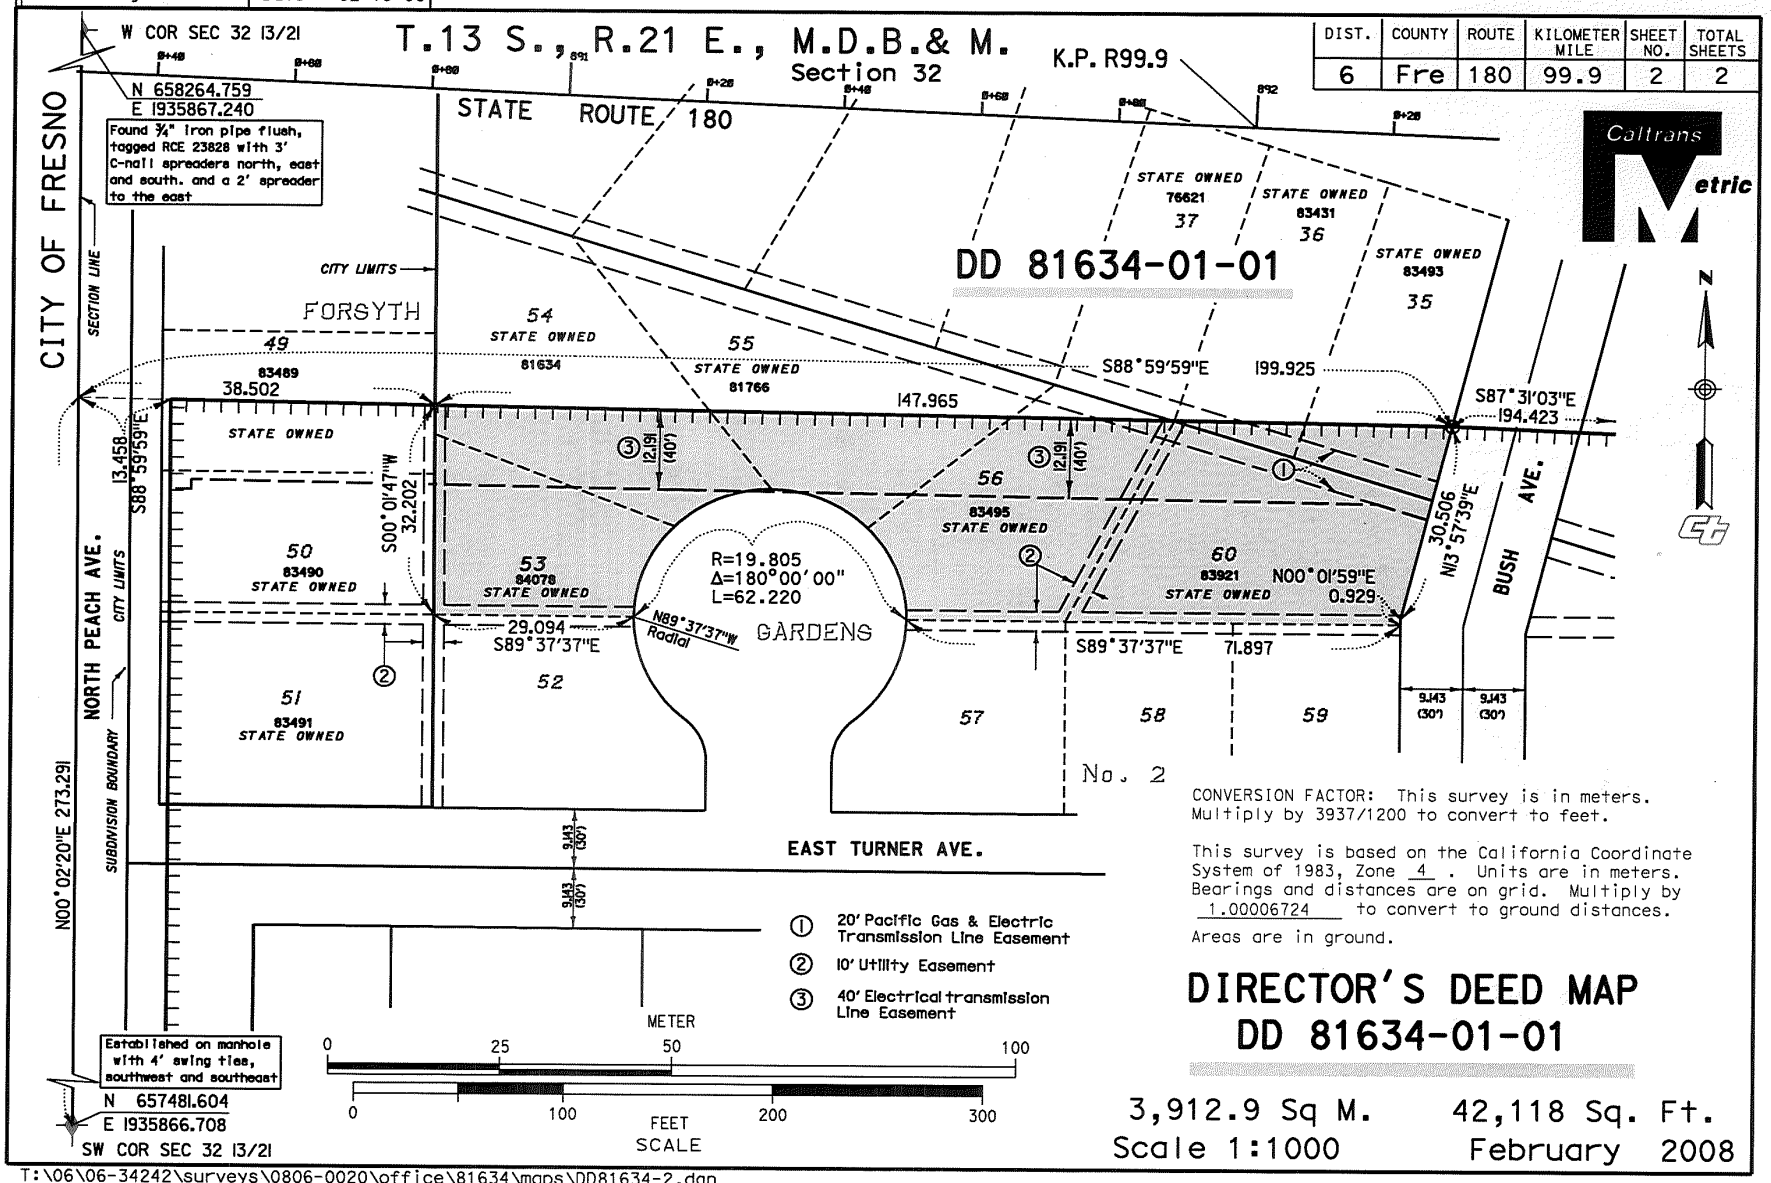

① 20' Pacific Gas & Electric Transmission Line Easement

② 10' Utility Easement

③ 40' Electrical transmission Line Easement

CONVERSION FACTOR: This survey is in meters. Multiply by 3937/1200 to convert to feet.

This survey is based on the California Coordinate System of 1983, Zone 4 . Units are in meters. Bearings and distances are on grid. Multiply by 1.00006724 to convert to ground distances.

Areas are in ground.

DIRECTOR'S DEED MAP
DD 81634-01-01

3,912.9 Sq M. 42,118 Sq. Ft.

Scale 1:1000 February 2008

T:\06\06-34242\surveys\0806-0020\office\81634\maps\DD81634-2.dgn
19-FEB-2008 13:21