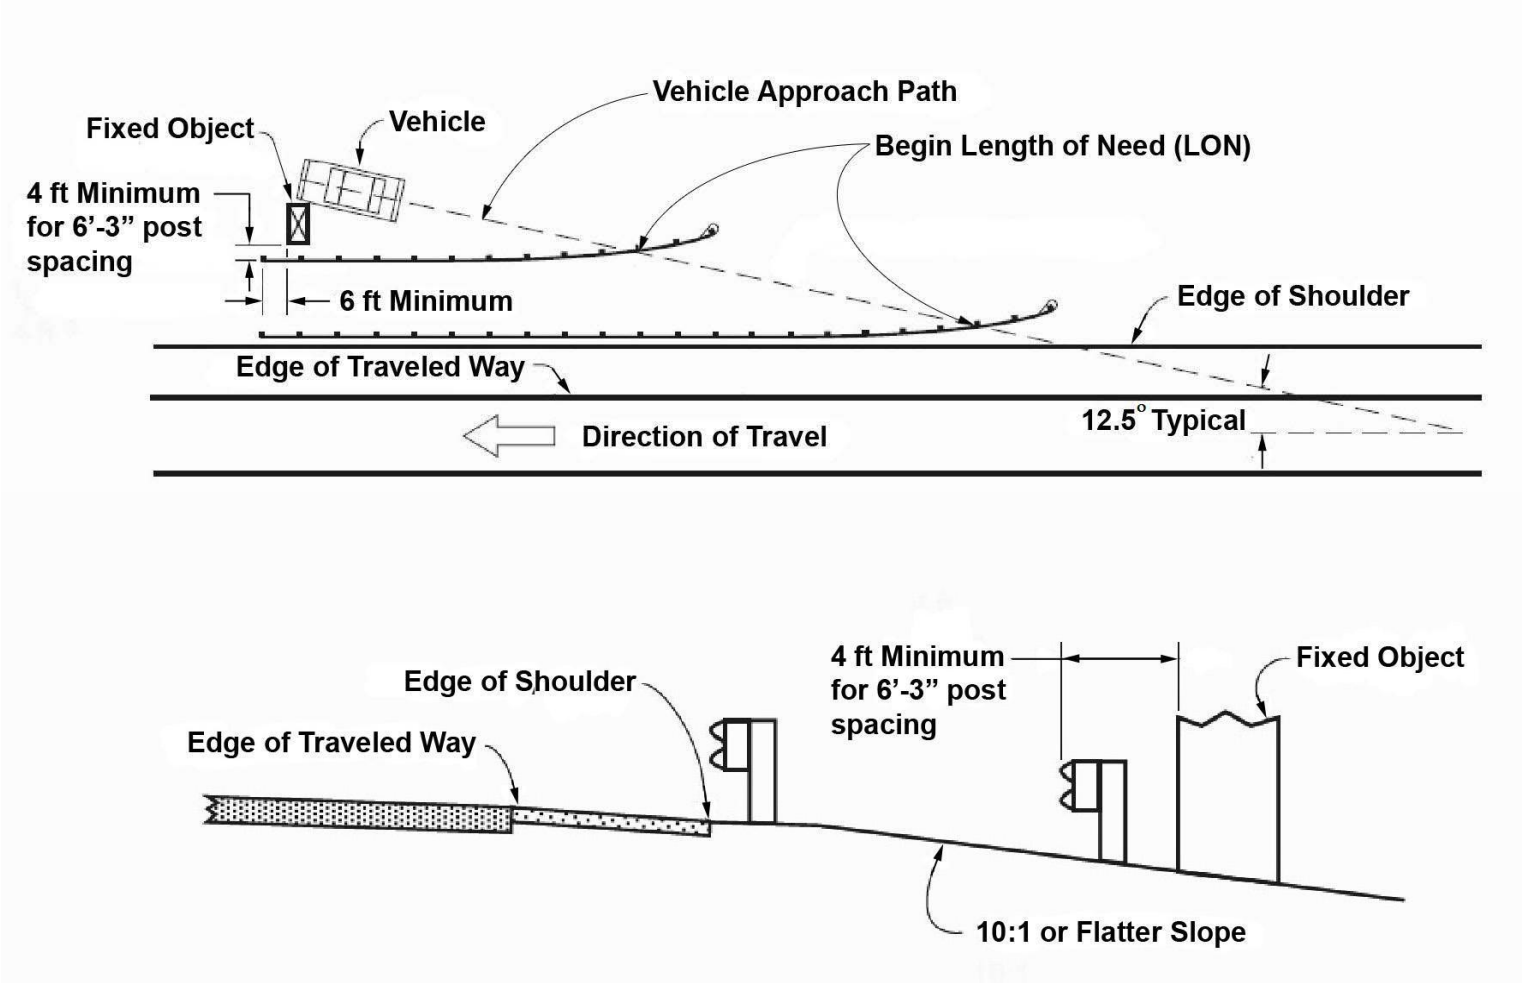Figure 7-4: Position of Guardrail at Fixed Objects